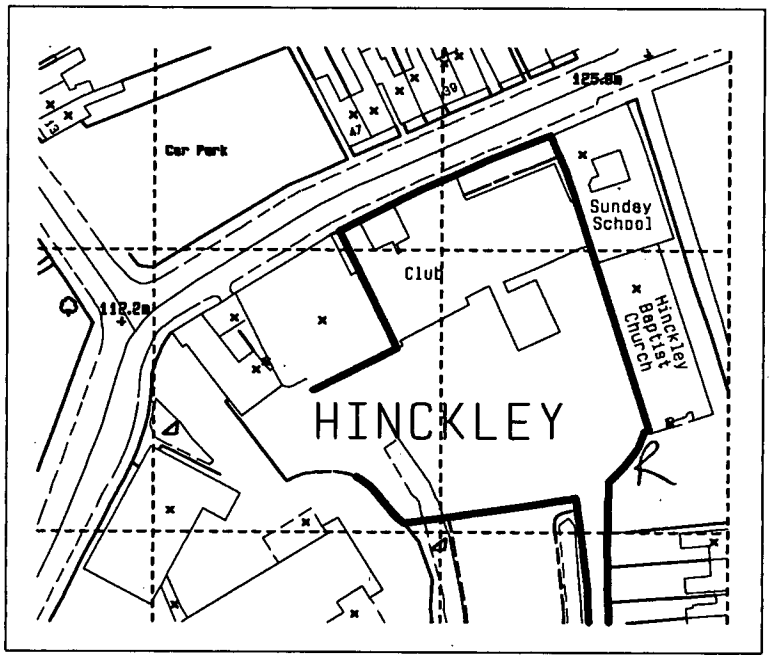

DEVELOPMENT SERVICES

15 SEP 2008

RECEIVED

S A V A G E H A Y W A R D

A R C H I T E C T S

19 Station Rd Hinckley, Leicstershire, LE10 1AW, 01455 635665, FAX- 01455 618971

Client	Hinckley Working Mens Club	Drawing	Location Plan	
Project	Hinckley Working Mens Club Stockwell Head Hinckley	Auth JEH	Date Nov 2006	Drawing No 06
		Scale 1 : 1250	Job No 06 / 63	

THIS DRAWING IS THE COPYRIGHT OF SAVAGE HAYWARD REPRODUCTION IN ANY FORM OF WHOLE OR PART IS FORBIDDEN WITHOUT PRIOR WRITTEN PERMISSION OF THE COPYRIGHT HOLDER DO NOT SCALE FROM DRAWING AND ONLY FIGURE DIMENSIONS ARE TO BE USED