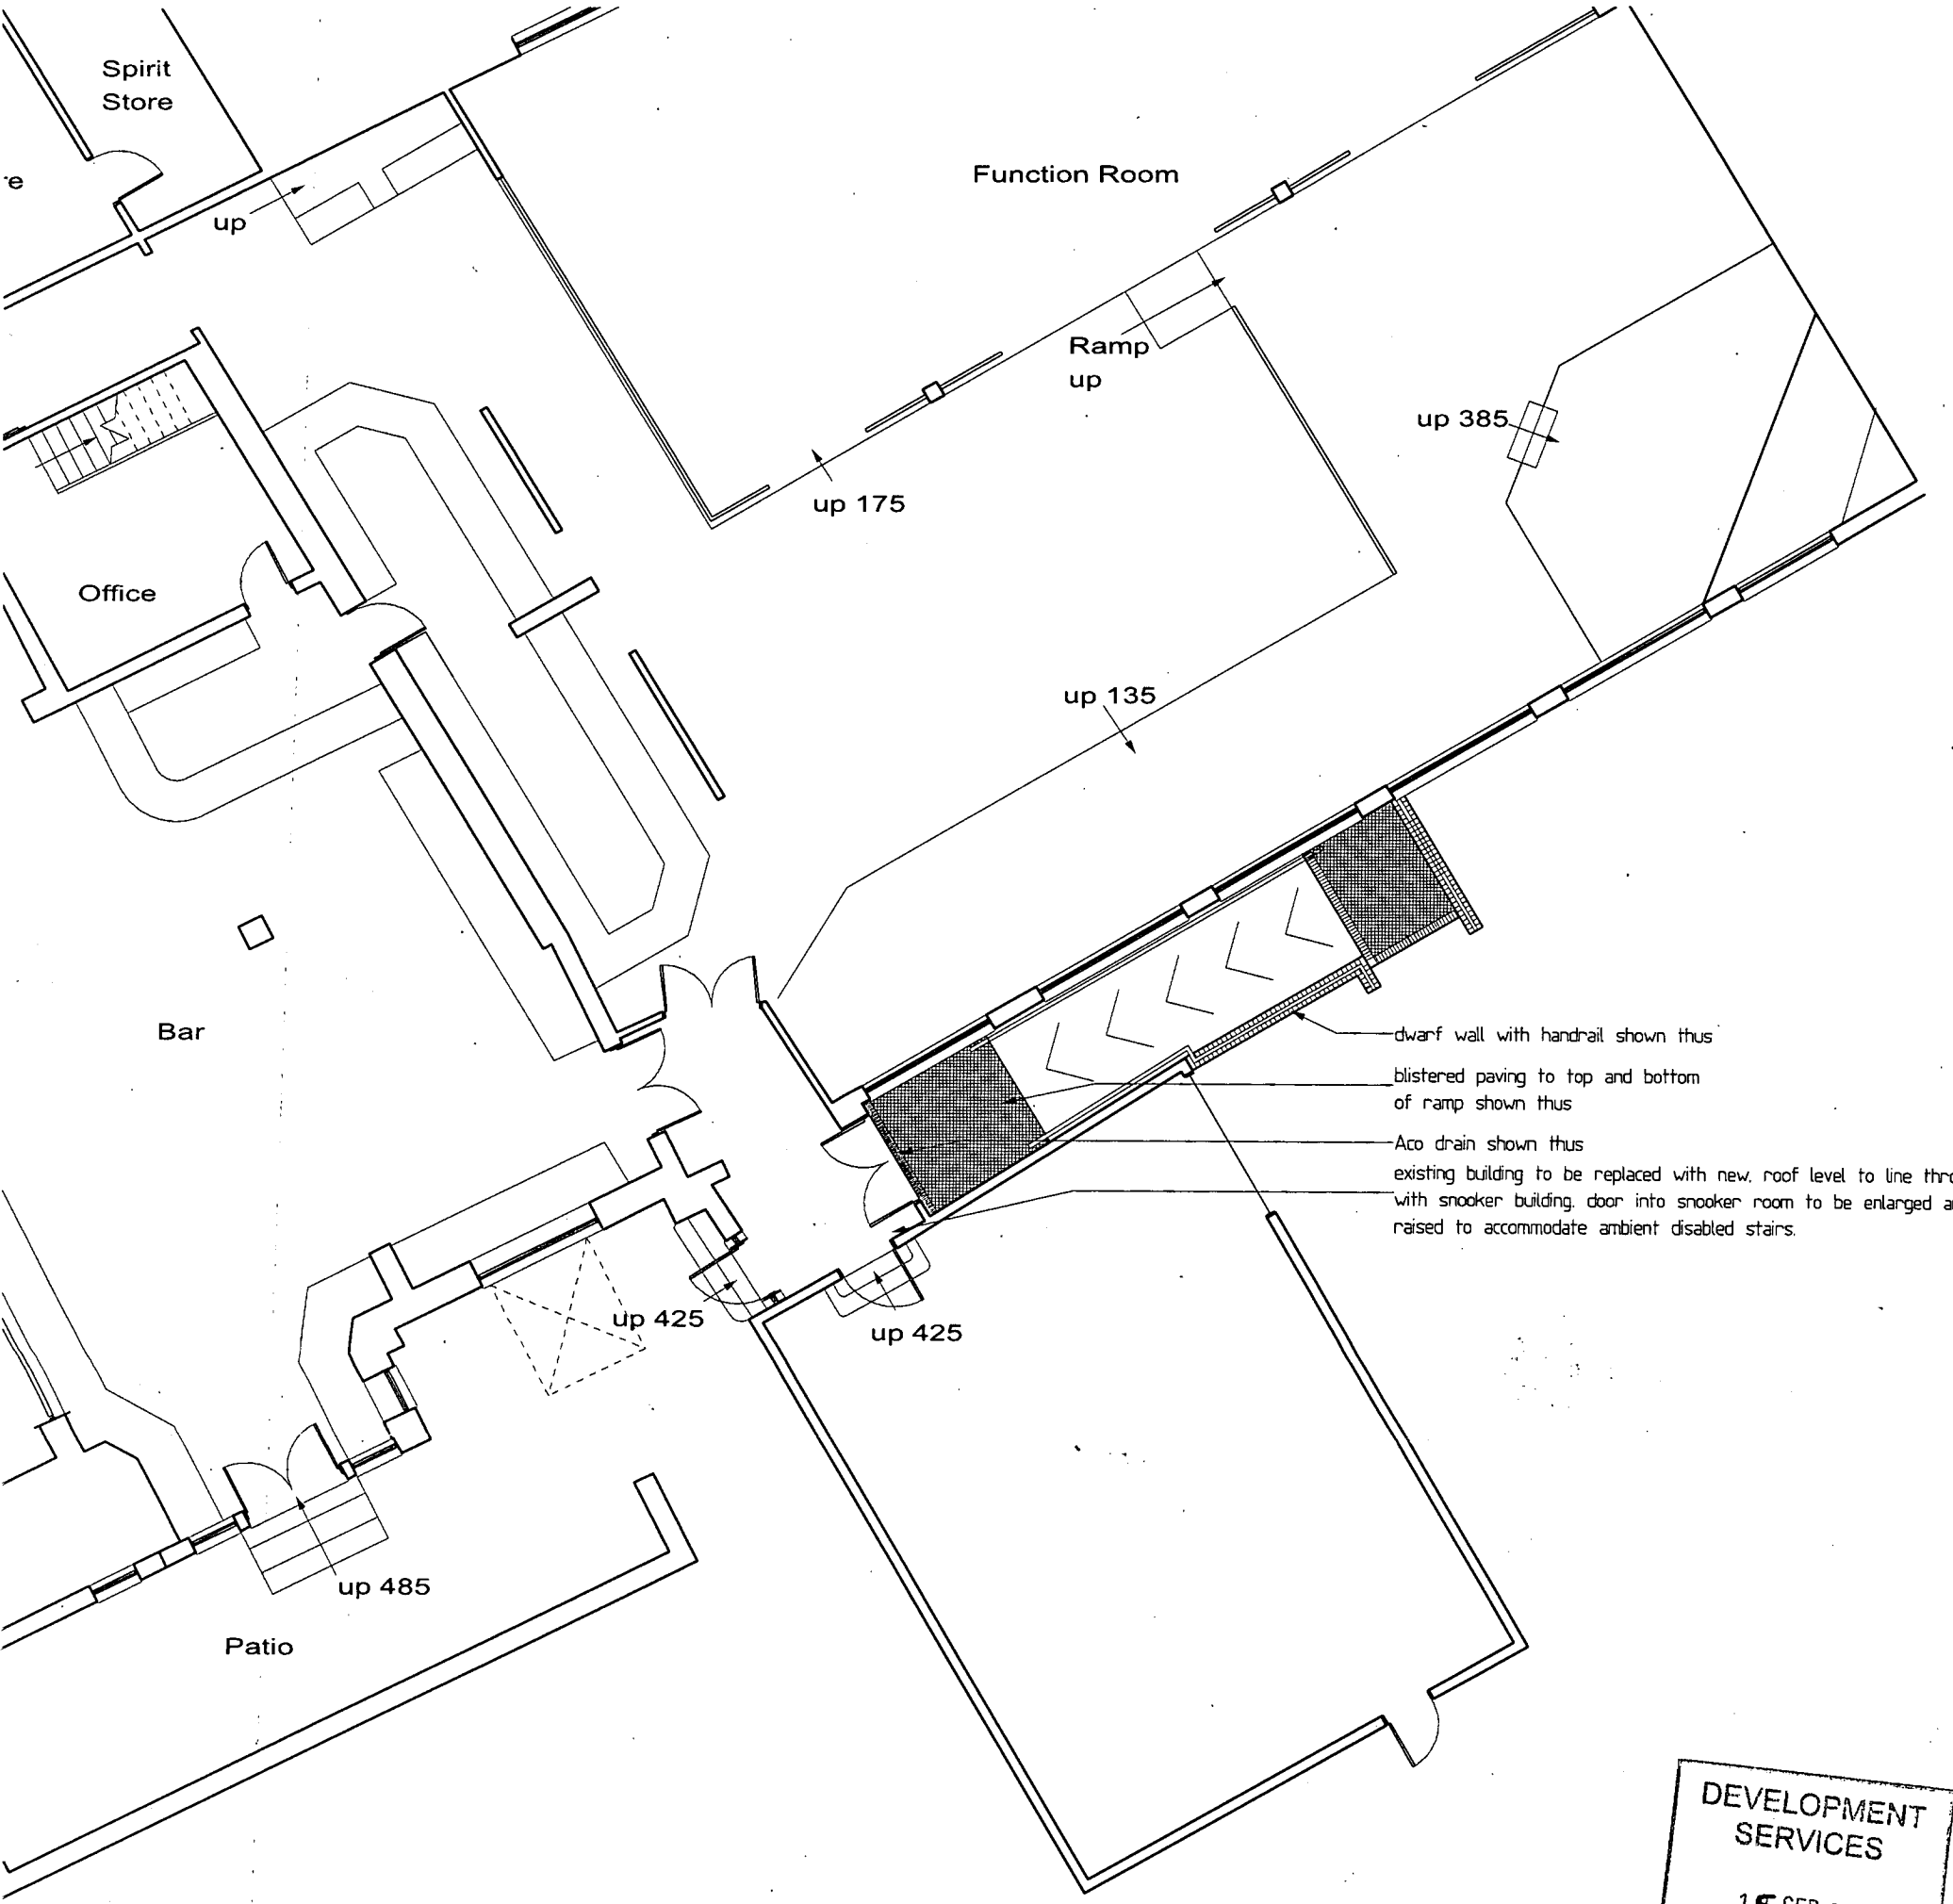

ound Floor Plan

DEVELOPMENT
SERVICES
15 SEP 2008
RECEIVED

S A V A G E H A Y W A R D
A R C H I T E C T S
19 Station Rd Hinckley, Leicstershire, LE10 1AW, 01455 635665, FAX- 01455 618971

Client	Stockwell Club		
Project	Proposed Alteration To The Access Stockwell Head, Hinckley		
Drawing	Scheme Proposal Two		
Auth	JEH	Date July 2008	Drawing No 10
Scale	1 : 100	Job No 06 / 63	

THIS DRAWING IS THE COPYRIGHT OF SAVAGE HAYWARD REPRODUCTION IN ANY FORM OF
WHOLE OR PART IS FORBIDDEN WITHOUT PRIOR WRITTEN PERMISSION OF THE COPYRIGHT HOLDER
DO NOT SCALE FROM DRAWING AND ONLY FIGURE DIMENSIONS ARE TO BE USED