

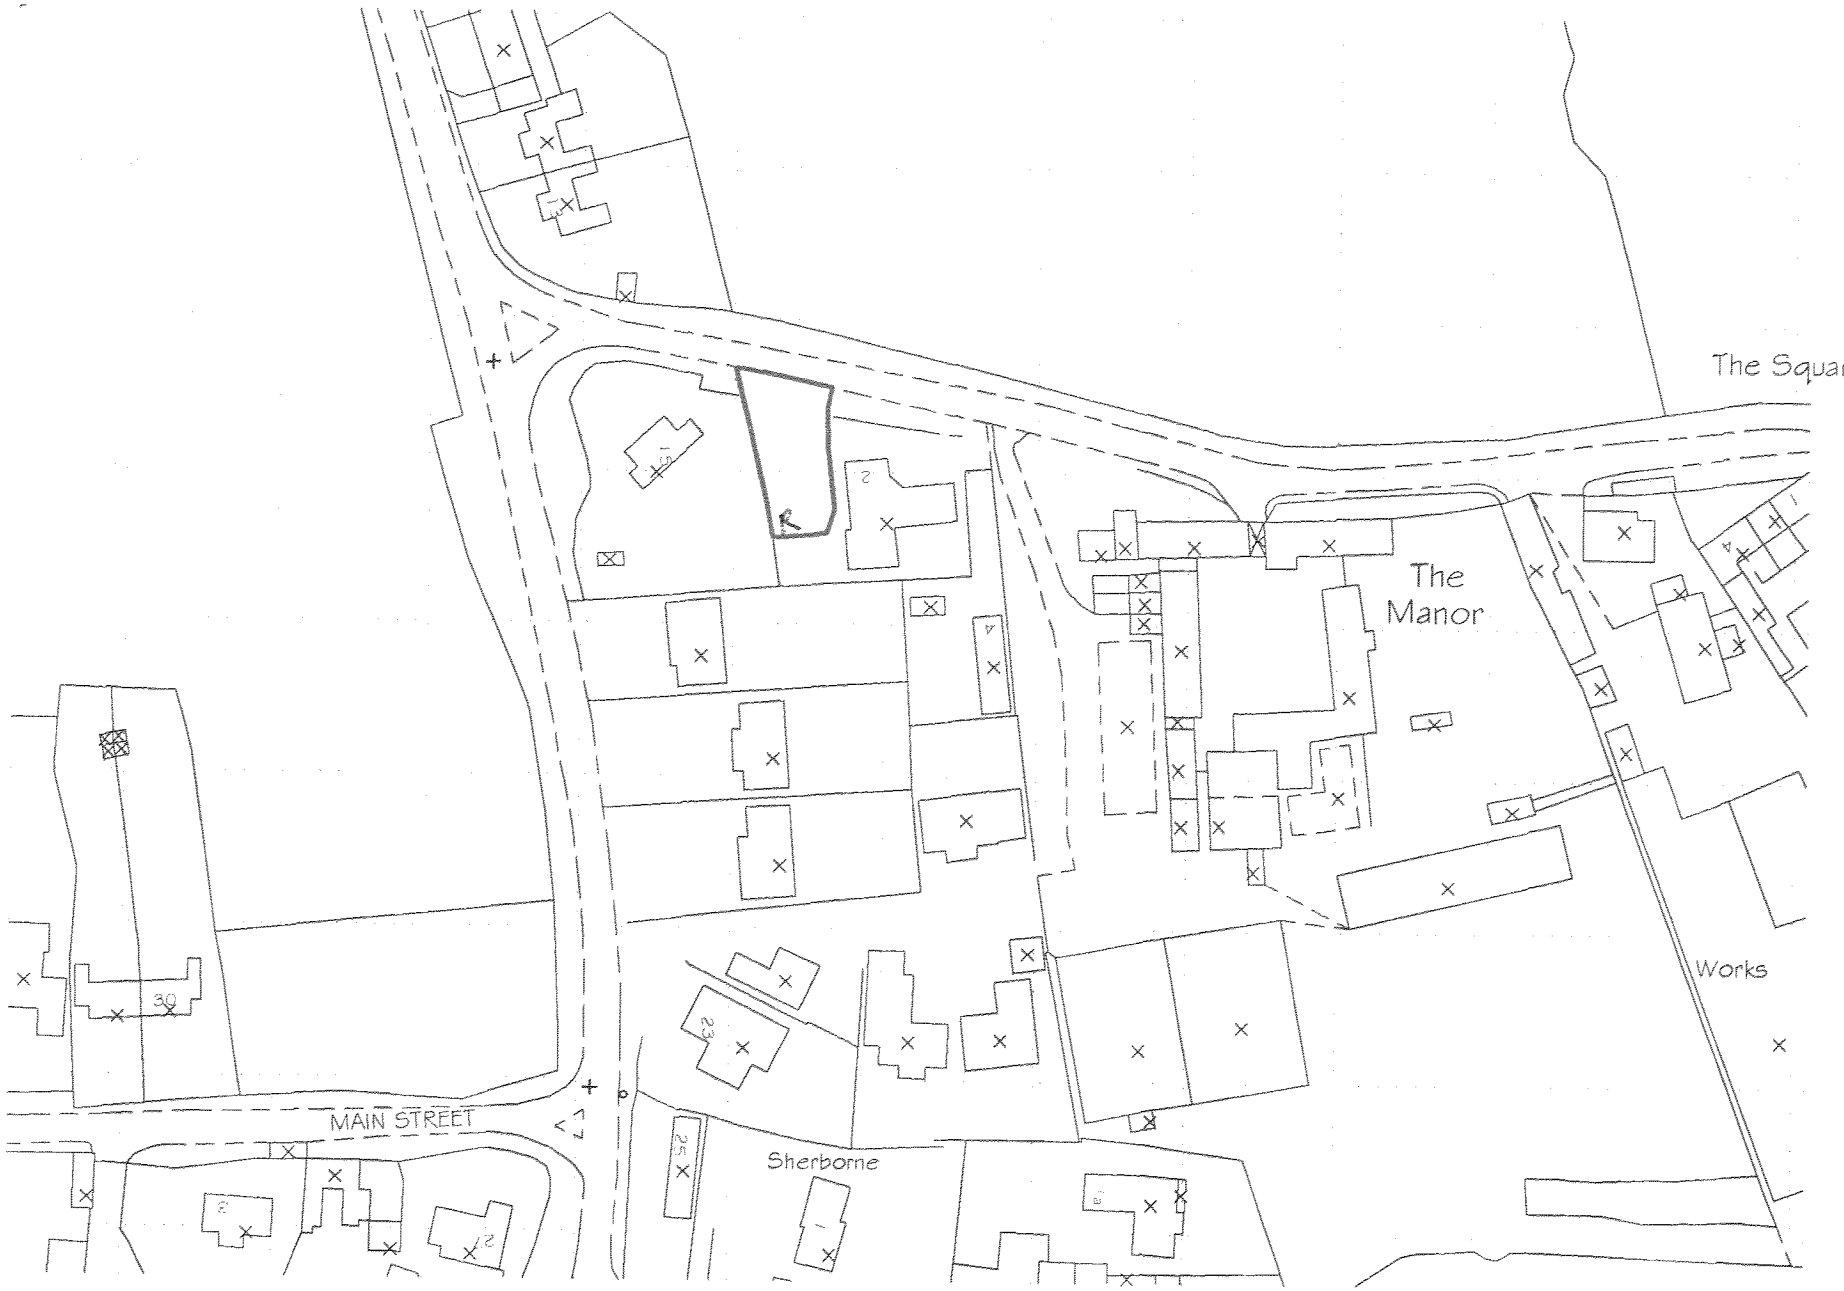


SITE LOCATION PLAN

(1:1250 Scale)

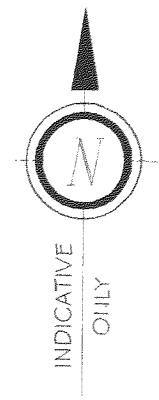

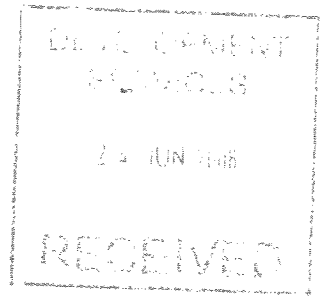

Proposed New Dwelling
Land Adjacent No. 2 Wood Lane
Norton Juxta Twycross

MAU Construction Ltd.

Site Location Plan

As Shown

June 2008

216-EX02