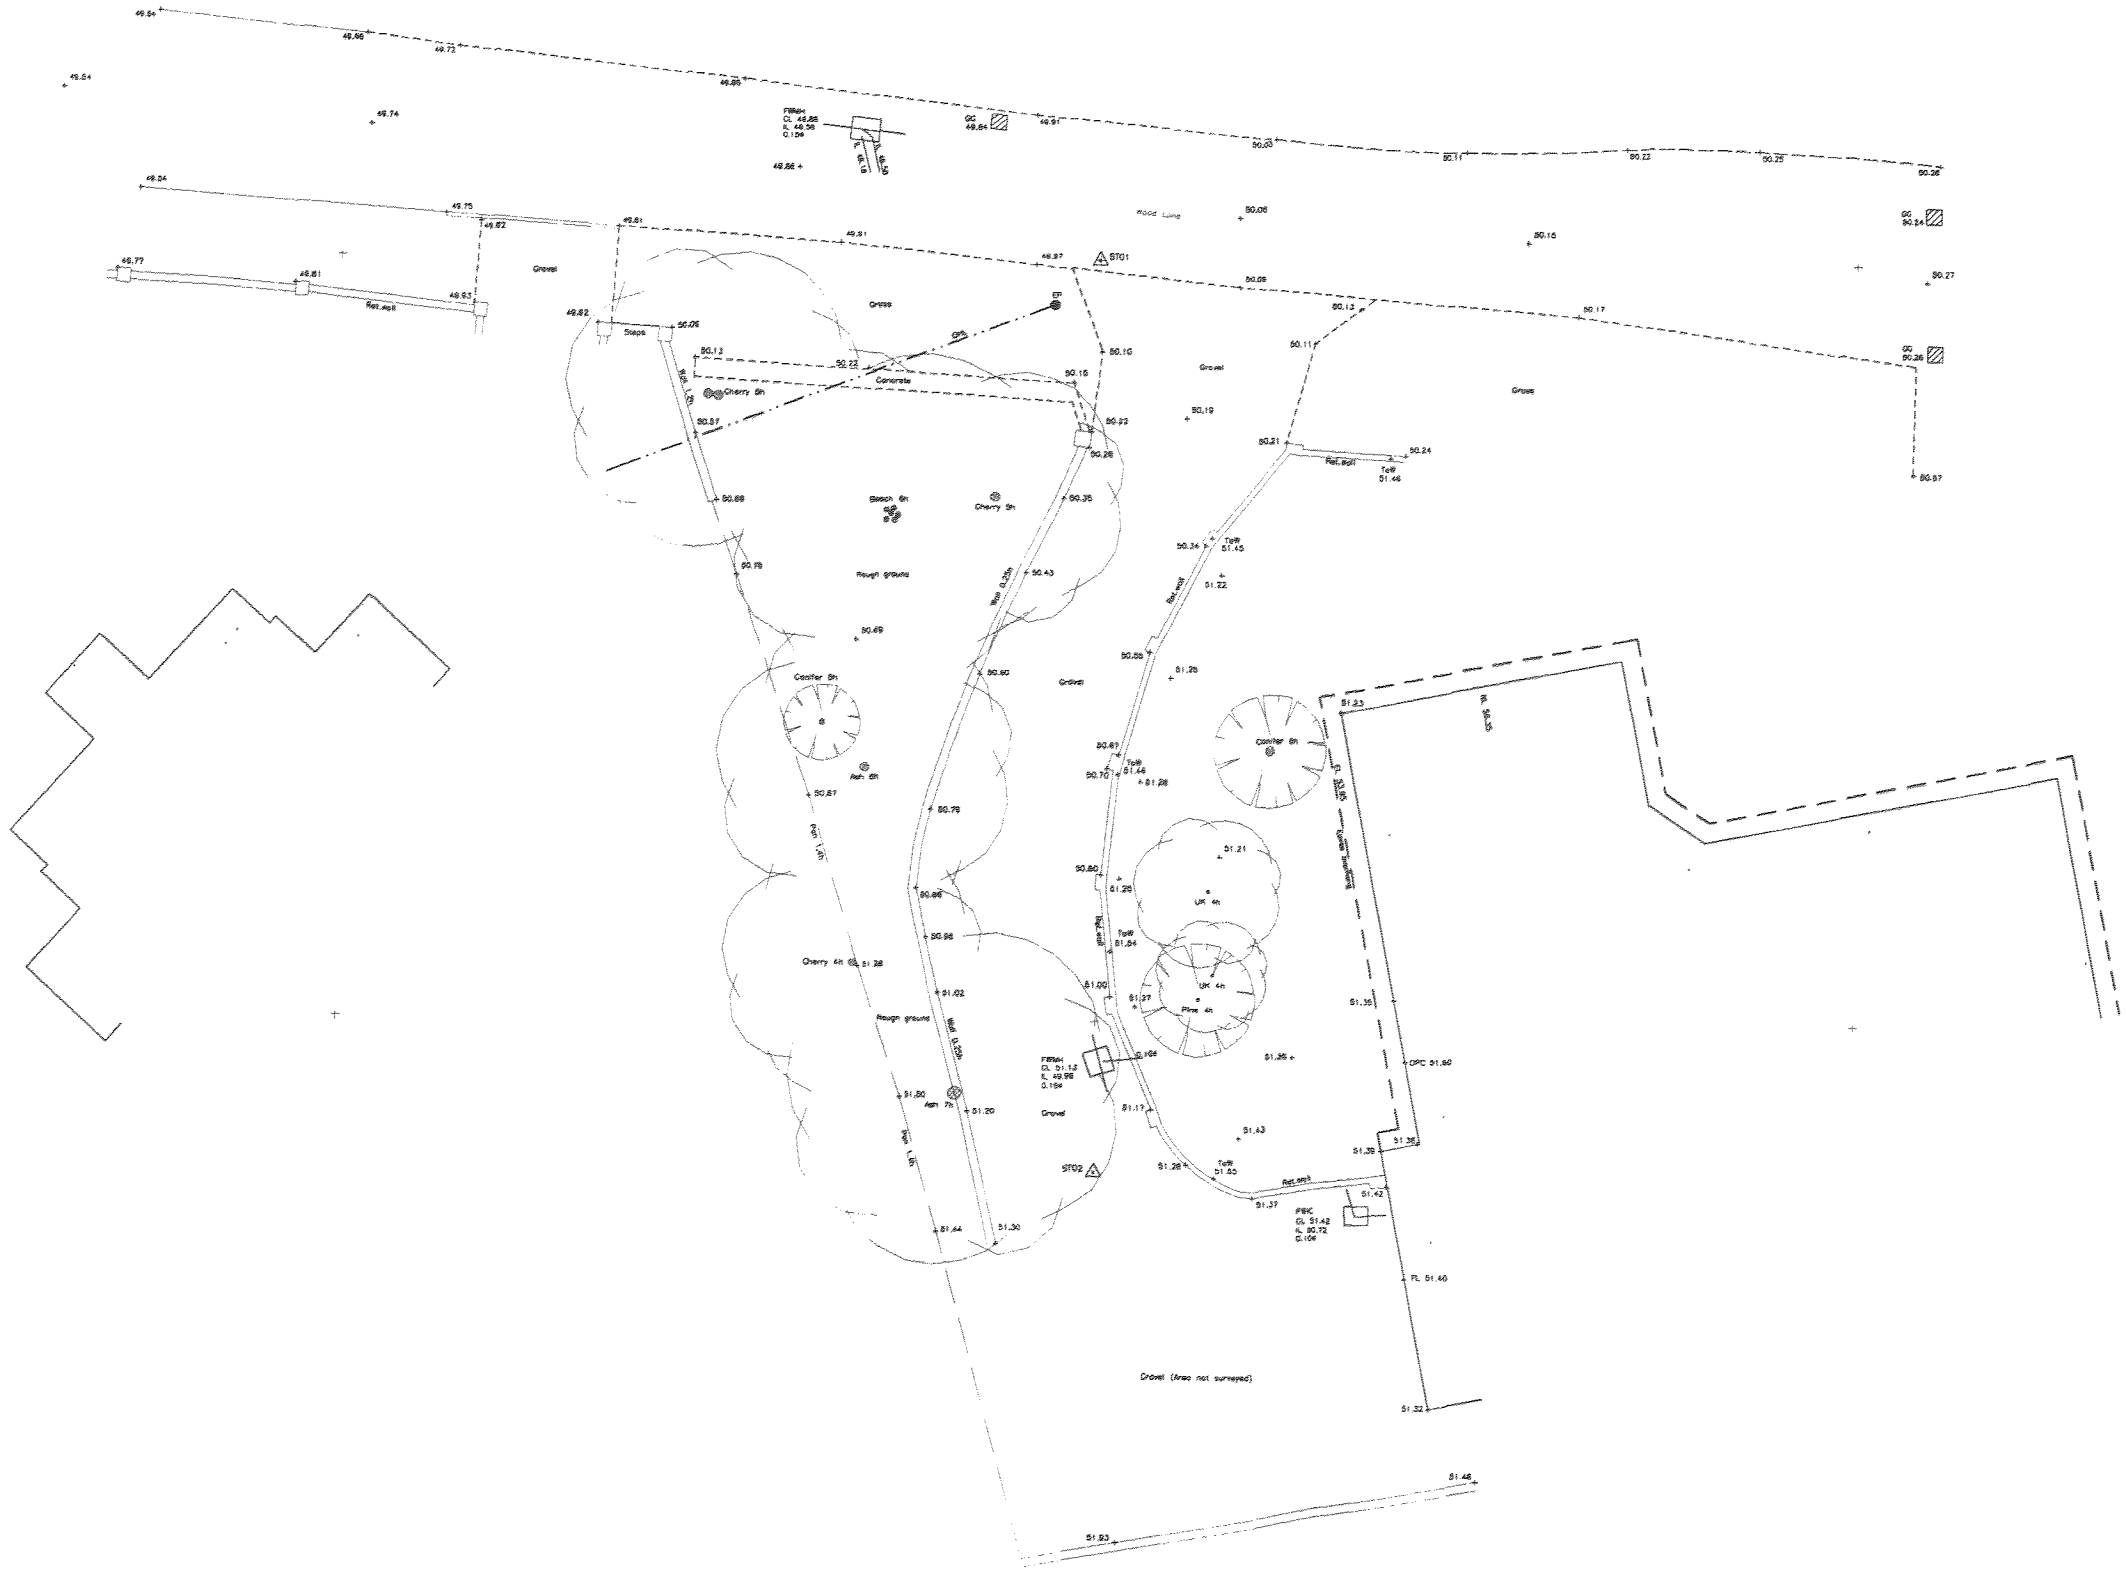

revision

project
Proposed New Dwelling
Land Adjacent No. 2 Wood Lane
Norton Juxta Twycross

client
MAU Construction Ltd.

drawing
Existing Site survey

scale As Shown
date June 2008
drg no : 216-EX01