
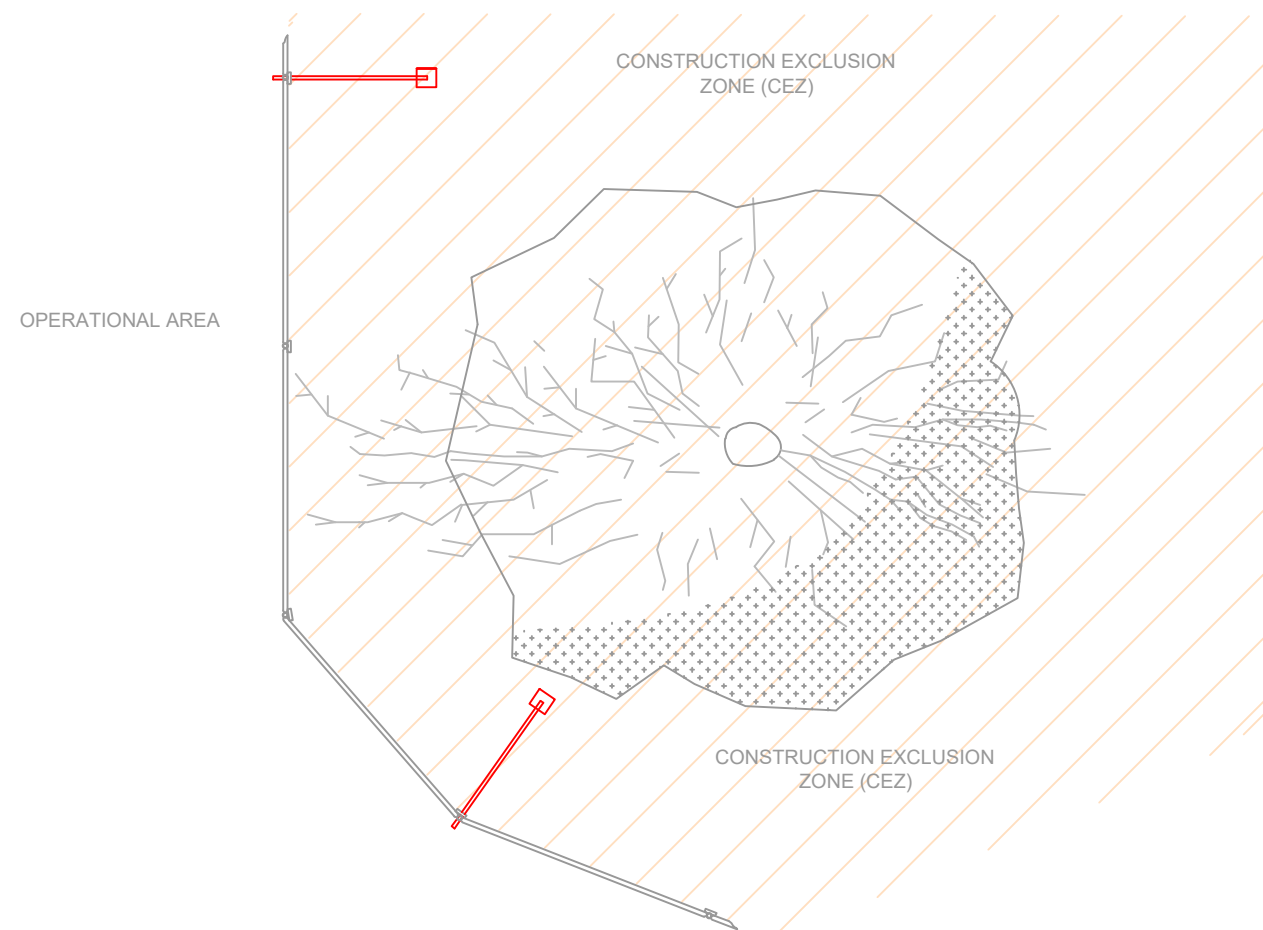


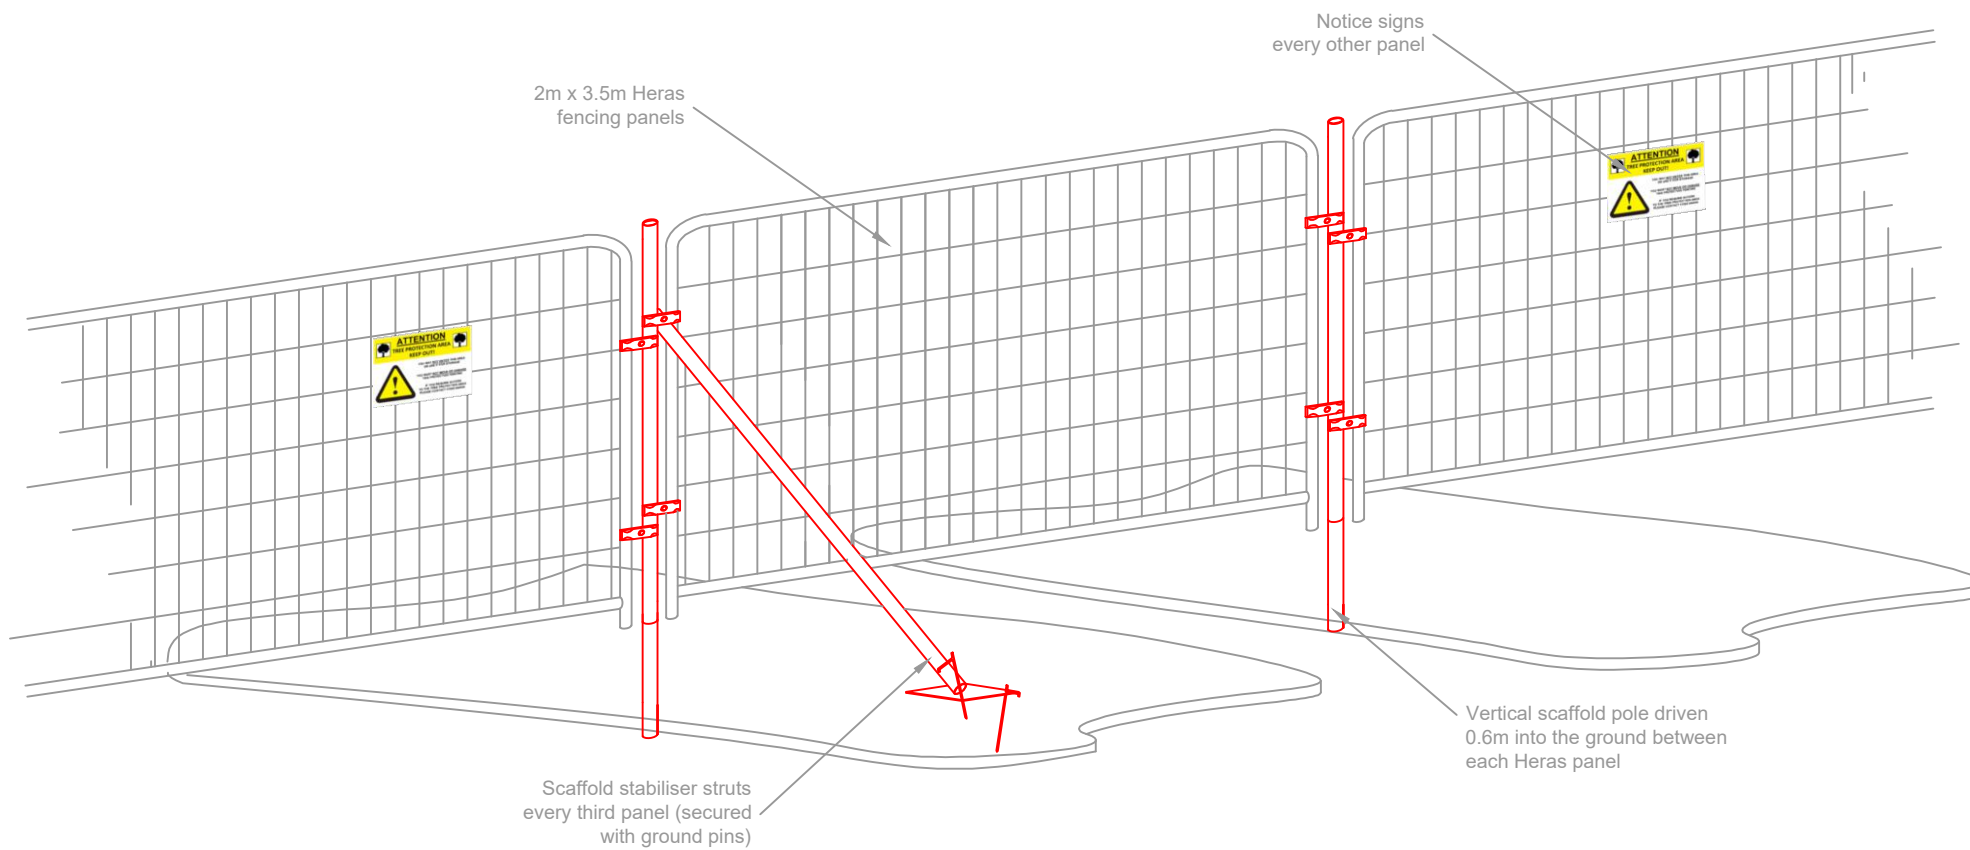

Per 3No. Heras panels (10.5m)	
Component	Quantity
2m x 3.5m Standard Heras panels	3
3m Galvanised steel scaffold pole	3
Heras fecurity fence clip	12
Heras stabilising support bar	1
Stabilising pin	2
Tree protection notice	2

Notes:

Rev	Description	Drawn	Approved	Date
-----	-------------	-------	----------	------

TEP

THE ENVIRONMENT PARTNERSHIP

401 Faraday Street, Birchwood Park, Warrington WA3 6GA
Tel 01925 844004 e-mail tep@tep.uk.com www.tep.uk.com

Project

Title
Temporary tree protection fencing for use on soft surfaces

Drawing Number
TEP.ARB.FEN.001

Drawn	Checked	Approved	Scale	Date
TDP	RMG	JGS	(not to scale) @ A3	08/07/2019