



KEY

[This drawing must be reproduced in colour]

- T1/G1/W1 Trees
- H1 Hedgerow
- Root Protection Area (RPA)
- Working area boundary
- Proposed pipeline route
- Proposed bore or drill pipeline
- # Approximate location
(Feature not shown on supplied topographical survey)
- * TPO
(Not present in all insets)

Trees and hedgerow to be retained and protected

- Category A
(High quality)
- Category B
(Moderate quality)
- Category C
(Low quality)
- Category U
(May be retained for habitat value)
- Hedgerow
(Not categorised)

Proposed tree and hedgerow works

- Trees to be removed
(Canopy outline denotes tree quality category)
- Hedgerow to be removed

NOTE: This drawing should be read in conjunction with the respective Arboricultural Survey Data (Appendix A).



Reproduced by permission of Ordnance Survey on behalf of His Majesty's Stationery Office.

© Crown Copyright and database right 2023. All rights reserved.
Contains data from OS Zoomstack. OS licence number 0100031673

B	Updated TPO Information	AAB	RMG	06.01.26
A	Updated Pipeline Route	AAB	JGS	29.01.26
Rev	Description	Drawn	Approved	Date



THE ENVIRONMENT PARTNERSHIP


401 Faraday Street, Birchwood Park, Warrington WA3 6GA
Tel 01925 844004 e-mail tep@tep.uk.com www.tep.uk.com

Project
Hallgates to Elms Farm, Leicestershire

Title
Drawing 3: Tree Effects Plan [INSET 1]

Drawing Number
D10480.01.052

Drawn	Checked	Approved	Scale	Date
AAB	RMG	RMG	1:1250 @ A3	12/12/2025

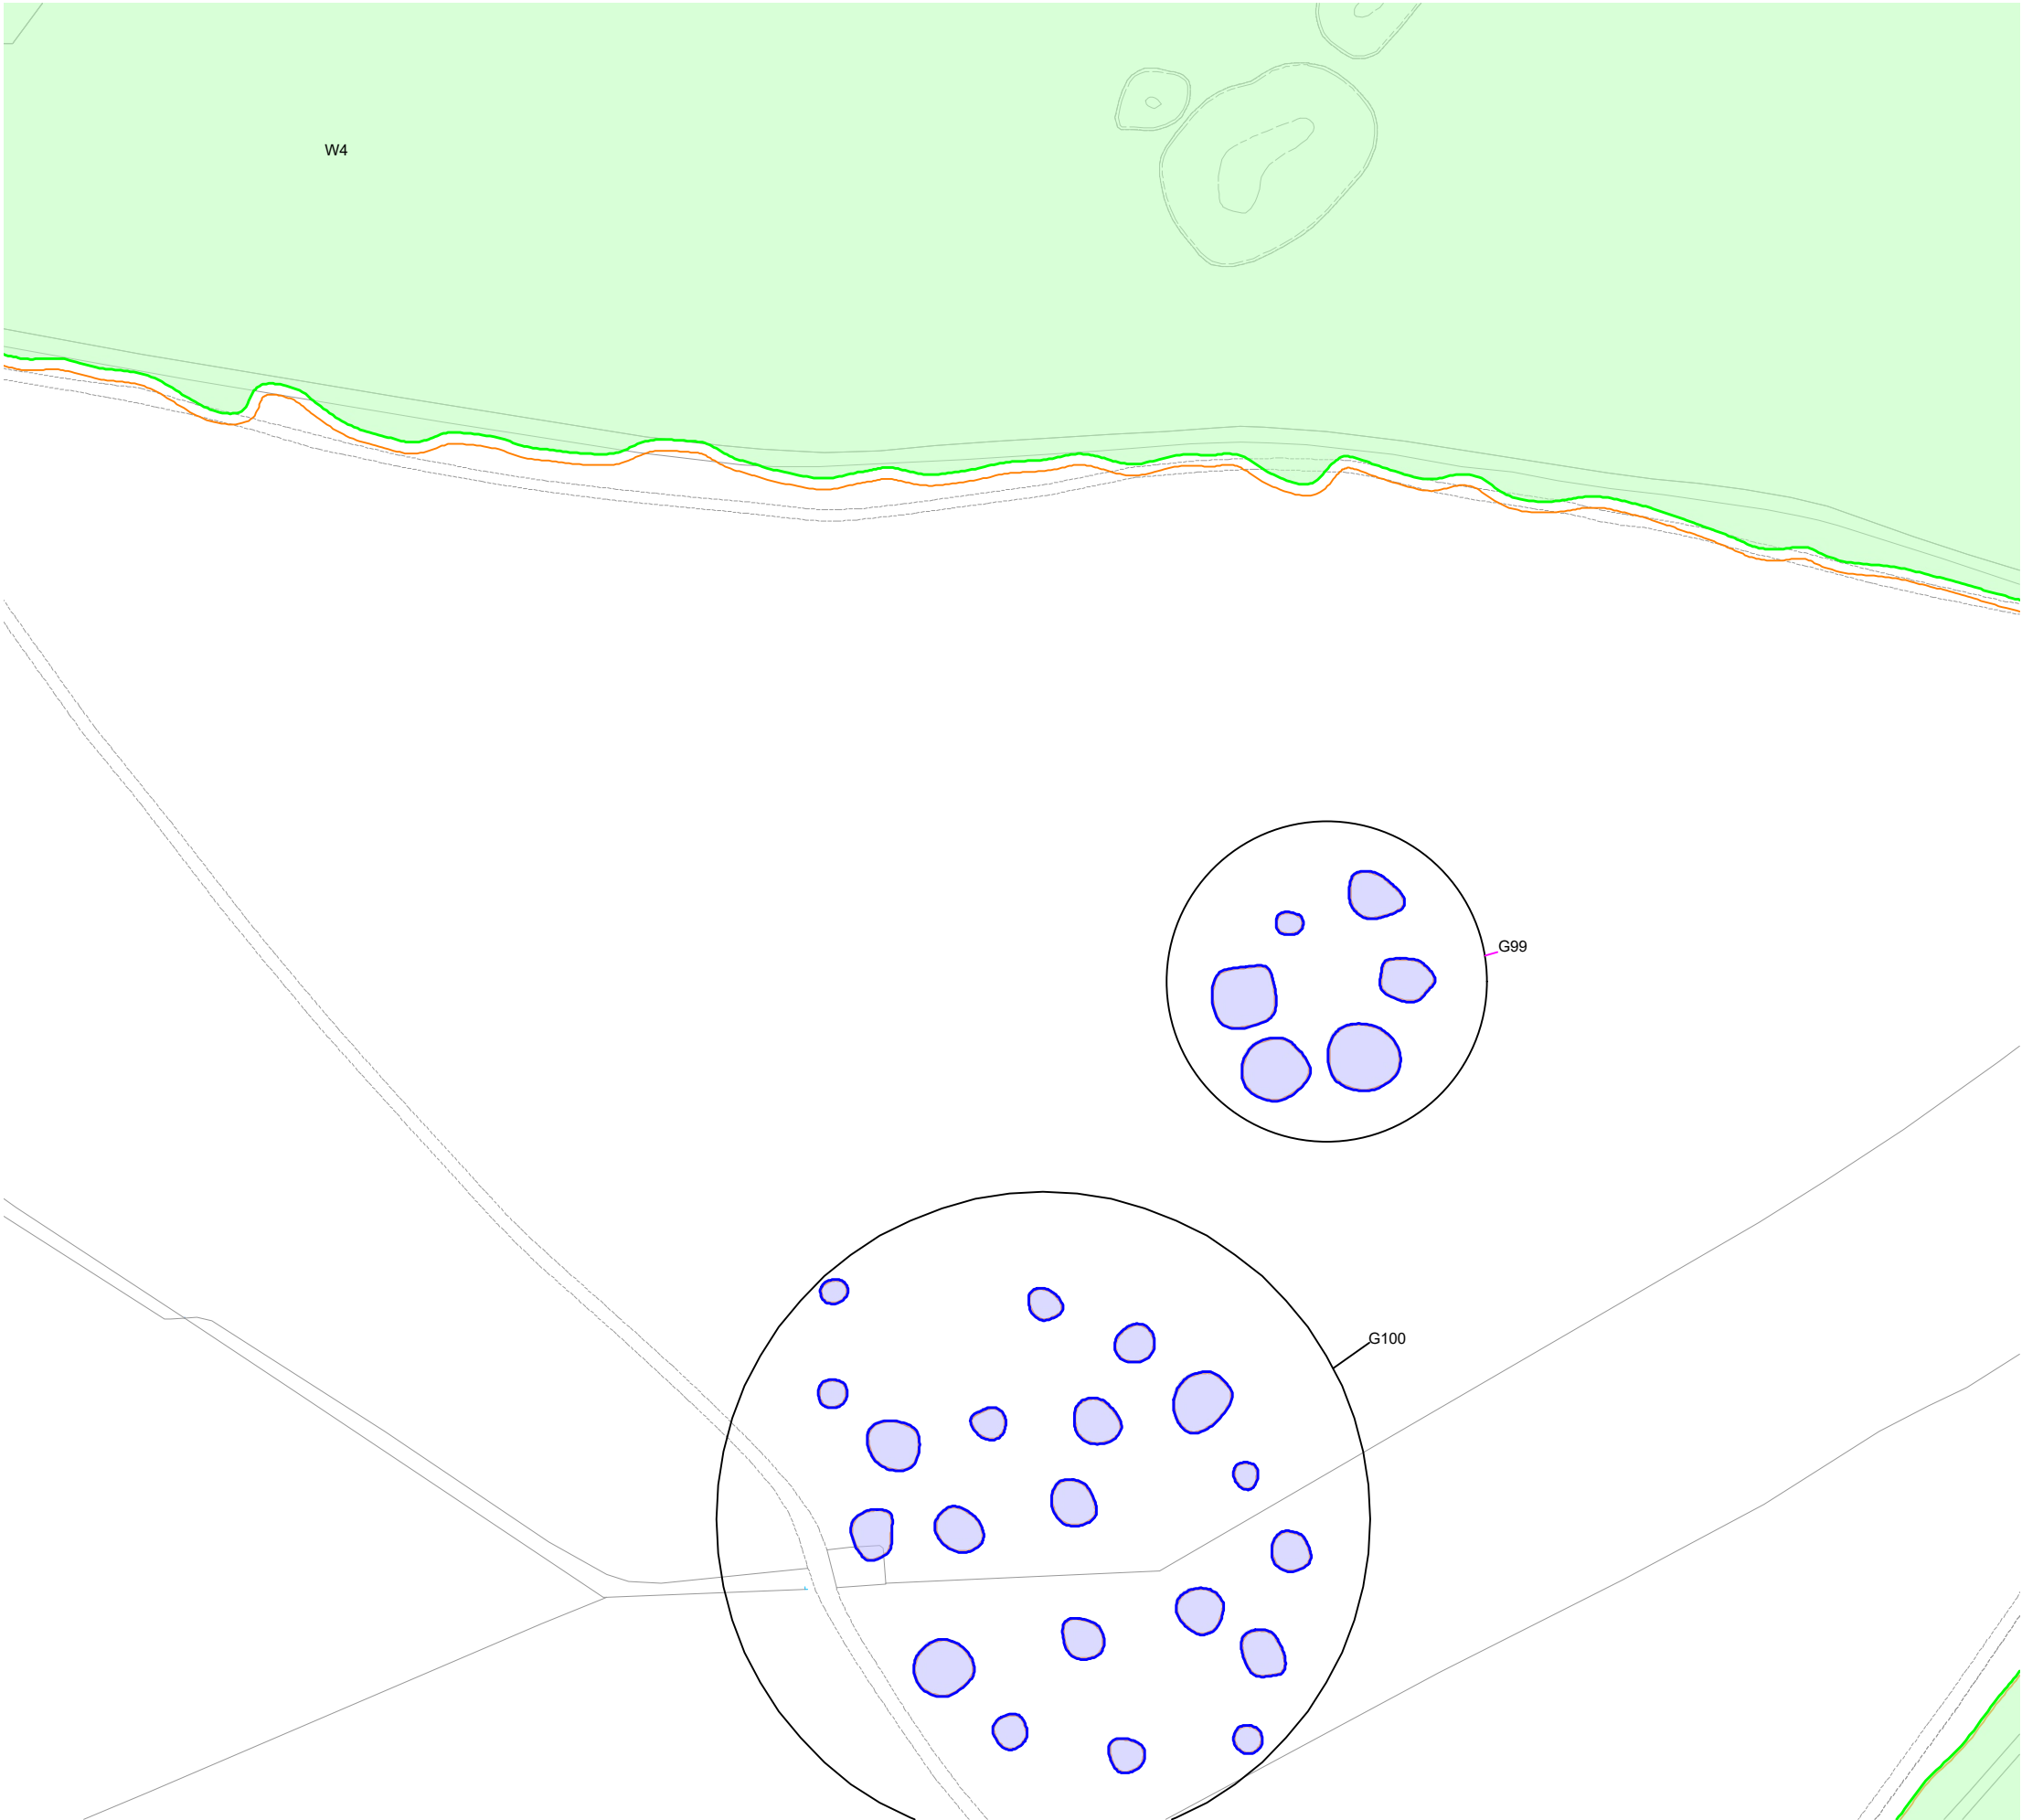

KEY

[This drawing must be reproduced in colour]

- T1/G1/W1 Trees
- H1 Hedgerow
- Root Protection Area (RPA)
- Working area boundary
- Proposed pipeline route
- Proposed bore or drill pipeline
- # Approximate location
(Feature not shown on supplied topographical survey)
- * TPO
(Not present in all insets)

Trees and hedgerow to be retained and protected

- Category A
(High quality)
- Category B
(Moderate quality)
- Category C
(Low quality)
- Category U
(May be retained for habitat value)
- Hedgerow
(Not categorised)

Proposed tree and hedgerow works

- Trees to be removed
(Canopy outline denotes tree quality category)
- Hedgerow to be removed

NOTE: This drawing should be read in conjunction with the respective Arboricultural Survey Data (Appendix A).



Reproduced by permission of Ordnance Survey on behalf of His Majesty's Stationery Office.

© Crown Copyright and database right 2023. All rights reserved. Contains data from OS Zoomstack. OS licence number 0100031673

B	Updated TPO Information	AAB	RMG	06.01.26
A	Updated Pipeline Route	AAB	JGS	29.01.26
Rev	Description	Drawn	Approved	Date



THE ENVIRONMENT PARTNERSHIP


401 Faraday Street, Birchwood Park, Warrington WA3 6GA
Tel 01925 844004 e-mail tep@tep.uk.com www.tep.uk.com

Project
Hallgates to Elms Farm, Leicestershire

Title
Drawing 3: Tree Effects Plan [INSET 2]

Drawing Number
D10480.01.053

Drawn	Checked	Approved	Scale	Date
AAB	RMG	RMG	1:1250 @ A3	12/12/2025

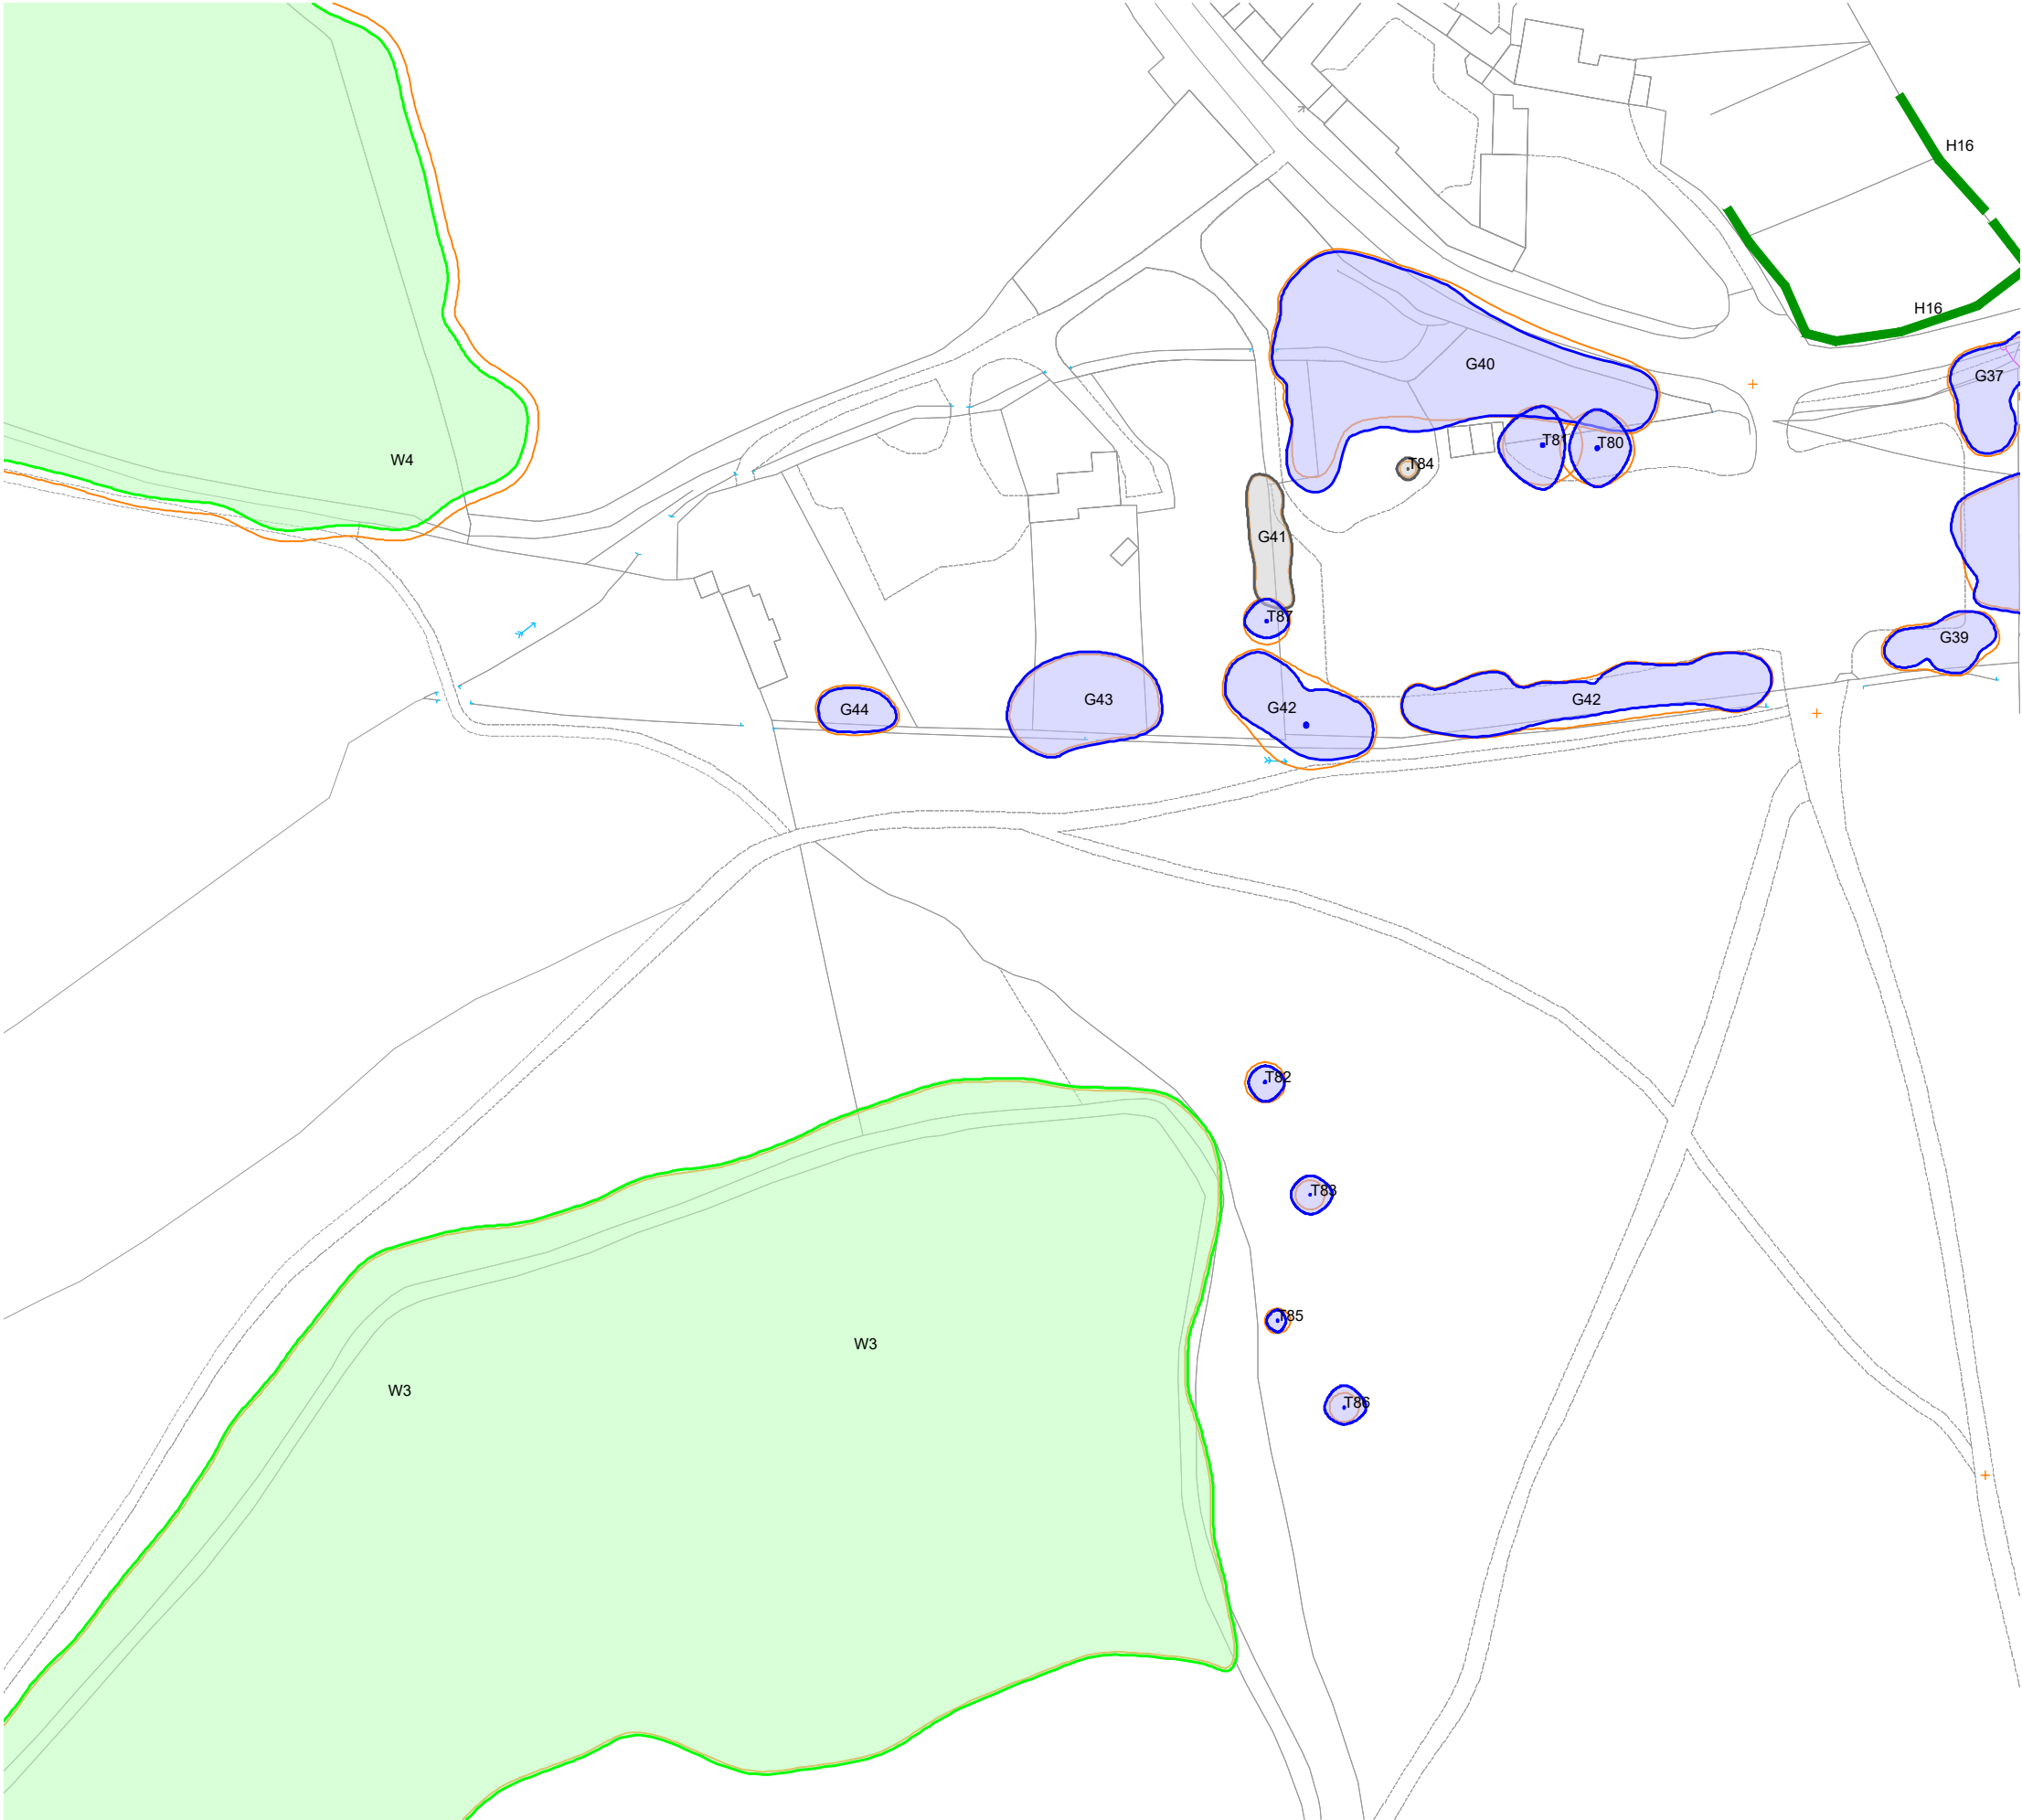

KEY

[This drawing must be reproduced in colour]

- T1/G1/W1 Trees
- H1 Hedgerow
- Root Protection Area (RPA)
- Working area boundary
- Proposed pipeline route
- Proposed bore or drill pipeline
- # Approximate location
(Feature not shown on supplied topographical survey)
- * TPO
(Not present in all insets)

Trees and hedgerow to be retained and protected

- Category A
(High quality)
- Category B
(Moderate quality)
- Category C
(Low quality)
- Category U
(May be retained for habitat value)
- Hedgerow
(Not categorised)

Proposed tree and hedgerow works

- Trees to be removed
(Canopy outline denotes tree quality category)
- Hedgerow to be removed

NOTE: This drawing should be read in conjunction with the respective Arboricultural Survey Data (Appendix A).



Reproduced by permission of Ordnance Survey on behalf of His Majesty's Stationary Office.

© Crown Copyright and database right 2023. All rights reserved. Contains data from OS Zoomstack. OS licence number 0100031673

B	Updated TPO Information	AAB	RMG	06.01.26
A	Updated Pipeline Route	AAB	JGS	29.01.26
Rev	Description	Drawn	Approved	Date



THE ENVIRONMENT PARTNERSHIP


401 Faraday Street, Birchwood Park, Warrington WA3 6GA
Tel 01925 844004 e-mail tep@tep.uk.com www.tep.uk.com

Project
Hallgates to Elms Farm, Leicestershire

Title
Drawing 3: Tree Effects Plan [INSET 3]

Drawing Number
D10480.01.054

Drawn	Checked	Approved	Scale	Date
AAB	RMG	RMG	1:1250 @ A3	12/12/2025

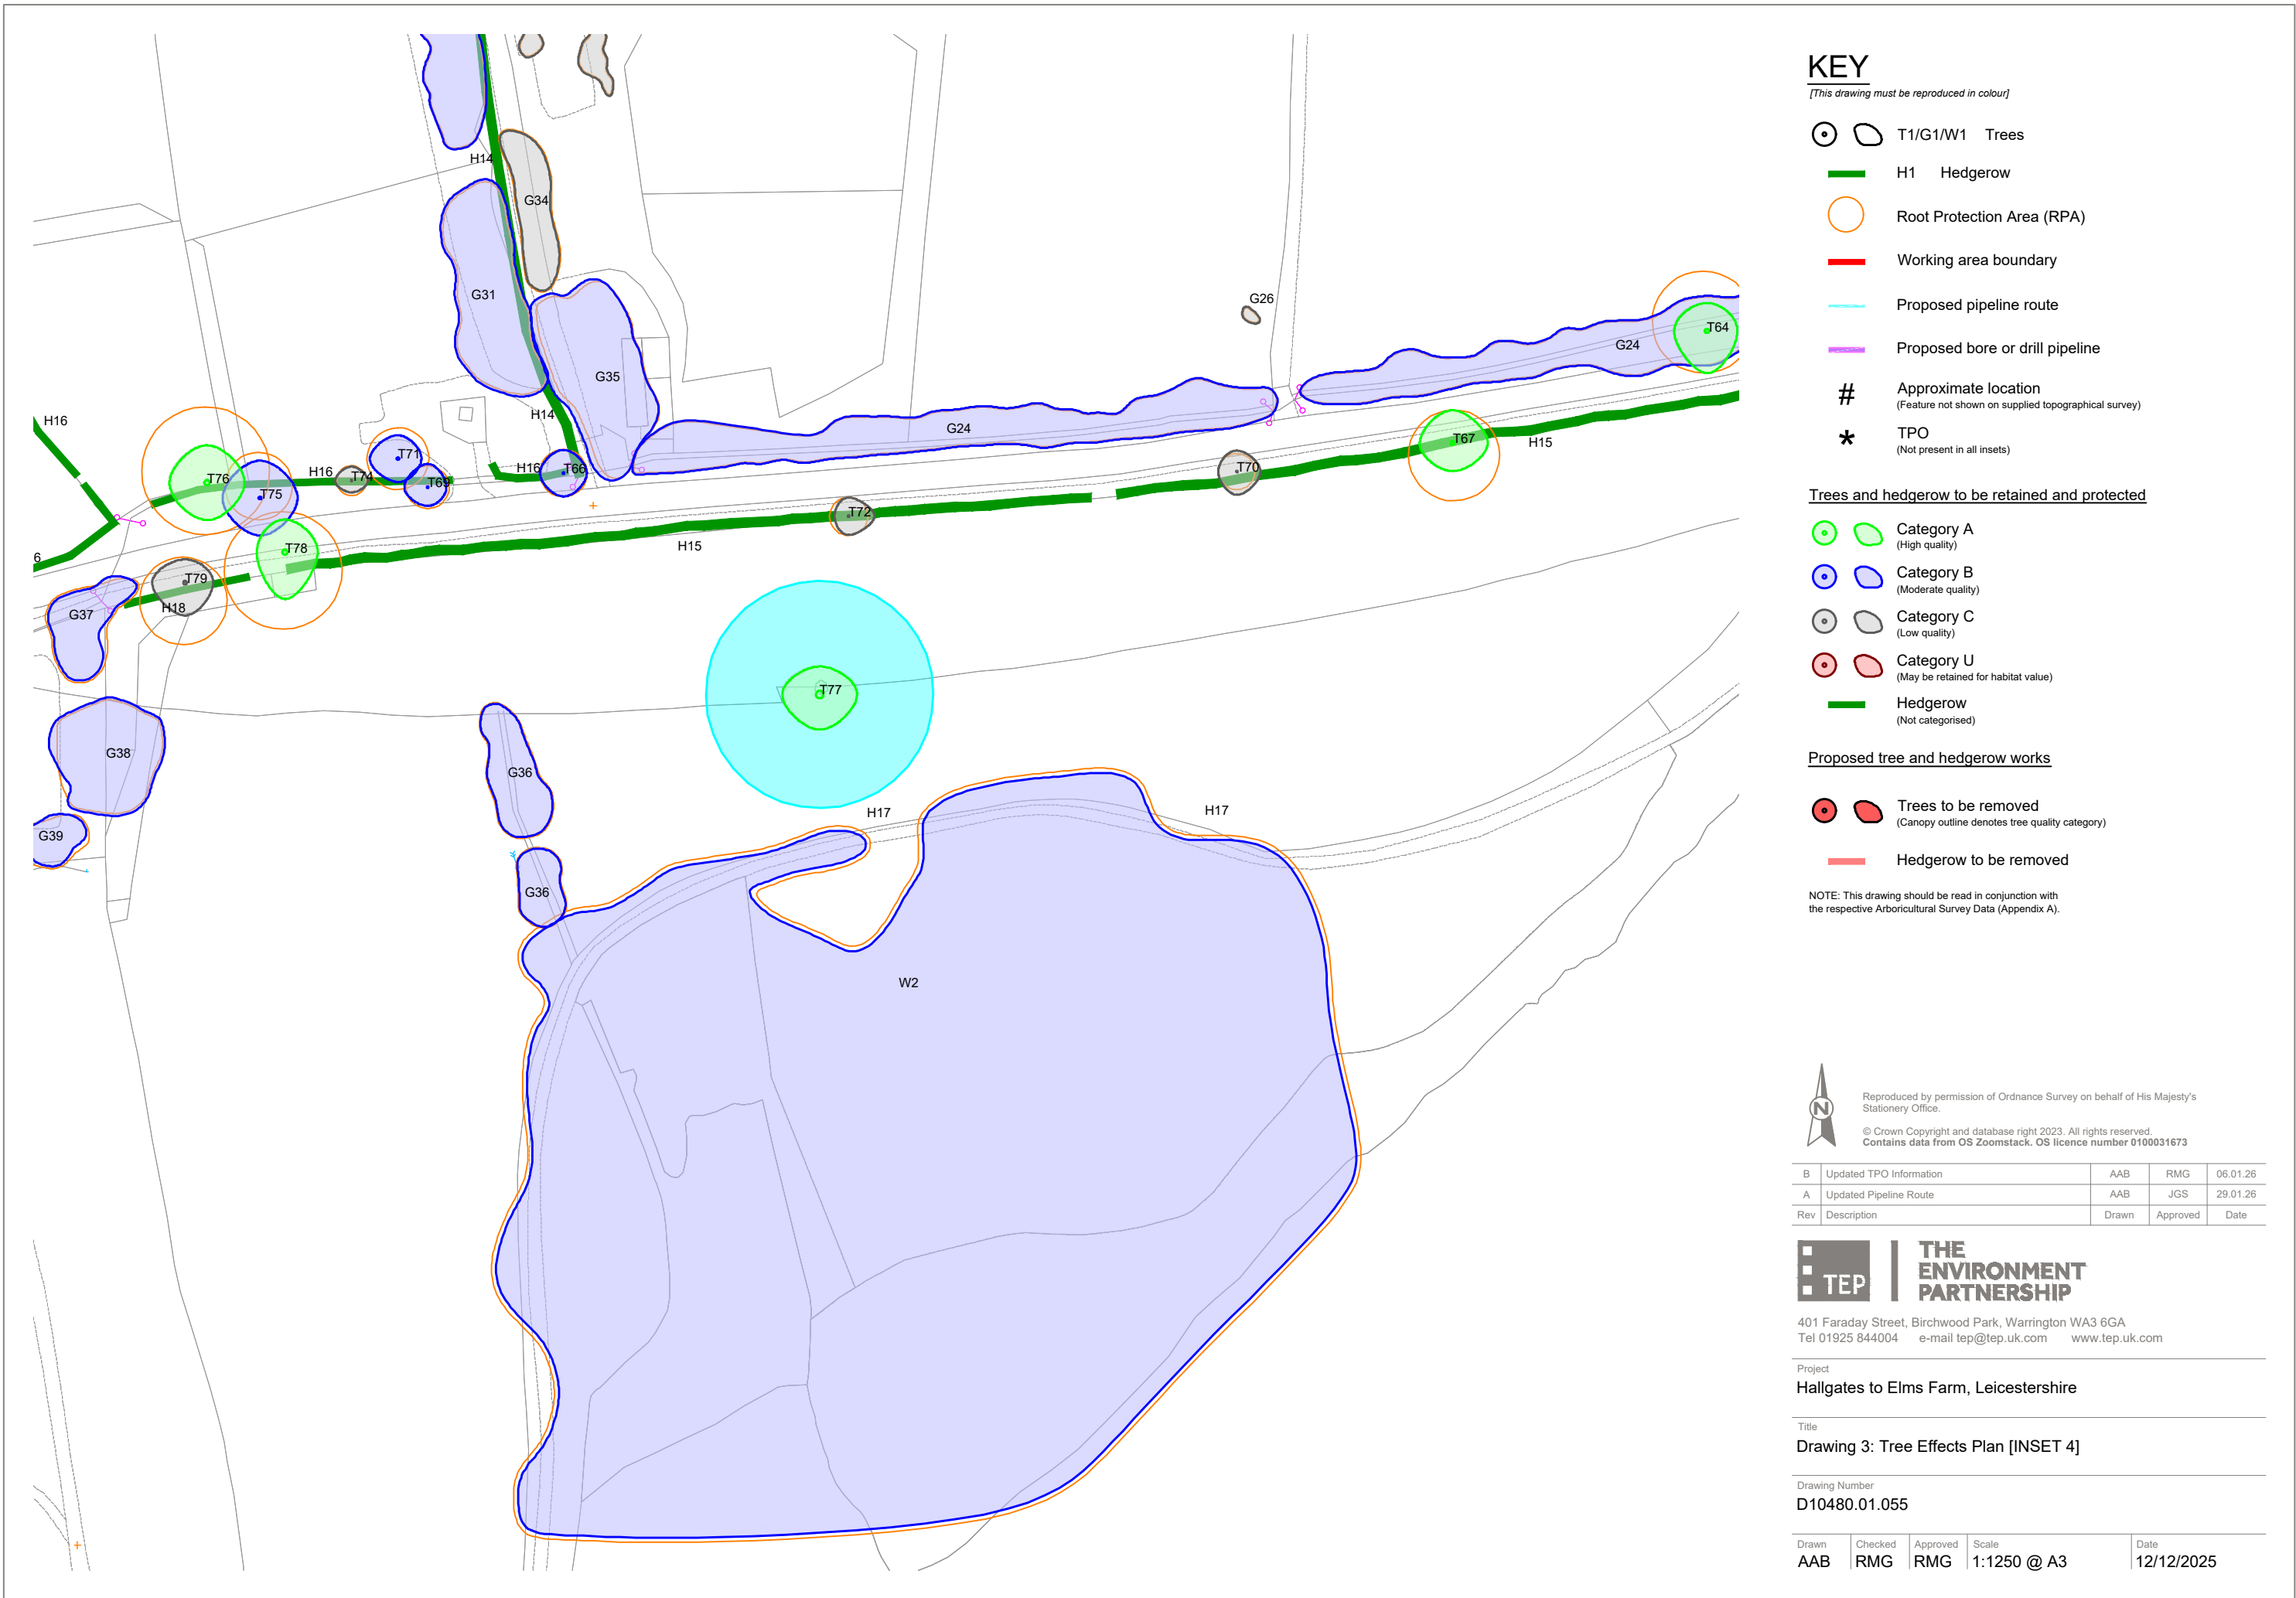

KEY

[This drawing must be reproduced in colour]

- T1/G1/W1 Trees
- H1 Hedgerow
- Root Protection Area (RPA)
- Working area boundary
- Proposed pipeline route
- Proposed bore or drill pipeline
- # Approximate location
(Feature not shown on supplied topographical survey)
- * TPO
(Not present in all insets)

Trees and hedgerow to be retained and protected

- Category A
(High quality)
- Category B
(Moderate quality)
- Category C
(Low quality)
- Category U
(May be retained for habitat value)
- Hedgerow
(Not categorised)

Proposed tree and hedgerow works

- Trees to be removed
(Canopy outline denotes tree quality category)
- Hedgerow to be removed

NOTE: This drawing should be read in conjunction with the respective Arboricultural Survey Data (Appendix A).



Reproduced by permission of Ordnance Survey on behalf of His Majesty's Stationery Office.

© Crown Copyright and database right 2023. All rights reserved.
Contains data from OS Zoomstack. OS licence number 0100031673

B	Updated TPO Information	AAB	RMG	06.01.26
A	Updated Pipeline Route	AAB	JGS	29.01.26
Rev	Description	Drawn	Approved	Date



THE ENVIRONMENT PARTNERSHIP


401 Faraday Street, Birchwood Park, Warrington WA3 6GA
Tel 01925 844004 e-mail tep@tep.uk.com www.tep.uk.com

Project
Hallgates to Elms Farm, Leicestershire

Title
Drawing 3: Tree Effects Plan [INSET 4]

Drawing Number
D10480.01.055

Drawn	Checked	Approved	Scale	Date
AAB	RMG	RMG	1:1250 @ A3	12/12/2025

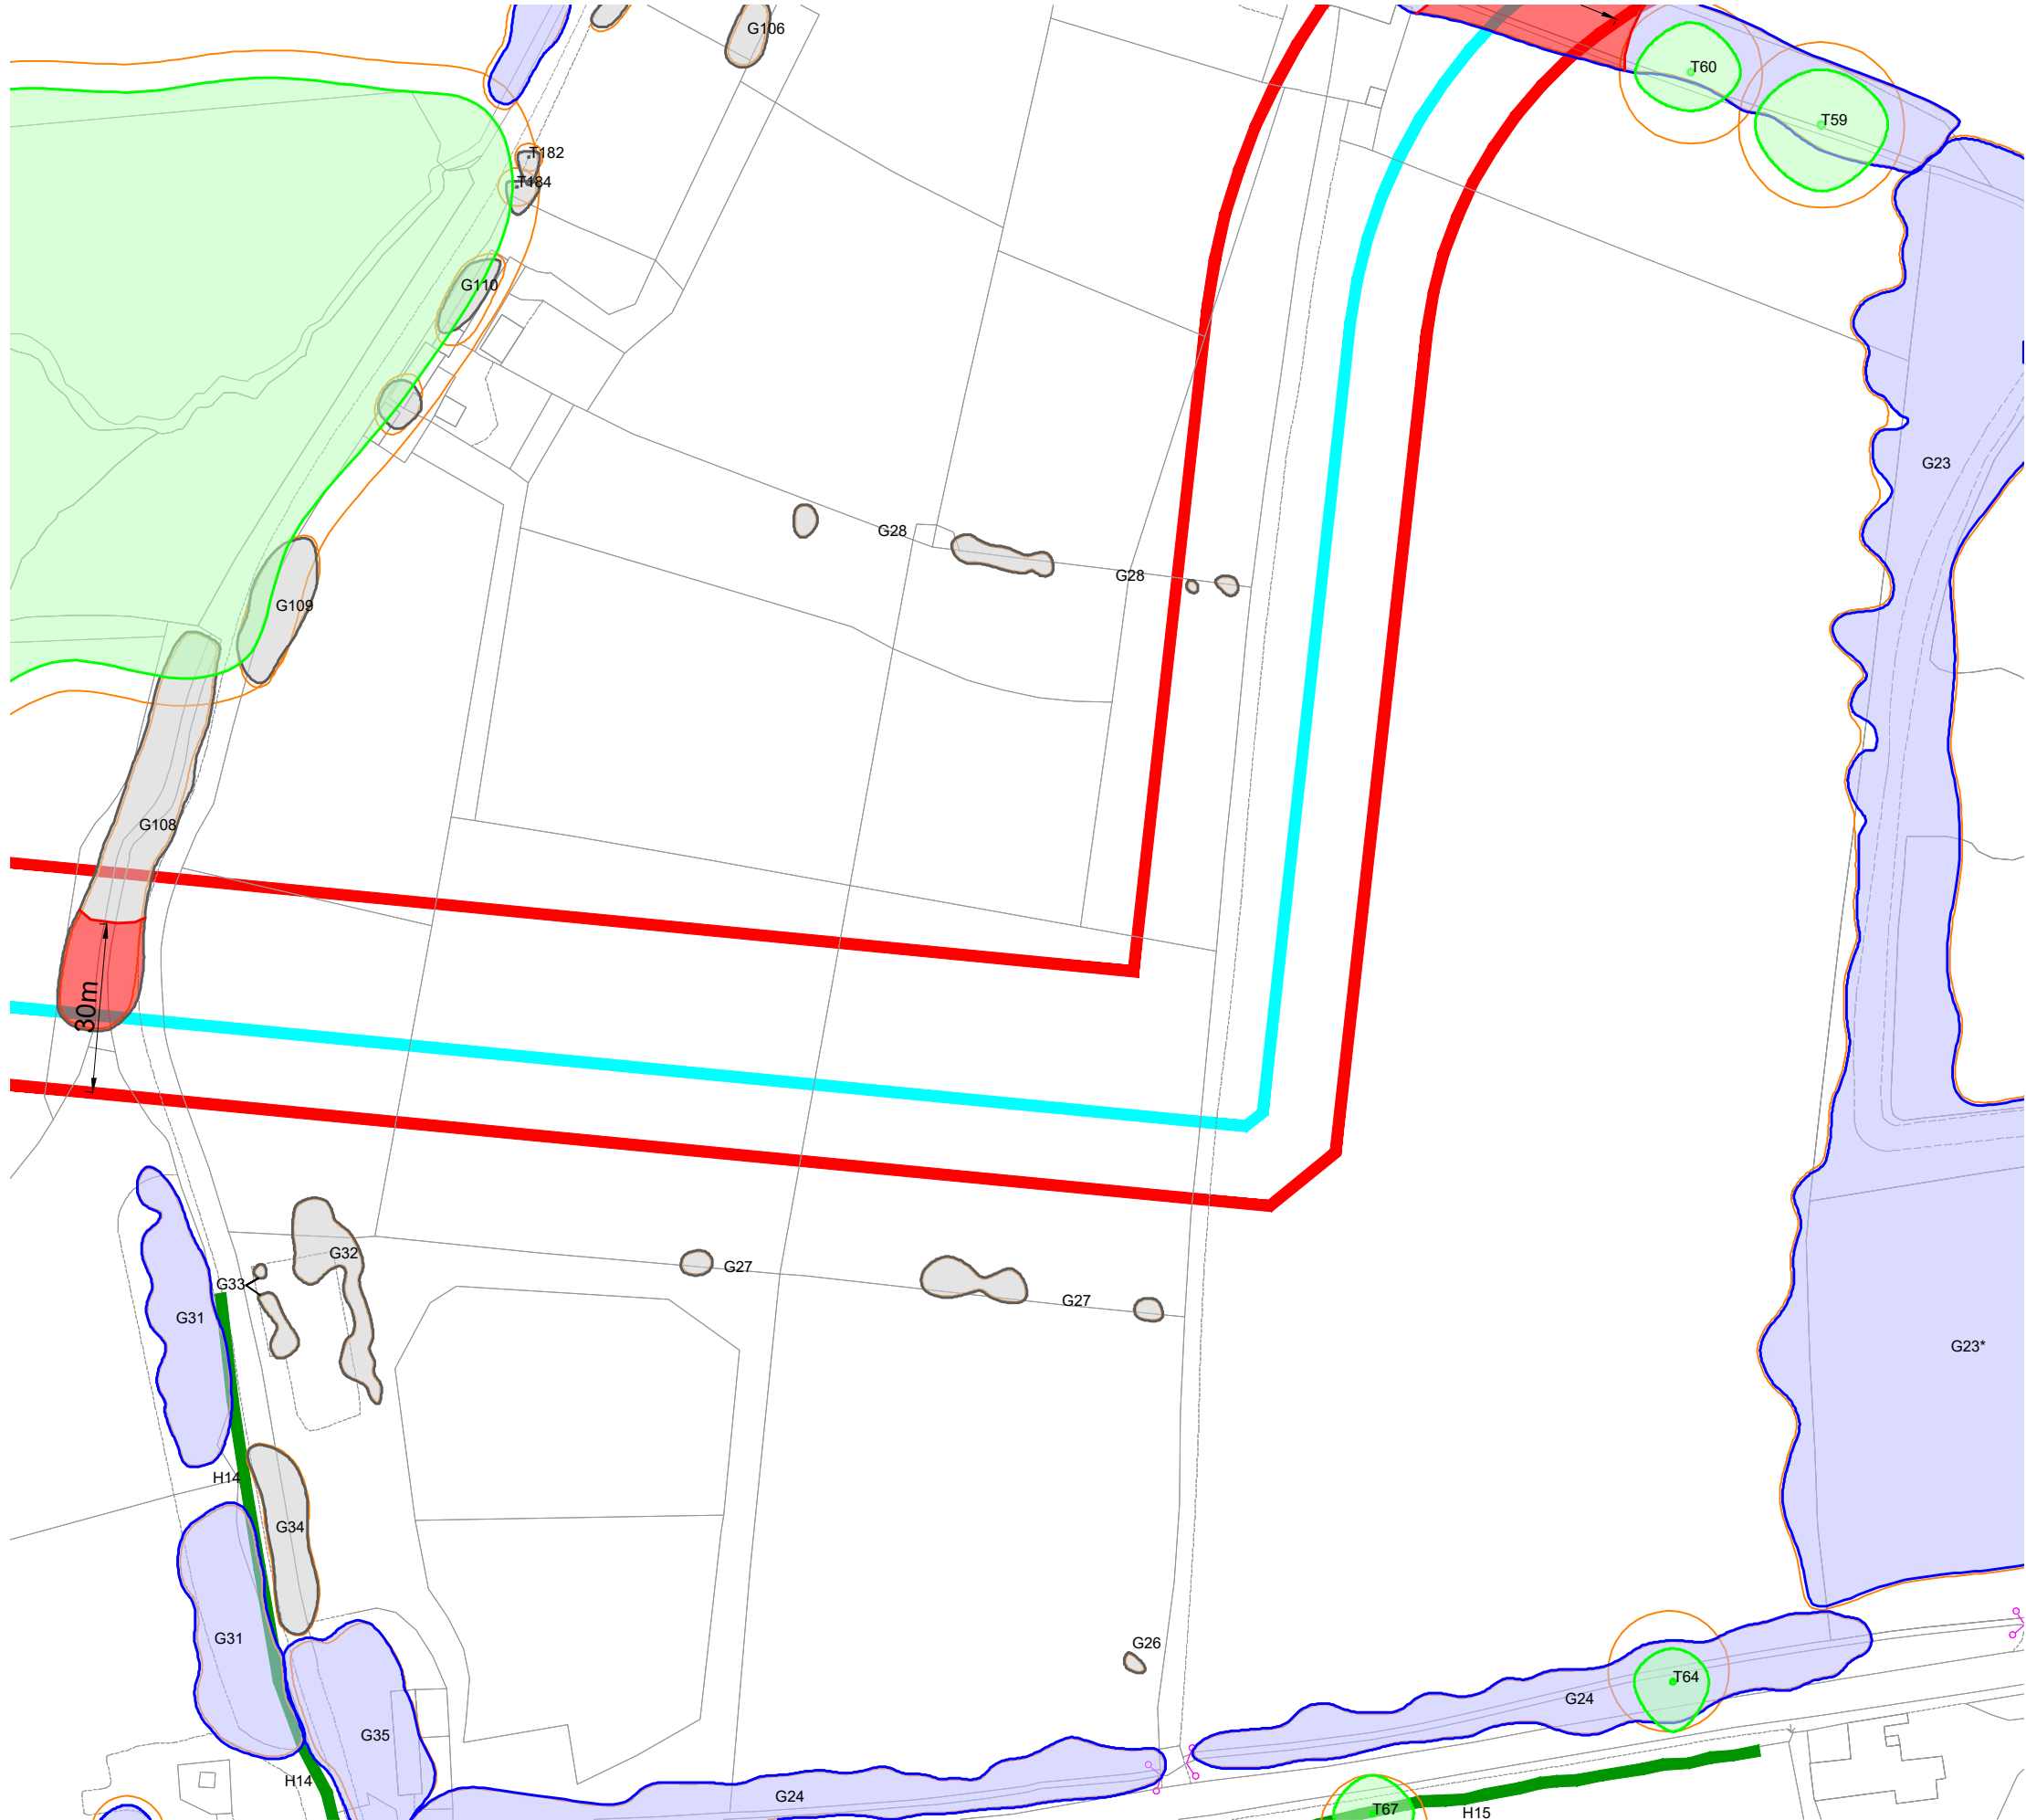

KEY

[This drawing must be reproduced in colour]

- T1/G1/W1 Trees
- H1 Hedgerow
- Root Protection Area (RPA)
- Working area boundary
- Proposed pipeline route
- Proposed bore or drill pipeline
- # Approximate location
(Feature not shown on supplied topographical survey)
- * TPO
(Not present in all insets)

Trees and hedgerow to be retained and protected

- Category A
(High quality)
- Category B
(Moderate quality)
- Category C
(Low quality)
- Category U
(May be retained for habitat value)
- Hedgerow
(Not categorised)

Proposed tree and hedgerow works

- Trees to be removed
(Canopy outline denotes tree quality category)
- Hedgerow to be removed

NOTE: This drawing should be read in conjunction with the respective Arboricultural Survey Data (Appendix A).



Reproduced by permission of Ordnance Survey on behalf of His Majesty's Stationary Office.

© Crown Copyright and database right 2023. All rights reserved. Contains data from OS Zoomstack. OS licence number 0100031673

B	Updated TPO Information	AAB	RMG	06.01.26
A	Updated Pipeline Route	AAB	JGS	29.01.26
Rev	Description	Drawn	Approved	Date



THE ENVIRONMENT PARTNERSHIP


401 Faraday Street, Birchwood Park, Warrington WA3 6GA
Tel 01925 844004 e-mail tep@tep.uk.com www.tep.uk.com

Project
Hallgates to Elms Farm, Leicestershire

Title
Drawing 3: Tree Effects Plan [INSET 5]

Drawing Number
D10480.01.057

Drawn	Checked	Approved	Scale	Date
AAB	RMG	RMG	1:1250 @ A3	12/12/2025

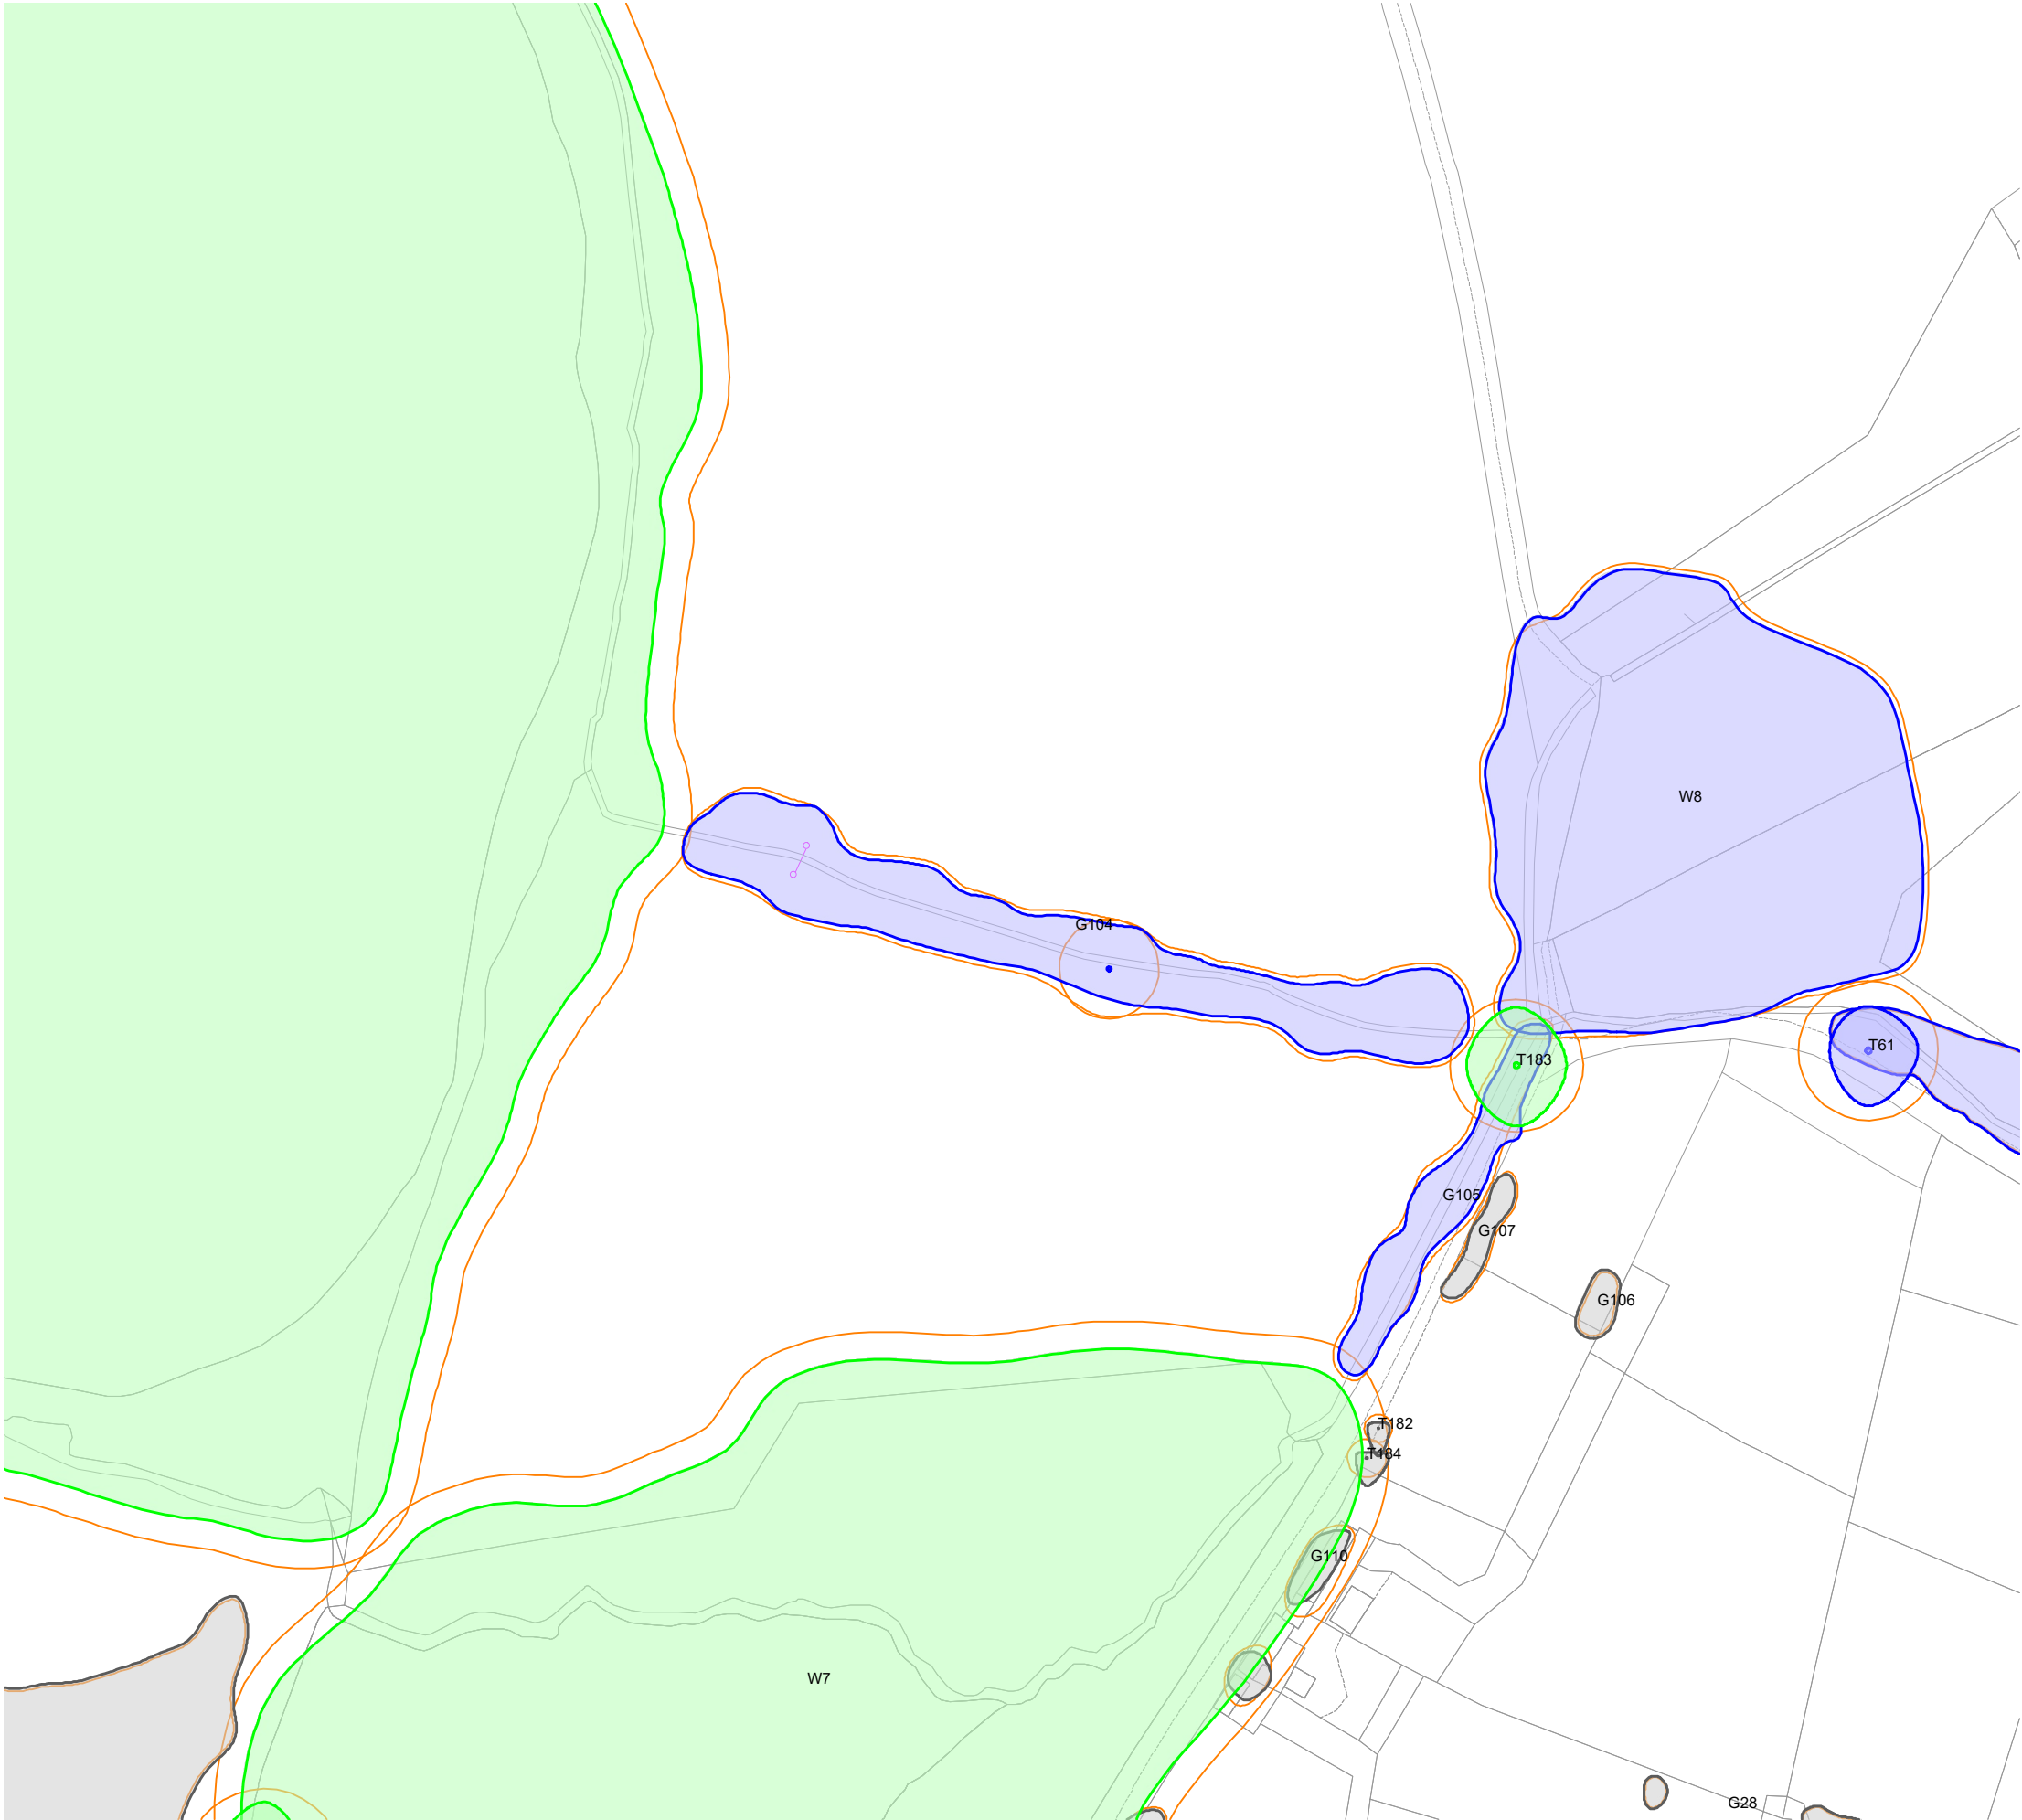

KEY

[This drawing must be reproduced in colour]

- T1/G1/W1 Trees
- H1 Hedgerow
- Root Protection Area (RPA)
- Working area boundary
- Proposed pipeline route
- Proposed bore or drill pipeline
- # Approximate location
(Feature not shown on supplied topographical survey)
- * TPO
(Not present in all insets)

Trees and hedgerow to be retained and protected

- Category A
(High quality)
- Category B
(Moderate quality)
- Category C
(Low quality)
- Category U
(May be retained for habitat value)
- Hedgerow
(Not categorised)

Proposed tree and hedgerow works

- Trees to be removed
(Canopy outline denotes tree quality category)
- Hedgerow to be removed

NOTE: This drawing should be read in conjunction with the respective Arboricultural Survey Data (Appendix A).



Reproduced by permission of Ordnance Survey on behalf of His Majesty's Stationary Office.

© Crown Copyright and database right 2023. All rights reserved.
Contains data from OS Zoomstack. OS licence number 0100031673

B	Updated TPO Information	AAB	RMG	06.01.26
A	Updated Pipeline Route	AAB	JGS	29.01.26
Rev	Description	Drawn	Approved	Date



THE
ENVIRONMENT
PARTNERSHIP


401 Faraday Street, Birchwood Park, Warrington WA3 6GA
Tel 01925 844004 e-mail tep@tep.uk.com www.tep.uk.com

Project
Hallgates to Elms Farm, Leicestershire

Title
Drawing 3: Tree Effects Plan [INSET 42]

Drawing Number
D10480.01.058

Drawn	Checked	Approved	Scale	Date
AAB	RMG	RMG	1:1250 @ A3	12/12/2025

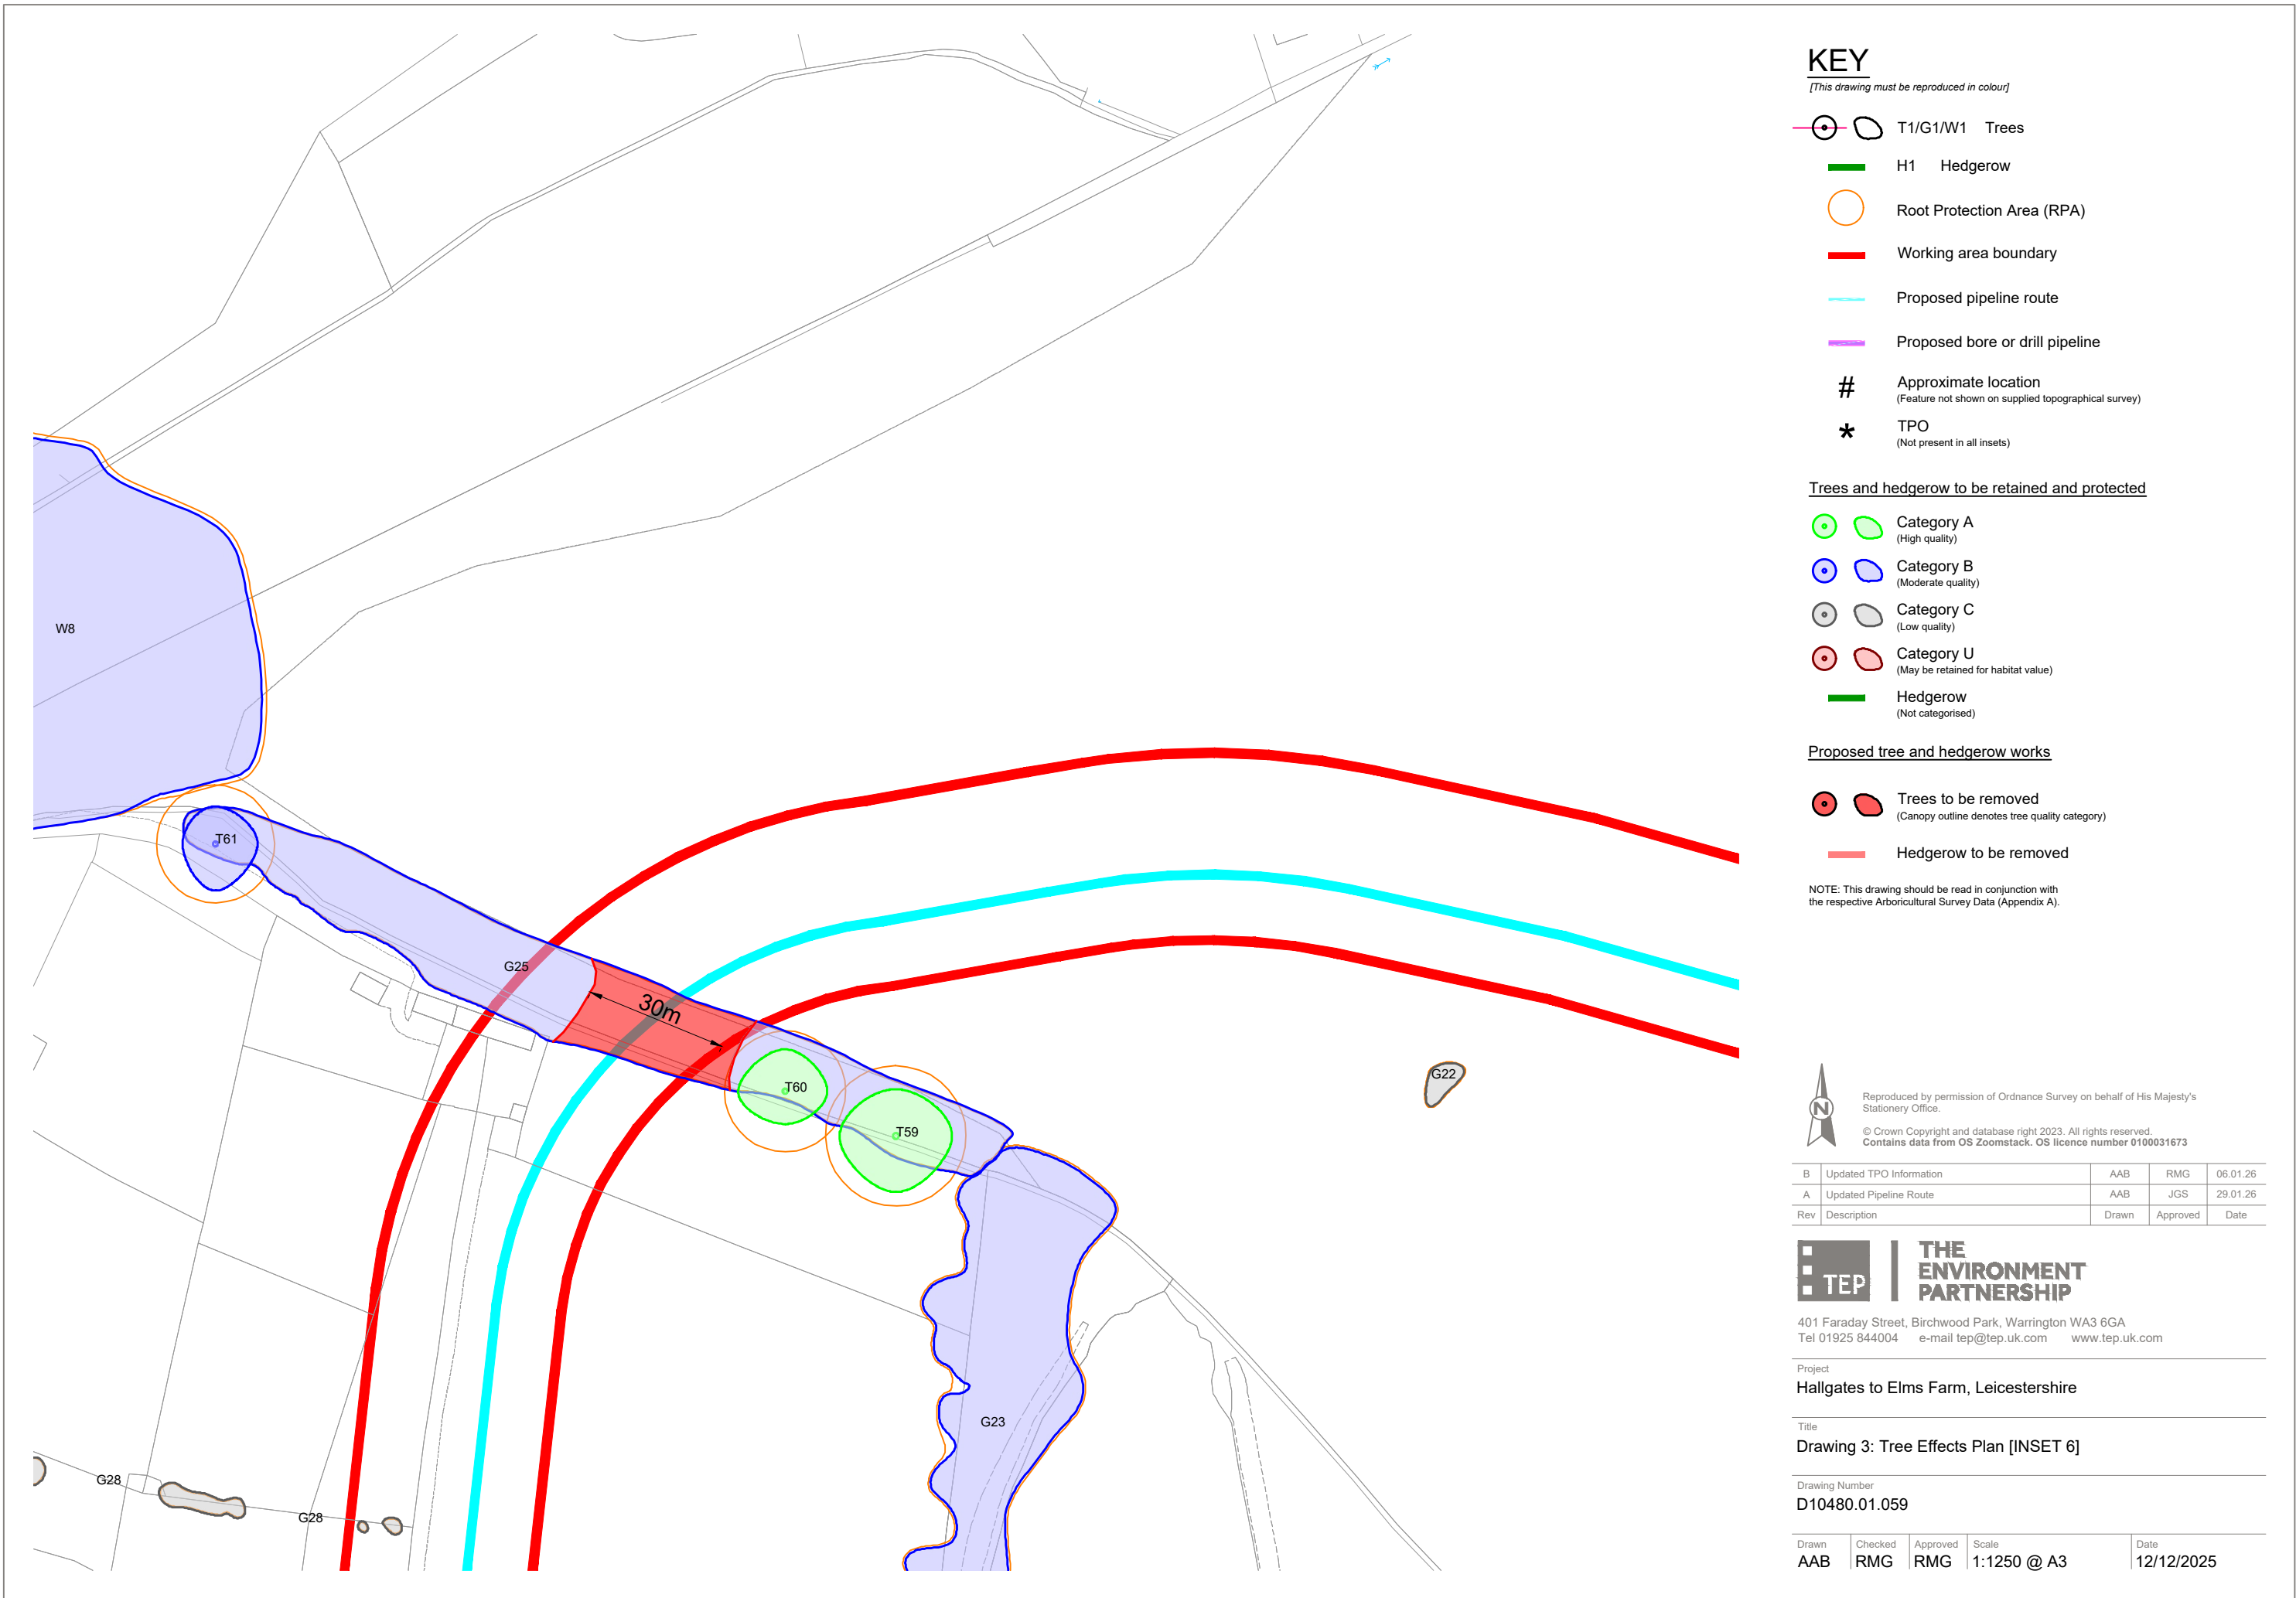

KEY

[This drawing must be reproduced in colour]

- T1/G1/W1 Trees
- H1 Hedgerow
- Root Protection Area (RPA)
- Working area boundary
- Proposed pipeline route
- Proposed bore or drill pipeline
- # Approximate location
(Feature not shown on supplied topographical survey)
- * TPO
(Not present in all insets)

Trees and hedgerow to be retained and protected

- Category A
(High quality)
- Category B
(Moderate quality)
- Category C
(Low quality)
- Category U
(May be retained for habitat value)
- Hedgerow
(Not categorised)

Proposed tree and hedgerow works

- Trees to be removed
(Canopy outline denotes tree quality category)
- Hedgerow to be removed

NOTE: This drawing should be read in conjunction with the respective Arboricultural Survey Data (Appendix A).



Reproduced by permission of Ordnance Survey on behalf of His Majesty's Stationery Office.

© Crown Copyright and database right 2023. All rights reserved. Contains data from OS Zoomstack. OS licence number 0100031673

B	Updated TPO Information	AAB	RMG	06.01.26
A	Updated Pipeline Route	AAB	JGS	29.01.26
Rev	Description	Drawn	Approved	Date



THE ENVIRONMENT PARTNERSHIP


401 Faraday Street, Birchwood Park, Warrington WA3 6GA
Tel 01925 844004 e-mail tep@tep.uk.com www.tep.uk.com

Project
Hallgates to Elms Farm, Leicestershire

Title
Drawing 3: Tree Effects Plan [INSET 6]

Drawing Number
D10480.01.059

Drawn	Checked	Approved	Scale	Date
AAB	RMG	RMG	1:1250 @ A3	12/12/2025

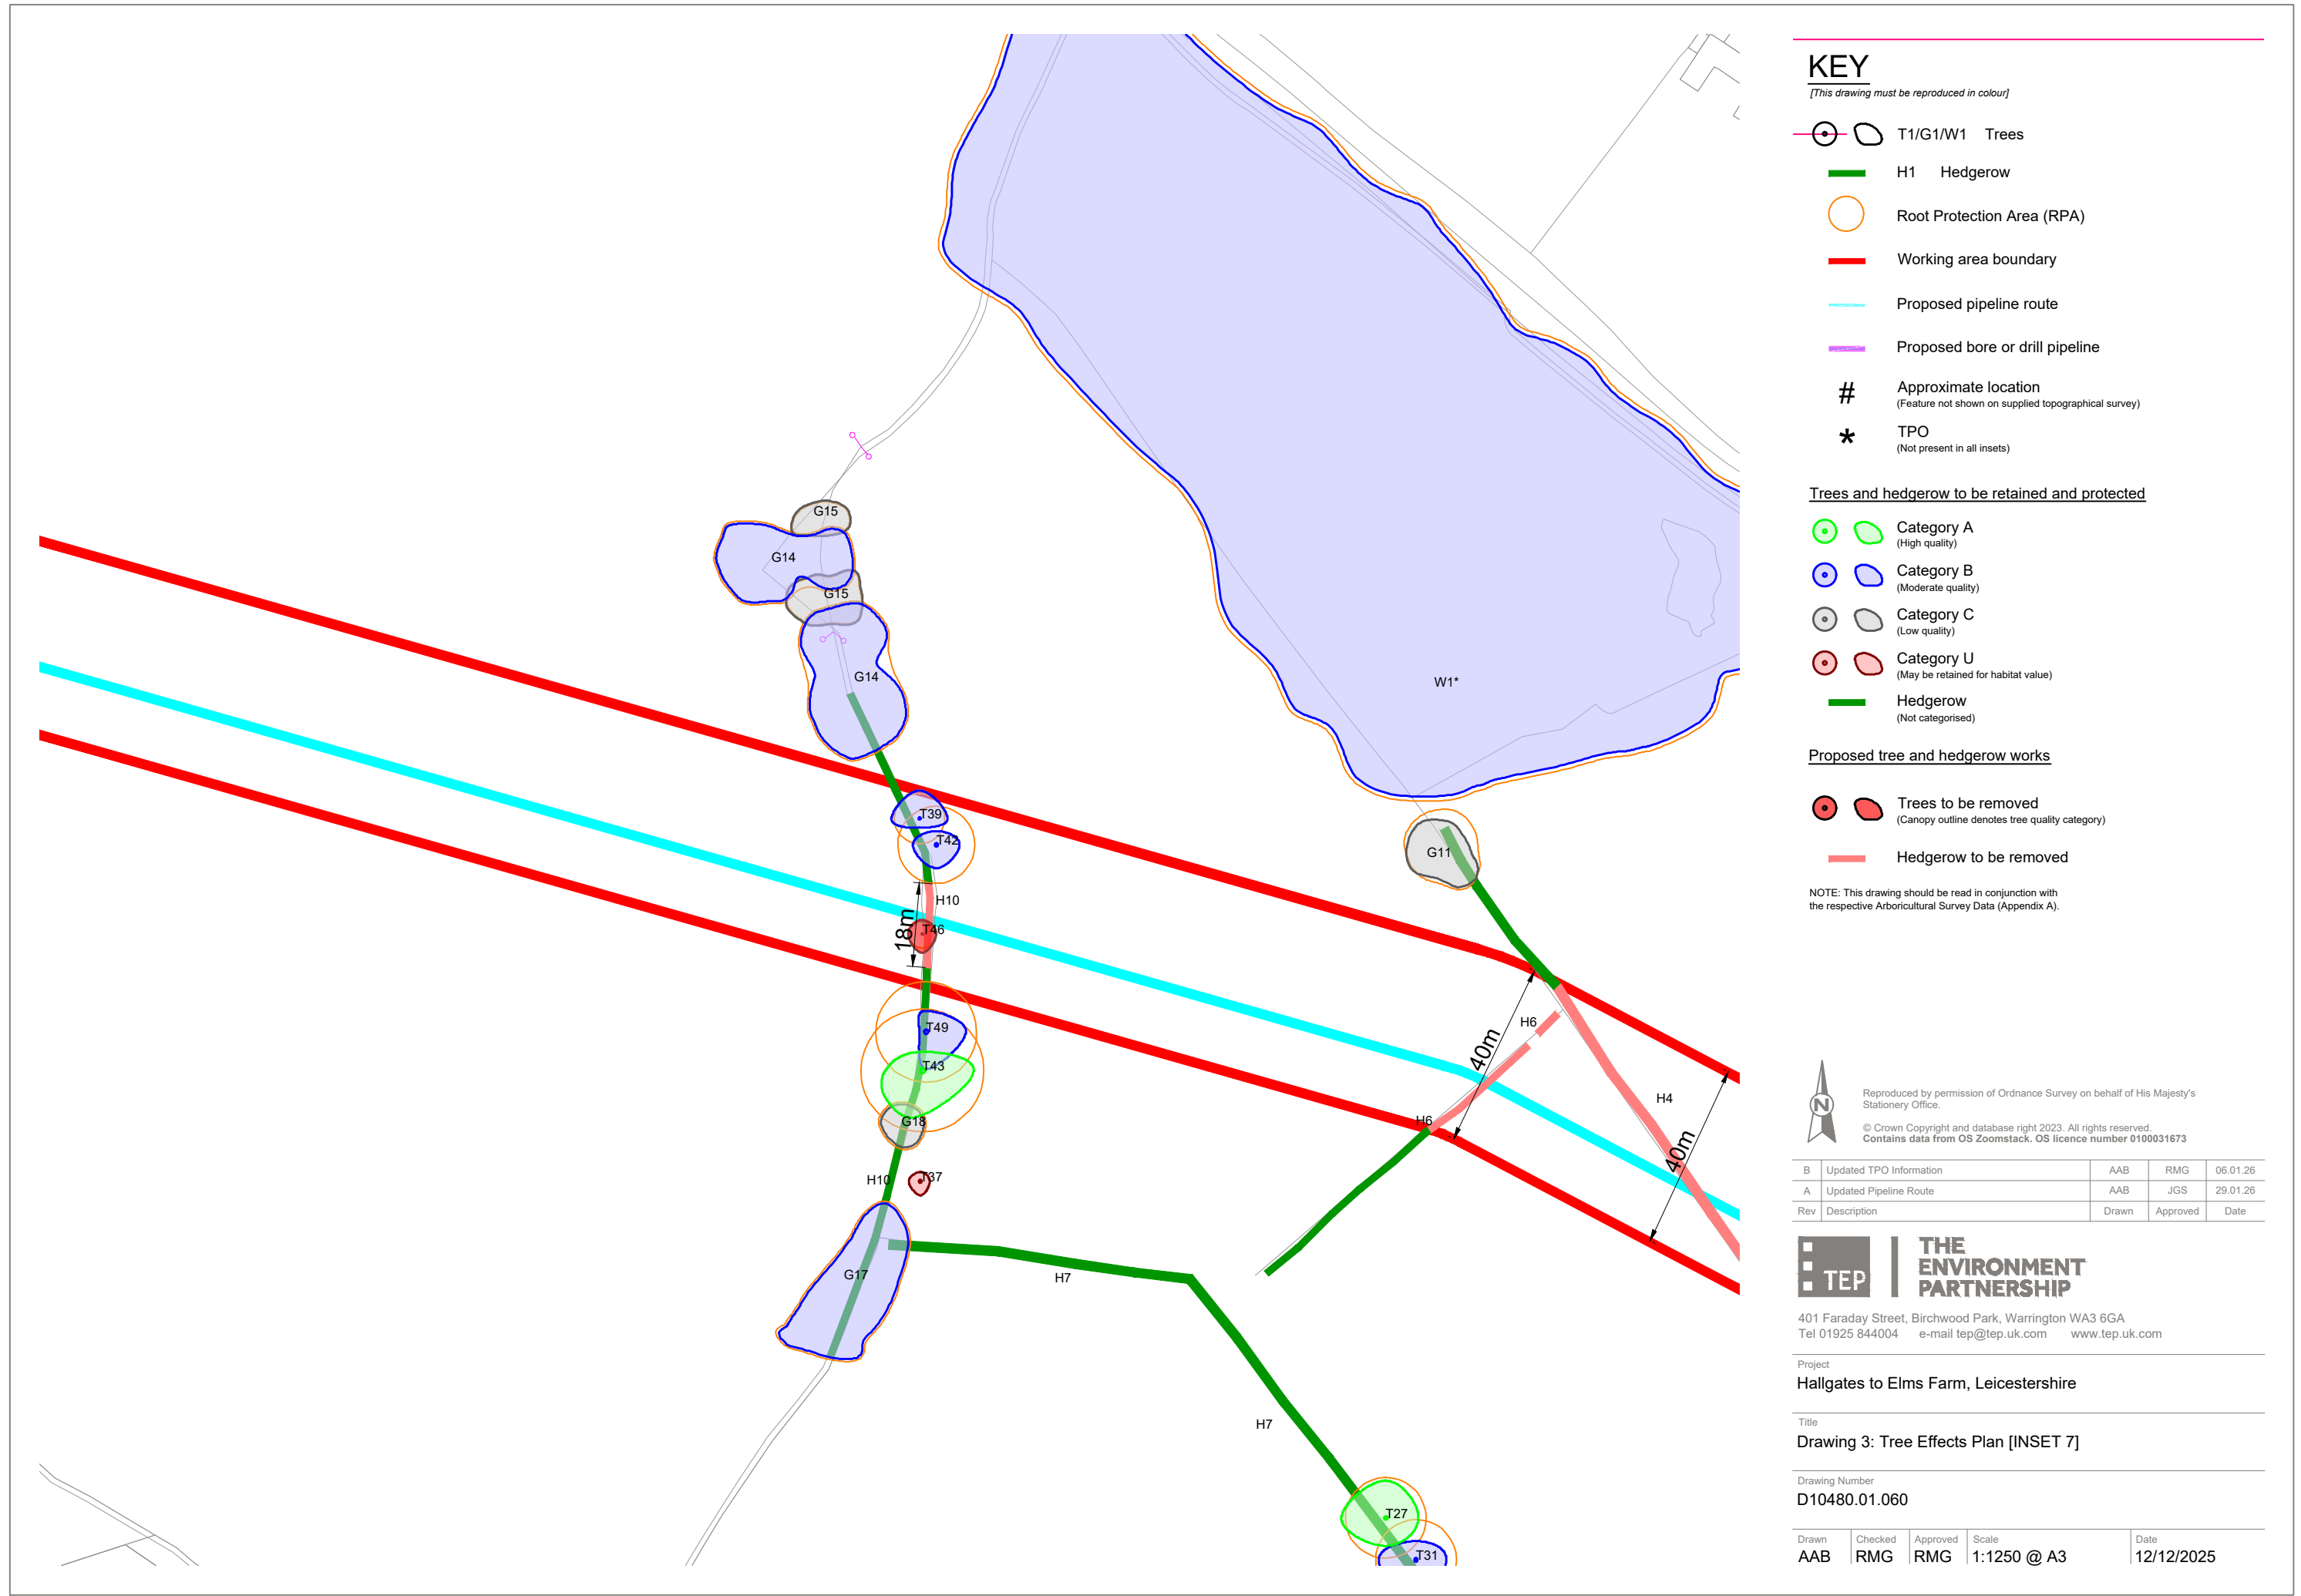

KEY

[This drawing must be reproduced in colour]

- T1/G1/W1 Trees
- H1 Hedgerow
- Root Protection Area (RPA)
- Working area boundary
- Proposed pipeline route
- Proposed bore or drill pipeline
- # Approximate location
(Feature not shown on supplied topographical survey)
- * TPO
(Not present in all insets)

Trees and hedgerow to be retained and protected

- Category A
(High quality)
- Category B
(Moderate quality)
- Category C
(Low quality)
- Category U
(May be retained for habitat value)
- Hedgerow
(Not categorised)

Proposed tree and hedgerow works

- Trees to be removed
(Canopy outline denotes tree quality category)
- Hedgerow to be removed

NOTE: This drawing should be read in conjunction with the respective Arboricultural Survey Data (Appendix A).



Reproduced by permission of Ordnance Survey on behalf of His Majesty's Stationary Office.

© Crown Copyright and database right 2023. All rights reserved.
Contains data from OS Zoomstack. OS licence number 0100031673

B	Updated TPO Information	AAB	RMG	06.01.26
A	Updated Pipeline Route	AAB	JGS	29.01.26
Rev	Description	Drawn	Approved	Date



THE ENVIRONMENT PARTNERSHIP


401 Faraday Street, Birchwood Park, Warrington WA3 6GA
Tel 01925 844004 e-mail tep@tep.uk.com www.tep.uk.com

Project
Hallgates to Elms Farm, Leicestershire

Title
Drawing 3: Tree Effects Plan [INSET 7]

Drawing Number
D10480.01.060

Drawn	Checked	Approved	Scale	Date
AAB	RMG	RMG	1:1250 @ A3	12/12/2025

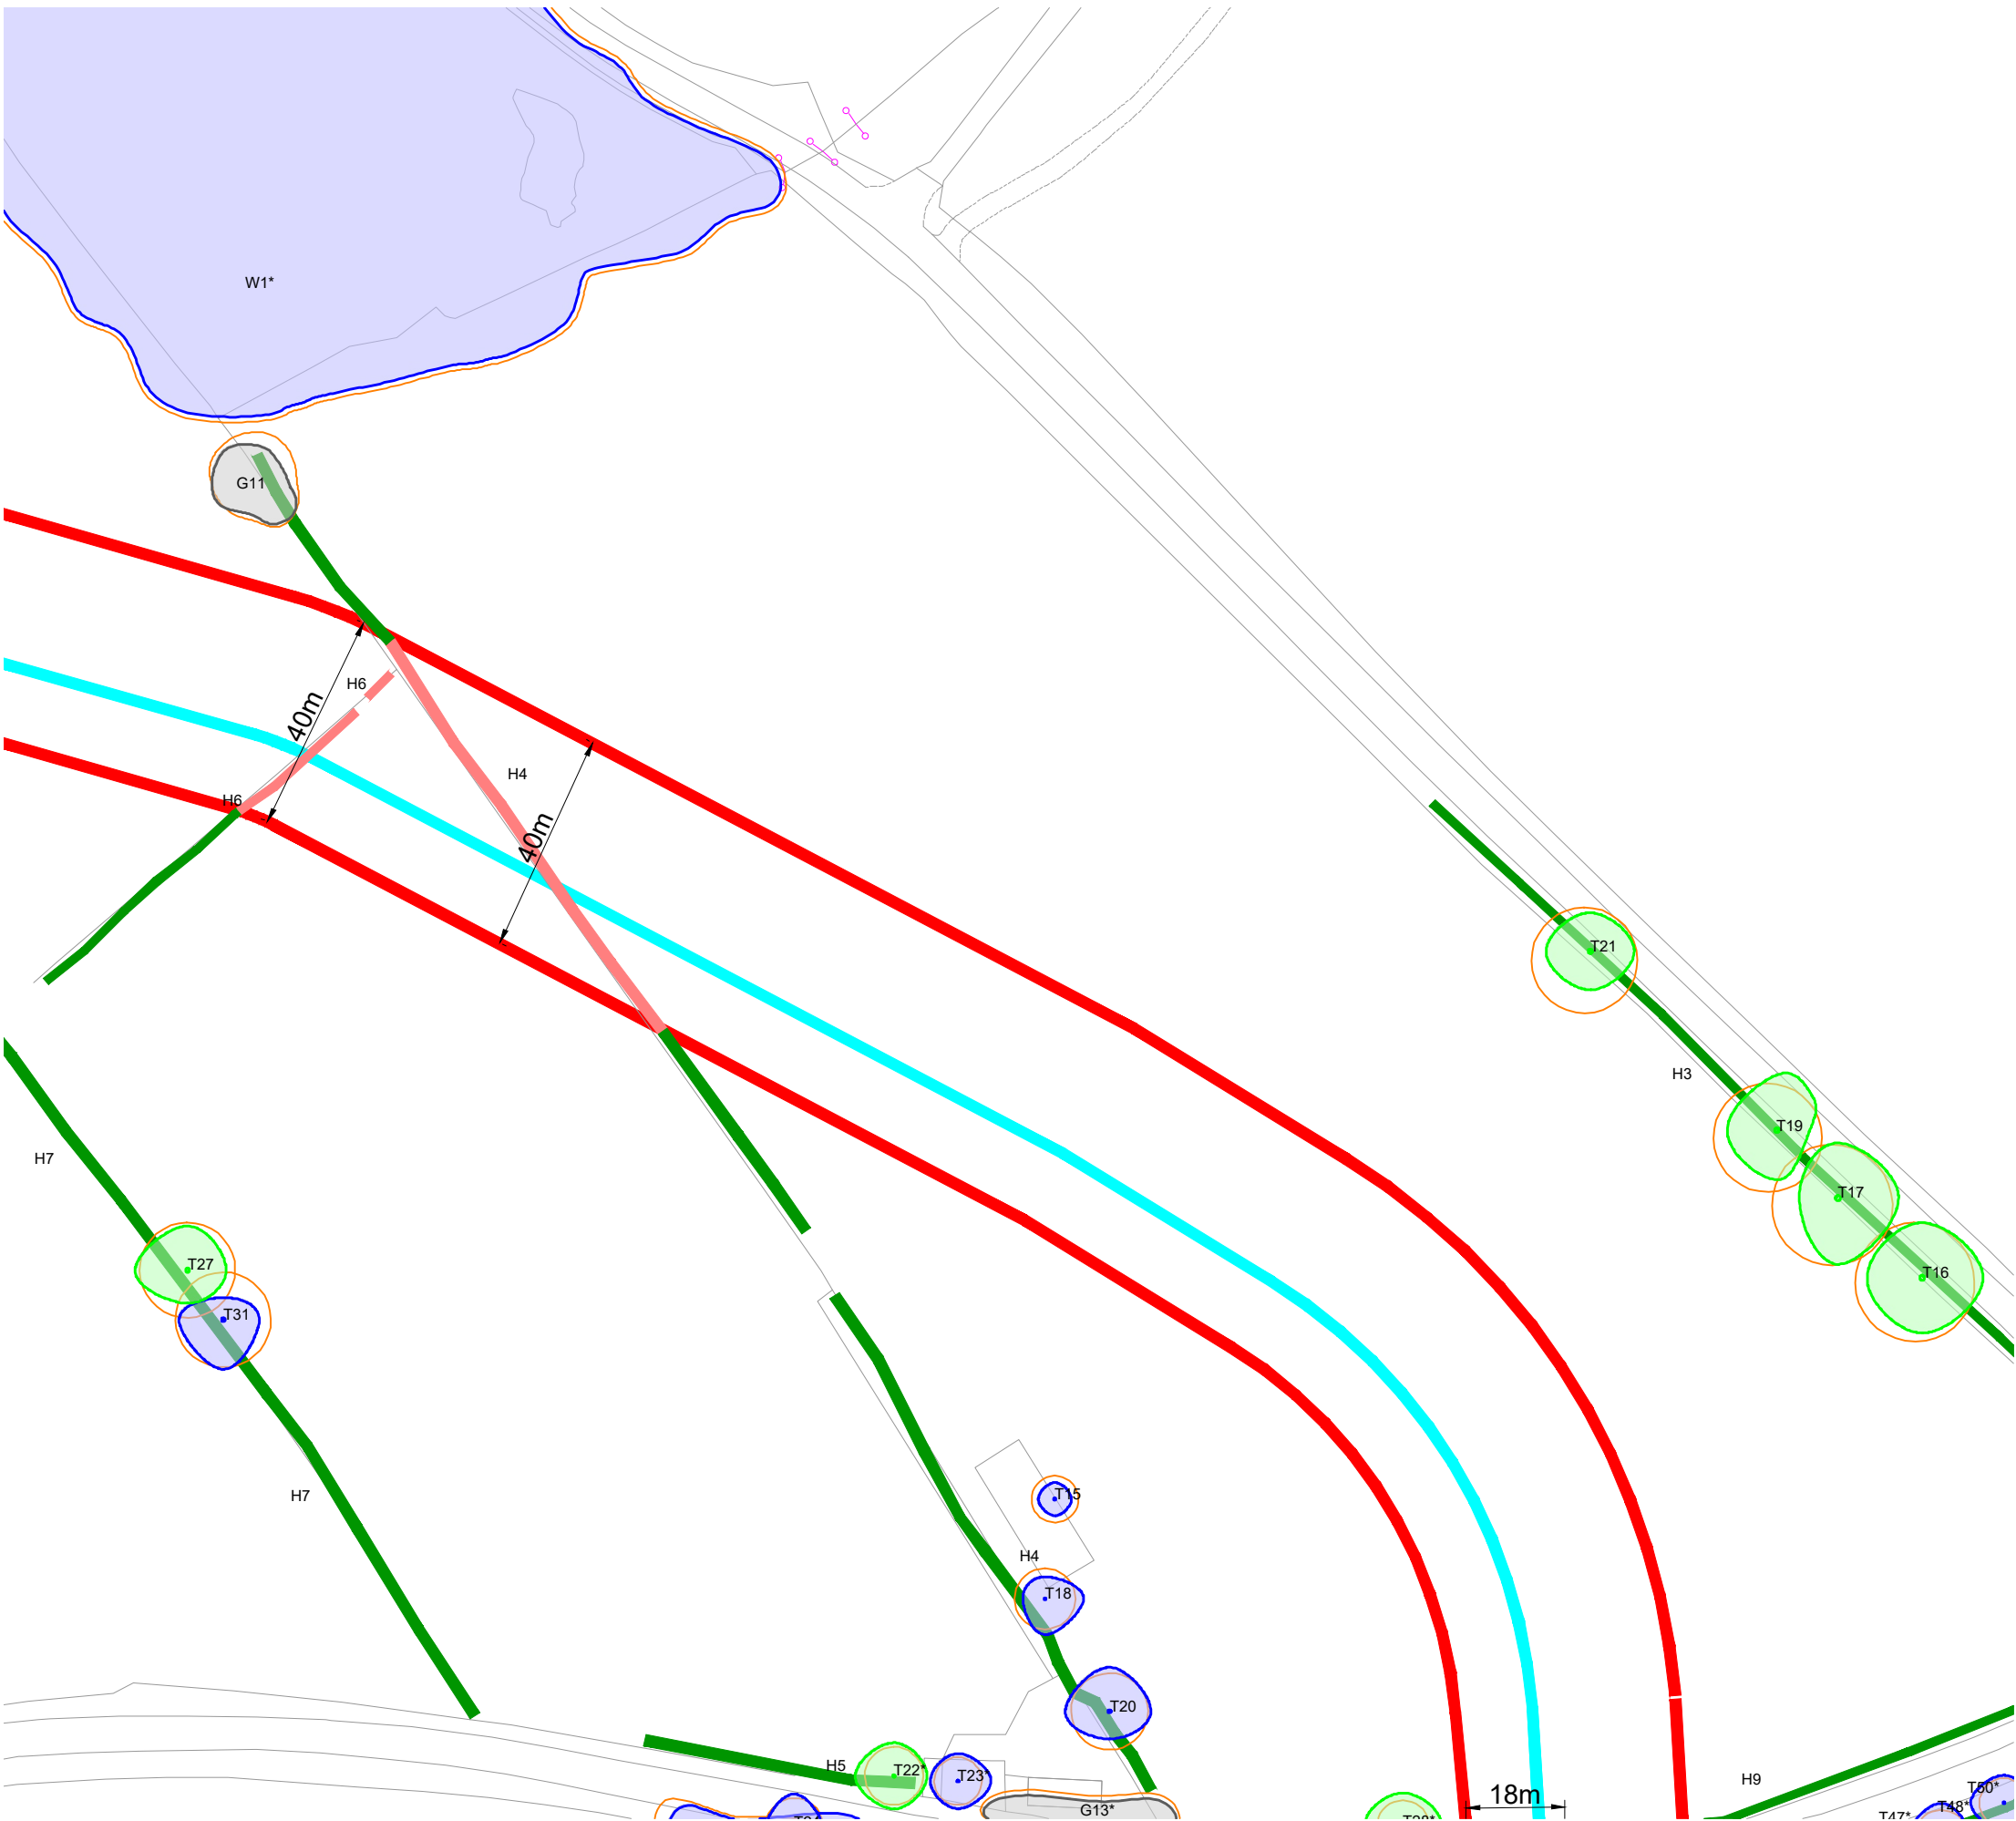

KEY

[This drawing must be reproduced in colour]

- T1/G1/W1 Trees
- H1 Hedgerow
- Root Protection Area (RPA)
- Working area boundary
- Proposed pipeline route
- Proposed bore or drill pipeline
- # Approximate location
(Feature not shown on supplied topographical survey)
- * TPO
(Not present in all insets)

Trees and hedgerow to be retained and protected

- Category A
(High quality)
- Category B
(Moderate quality)
- Category C
(Low quality)
- Category U
(May be retained for habitat value)
- Hedgerow
(Not categorised)

Proposed tree and hedgerow works

- Trees to be removed
(Canopy outline denotes tree quality category)
- Hedgerow to be removed

NOTE: This drawing should be read in conjunction with the respective Arboricultural Survey Data (Appendix A).



Reproduced by permission of Ordnance Survey on behalf of His Majesty's Stationery Office.

© Crown Copyright and database right 2023. All rights reserved.
Contains data from OS Zoomstack. OS licence number 0100031673

B	Updated TPO Information	AAB	RMG	06.01.26
A	Updated Pipeline Route	AAB	JGS	29.01.26
Rev	Description	Drawn	Approved	Date



THE ENVIRONMENT PARTNERSHIP


401 Faraday Street, Birchwood Park, Warrington WA3 6GA
Tel 01925 844004 e-mail tep@tep.uk.com www.tep.uk.com

Project
Hallgates to Elms Farm, Leicestershire

Title
Drawing 3: Tree Effects Plan [INSET 8]

Drawing Number
D10480.01.061

Drawn	Checked	Approved	Scale	Date
AAB	RMG	RMG	1:1250 @ A3	12/12/2025

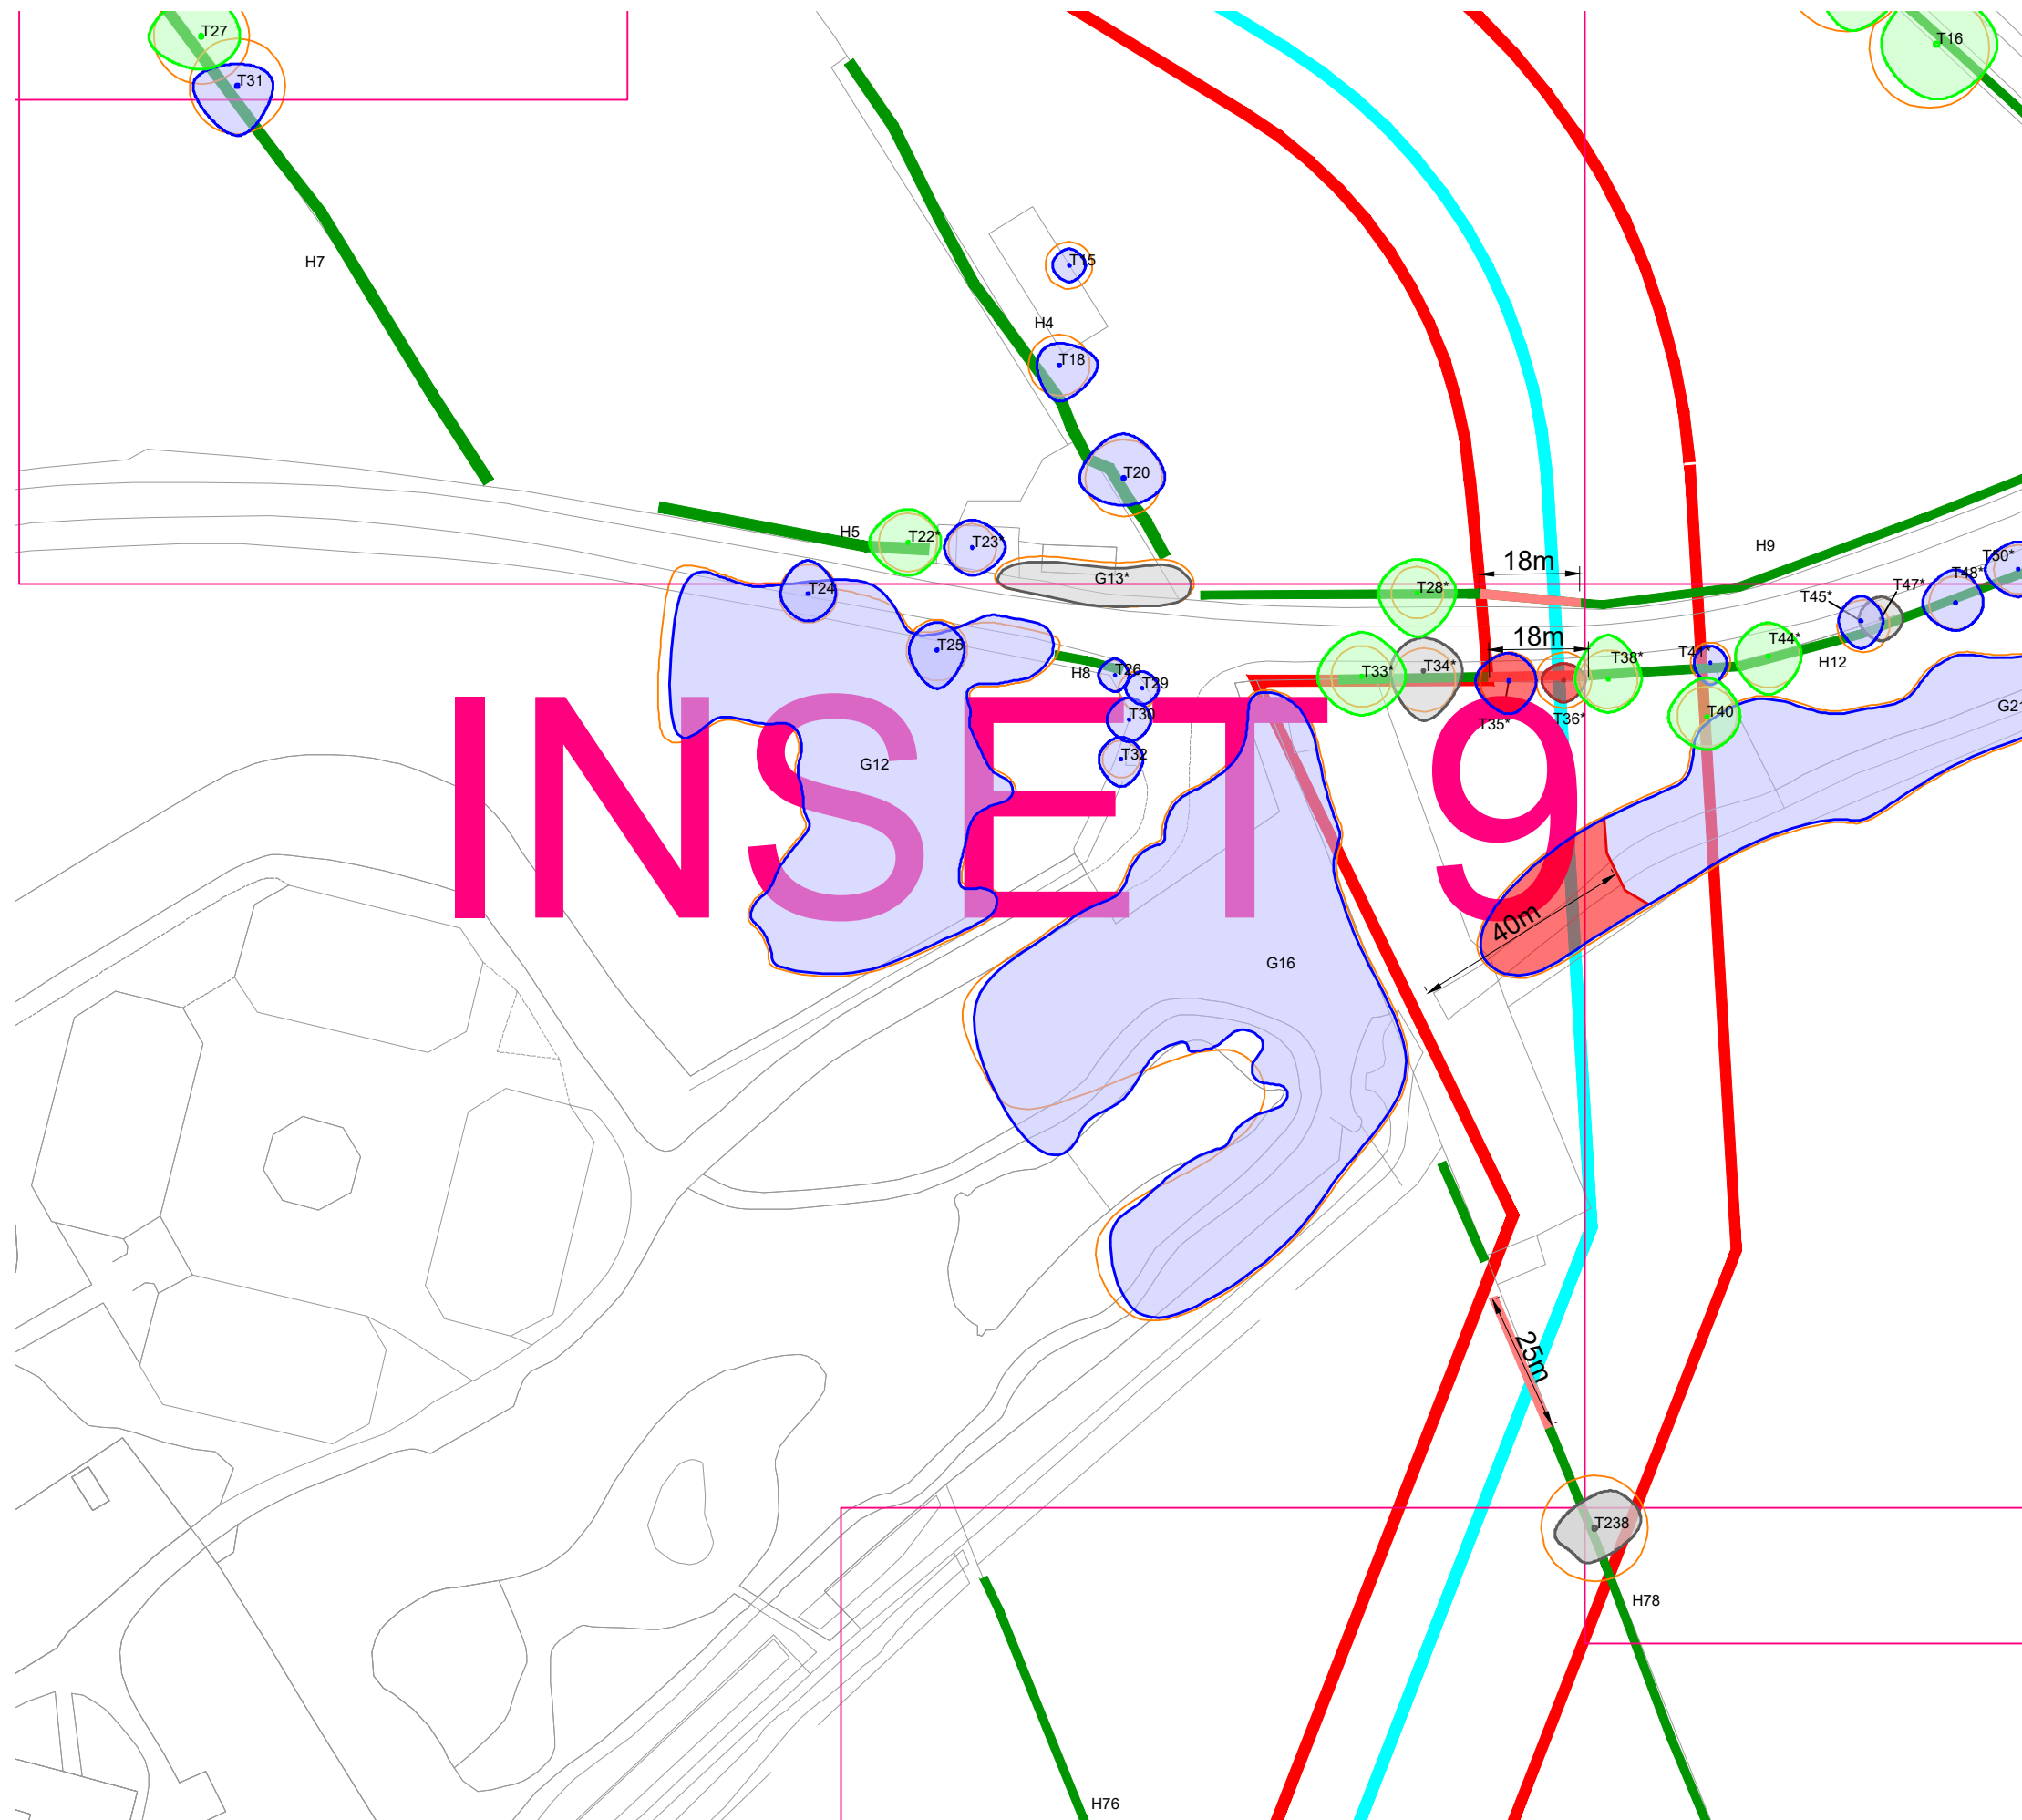

KEY

[This drawing must be reproduced in colour]

- Legend:

 - T1/G1/W1 Trees
 - H1 Hedgerow
 - Root Protection Area (RPA)
 - Working area boundary
 - Proposed pipeline route
 - Proposed bore or drill pipeline
 - # Approximate location
(Feature not shown on supplied topographical survey)
 - * TPO
(Not present in all insets)

Trees and hedgerow to be retained and protected

-
- Category A
(High quality)
- Category B
(Moderate quality)
- Category C
(Low quality)
- Category U
(May be retained for habitat value)
- Hedgerow
(Not categorised)

Proposed tree and hedgerow works

-   **Trees to be removed**
(Canopy outline denotes tree quality category)
- **Hedgerow to be removed**

NOTE: This drawing should be read in conjunction with the respective Arboricultural Survey Data (Appendix A).



Reproduced by permission of Ordnance Survey on behalf of His Majesty's Stationery Office.

© Crown Copyright and database right 2023. All rights reserved.
Contains data from OS Zoomstack. OS licence number 0100031673

B	Updated TPO Information	AAB	RMG	06.01.26
A	Updated Pipeline Route	AAB	JGS	29.01.26
Rev	Description	Drawn	Approved	Date



**THE
ENVIRONMENT
PARTNERSHIP**

401 Faraday Street, Birchwood Park, Warrington WA3 6GA
Tel 01925 844004 e-mail tep@tep.uk.com www.tep.uk.com

Project

Hallgates to Elms Farm, Leicestershire


Title

Drawing 3: Tree Effects Plan [INSET 9]

Drawing Number

D10480.01.062

Drawn AAB	Checked RMG	Approved RMG	Scale 1:1250 @ A3	Date 12/12/2025
--------------	----------------	-----------------	----------------------	--------------------

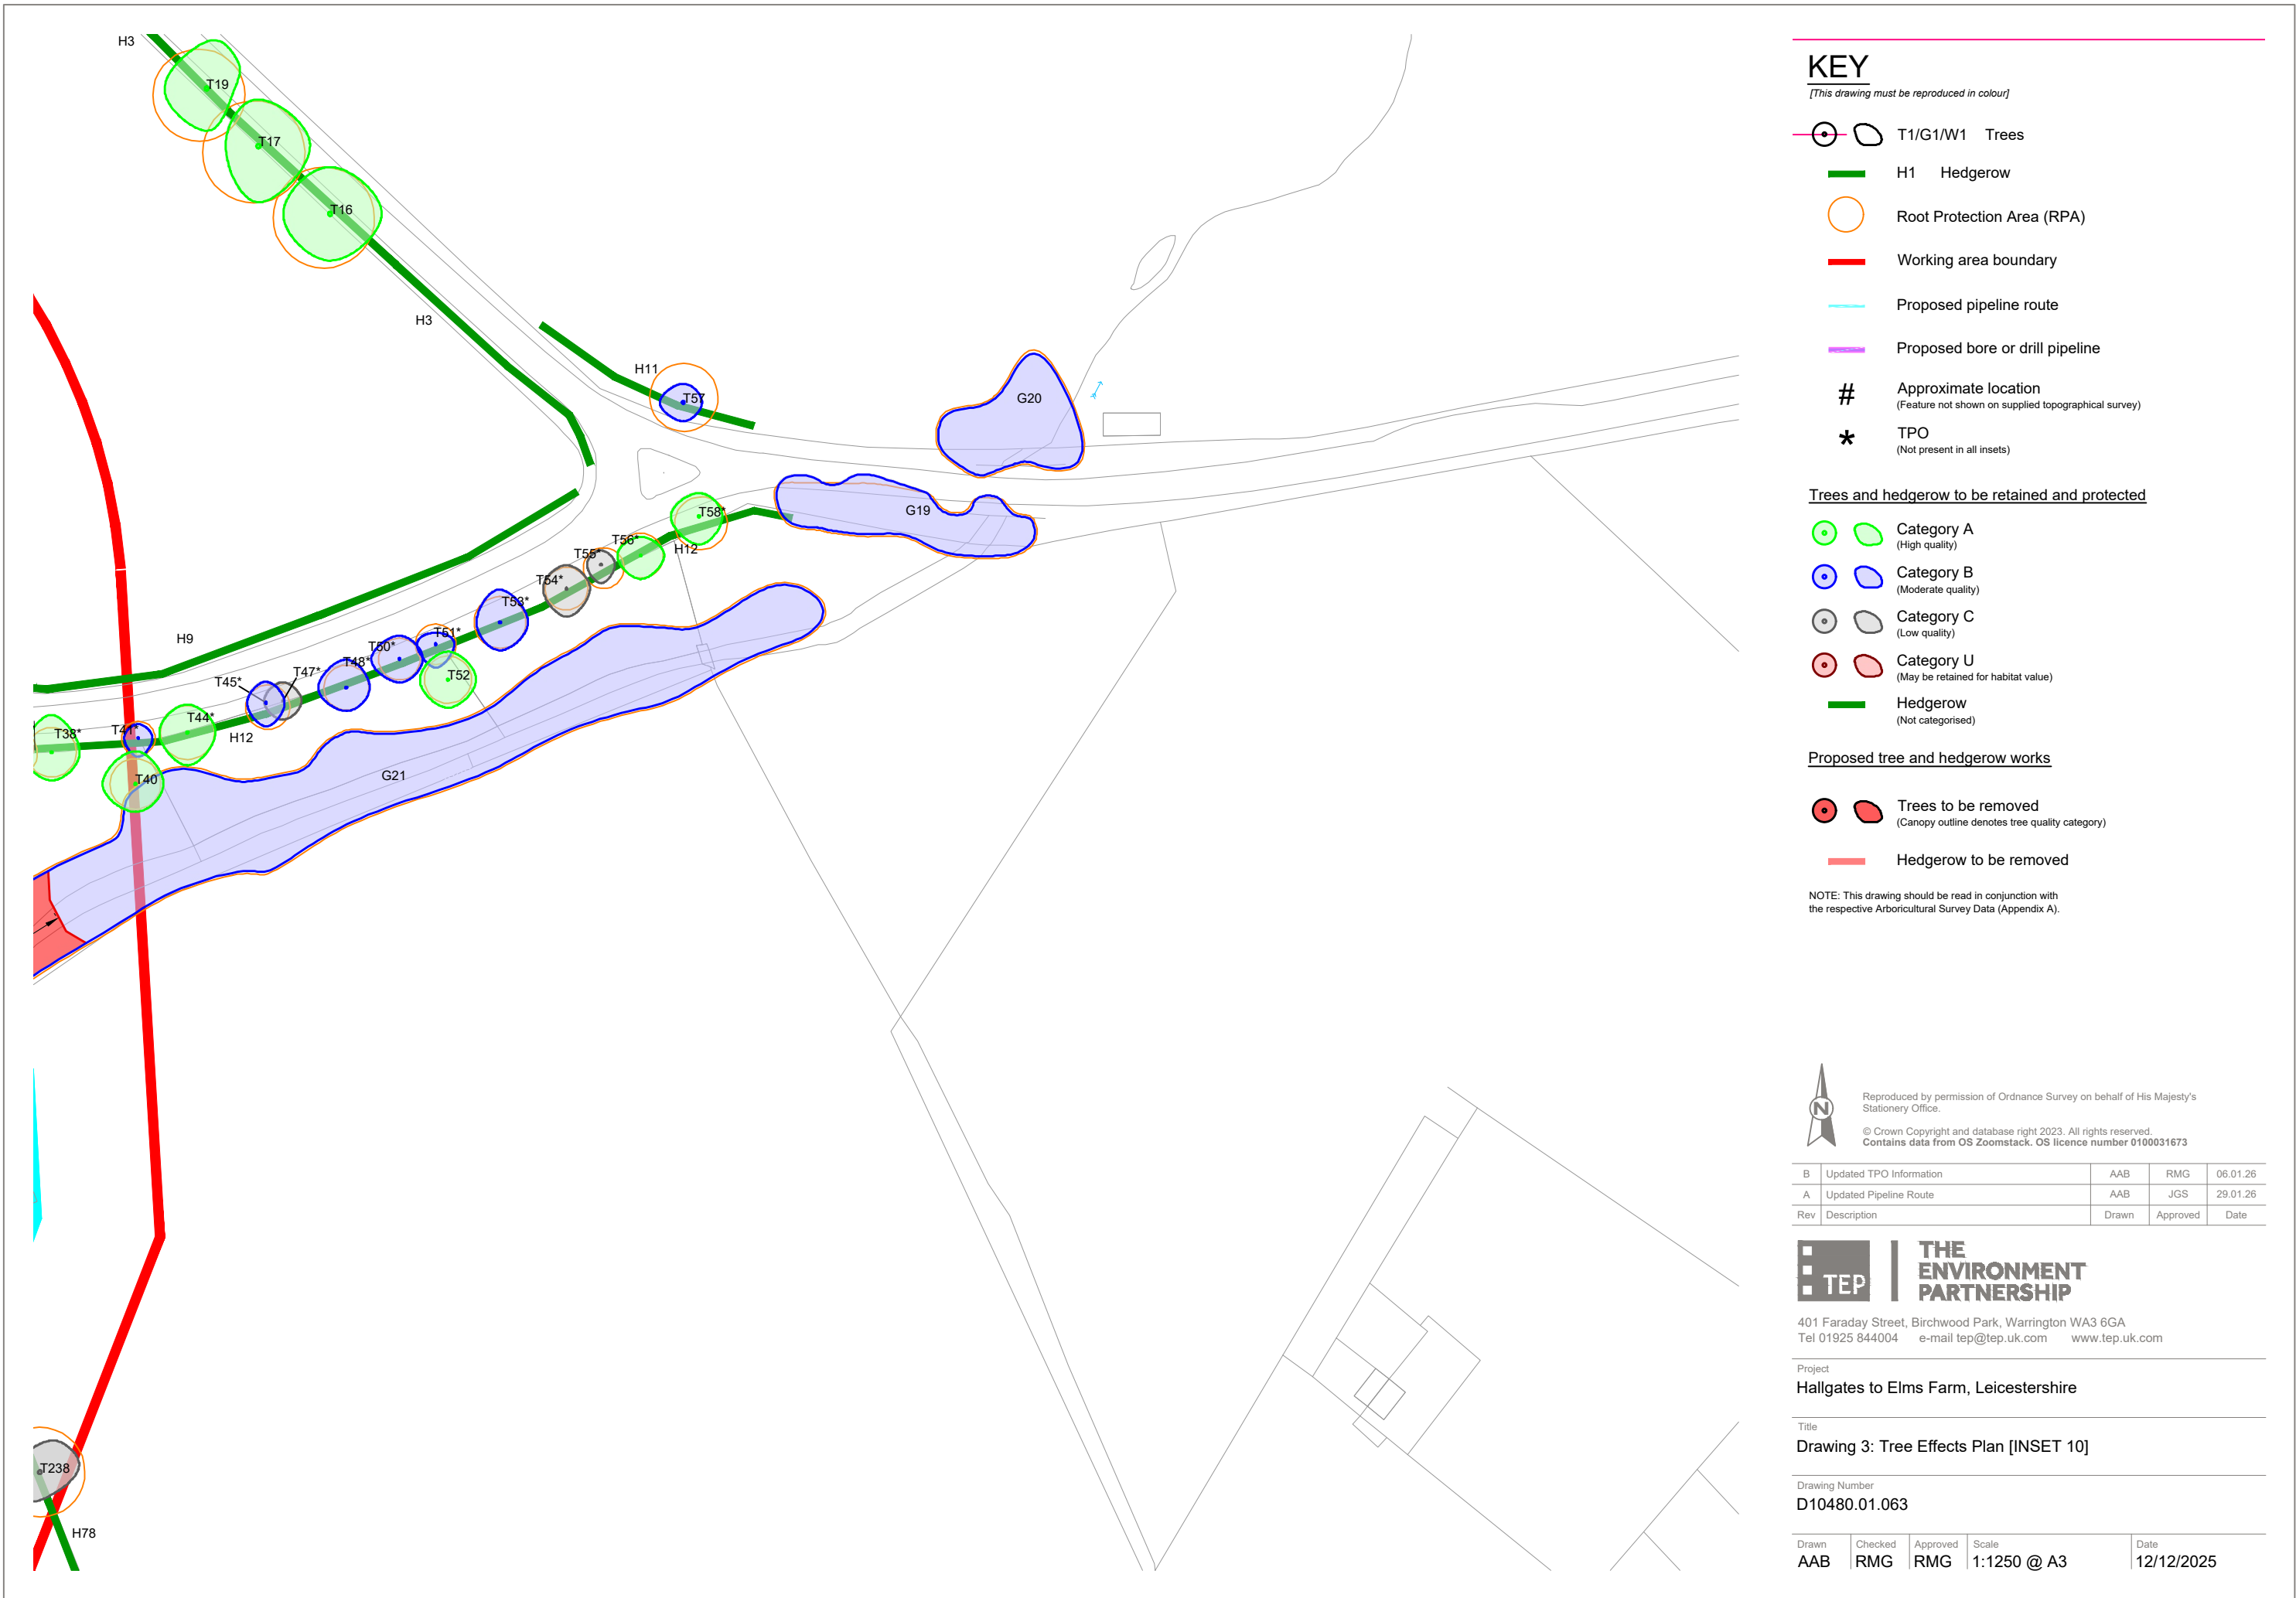

KEY

[This drawing must be reproduced in colour]

- T1/G1/W1 Trees
- H1 Hedgerow
- Root Protection Area (RPA)
- Working area boundary
- Proposed pipeline route
- Proposed bore or drill pipeline
- # Approximate location
(Feature not shown on supplied topographical survey)
- * TPO
(Not present in all insets)

Trees and hedgerow to be retained and protected

- Category A
(High quality)
- Category B
(Moderate quality)
- Category C
(Low quality)
- Category U
(May be retained for habitat value)
- Hedgerow
(Not categorised)

Proposed tree and hedgerow works

- Trees to be removed
(Canopy outline denotes tree quality category)
- Hedgerow to be removed

NOTE: This drawing should be read in conjunction with the respective Arboricultural Survey Data (Appendix A).



Reproduced by permission of Ordnance Survey on behalf of His Majesty's Stationery Office.

© Crown Copyright and database right 2023. All rights reserved.
Contains data from OS Zoomstack. OS licence number 0100031673

B	Updated TPO Information	AAB	RMG	06.01.26
A	Updated Pipeline Route	AAB	JGS	29.01.26
Rev	Description	Drawn	Approved	Date



**THE
ENVIRONMENT
PARTNERSHIP**


401 Faraday Street, Birchwood Park, Warrington WA3 6GA
Tel 01925 844004 e-mail tep@tep.uk.com www.tep.uk.com

Project
Hallgates to Elms Farm, Leicestershire

Title
Drawing 3: Tree Effects Plan [INSET 10]

Drawing Number
D10480.01.063

Drawn	Checked	Approved	Scale	Date
AAB	RMG	RMG	1:1250 @ A3	12/12/2025

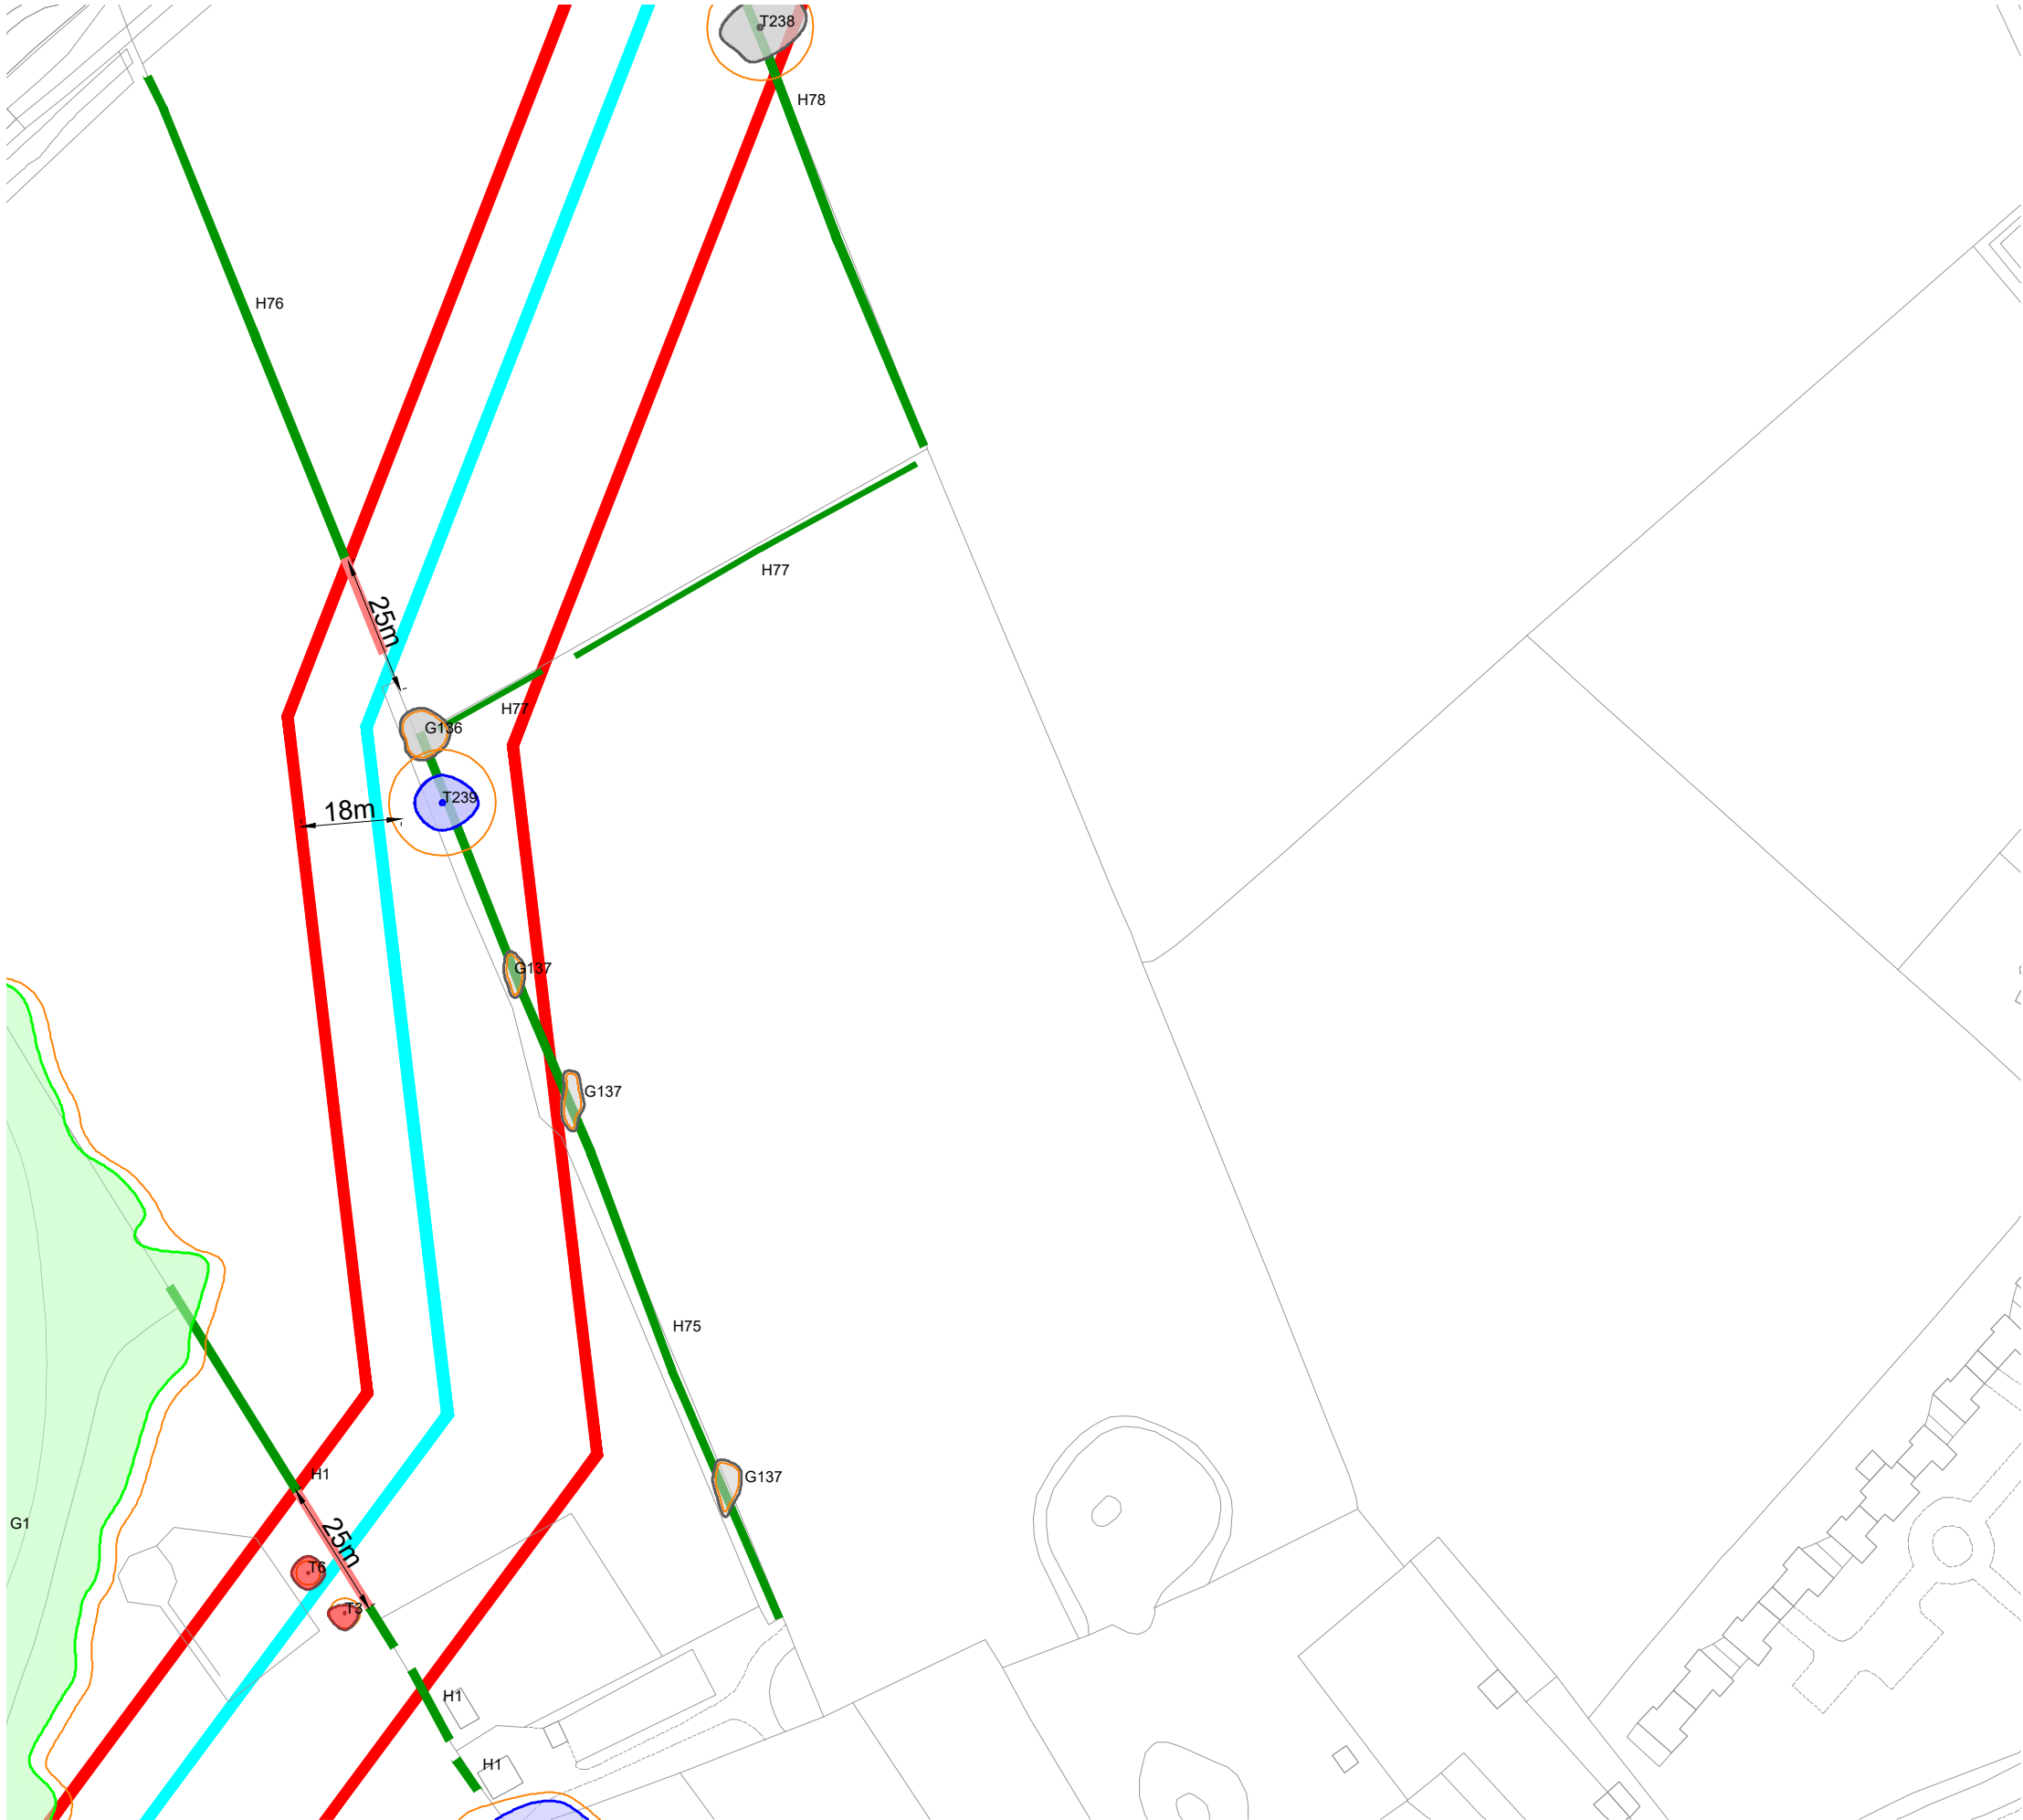

KEY

[This drawing must be reproduced in colour]

- T1/G1/W1 Trees
- H1 Hedgerow
- Root Protection Area (RPA)
- Working area boundary
- Proposed pipeline route
- Proposed bore or drill pipeline
- # Approximate location
(Feature not shown on supplied topographical survey)
- * TPO
(Not present in all insets)

Trees and hedgerow to be retained and protected

- Category A
(High quality)
- Category B
(Moderate quality)
- Category C
(Low quality)
- Category U
(May be retained for habitat value)
- Hedgerow
(Not categorised)

Proposed tree and hedgerow works

- Trees to be removed
(Canopy outline denotes tree quality category)
- Hedgerow to be removed

NOTE: This drawing should be read in conjunction with the respective Arboricultural Survey Data (Appendix A).



Reproduced by permission of Ordnance Survey on behalf of His Majesty's Stationery Office.

© Crown Copyright and database right 2023. All rights reserved.
Contains data from OS Zoomstack. OS licence number 0100031673

B	Updated TPO Information	AAB	RMG	06.01.26
A	Updated Pipeline Route	AAB	JGS	29.01.26
Rev	Description	Drawn	Approved	Date



**THE
ENVIRONMENT
PARTNERSHIP**


401 Faraday Street, Birchwood Park, Warrington WA3 6GA
Tel 01925 844004 e-mail tep@tep.uk.com www.tep.uk.com


Project
Hallgates to Elms Farm, Leicestershire

Title
Drawing 3: Tree Effects Plan [INSET 11]

Drawing Number
D10480.01.064

Drawn	Checked	Approved	Scale	Date
AAB	RMG	RMG	1:1250 @ A3	

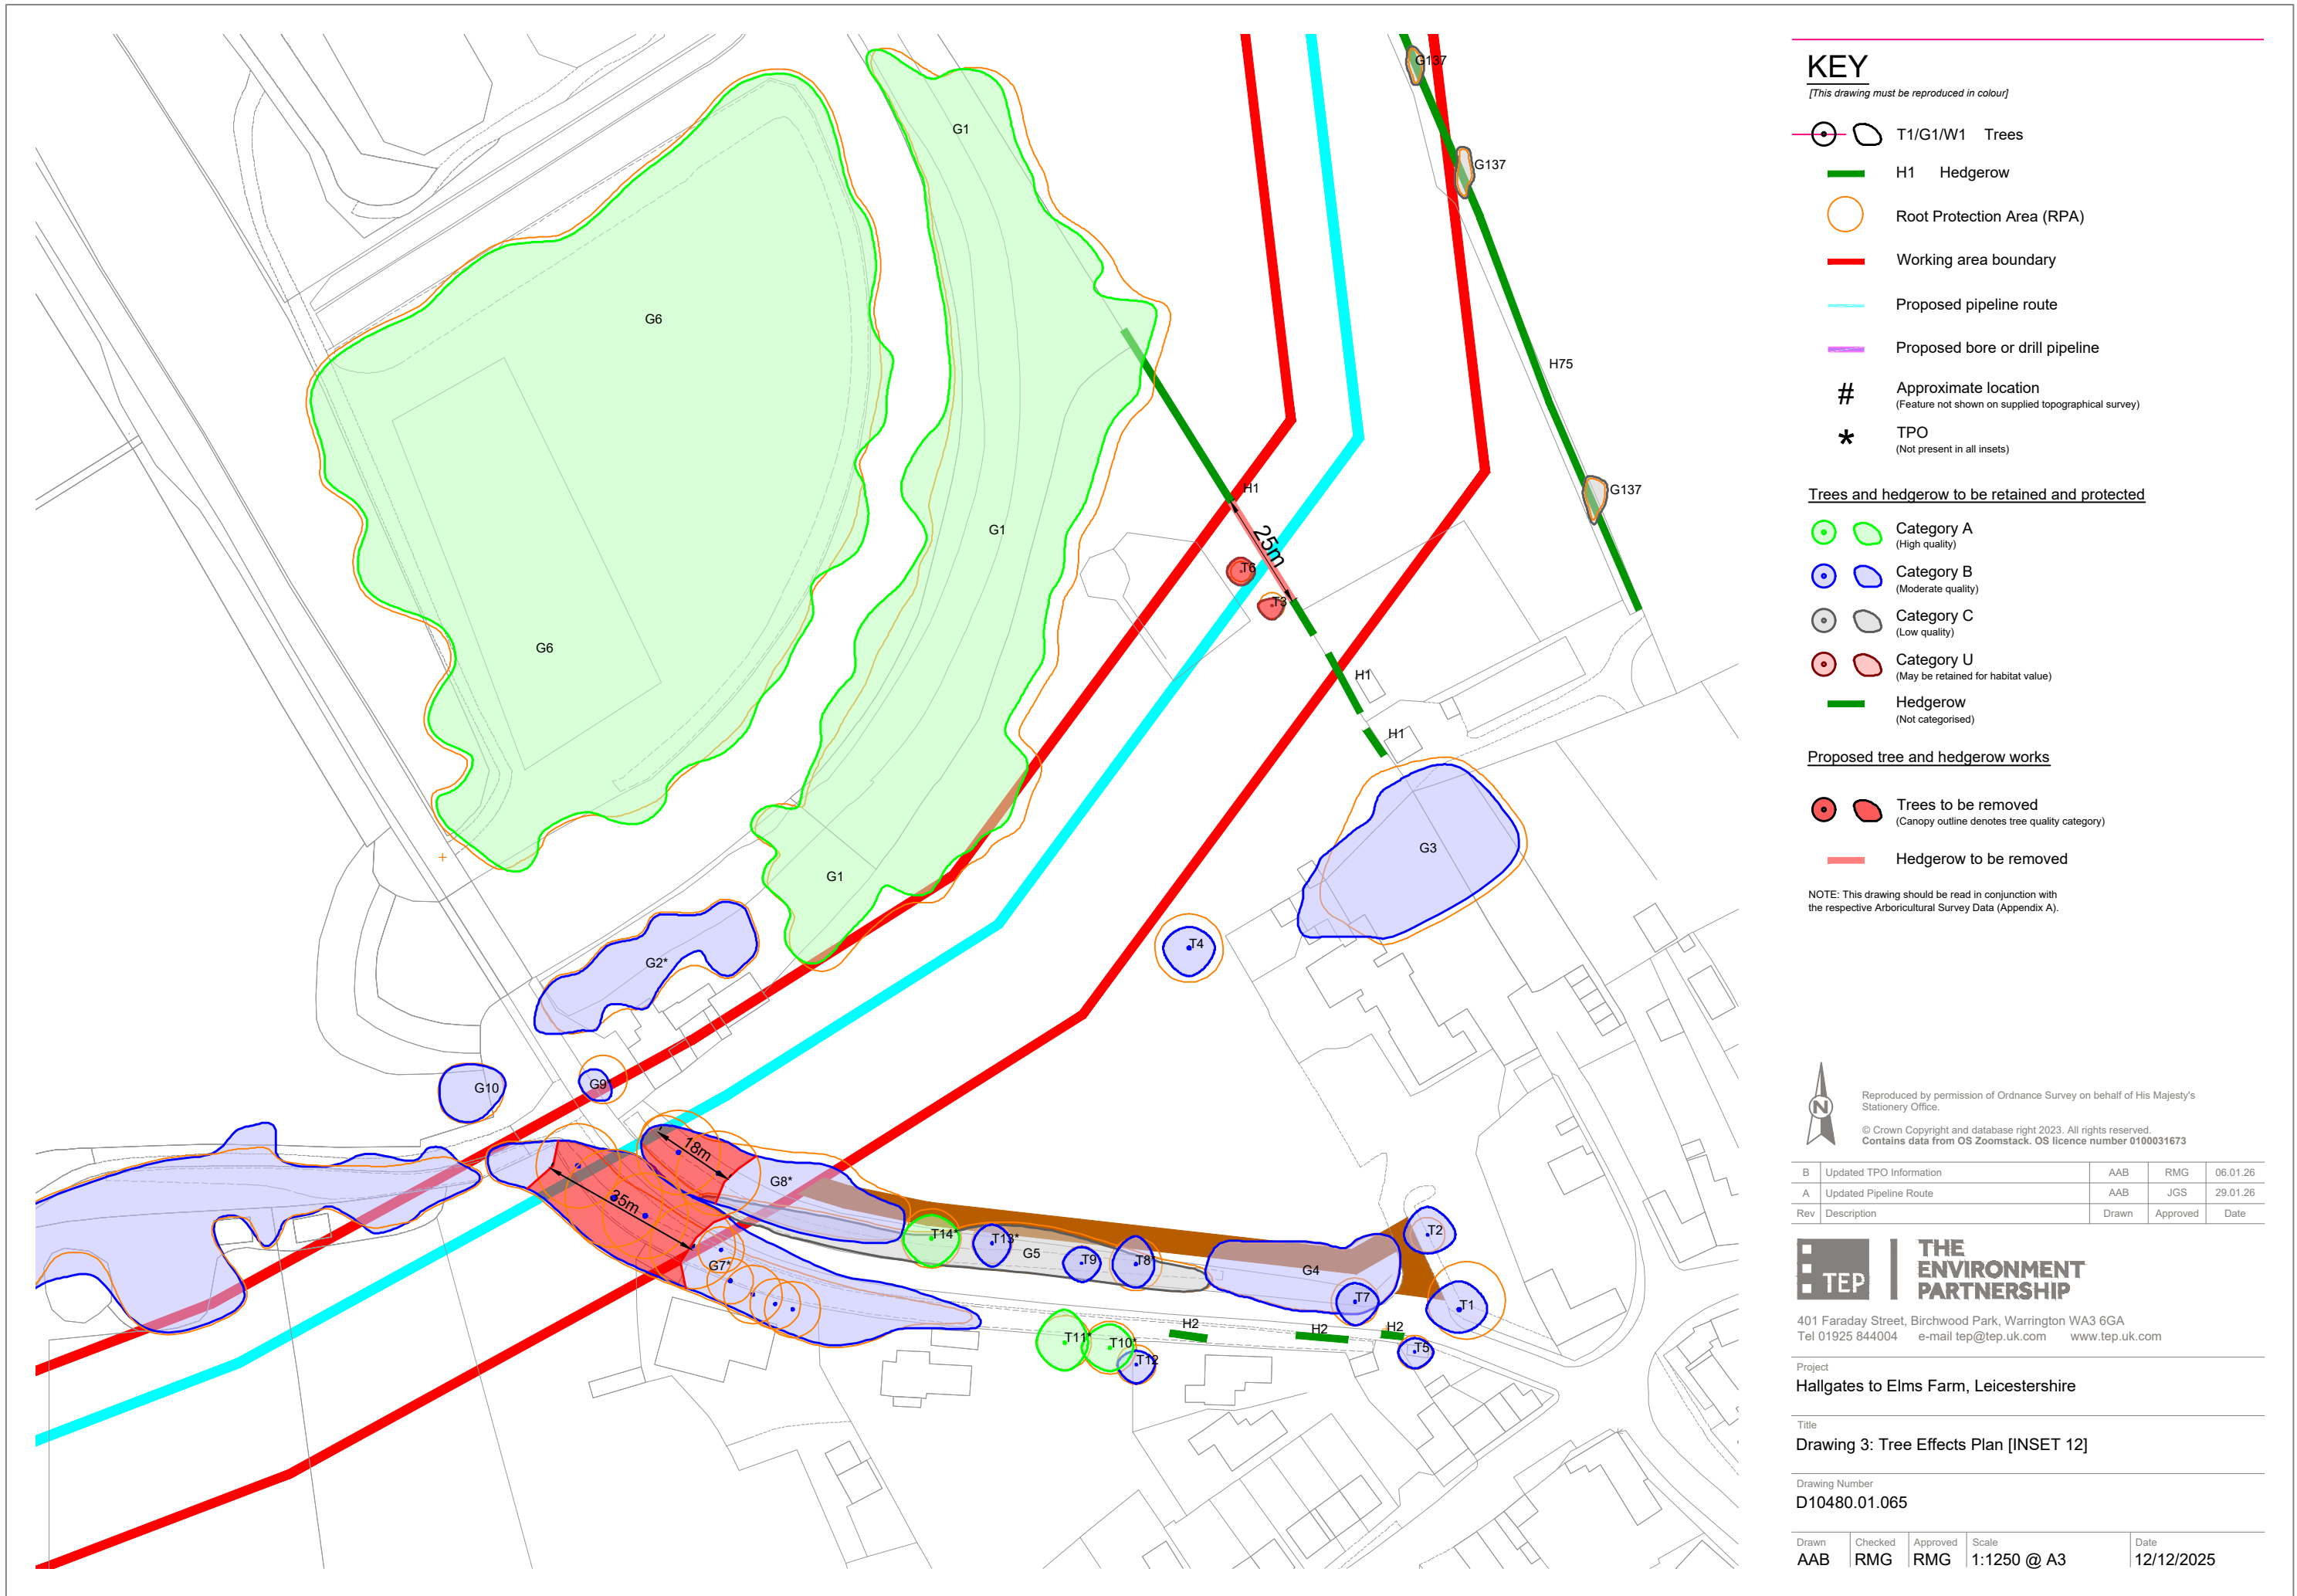

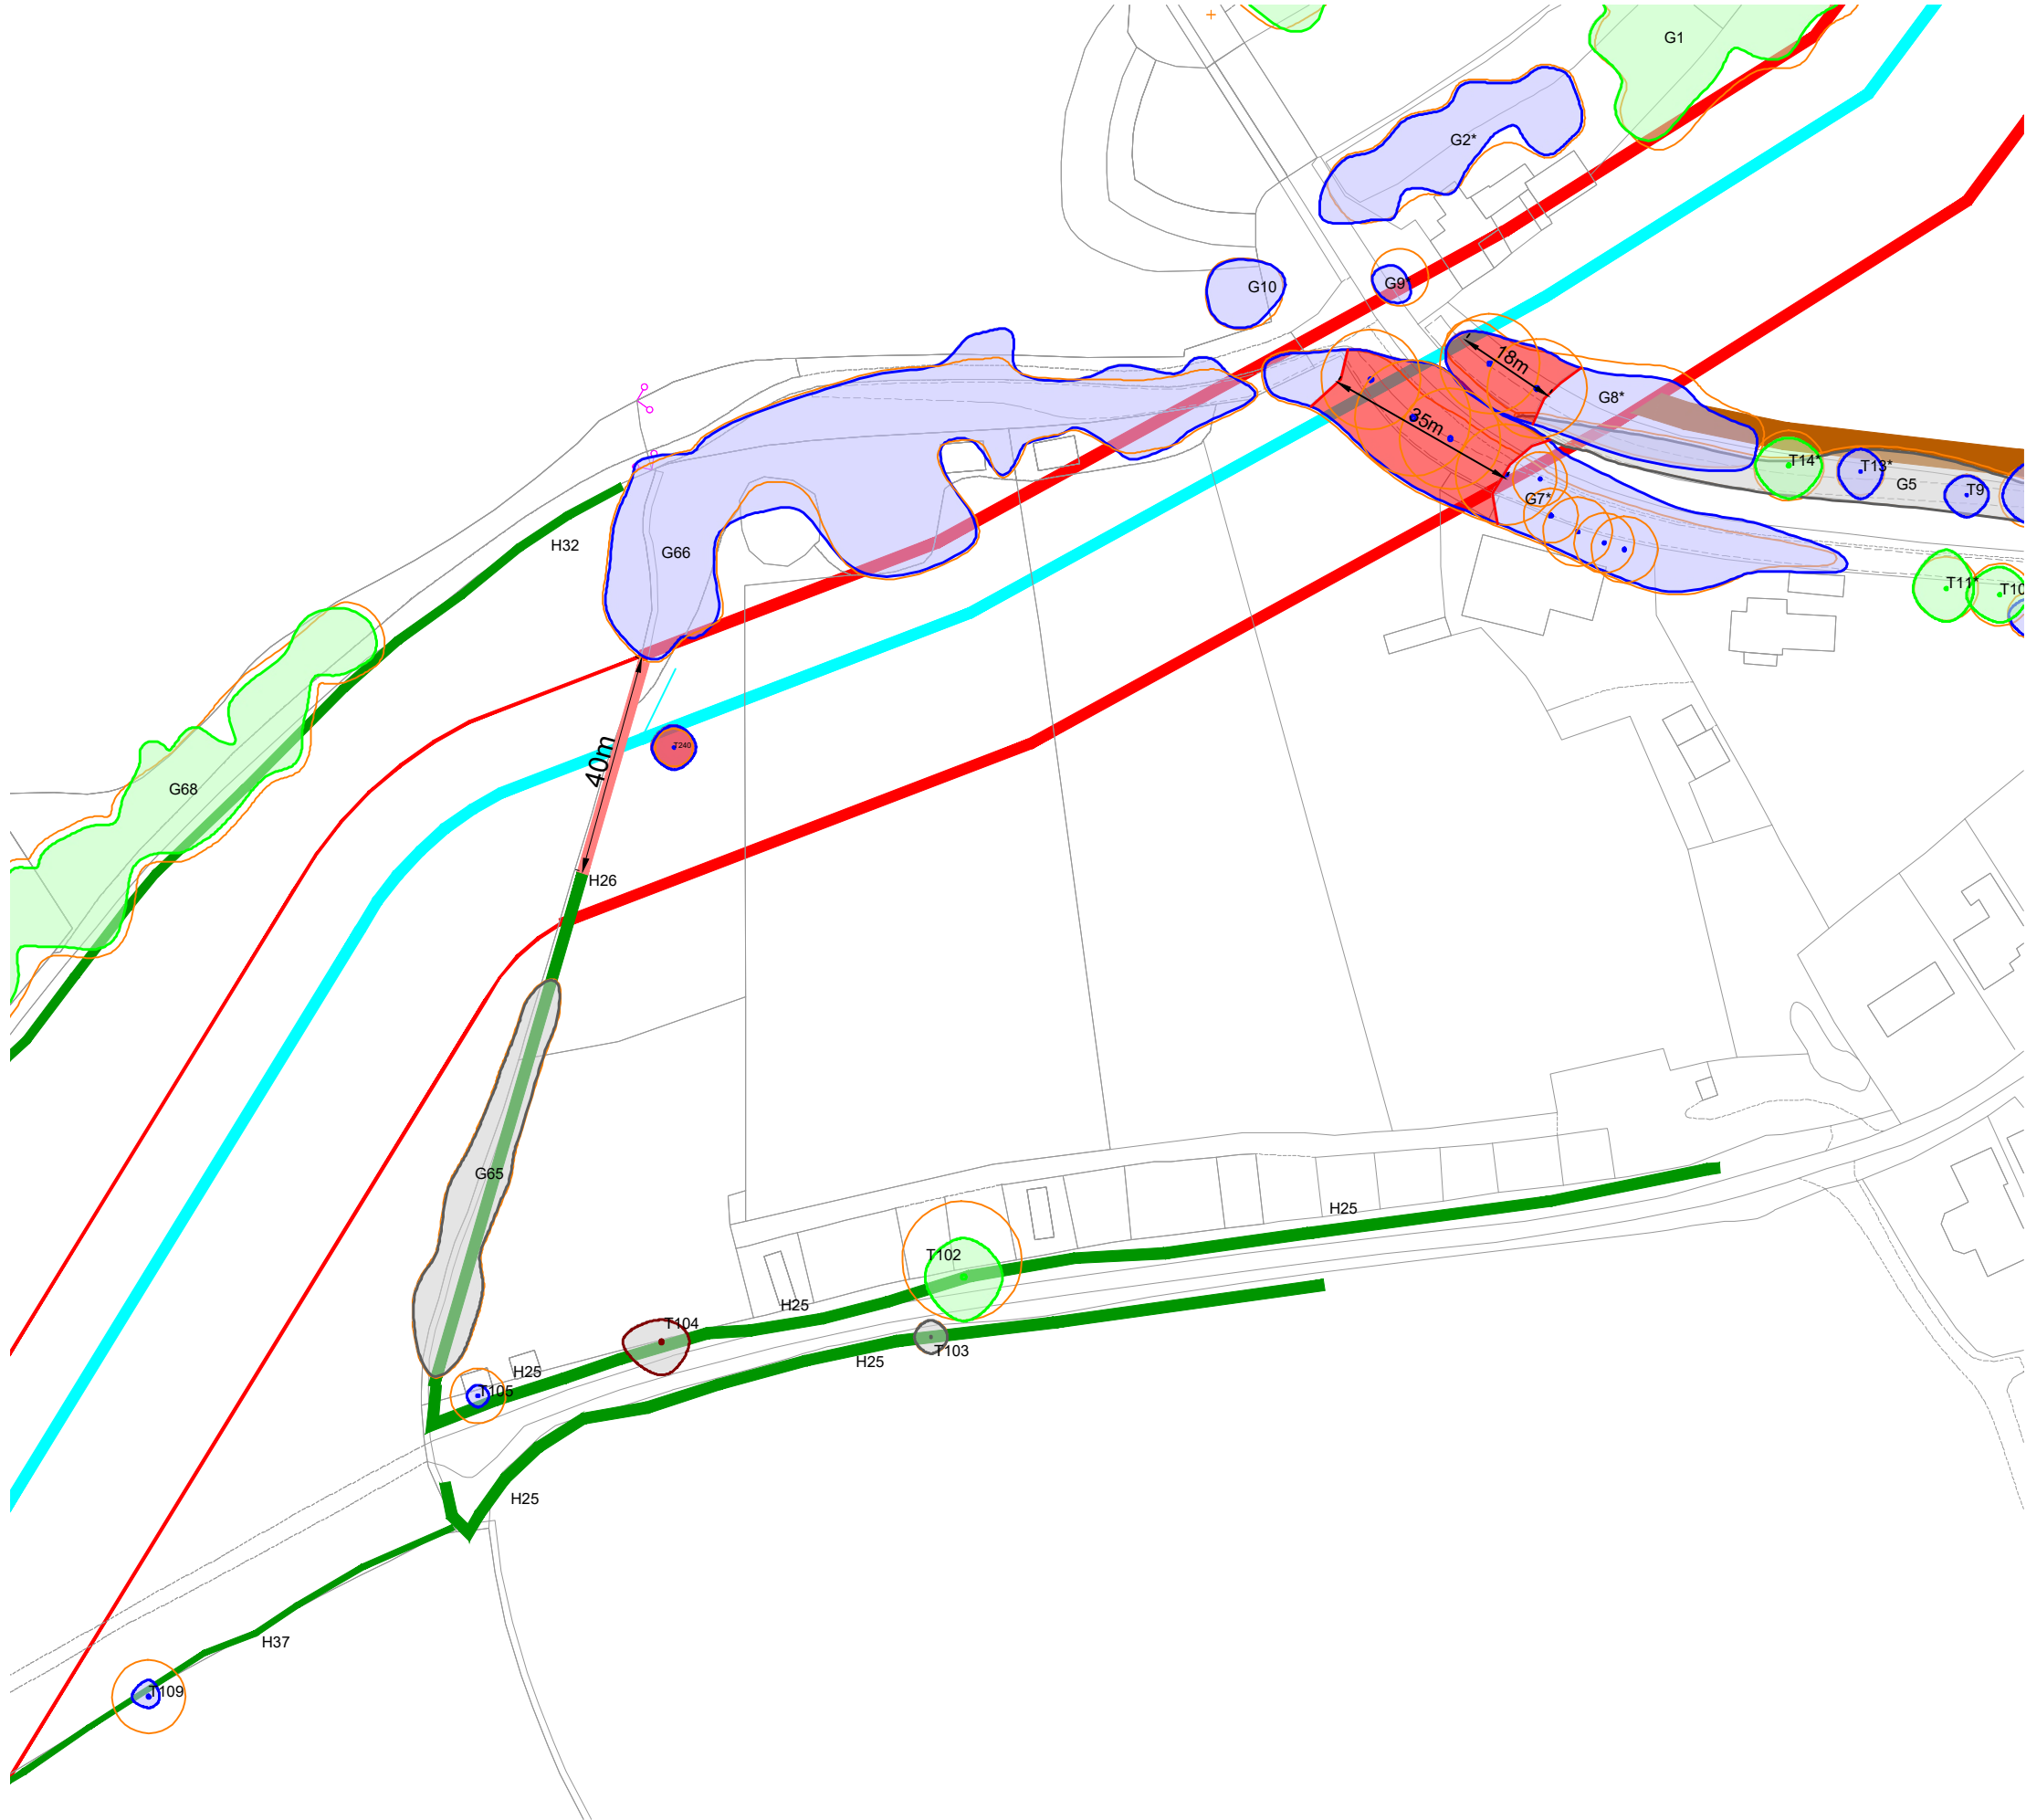

KEY

[This drawing must be reproduced in colour]

- T1/G1/W1 Trees
- H1 Hedgerow
- Root Protection Area (RPA)
- Working area boundary
- Proposed pipeline route
- Proposed bore or drill pipeline
- # Approximate location
(Feature not shown on supplied topographical survey)
- * TPO
(Not present in all insets)

Trees and hedgerow to be retained and protected

- Category A
(High quality)
- Category B
(Moderate quality)
- Category C
(Low quality)
- Category U
(May be retained for habitat value)
- Hedgerow
(Not categorised)

Proposed tree and hedgerow works

- Trees to be removed
(Canopy outline denotes tree quality category)
- Hedgerow to be removed

NOTE: This drawing should be read in conjunction with the respective Arboricultural Survey Data (Appendix A).

Reproduced by permission of Ordnance Survey on behalf of His Majesty's Stationary Office.
© Crown Copyright and database right 2023. All rights reserved.
Contains data from OS Zoomstack. OS licence number 0100031673

B	Updated TPO Information	AAB	RMG	06.01.26
A	Updated Pipeline Route	AAB	JGS	29.01.26
Rev	Description	Drawn	Approved	Date




401 Faraday Street, Birchwood Park, Warrington WA3 6GA
Tel 01925 844004 e-mail tep@tep.uk.com www.tep.uk.com

Project
Hallgates to Elms Farm, Leicestershire

Title
Drawing 3: Tree Effects Plan [INSET 13]

Drawing Number
D10480.01.066

Drawn	Checked	Approved	Scale	Date
AAB	RMG	RMG	1:1250 @ A3	12/12/2025

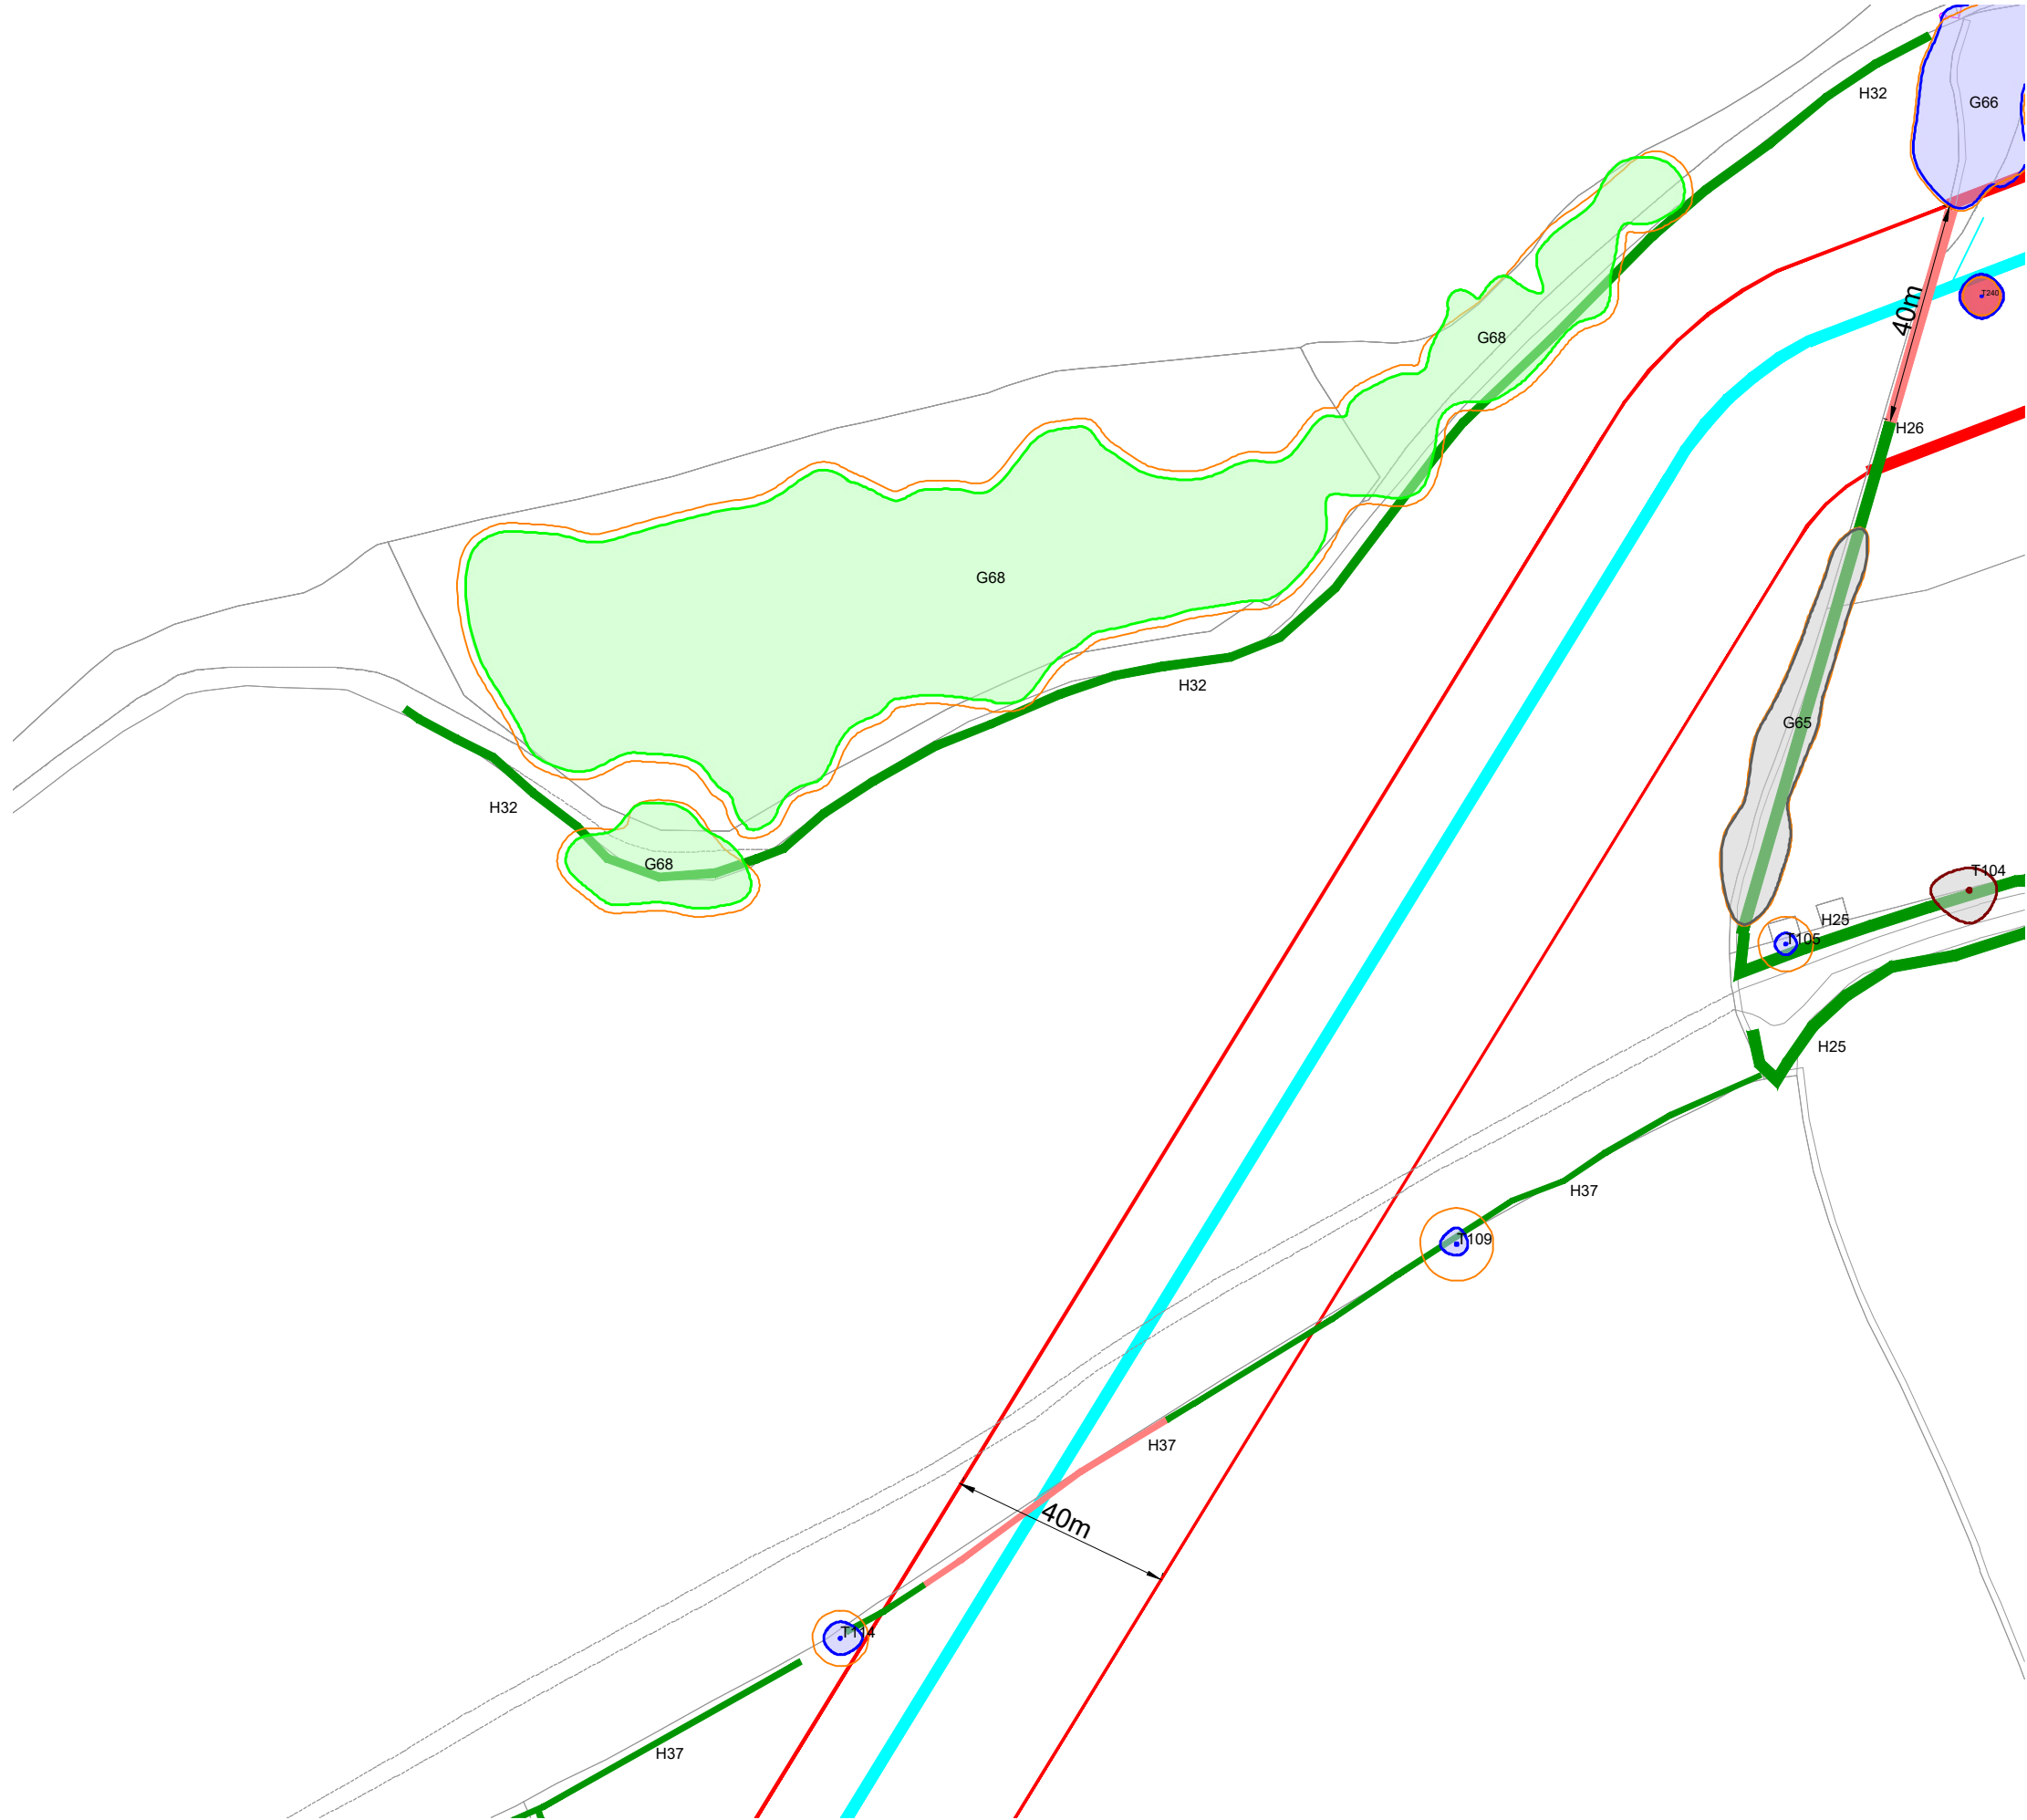

KEY

[This drawing must be reproduced in colour]

- T1/G1/W1 Trees
- H1 Hedgerow
- Root Protection Area (RPA)
- Working area boundary
- Proposed pipeline route
- Proposed bore or drill pipeline
- # Approximate location
(Feature not shown on supplied topographical survey)
- * TPO
(Not present in all insets)

Trees and hedgerow to be retained and protected

- Category A
(High quality)
- Category B
(Moderate quality)
- Category C
(Low quality)
- Category U
(May be retained for habitat value)
- Hedgerow
(Not categorised)

Proposed tree and hedgerow works

- Trees to be removed
(Canopy outline denotes tree quality category)
- Hedgerow to be removed

NOTE: This drawing should be read in conjunction with the respective Arboricultural Survey Data (Appendix A).



Reproduced by permission of Ordnance Survey on behalf of His Majesty's Stationary Office.

© Crown Copyright and database right 2023. All rights reserved. Contains data from OS Zoomstack. OS licence number 0100031673

B	Updated TPO Information	AAB	RMG	06.01.26
A	Updated Pipeline Route	AAB	JGS	29.01.26
Rev	Description	Drawn	Approved	Date




401 Faraday Street, Birchwood Park, Warrington WA3 6GA
Tel 01925 844004 e-mail tep@tep.uk.com www.tep.uk.com

Project
Hallgates to Elms Farm, Leicestershire

Title
Drawing 3: Tree Effects Plan [INSET 14]

Drawing Number
D10480.01.067

Drawn	Checked	Approved	Scale	Date
AAB	RMG	RMG	1:1250 @ A3	12/12/2025

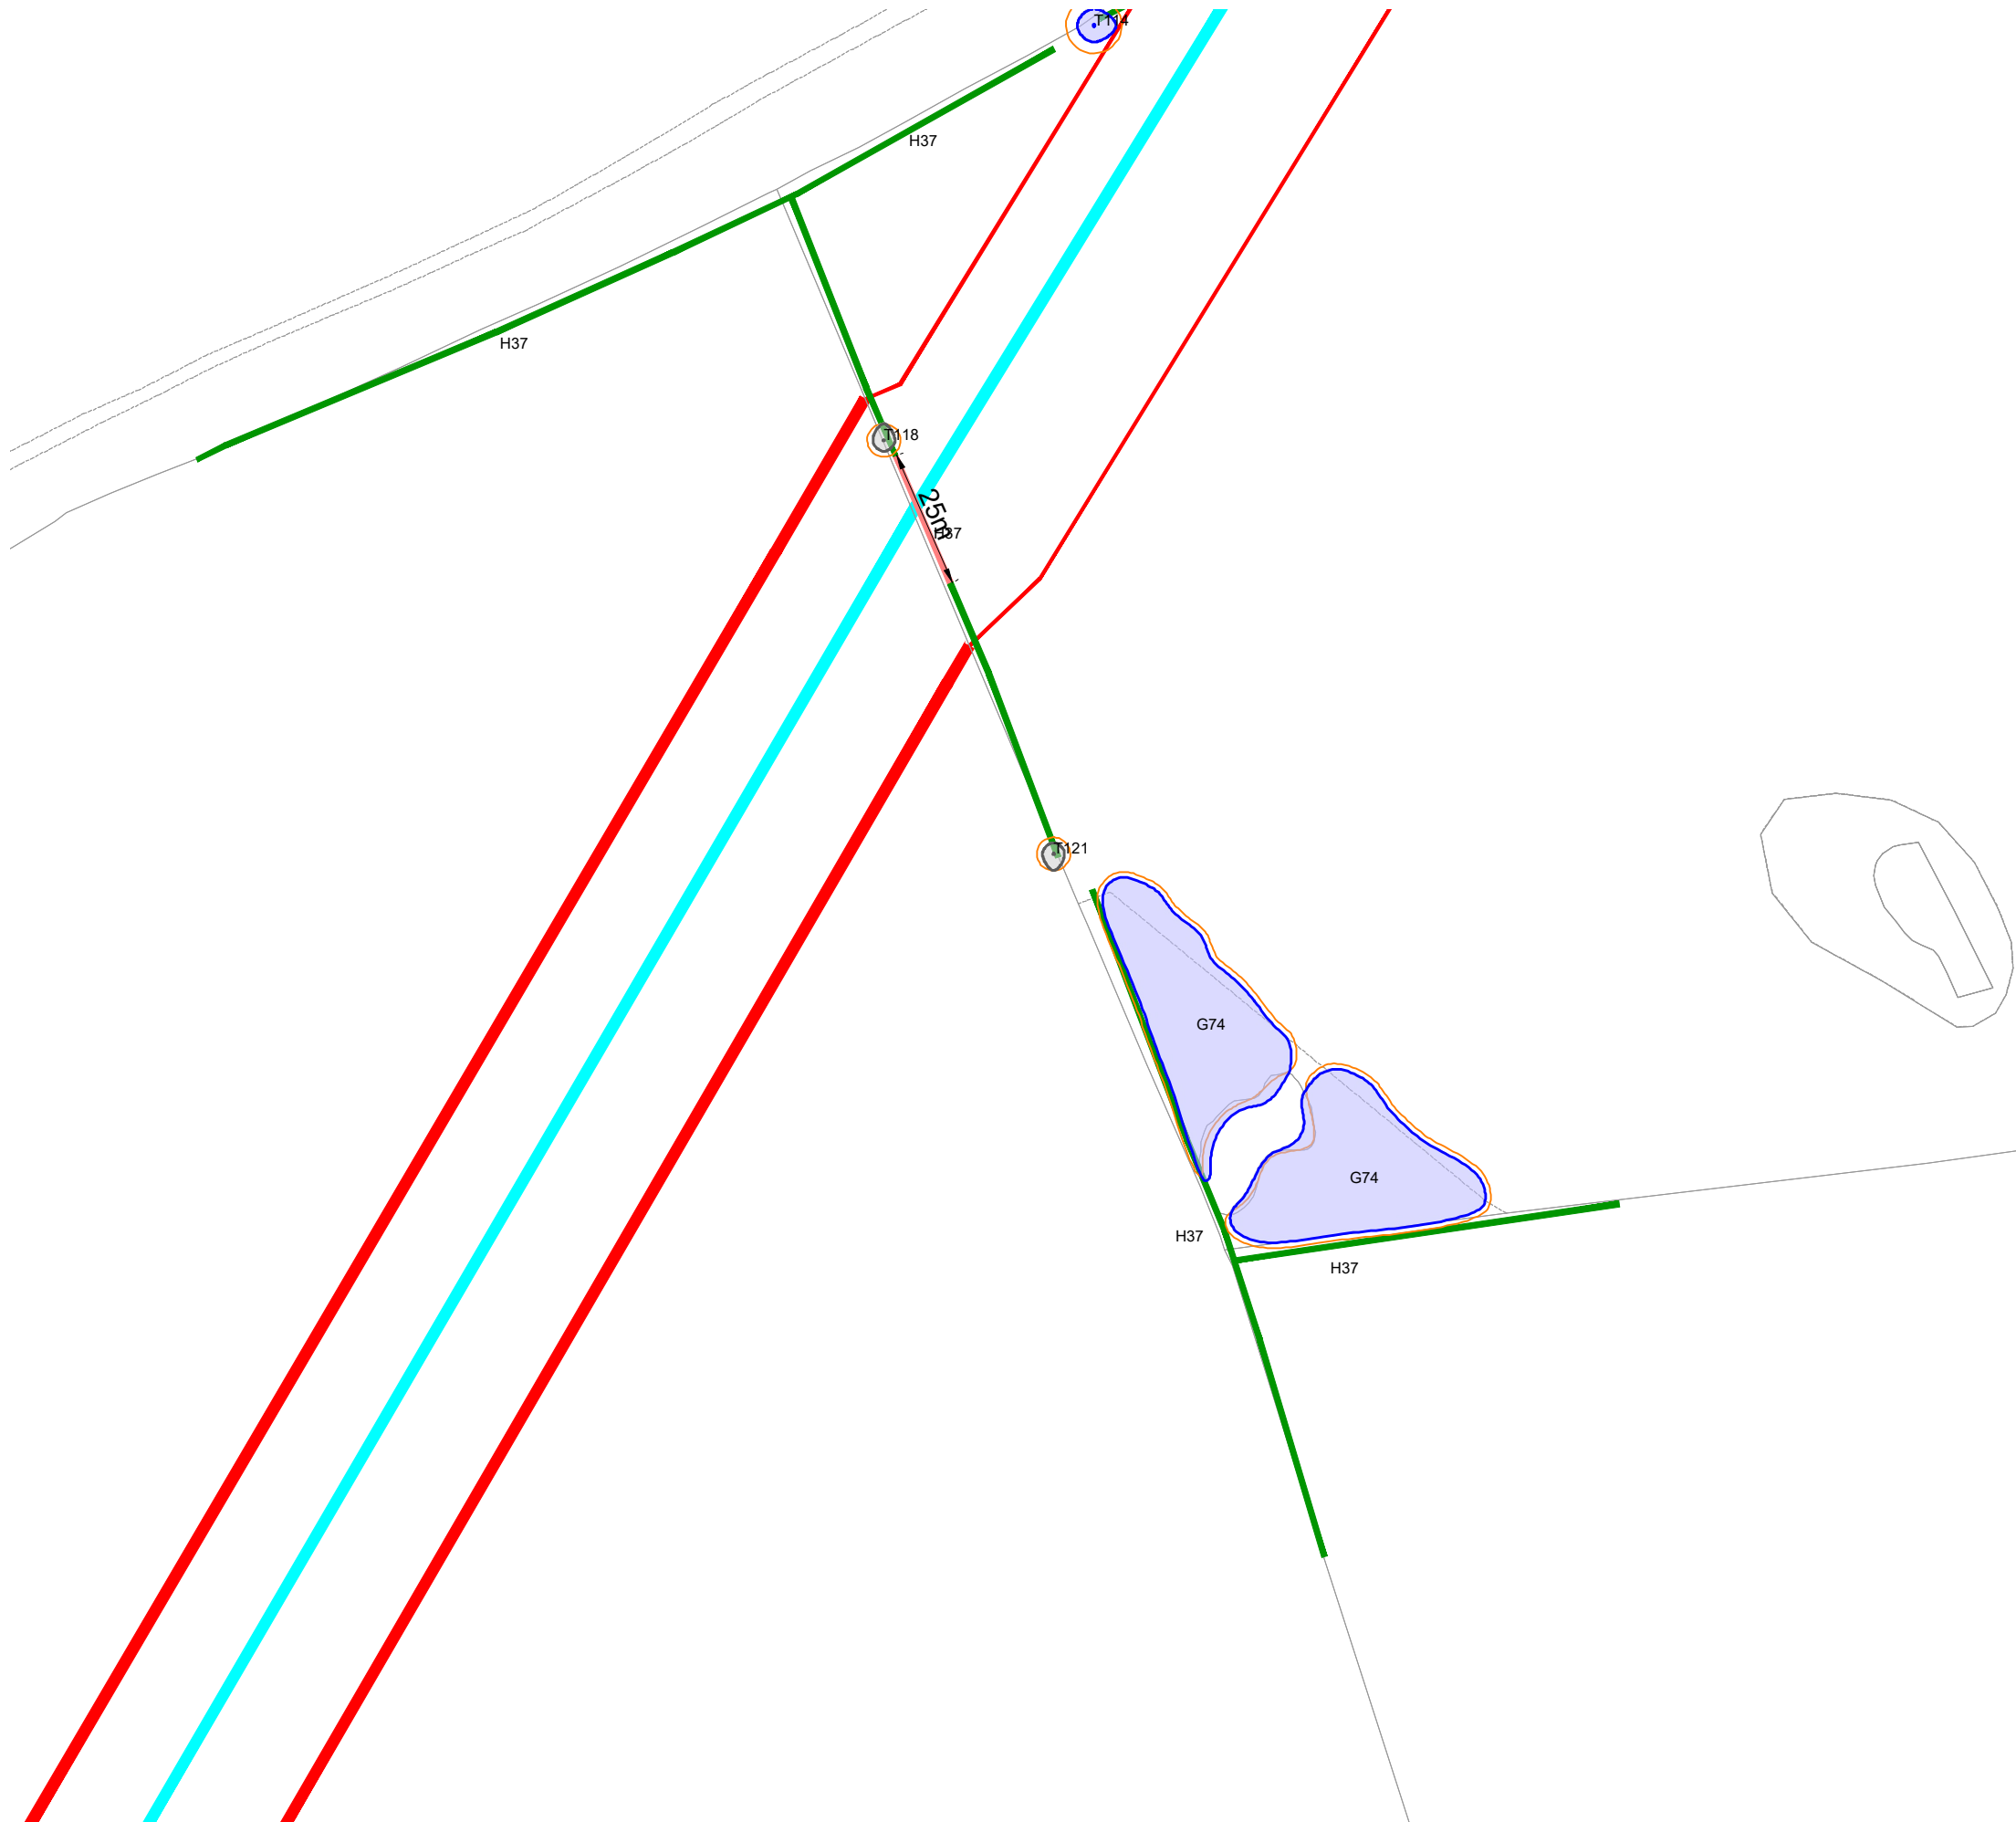

KEY

[This drawing must be reproduced in colour]

- T1/G1/W1 Trees
- H1 Hedgerow
- Root Protection Area (RPA)
- Working area boundary
- Proposed pipeline route
- Proposed bore or drill pipeline
- # Approximate location
(Feature not shown on supplied topographical survey)
- * TPO
(Not present in all insets)

Trees and hedgerow to be retained and protected

- Category A
(High quality)
- Category B
(Moderate quality)
- Category C
(Low quality)
- Category U
(May be retained for habitat value)
- Hedgerow
(Not categorised)

Proposed tree and hedgerow works

- Trees to be removed
(Canopy outline denotes tree quality category)
- Hedgerow to be removed

NOTE: This drawing should be read in conjunction with the respective Arboricultural Survey Data (Appendix A).



Reproduced by permission of Ordnance Survey on behalf of His Majesty's Stationery Office.

© Crown Copyright and database right 2023. All rights reserved.
Contains data from OS Zoomstack. OS licence number 0100031673

B	Updated TPO Information	AAB	RMG	06.01.26
A	Updated Pipeline Route	AAB	JGS	29.01.26
Rev	Description	Drawn	Approved	Date



THE ENVIRONMENT PARTNERSHIP


401 Faraday Street, Birchwood Park, Warrington WA3 6GA
Tel 01925 844004 e-mail tep@tep.uk.com www.tep.uk.com

Project
Hallgates to Elms Farm, Leicestershire

Title
Drawing 3: Tree Effects Plan [INSET 15]

Drawing Number
D10480.01.068

Drawn	Checked	Approved	Scale	Date
AAB	RMG	RMG	1:1250 @ A3	12/12/2025

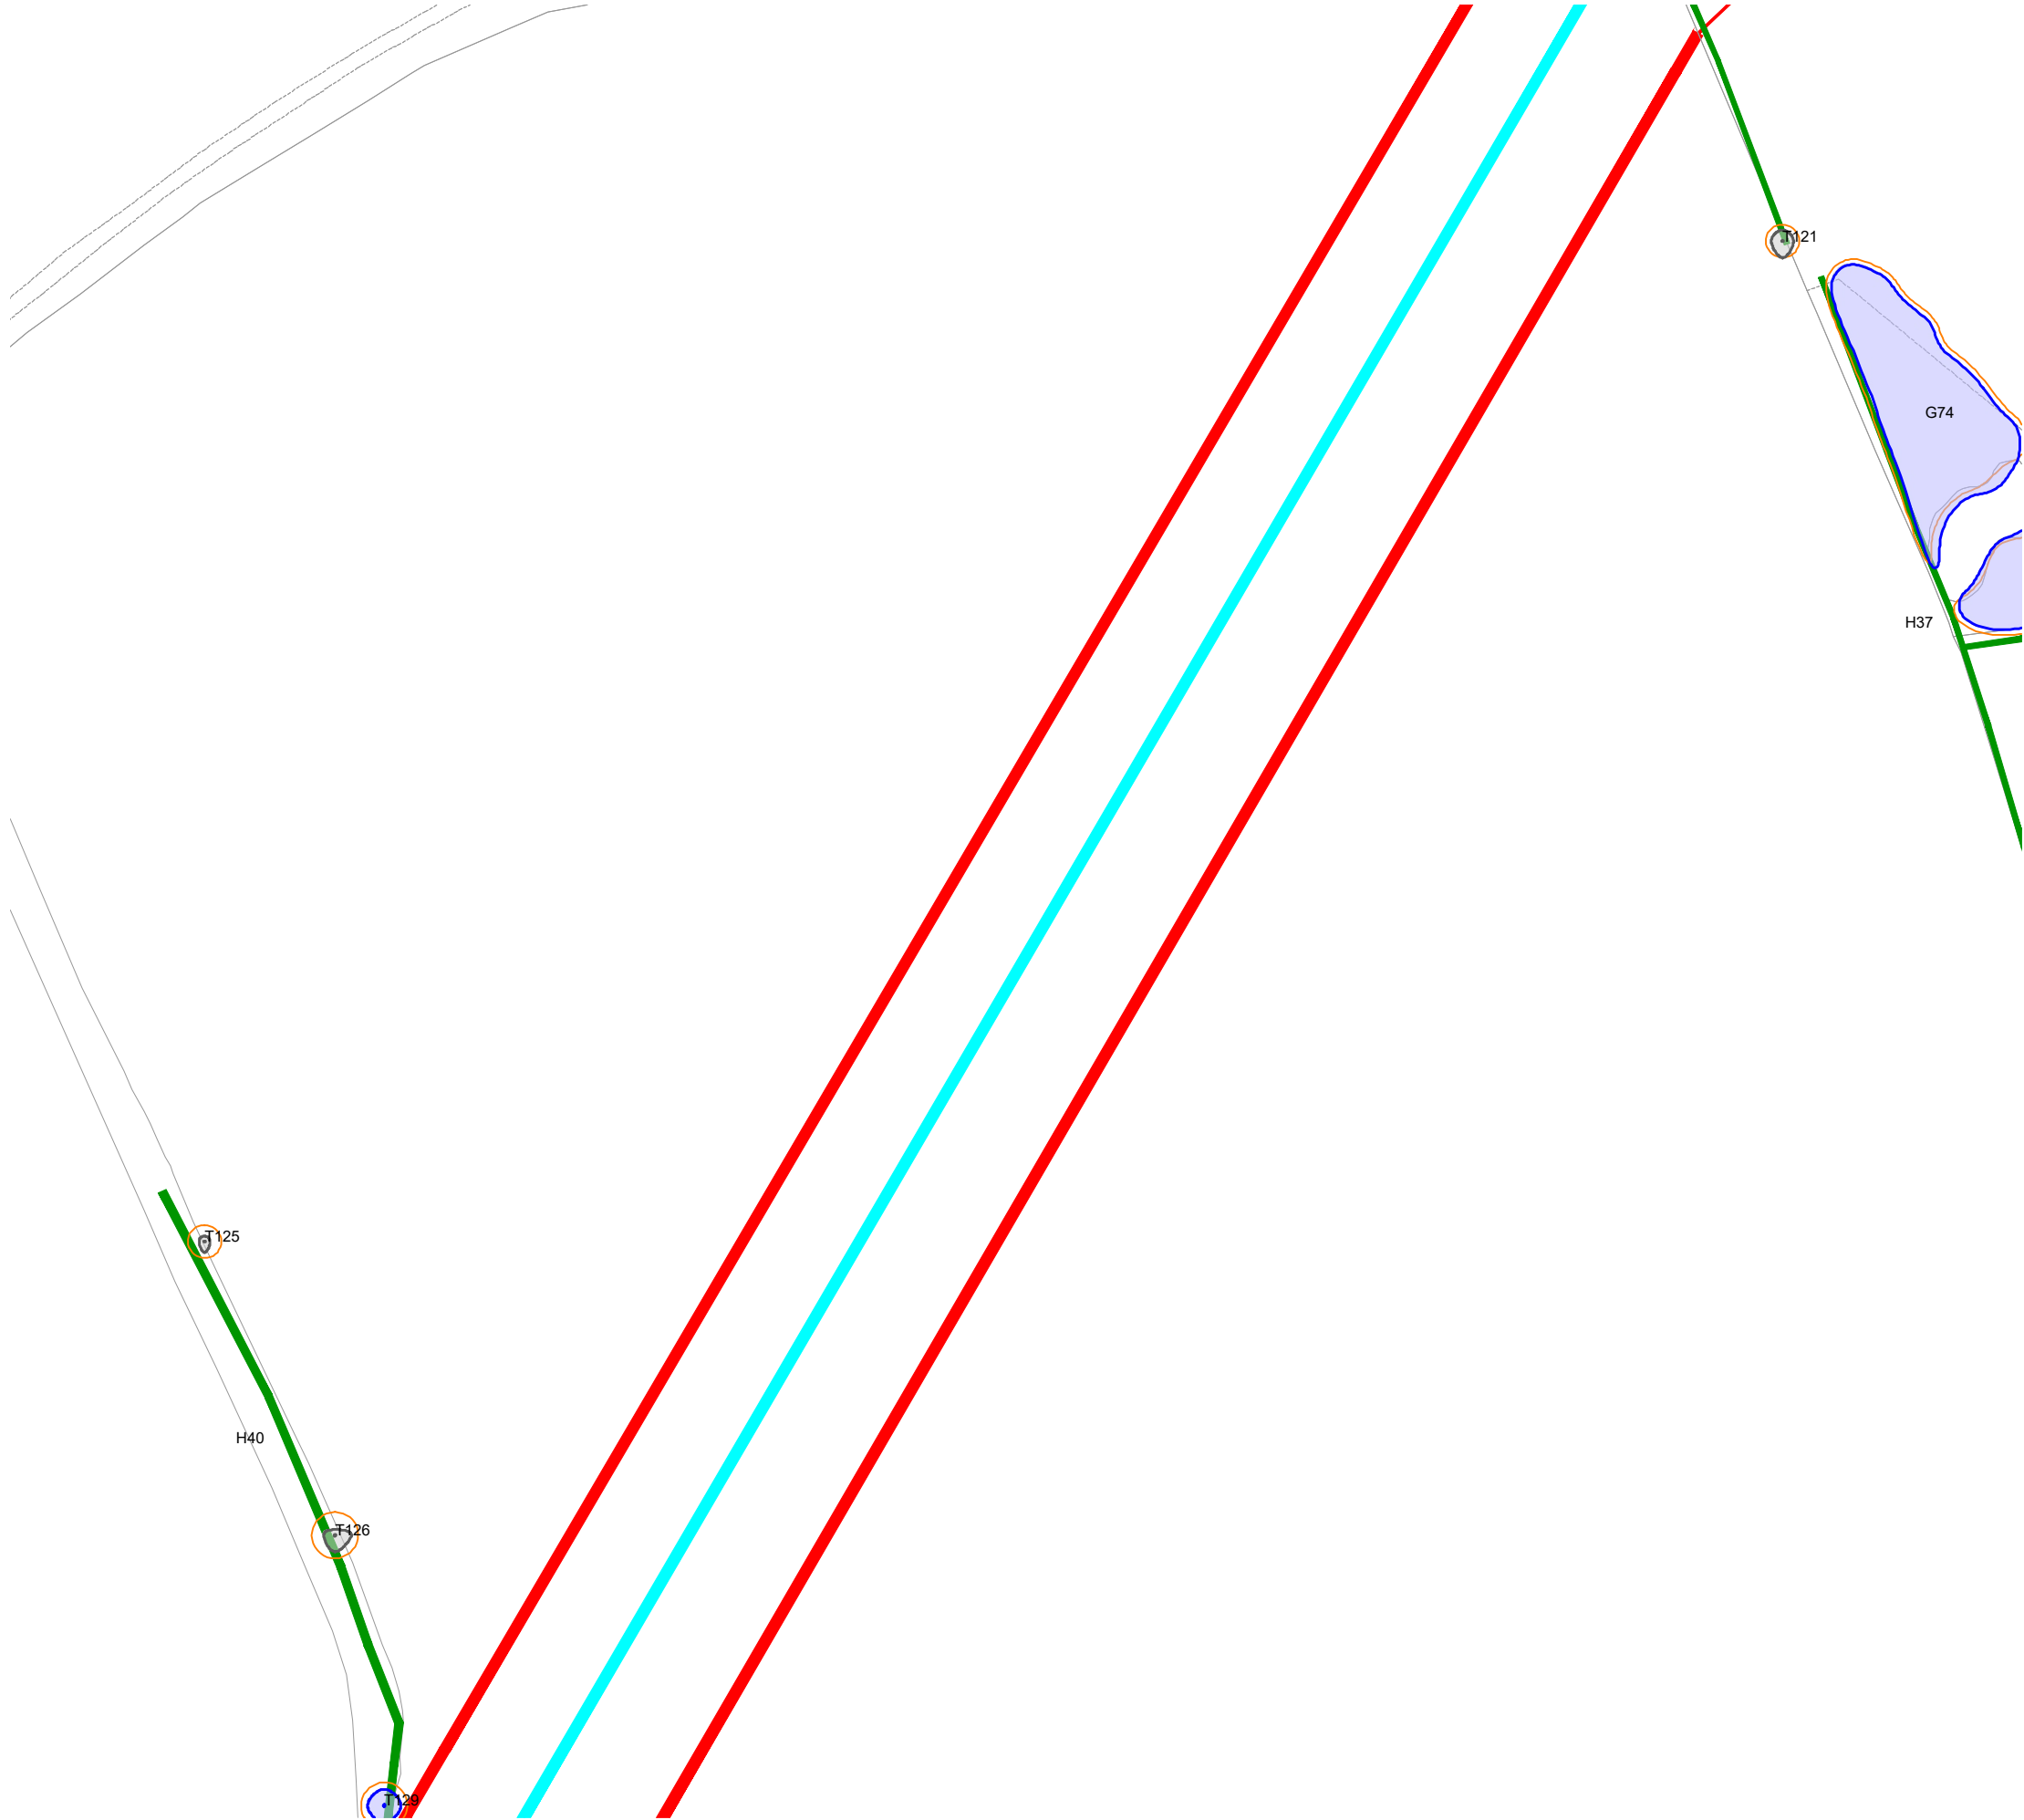

KEY

[This drawing must be reproduced in colour]

- T1/G1/W1 Trees
- H1 Hedgerow
- Root Protection Area (RPA)
- Working area boundary
- Proposed pipeline route
- Proposed bore or drill pipeline
- # Approximate location
(Feature not shown on supplied topographical survey)
- * TPO
(Not present in all insets)

Trees and hedgerow to be retained and protected

- Category A
(High quality)
- Category B
(Moderate quality)
- Category C
(Low quality)
- Category U
(May be retained for habitat value)
- Hedgerow
(Not categorised)

Proposed tree and hedgerow works

- Trees to be removed
(Canopy outline denotes tree quality category)
- Hedgerow to be removed

NOTE: This drawing should be read in conjunction with the respective Arboricultural Survey Data (Appendix A).

Reproduced by permission of Ordnance Survey on behalf of His Majesty's Stationery Office.

© Crown Copyright and database right 2023. All rights reserved.
Contains data from OS Zoomstack. OS licence number 0100031673

B	Updated TPO Information	AAB	RMG	06.01.26
A	Updated Pipeline Route	AAB	JGS	29.01.26
Rev	Description	Drawn	Approved	Date

THE ENVIRONMENT PARTNERSHIP


401 Faraday Street, Birchwood Park, Warrington WA3 6GA
Tel 01925 844004 e-mail tep@tep.uk.com www.tep.uk.com


Project
Hallgates to Elms Farm, Leicestershire

Title
Drawing 3: Tree Effects Plan [INSET 16]

Drawing Number
D10480.01.069

Drawn	Checked	Approved	Scale	Date
AAB	RMG	RMG	1:1250 @ A3	12/12/2025

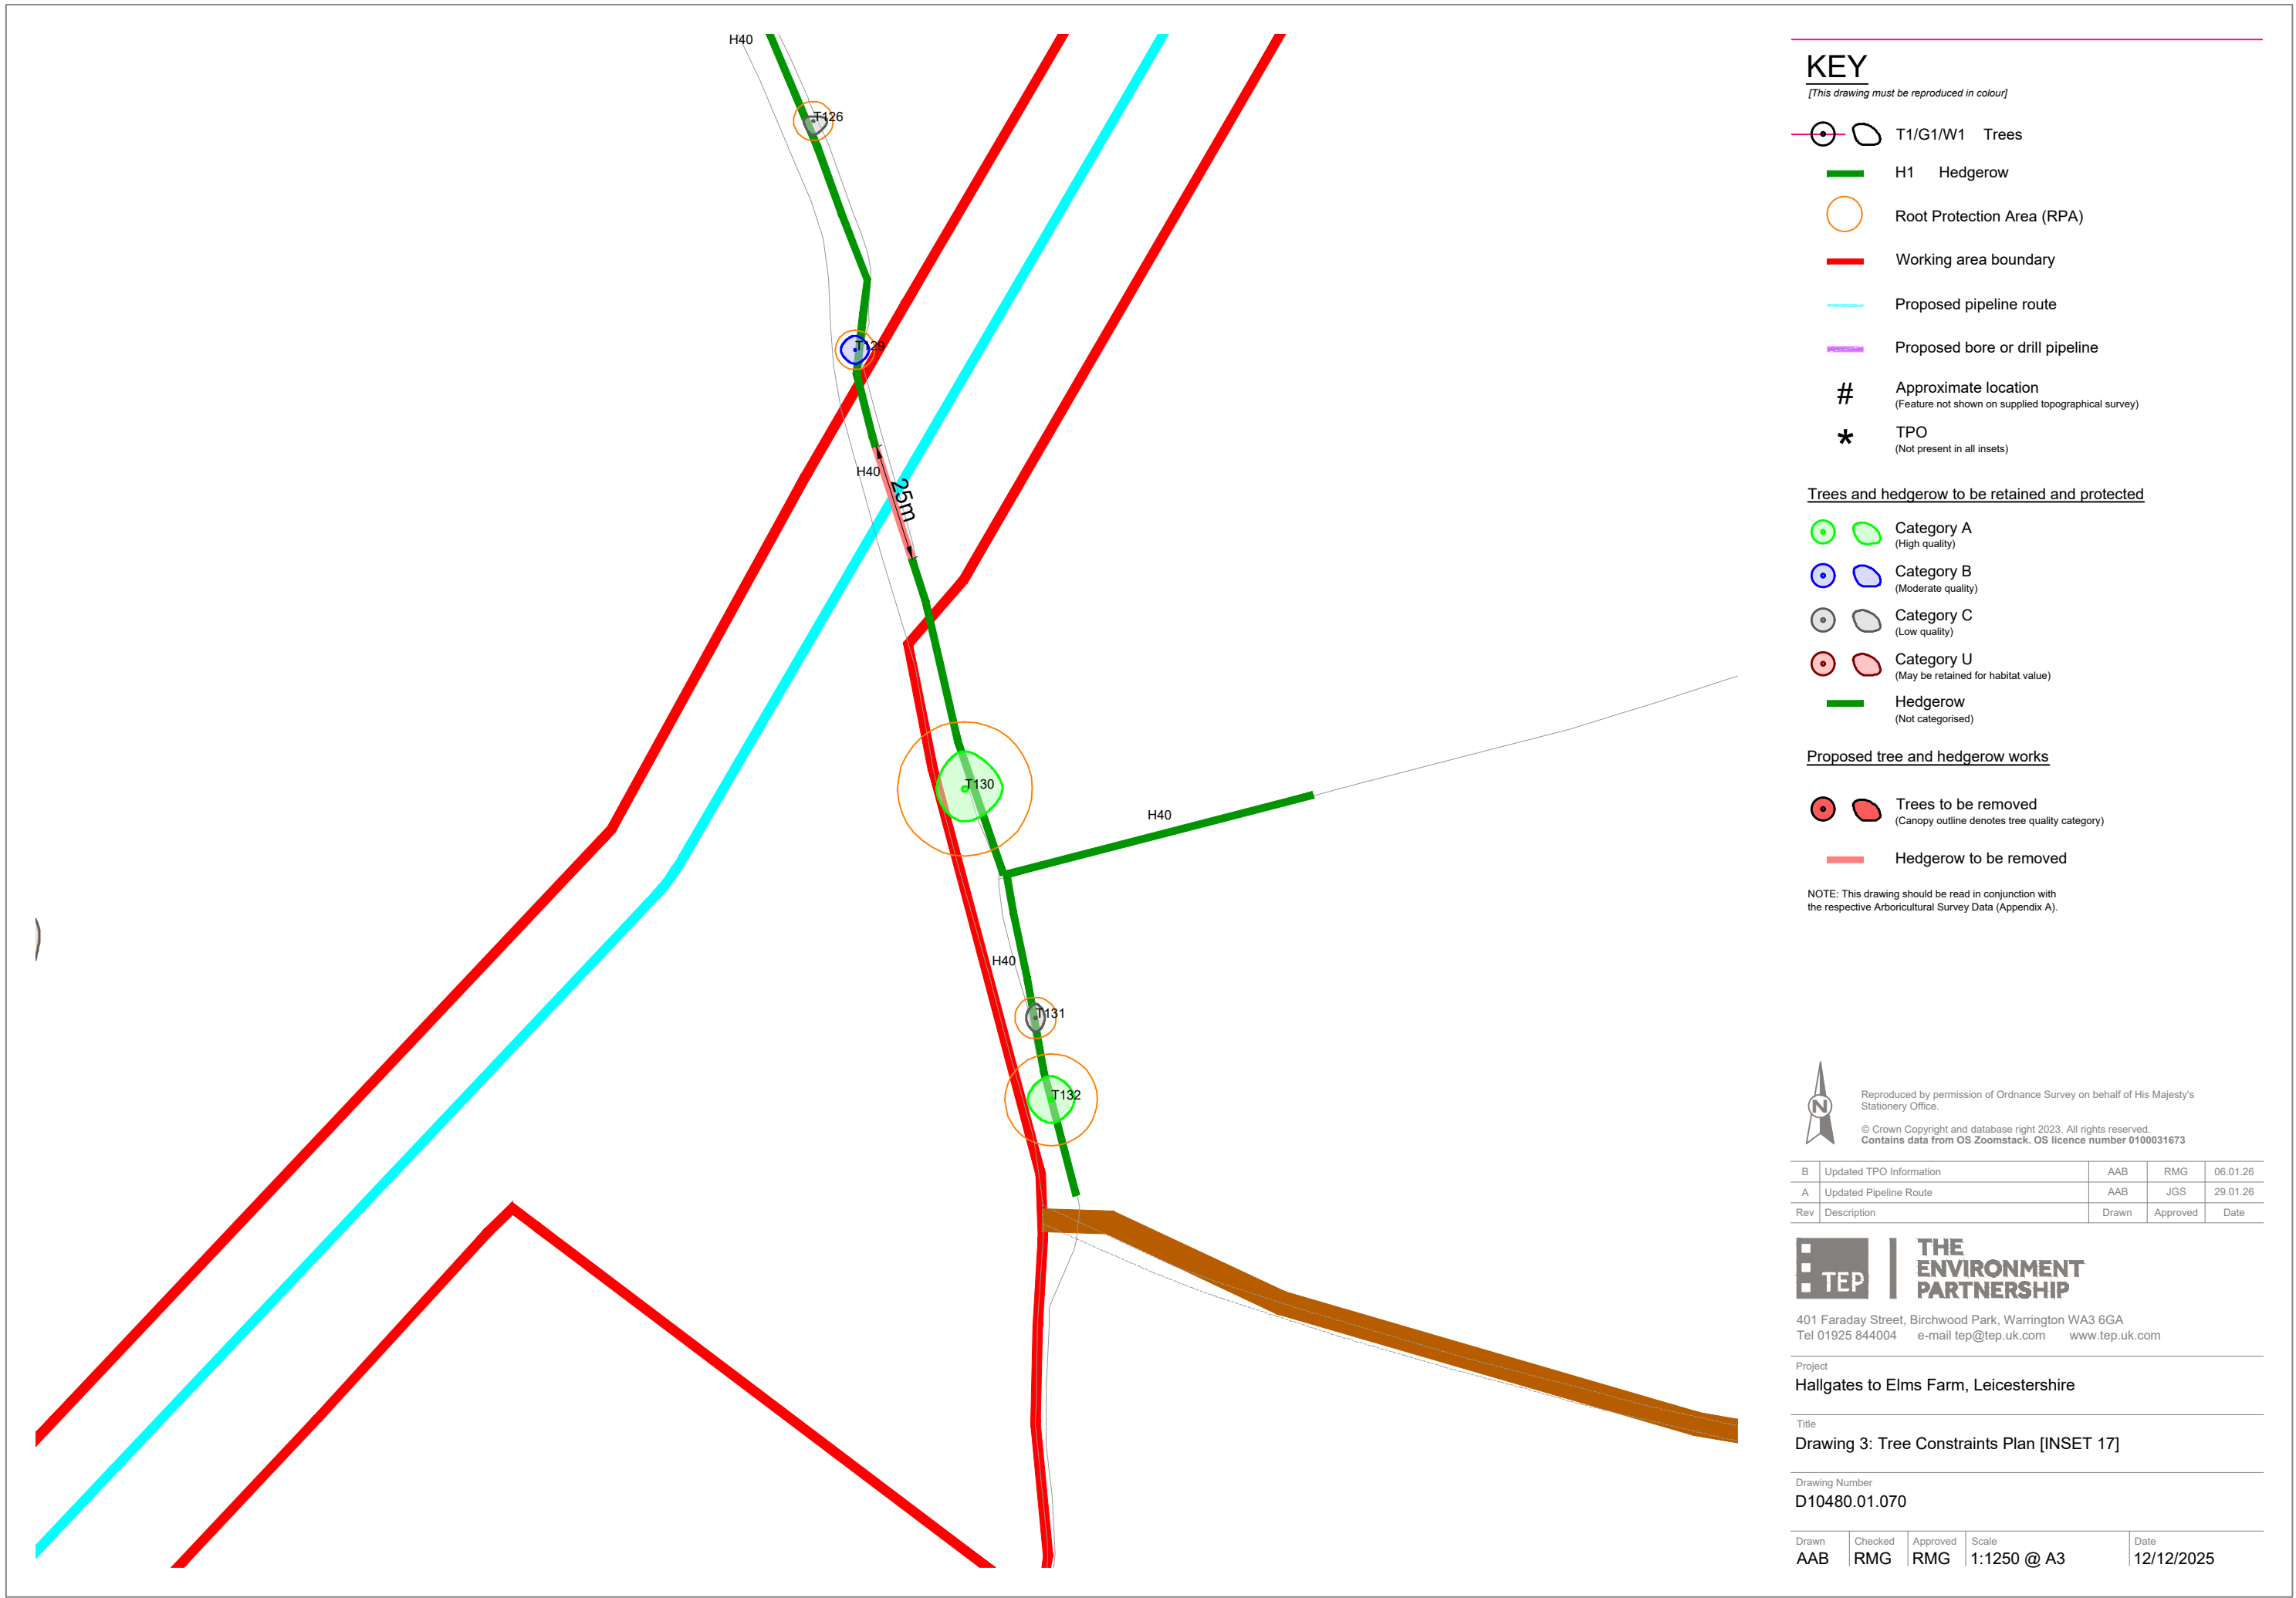

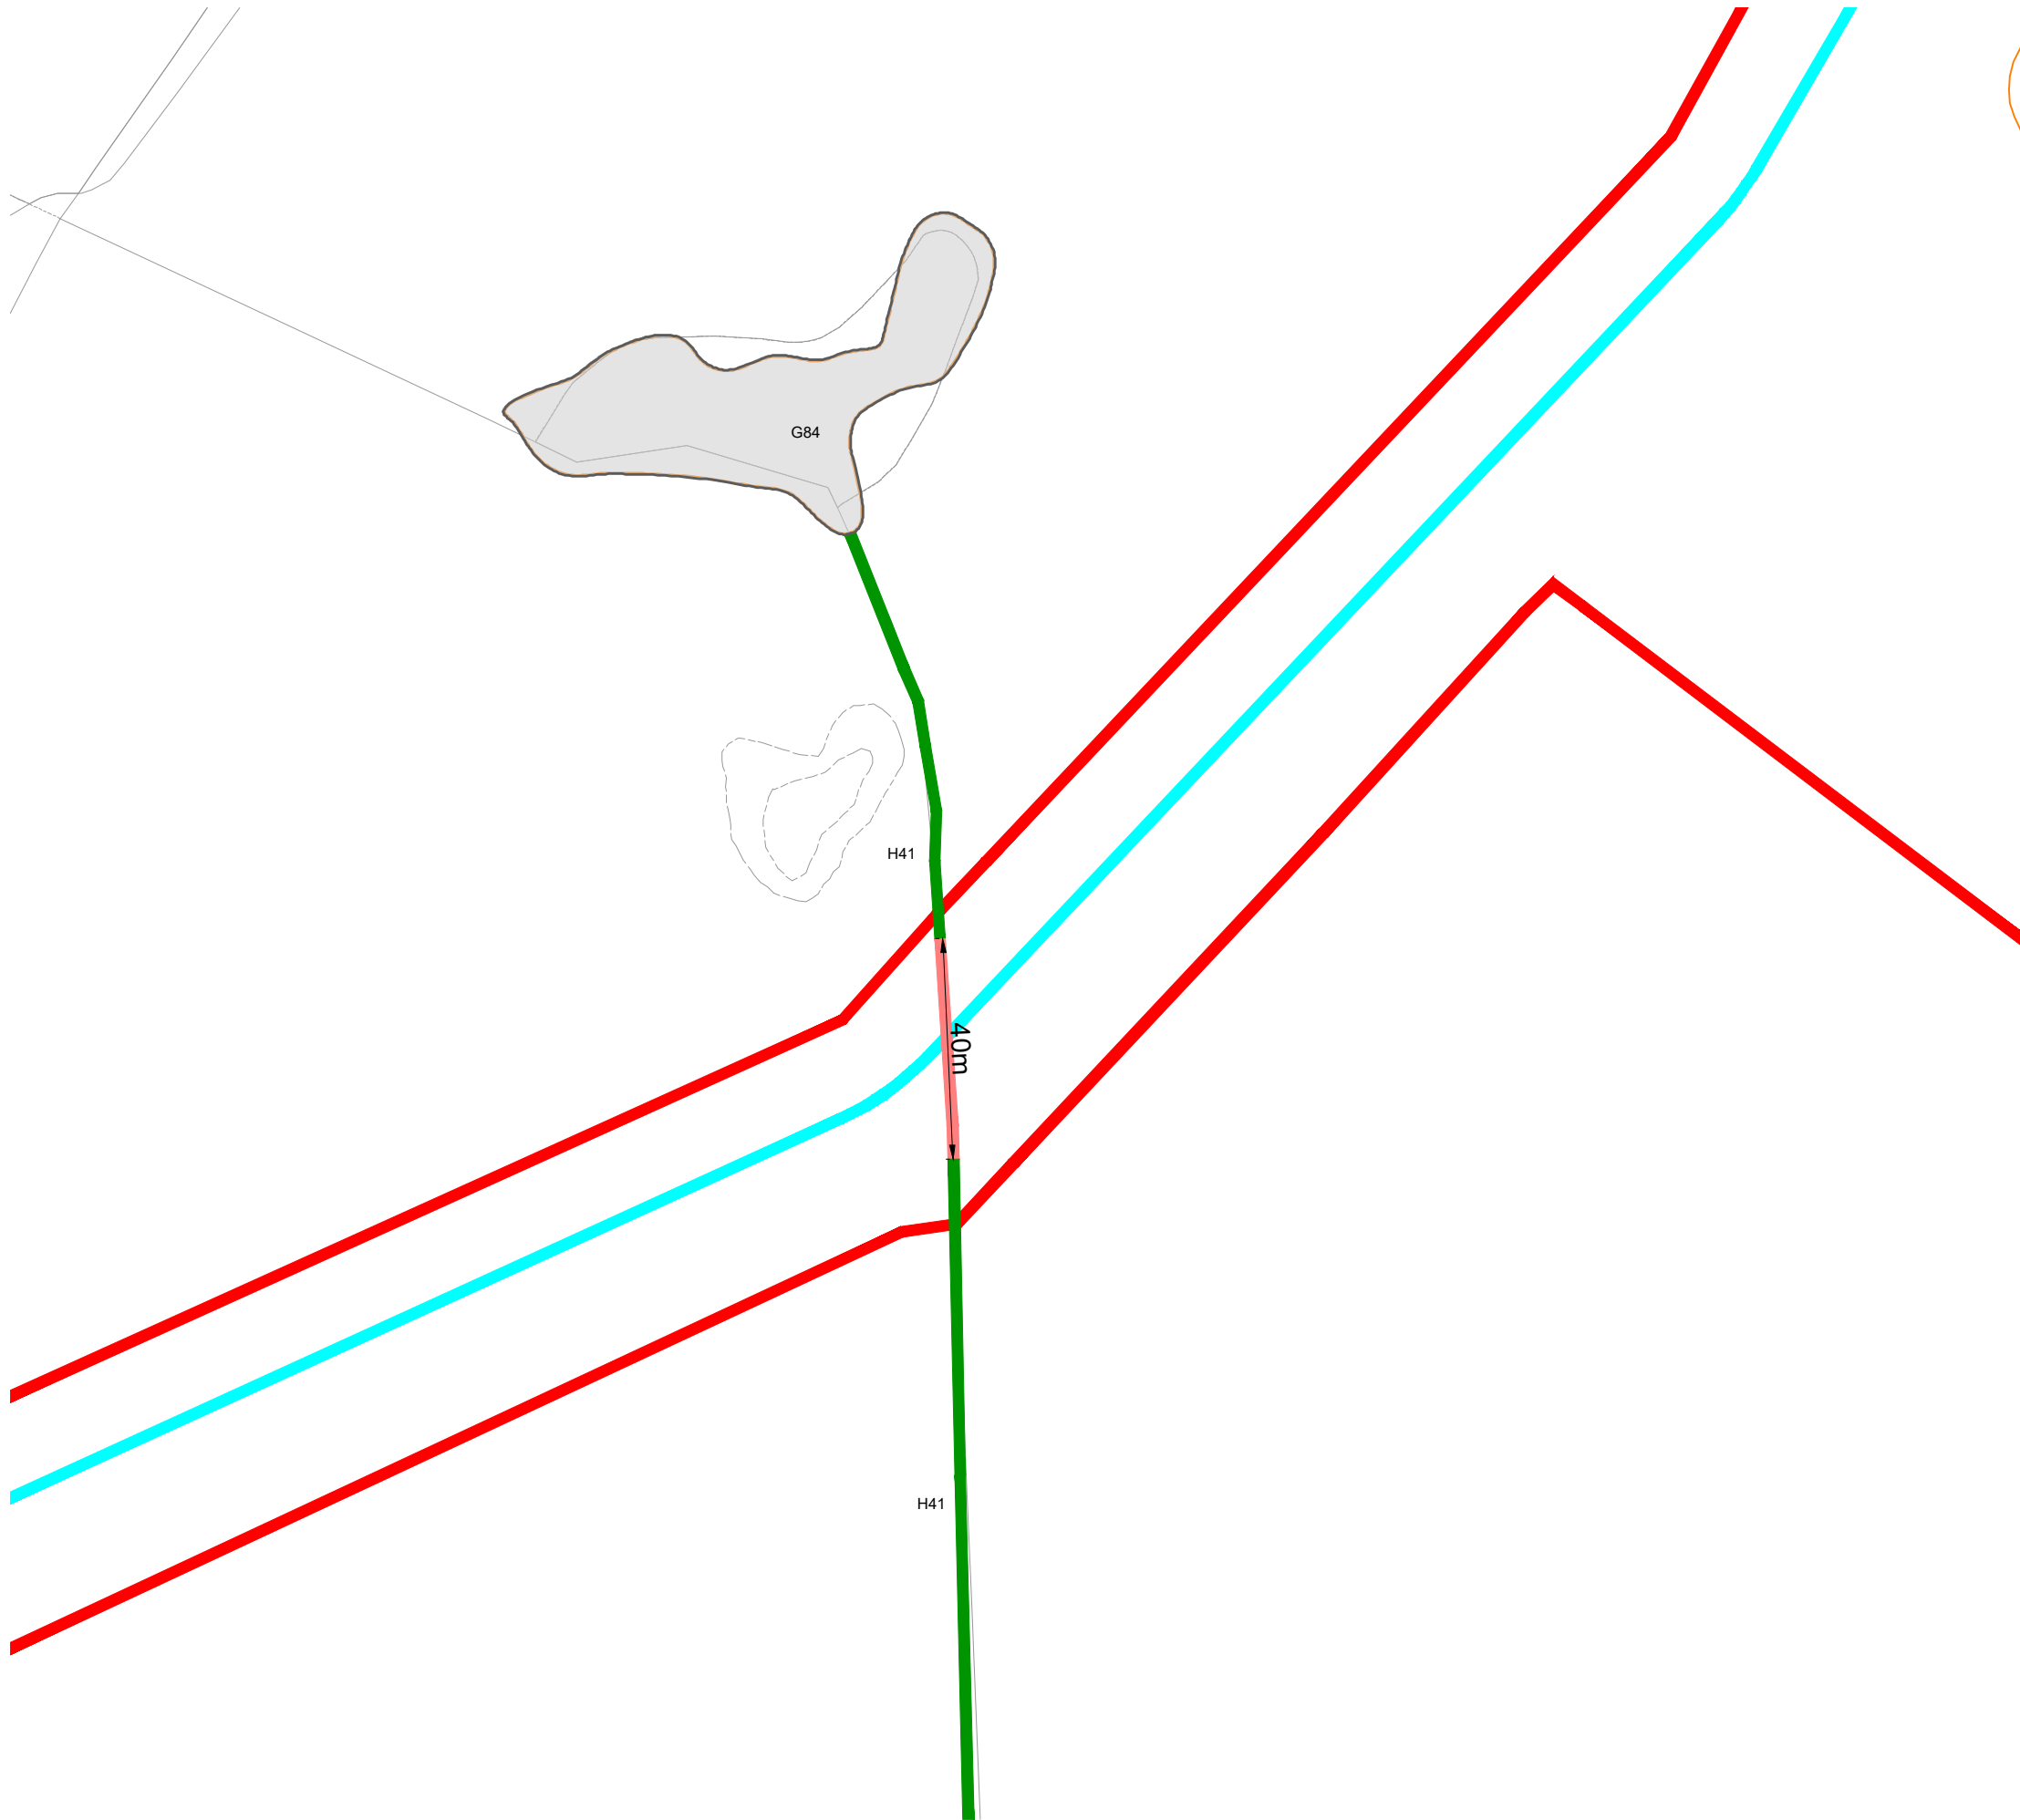

KEY

[This drawing must be reproduced in colour]

T1/G1/W1

Trees

H1

Hedgerow

Root Protection Area (RPA)

Working area boundary

Proposed pipeline route

Proposed bore or drill pipeline

#

Approximate location
(Feature not shown on supplied topographical survey)

*

TPO
(Not present in all insets)

Trees and hedgerow to be retained and protected

Category A
(High quality)

Category B
(Moderate quality)

Category C
(Low quality)

Category U
(May be retained for habitat value)

Hedgerow
(Not categorised)

Proposed tree and hedgerow works

Trees to be removed
(Canopy outline denotes tree quality category)

Hedgerow to be removed

NOTE: This drawing should be read in conjunction with the respective Arboricultural Survey Data (Appendix A).

Reproduced by permission of Ordnance Survey on behalf of His Majesty's Stationery Office.

© Crown Copyright and database right 2023. All rights reserved.
Contains data from OS Zoomstack. OS licence number 0100031673

B	Updated TPO Information	AAB	RMG	06.01.26
A	Updated Pipeline Route	AAB	JGS	29.01.26
Rev	Description	Drawn	Approved	Date

THE ENVIRONMENT PARTNERSHIP

401 Faraday Street, Birchwood Park, Warrington WA3 6GA
Tel 01925 844004 e-mail tep@tep.uk.com www.tep.uk.com

Project

Hallgates to Elms Farm, Leicestershire


Title

Drawing 3: Tree Effects Plan [INSET 18]

Drawing Number

D10480.01.071

Drawn	Checked	Approved	Scale	Date
AAB	RMG	RMG	1:1250 @ A3	12/12/2025

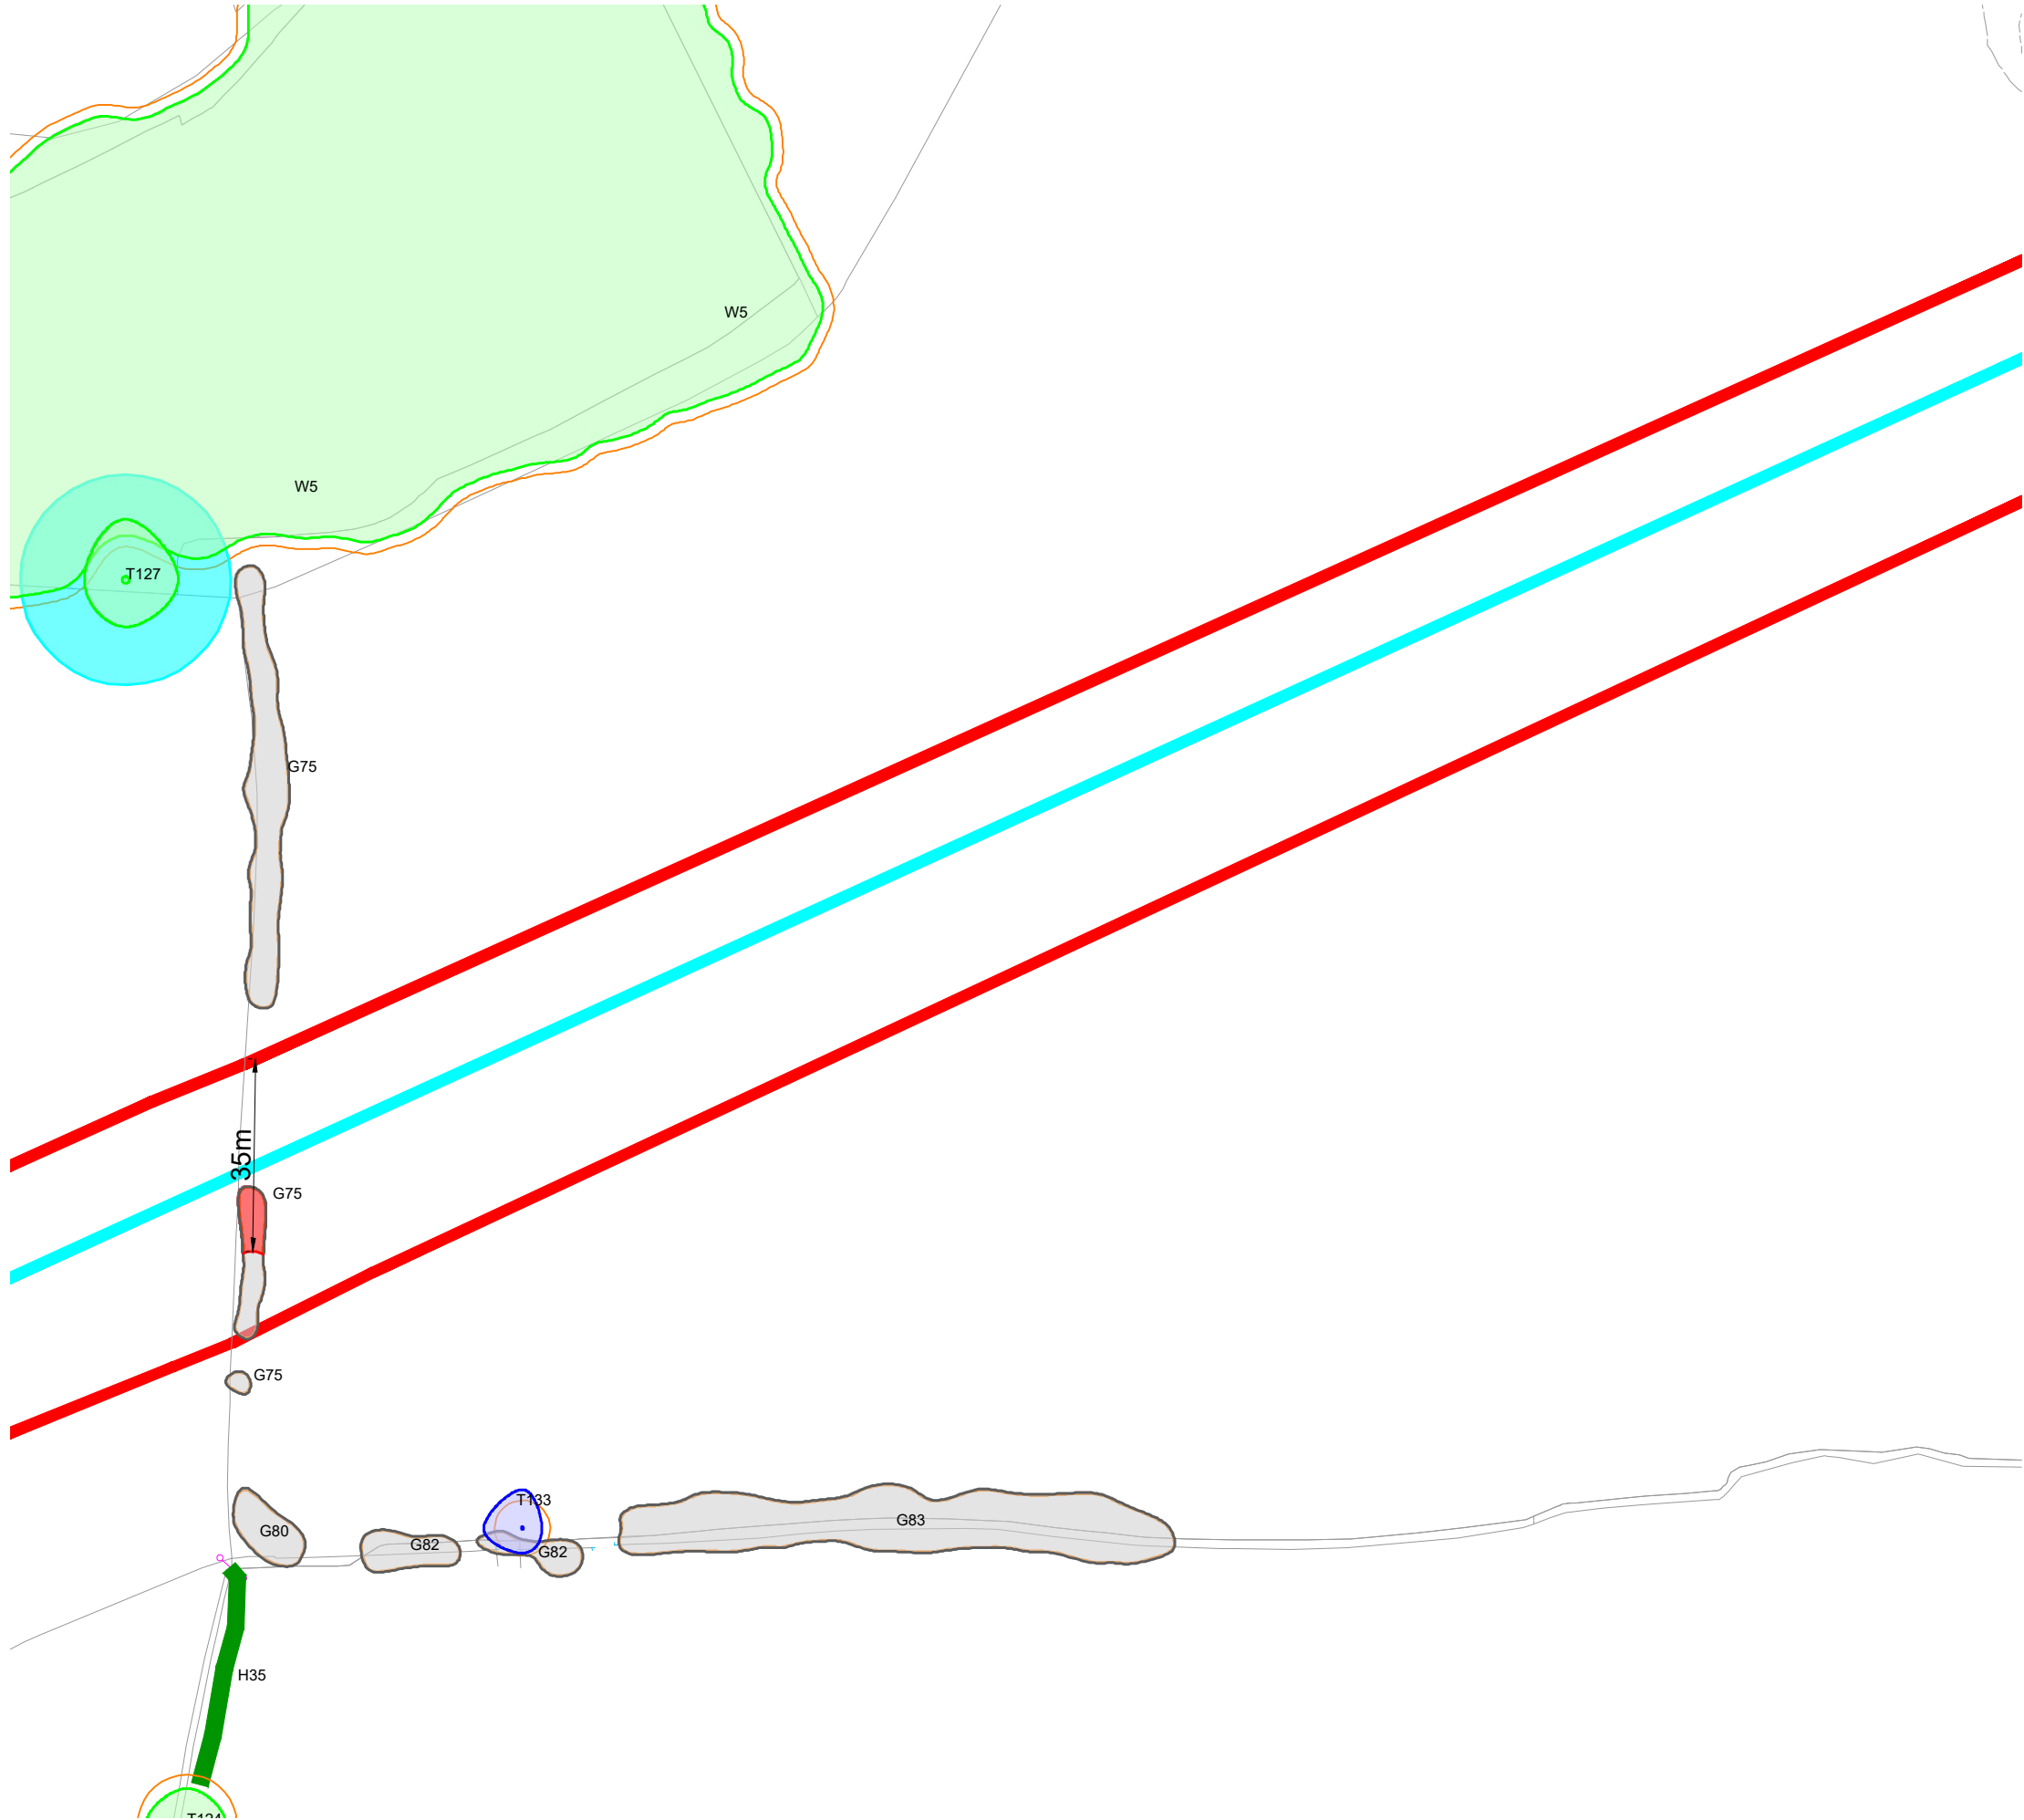

KEY

[This drawing must be reproduced in colour]

- T1/G1/W1 Trees
- H1 Hedgerow
- Root Protection Area (RPA)
- Working area boundary
- Proposed pipeline route
- Proposed bore or drill pipeline
- # Approximate location
(Feature not shown on supplied topographical survey)
- * TPO
(Not present in all insets)

Trees and hedgerow to be retained and protected

- Category A
(High quality)
- Category B
(Moderate quality)
- Category C
(Low quality)
- Category U
(May be retained for habitat value)
- Hedgerow
(Not categorised)

Proposed tree and hedgerow works

- Trees to be removed
(Canopy outline denotes tree quality category)
- Hedgerow to be removed

NOTE: This drawing should be read in conjunction with the respective Arboricultural Survey Data (Appendix A).



Reproduced by permission of Ordnance Survey on behalf of His Majesty's Stationery Office.

© Crown Copyright and database right 2023. All rights reserved.
Contains data from OS Zoomstack. OS licence number 0100031673

B	Updated TPO Information	AAB	RMG	06.01.26
A	Updated Pipeline Route	AAB	JGS	29.01.26
Rev	Description	Drawn	Approved	Date



THE ENVIRONMENT PARTNERSHIP


401 Faraday Street, Birchwood Park, Warrington WA3 6GA
Tel 01925 844004 e-mail tep@tep.uk.com www.tep.uk.com

Project
Hallgates to Elms Farm, Leicestershire

Title
Drawing 3: Tree Effects Plan [INSET 19]

Drawing Number
D10480.01.072

Drawn	Checked	Approved	Scale	Date
AAB	RMG	RMG	1:1250 @ A3	12/12/2025

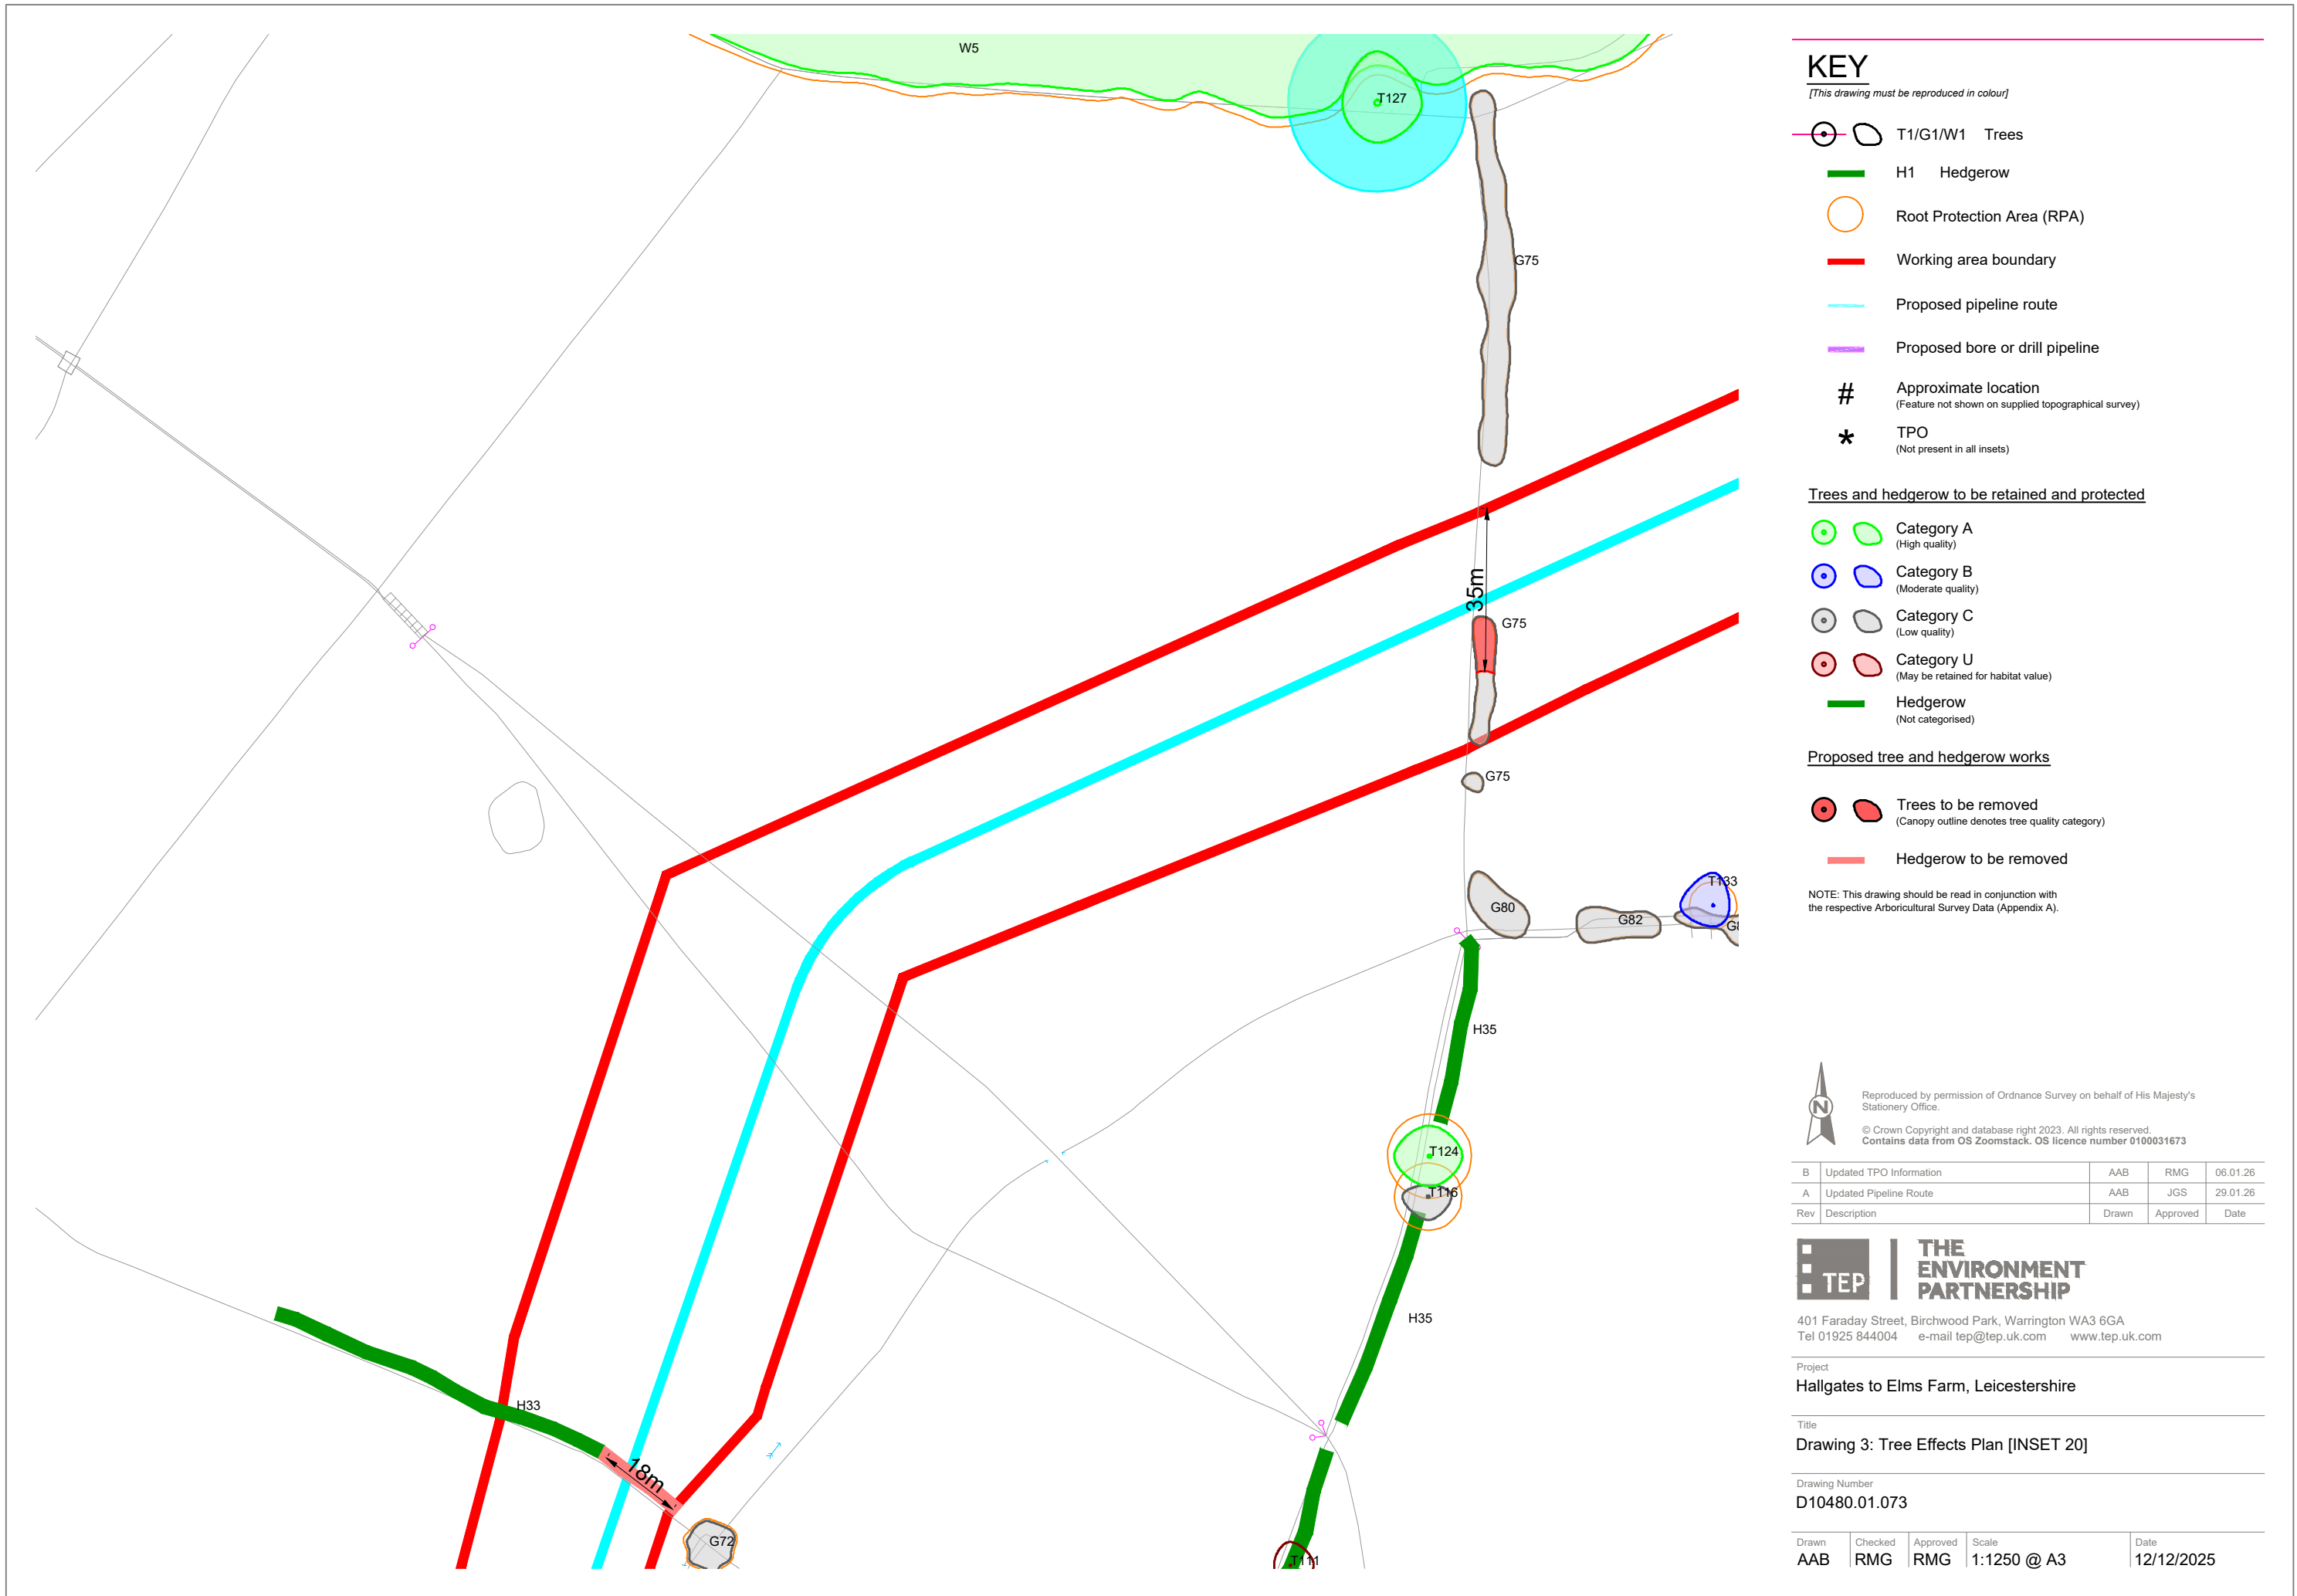

KEY

[This drawing must be reproduced in colour]

- T1/G1/W1 Trees
- H1 Hedgerow
- Root Protection Area (RPA)
- Working area boundary
- Proposed pipeline route
- Proposed bore or drill pipeline
- # Approximate location
(Feature not shown on supplied topographical survey)
- * TPO
(Not present in all insets)

Trees and hedgerow to be retained and protected

- Category A
(High quality)
- Category B
(Moderate quality)
- Category C
(Low quality)
- Category U
(May be retained for habitat value)
- Hedgerow
(Not categorised)

Proposed tree and hedgerow works

- Trees to be removed
(Canopy outline denotes tree quality category)
- Hedgerow to be removed

NOTE: This drawing should be read in conjunction with the respective Arboricultural Survey Data (Appendix A).



Reproduced by permission of Ordnance Survey on behalf of His Majesty's Stationery Office.

© Crown Copyright and database right 2023. All rights reserved.
Contains data from OS Zoomstack. OS licence number 0100031673

B	Updated TPO Information	AAB	RMG	06.01.26
A	Updated Pipeline Route	AAB	JGS	29.01.26
Rev	Description	Drawn	Approved	Date



THE ENVIRONMENT PARTNERSHIP


401 Faraday Street, Birchwood Park, Warrington WA3 6GA
Tel 01925 844004 e-mail tep@tep.uk.com www.tep.uk.com

Project
Hallgates to Elms Farm, Leicestershire

Title
Drawing 3: Tree Effects Plan [INSET 20]

Drawing Number
D10480.01.073

Drawn	Checked	Approved	Scale	Date
AAB	RMG	RMG	1:1250 @ A3	12/12/2025

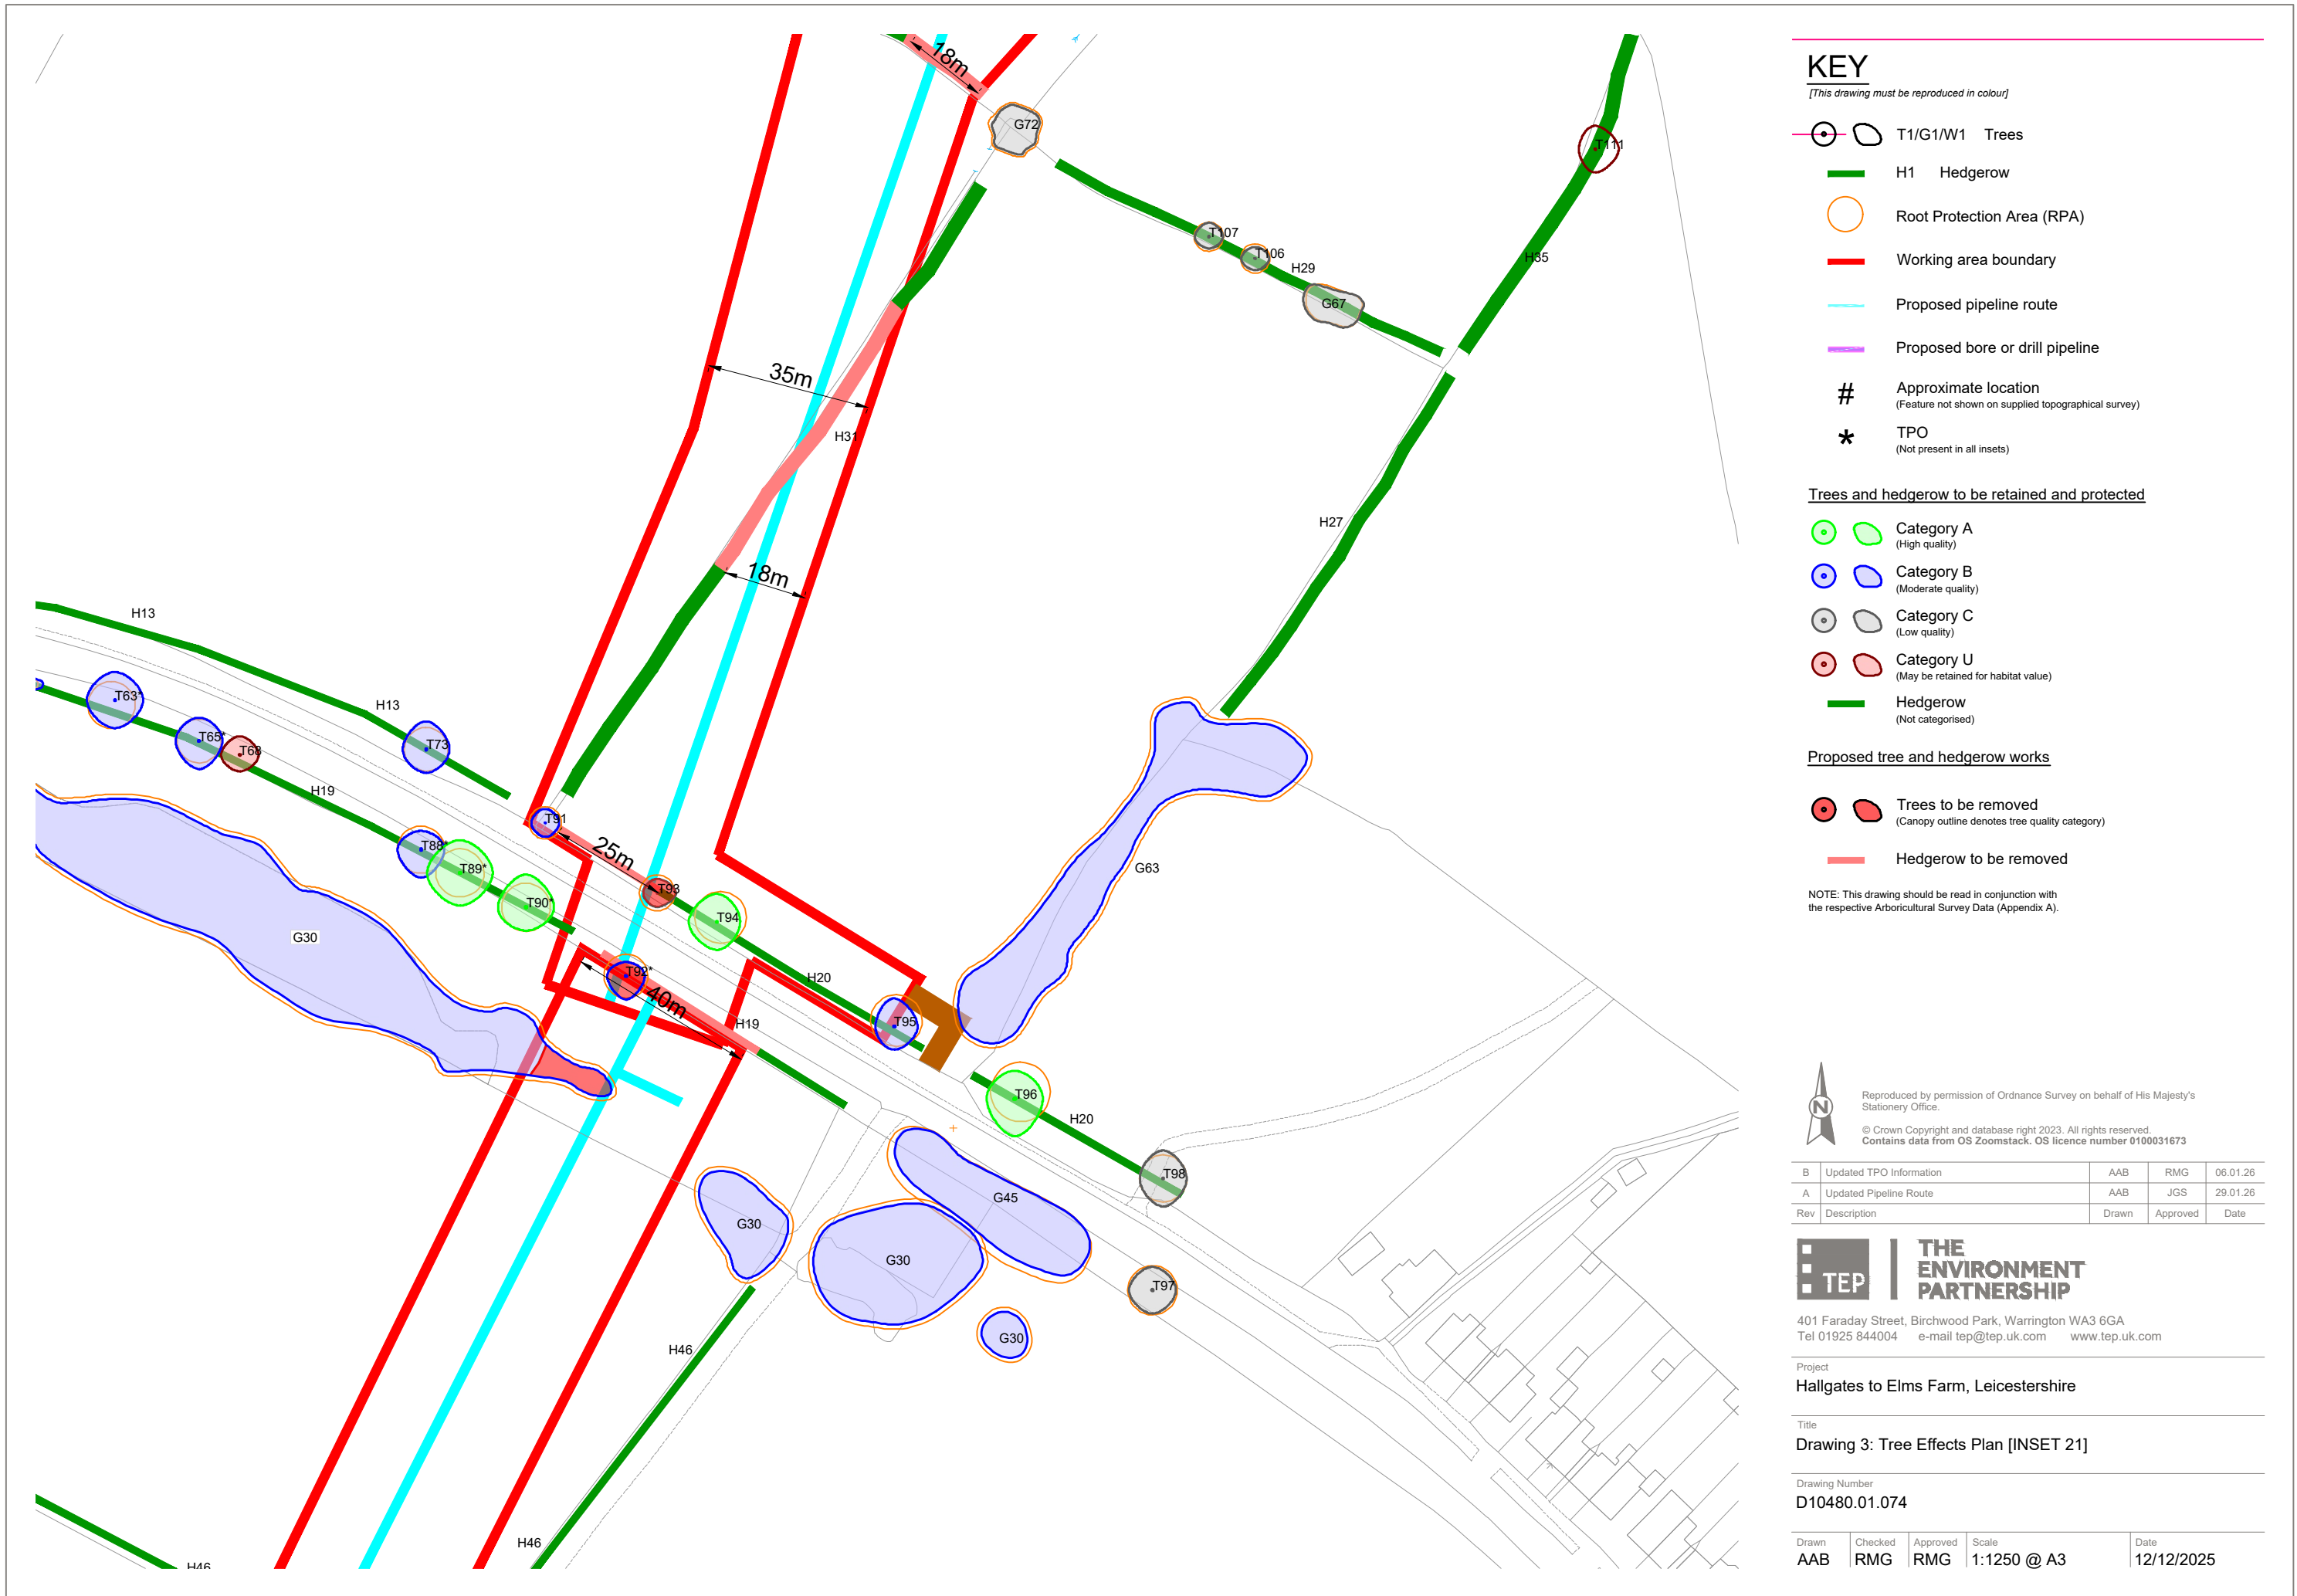

KEY

[This drawing must be reproduced in colour]

- T1/G1/W1 Trees
- H1 Hedgerow
- Root Protection Area (RPA)
- Working area boundary
- Proposed pipeline route
- Proposed bore or drill pipeline
- # Approximate location
(Feature not shown on supplied topographical survey)
- * TPO
(Not present in all insets)

Trees and hedgerow to be retained and protected

- Category A
(High quality)
- Category B
(Moderate quality)
- Category C
(Low quality)
- Category U
(May be retained for habitat value)
- Hedgerow
(Not categorised)

Proposed tree and hedgerow works

- Trees to be removed
(Canopy outline denotes tree quality category)
- Hedgerow to be removed

NOTE: This drawing should be read in conjunction with the respective Arboricultural Survey Data (Appendix A).



Reproduced by permission of Ordnance Survey on behalf of His Majesty's Stationery Office.

© Crown Copyright and database right 2023. All rights reserved.
Contains data from OS Zoomstack. OS licence number 0100031673

B	Updated TPO Information	AAB	RMG	06.01.26
A	Updated Pipeline Route	AAB	JGS	29.01.26
Rev	Description	Drawn	Approved	Date



THE
ENVIRONMENT
PARTNERSHIP


401 Faraday Street, Birchwood Park, Warrington WA3 6GA
Tel 01925 844004 e-mail tep@tep.uk.com www.tep.uk.com

Project
Hallgates to Elms Farm, Leicestershire

Title
Drawing 3: Tree Effects Plan [INSET 21]

Drawing Number
D10480.01.074

Drawn	Checked	Approved	Scale	Date
AAB	RMG	RMG	1:1250 @ A3	12/12/2025

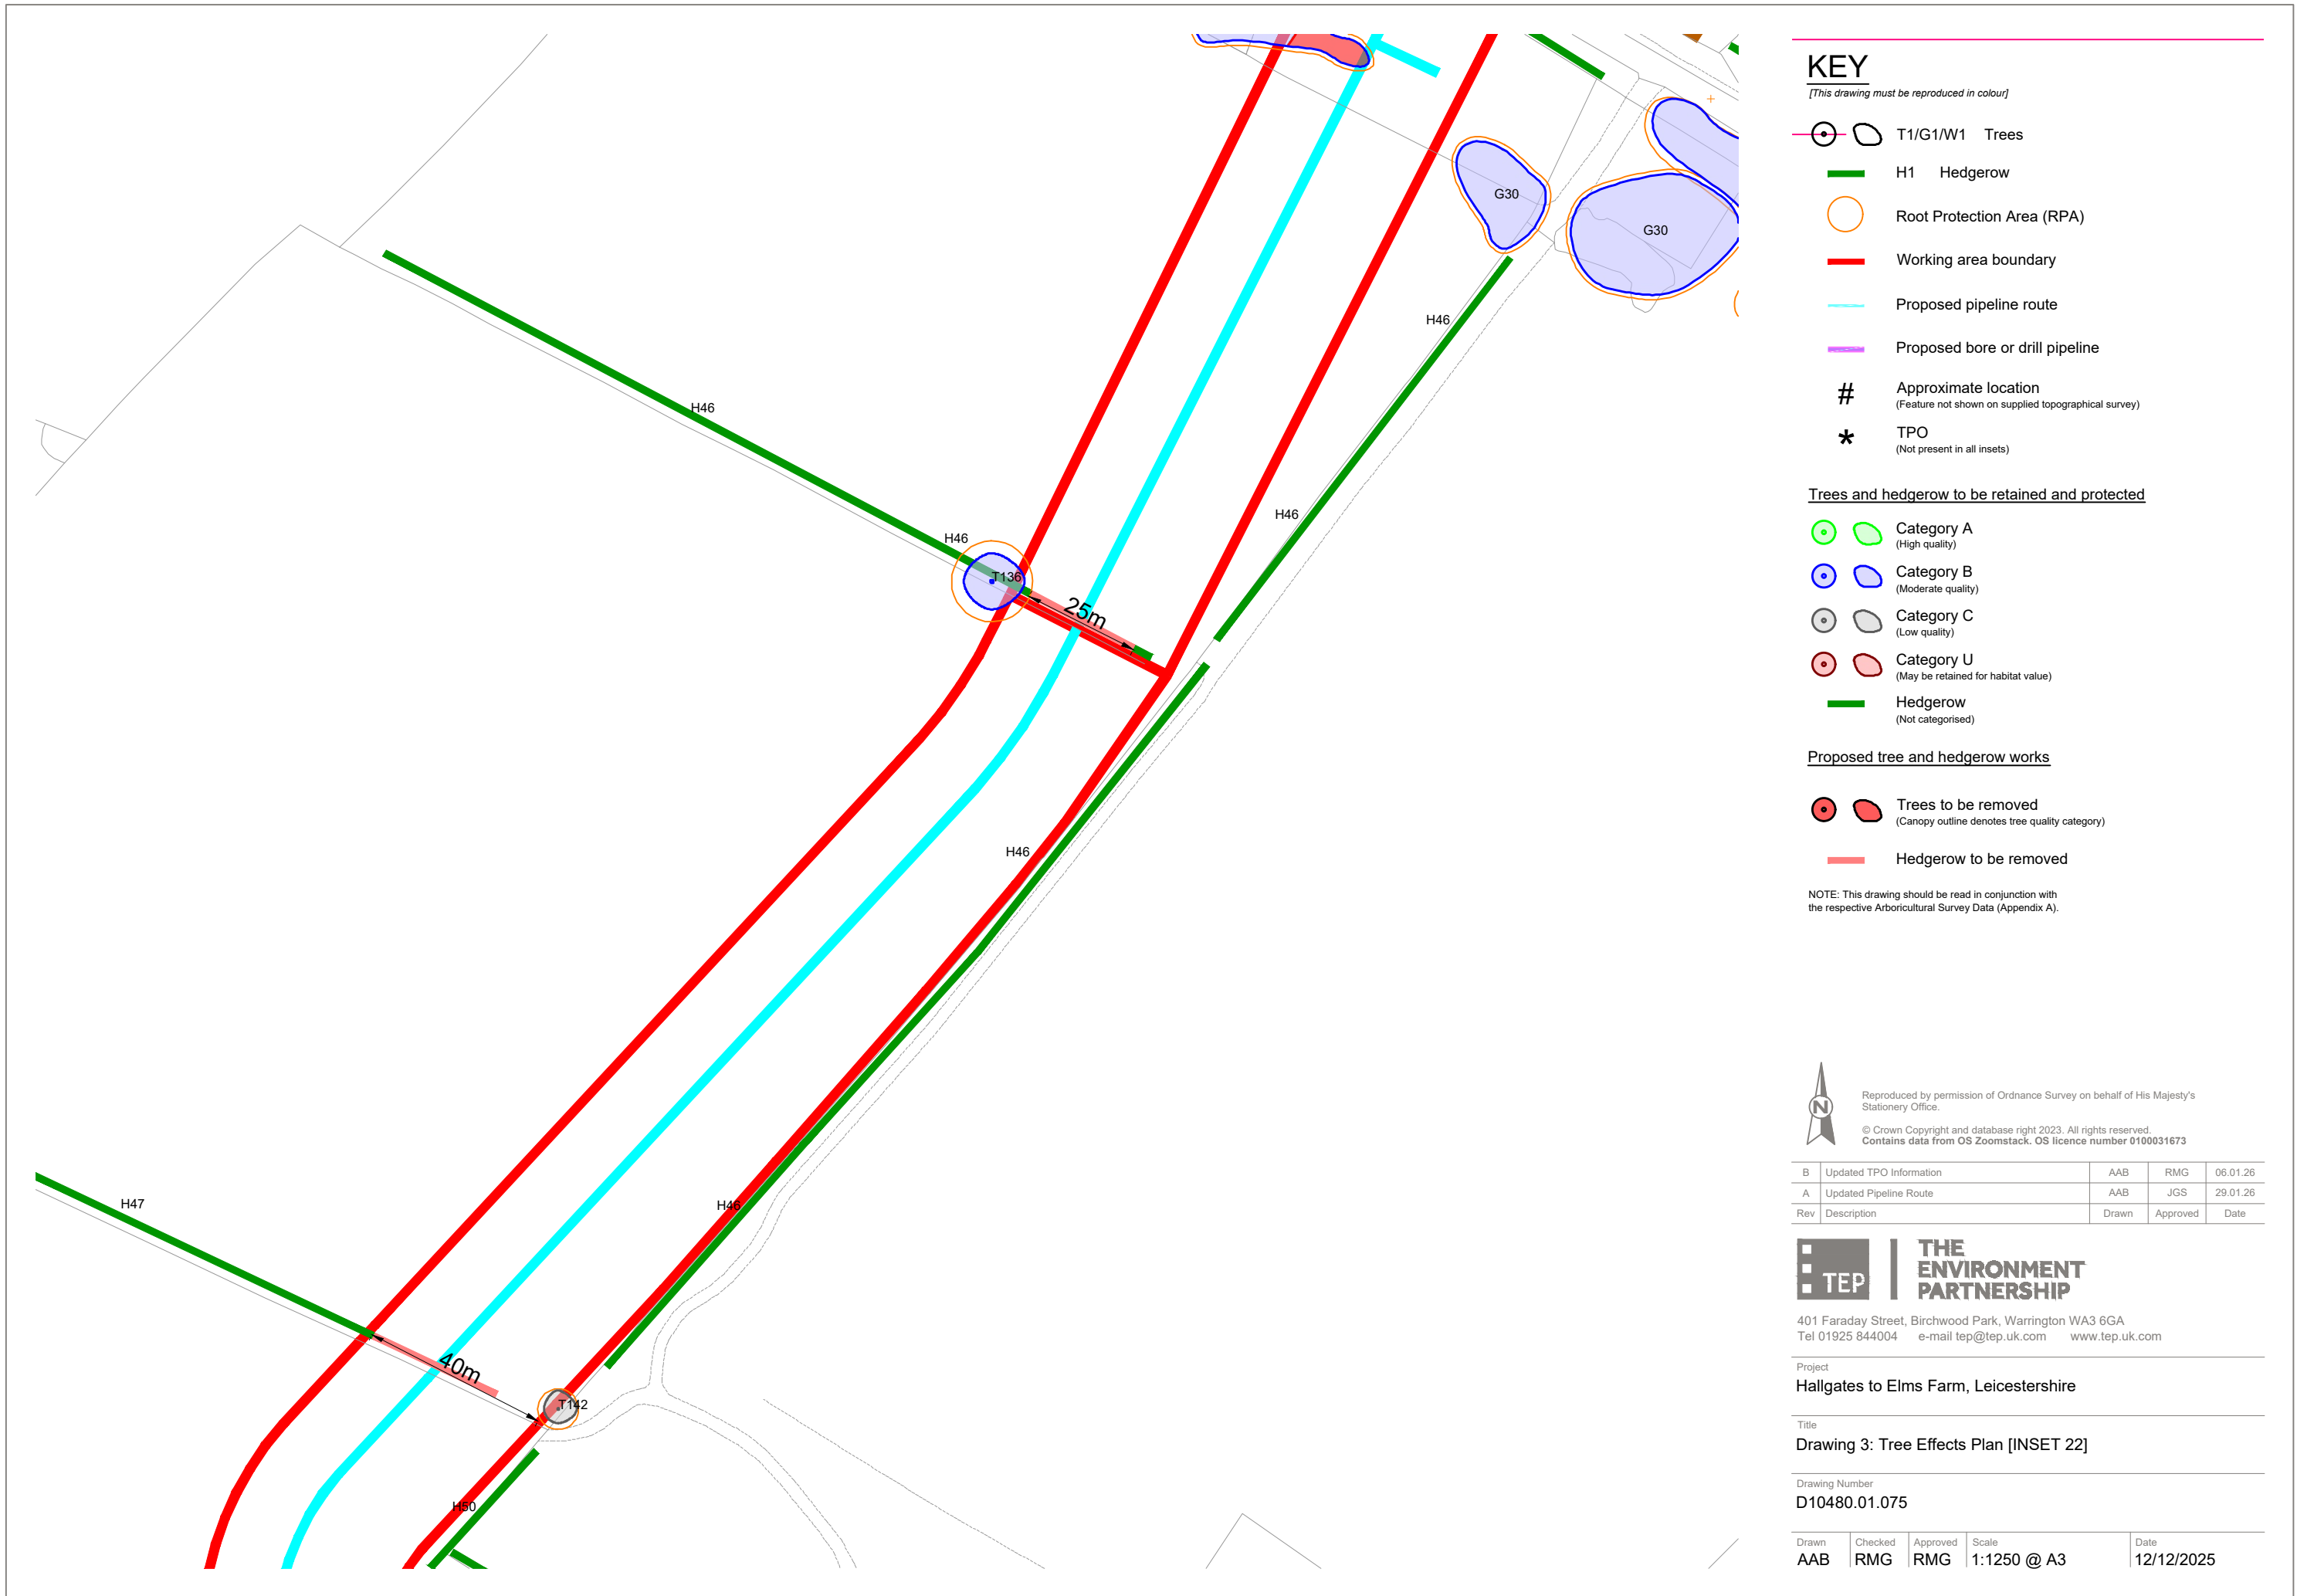

KEY

[This drawing must be reproduced in colour]

- T1/G1/W1 Trees
- H1 Hedgerow
- Root Protection Area (RPA)
- Working area boundary
- Proposed pipeline route
- Proposed bore or drill pipeline
- # Approximate location
(Feature not shown on supplied topographical survey)
- * TPO
(Not present in all insets)

Trees and hedgerow to be retained and protected

- Category A
(High quality)
- Category B
(Moderate quality)
- Category C
(Low quality)
- Category U
(May be retained for habitat value)
- Hedgerow
(Not categorised)

Proposed tree and hedgerow works

- Trees to be removed
(Canopy outline denotes tree quality category)
- Hedgerow to be removed

NOTE: This drawing should be read in conjunction with the respective Arboricultural Survey Data (Appendix A).



Reproduced by permission of Ordnance Survey on behalf of His Majesty's Stationery Office.

© Crown Copyright and database right 2023. All rights reserved.
Contains data from OS Zoomstack. OS licence number 0100031673

B	Updated TPO Information	AAB	RMG	06.01.26
A	Updated Pipeline Route	AAB	JGS	29.01.26
Rev	Description	Drawn	Approved	Date



THE
ENVIRONMENT
PARTNERSHIP


401 Faraday Street, Birchwood Park, Warrington WA3 6GA
Tel 01925 844004 e-mail tep@tep.uk.com www.tep.uk.com

Project
Hallgates to Elms Farm, Leicestershire

Title
Drawing 3: Tree Effects Plan [INSET 22]

Drawing Number
D10480.01.075

Drawn	Checked	Approved	Scale	Date
AAB	RMG	RMG	1:1250 @ A3	12/12/2025

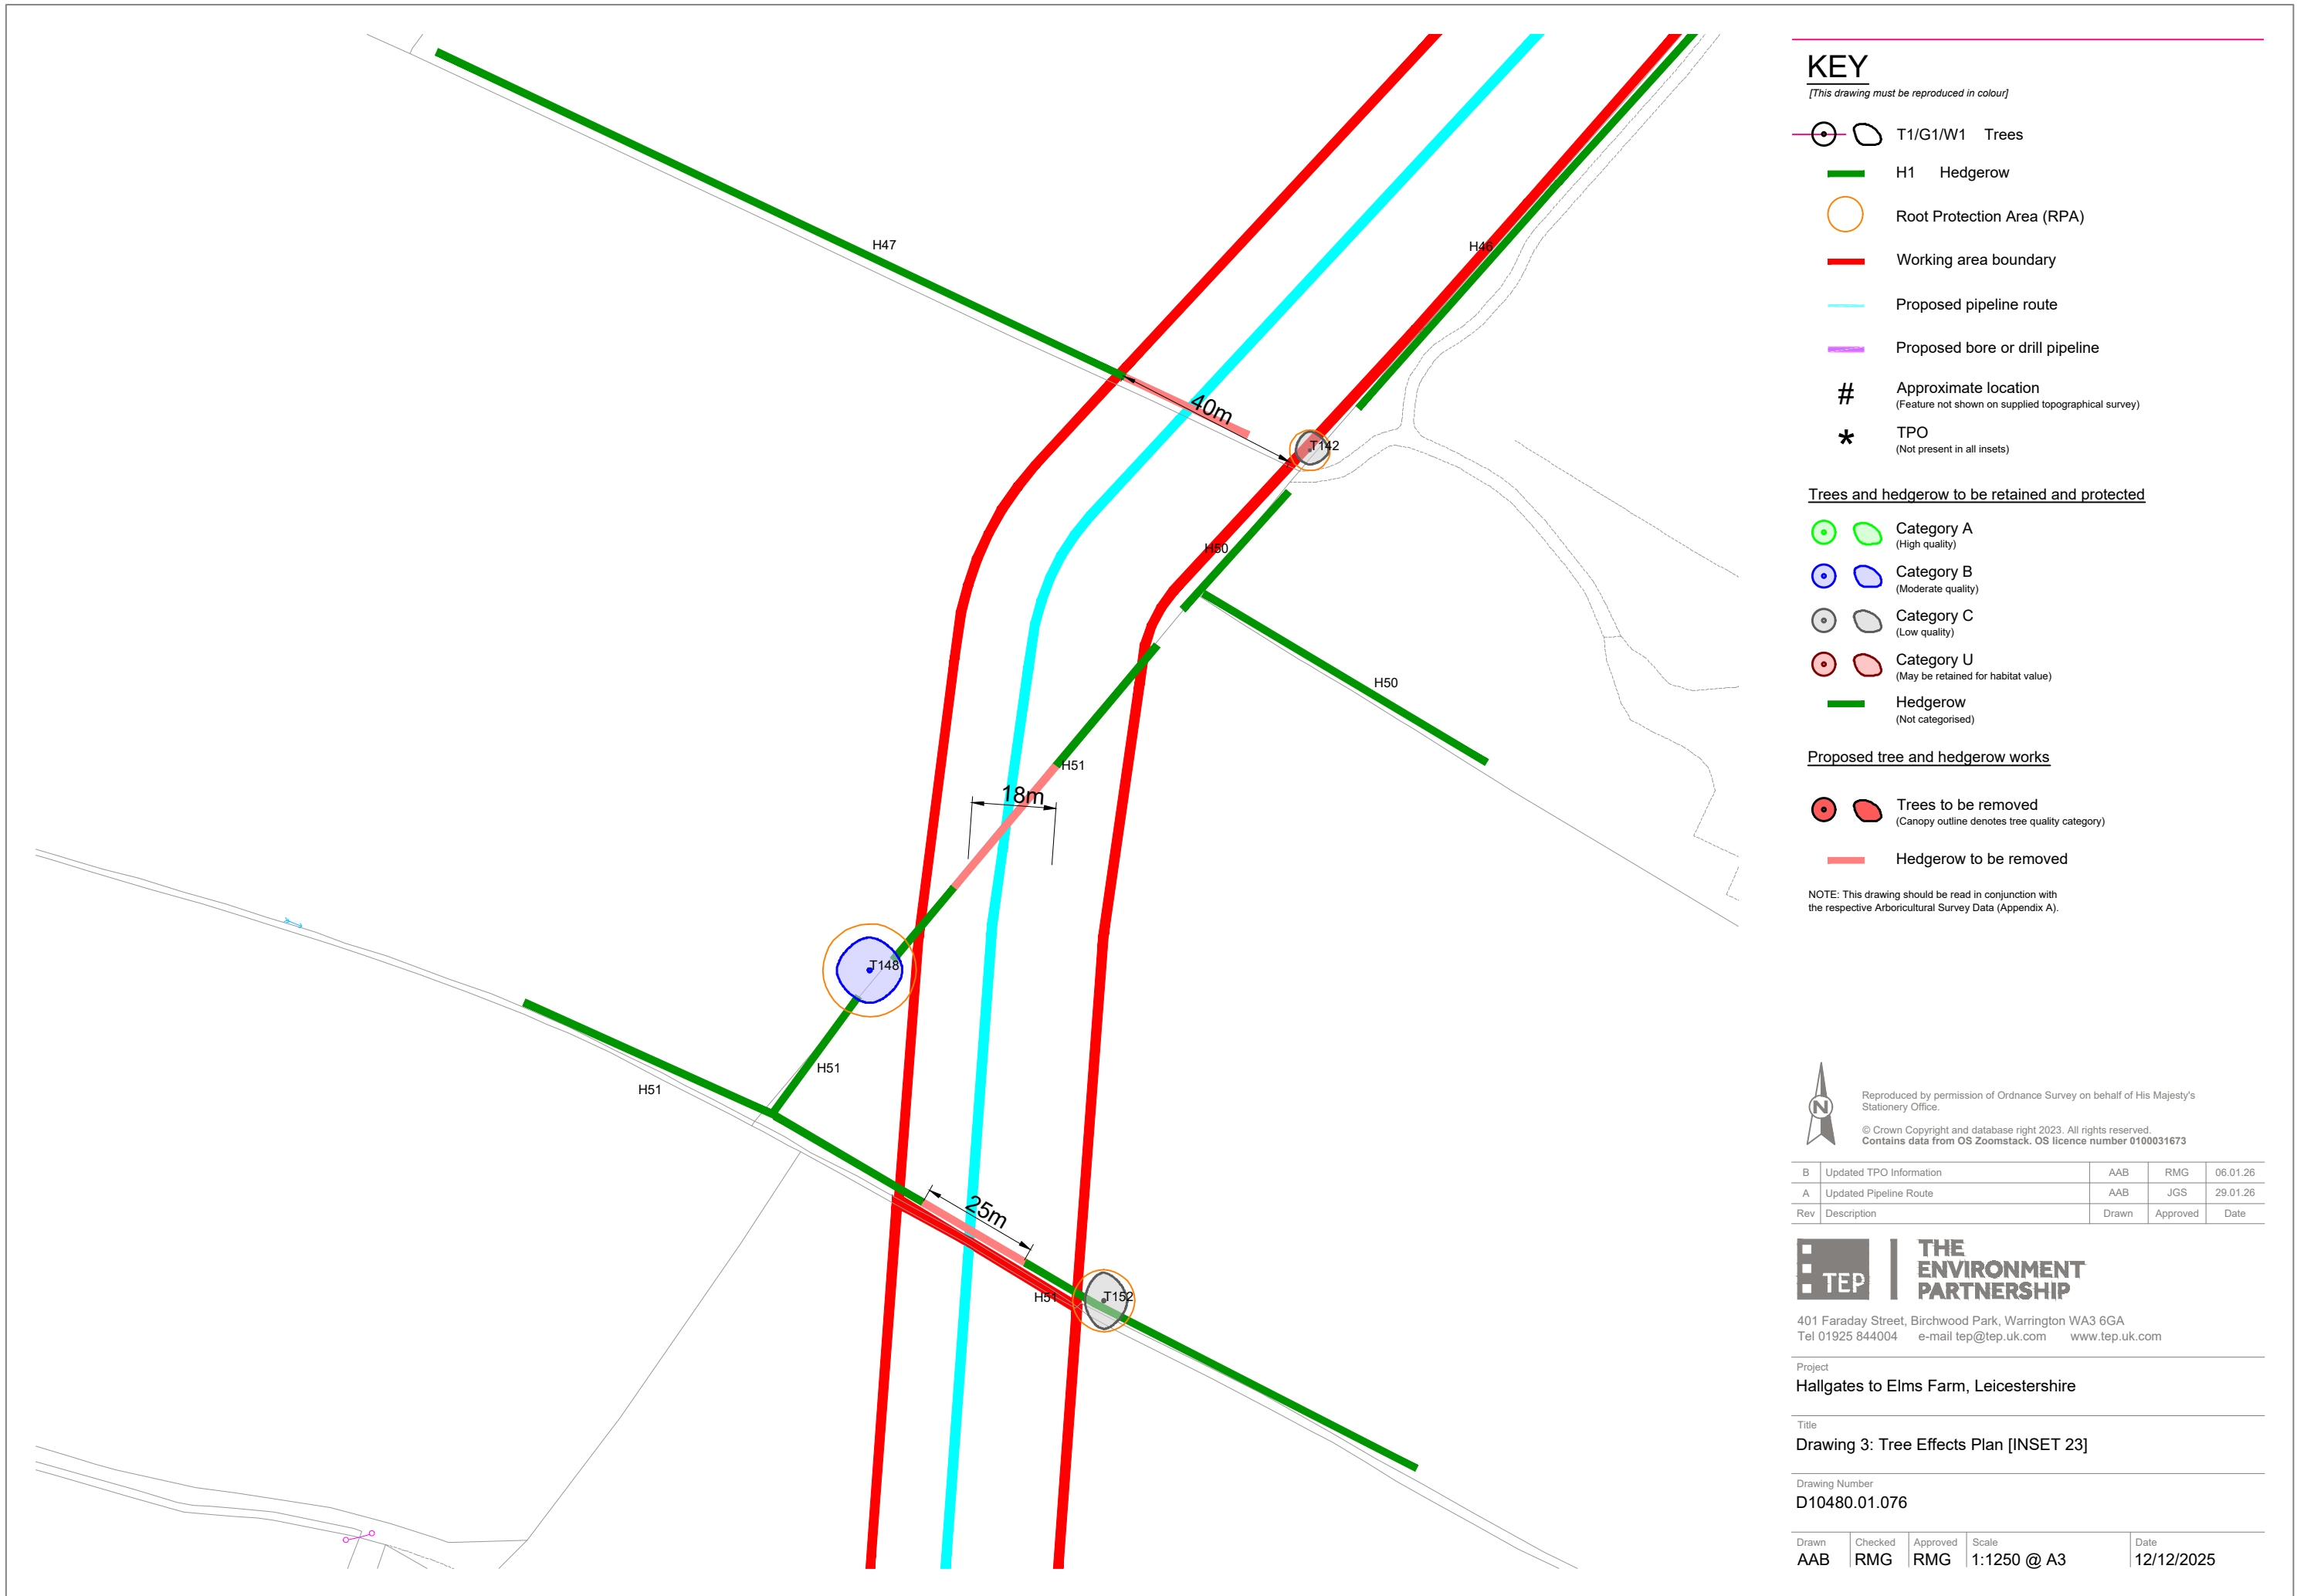

KEY

[This drawing must be reproduced in colour]

- T1/G1/W1 Trees
- H1 Hedgerow
- Root Protection Area (RPA)
- Working area boundary
- Proposed pipeline route
- Proposed bore or drill pipeline
- # Approximate location
(Feature not shown on supplied topographical survey)
- * TPO
(Not present in all insets)

Trees and hedgerow to be retained and protected

- Category A
(High quality)
- Category B
(Moderate quality)
- Category C
(Low quality)
- Category U
(May be retained for habitat value)
- Hedgerow
(Not categorised)

Proposed tree and hedgerow works

- Trees to be removed
(Canopy outline denotes tree quality category)
- Hedgerow to be removed

NOTE: This drawing should be read in conjunction with the respective Arboricultural Survey Data (Appendix A).



Reproduced by permission of Ordnance Survey on behalf of His Majesty's Stationery Office.
© Crown Copyright and database right 2023. All rights reserved.
Contains data from OS Zoomstack. OS licence number 0100031673

B	Updated TPO Information	AAB	RMG	06.01.26
A	Updated Pipeline Route	AAB	JGS	29.01.26
Rev	Description	Drawn	Approved	Date



THE ENVIRONMENT PARTNERSHIP


401 Faraday Street, Birchwood Park, Warrington WA3 6GA
Tel 01925 844004 e-mail tep@tep.uk.com www.tep.uk.com

Project
Hallgates to Elms Farm, Leicestershire

Title
Drawing 3: Tree Effects Plan [INSET 23]

Drawing Number
D10480.01.076

Drawn	Checked	Approved	Scale	Date
AAB	RMG	RMG	1:1250 @ A3	12/12/2025

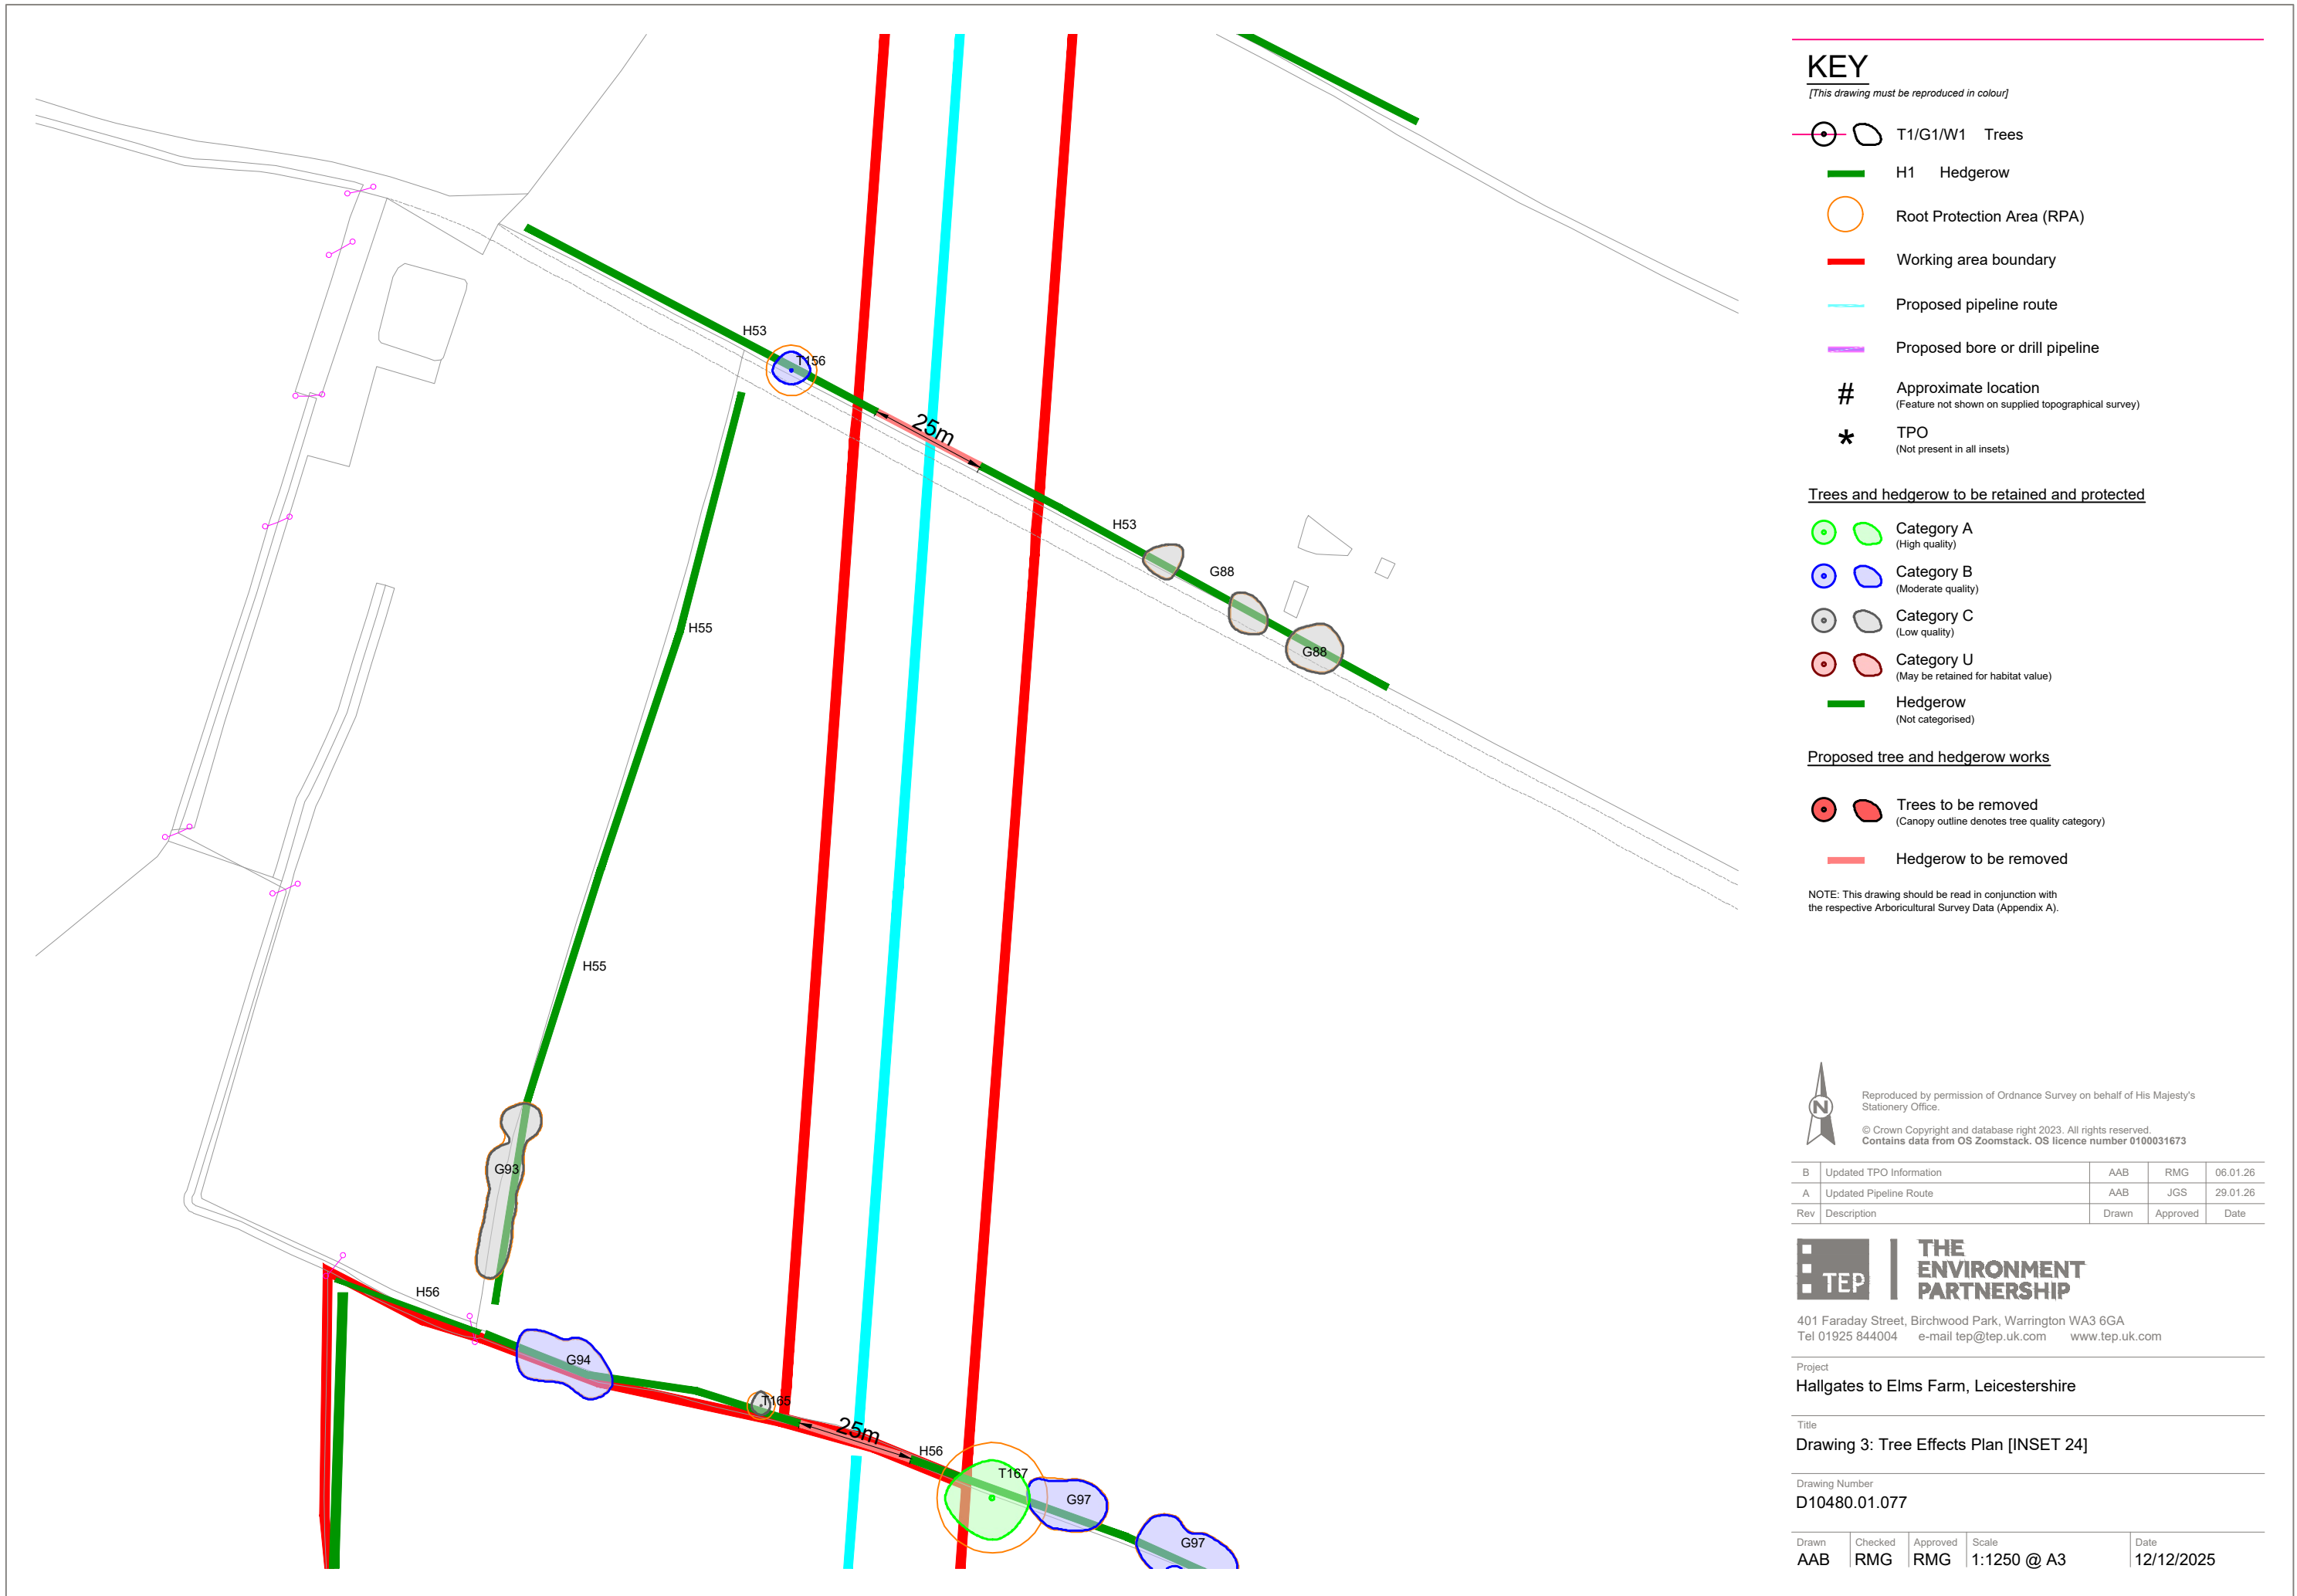

KEY

[This drawing must be reproduced in colour]

- T1/G1/W1 Trees
- H1 Hedgerow
- Root Protection Area (RPA)
- Working area boundary
- Proposed pipeline route
- Proposed bore or drill pipeline
- # Approximate location
(Feature not shown on supplied topographical survey)
- * TPO
(Not present in all insets)

Trees and hedgerow to be retained and protected

- Category A
(High quality)
- Category B
(Moderate quality)
- Category C
(Low quality)
- Category U
(May be retained for habitat value)
- Hedgerow
(Not categorised)

Proposed tree and hedgerow works

- Trees to be removed
(Canopy outline denotes tree quality category)
- Hedgerow to be removed

NOTE: This drawing should be read in conjunction with the respective Arboricultural Survey Data (Appendix A).



Reproduced by permission of Ordnance Survey on behalf of His Majesty's Stationery Office.

© Crown Copyright and database right 2023. All rights reserved.
Contains data from OS Zoomstack. OS licence number 0100031673

B	Updated TPO Information	AAB	RMG	06.01.26
A	Updated Pipeline Route	AAB	JGS	29.01.26
Rev	Description	Drawn	Approved	Date



THE
ENVIRONMENT
PARTNERSHIP


401 Faraday Street, Birchwood Park, Warrington WA3 6GA
Tel 01925 844004 e-mail tep@tep.uk.com www.tep.uk.com

Project
Hallgates to Elms Farm, Leicestershire

Title
Drawing 3: Tree Effects Plan [INSET 24]

Drawing Number
D10480.01.077

Drawn	Checked	Approved	Scale	Date
AAB	RMG	RMG	1:1250 @ A3	12/12/2025

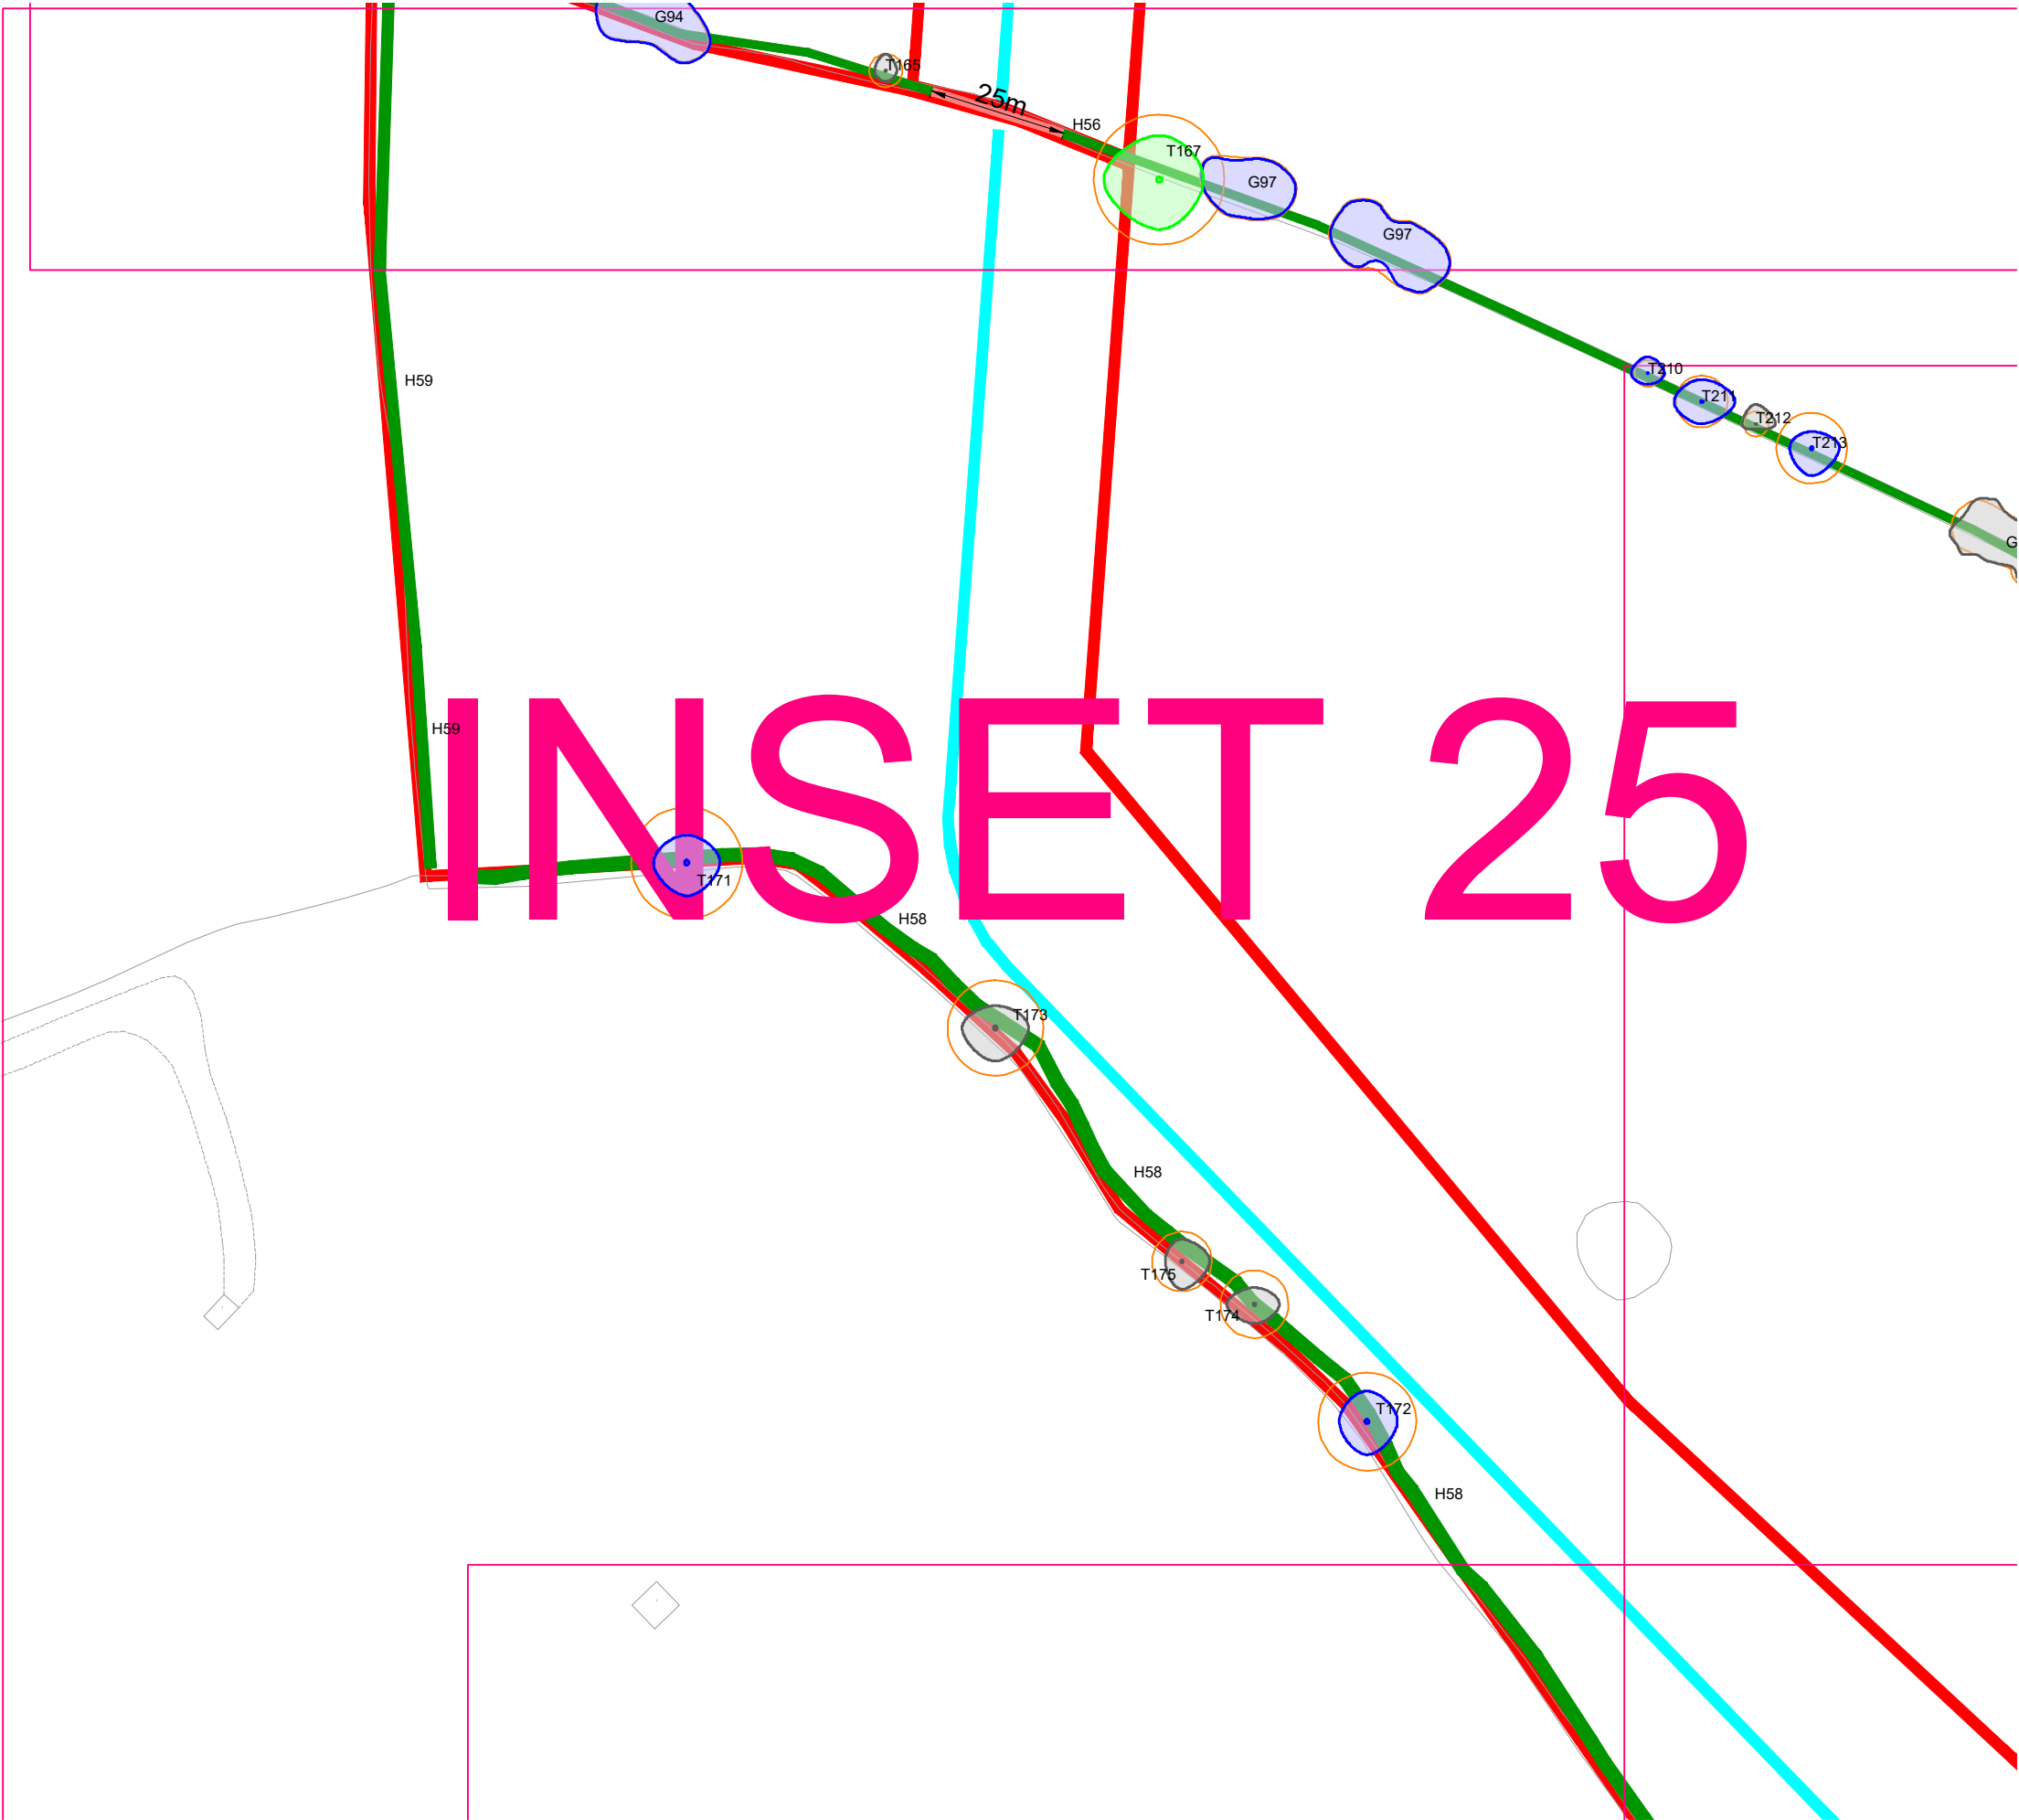

KEY

[This drawing must be reproduced in colour]

- T1/G1/W1 Trees
- H1 Hedgerow
- Root Protection Area (RPA)
- Working area boundary
- Proposed pipeline route
- Proposed bore or drill pipeline
- # Approximate location
(Feature not shown on supplied topographical survey)
- * TPO
(Not present in all insets)

Trees and hedgerow to be retained and protected

- Category A
(High quality)
- Category B
(Moderate quality)
- Category C
(Low quality)
- Category U
(May be retained for habitat value)
- Hedgerow
(Not categorised)

Proposed tree and hedgerow works

- Trees to be removed
(Canopy outline denotes tree quality category)
- Hedgerow to be removed

NOTE: This drawing should be read in conjunction with the respective Arboricultural Survey Data (Appendix A).



Reproduced by permission of Ordnance Survey on behalf of His Majesty's Stationary Office.

© Crown Copyright and database right 2023. All rights reserved. Contains data from OS Zoomstack. OS licence number 0100031673

B	Updated TPO Information	AAB	RMG	06.01.26
A	Updated Pipeline Route	AAB	JGS	29.01.26
Rev	Description	Drawn	Approved	Date




401 Faraday Street, Birchwood Park, Warrington WA3 6GA
Tel 01925 844004 e-mail tep@tep.uk.com www.tep.uk.com

Project
Hallgates to Elms Farm, Leicestershire

Title
Drawing 3: Tree Effects Plan [INSET 24]

Drawing Number
D10480.01.078

Drawn	Checked	Approved	Scale	Date
AAB	RMG	RMG	1:1250 @ A3	12/12/2025

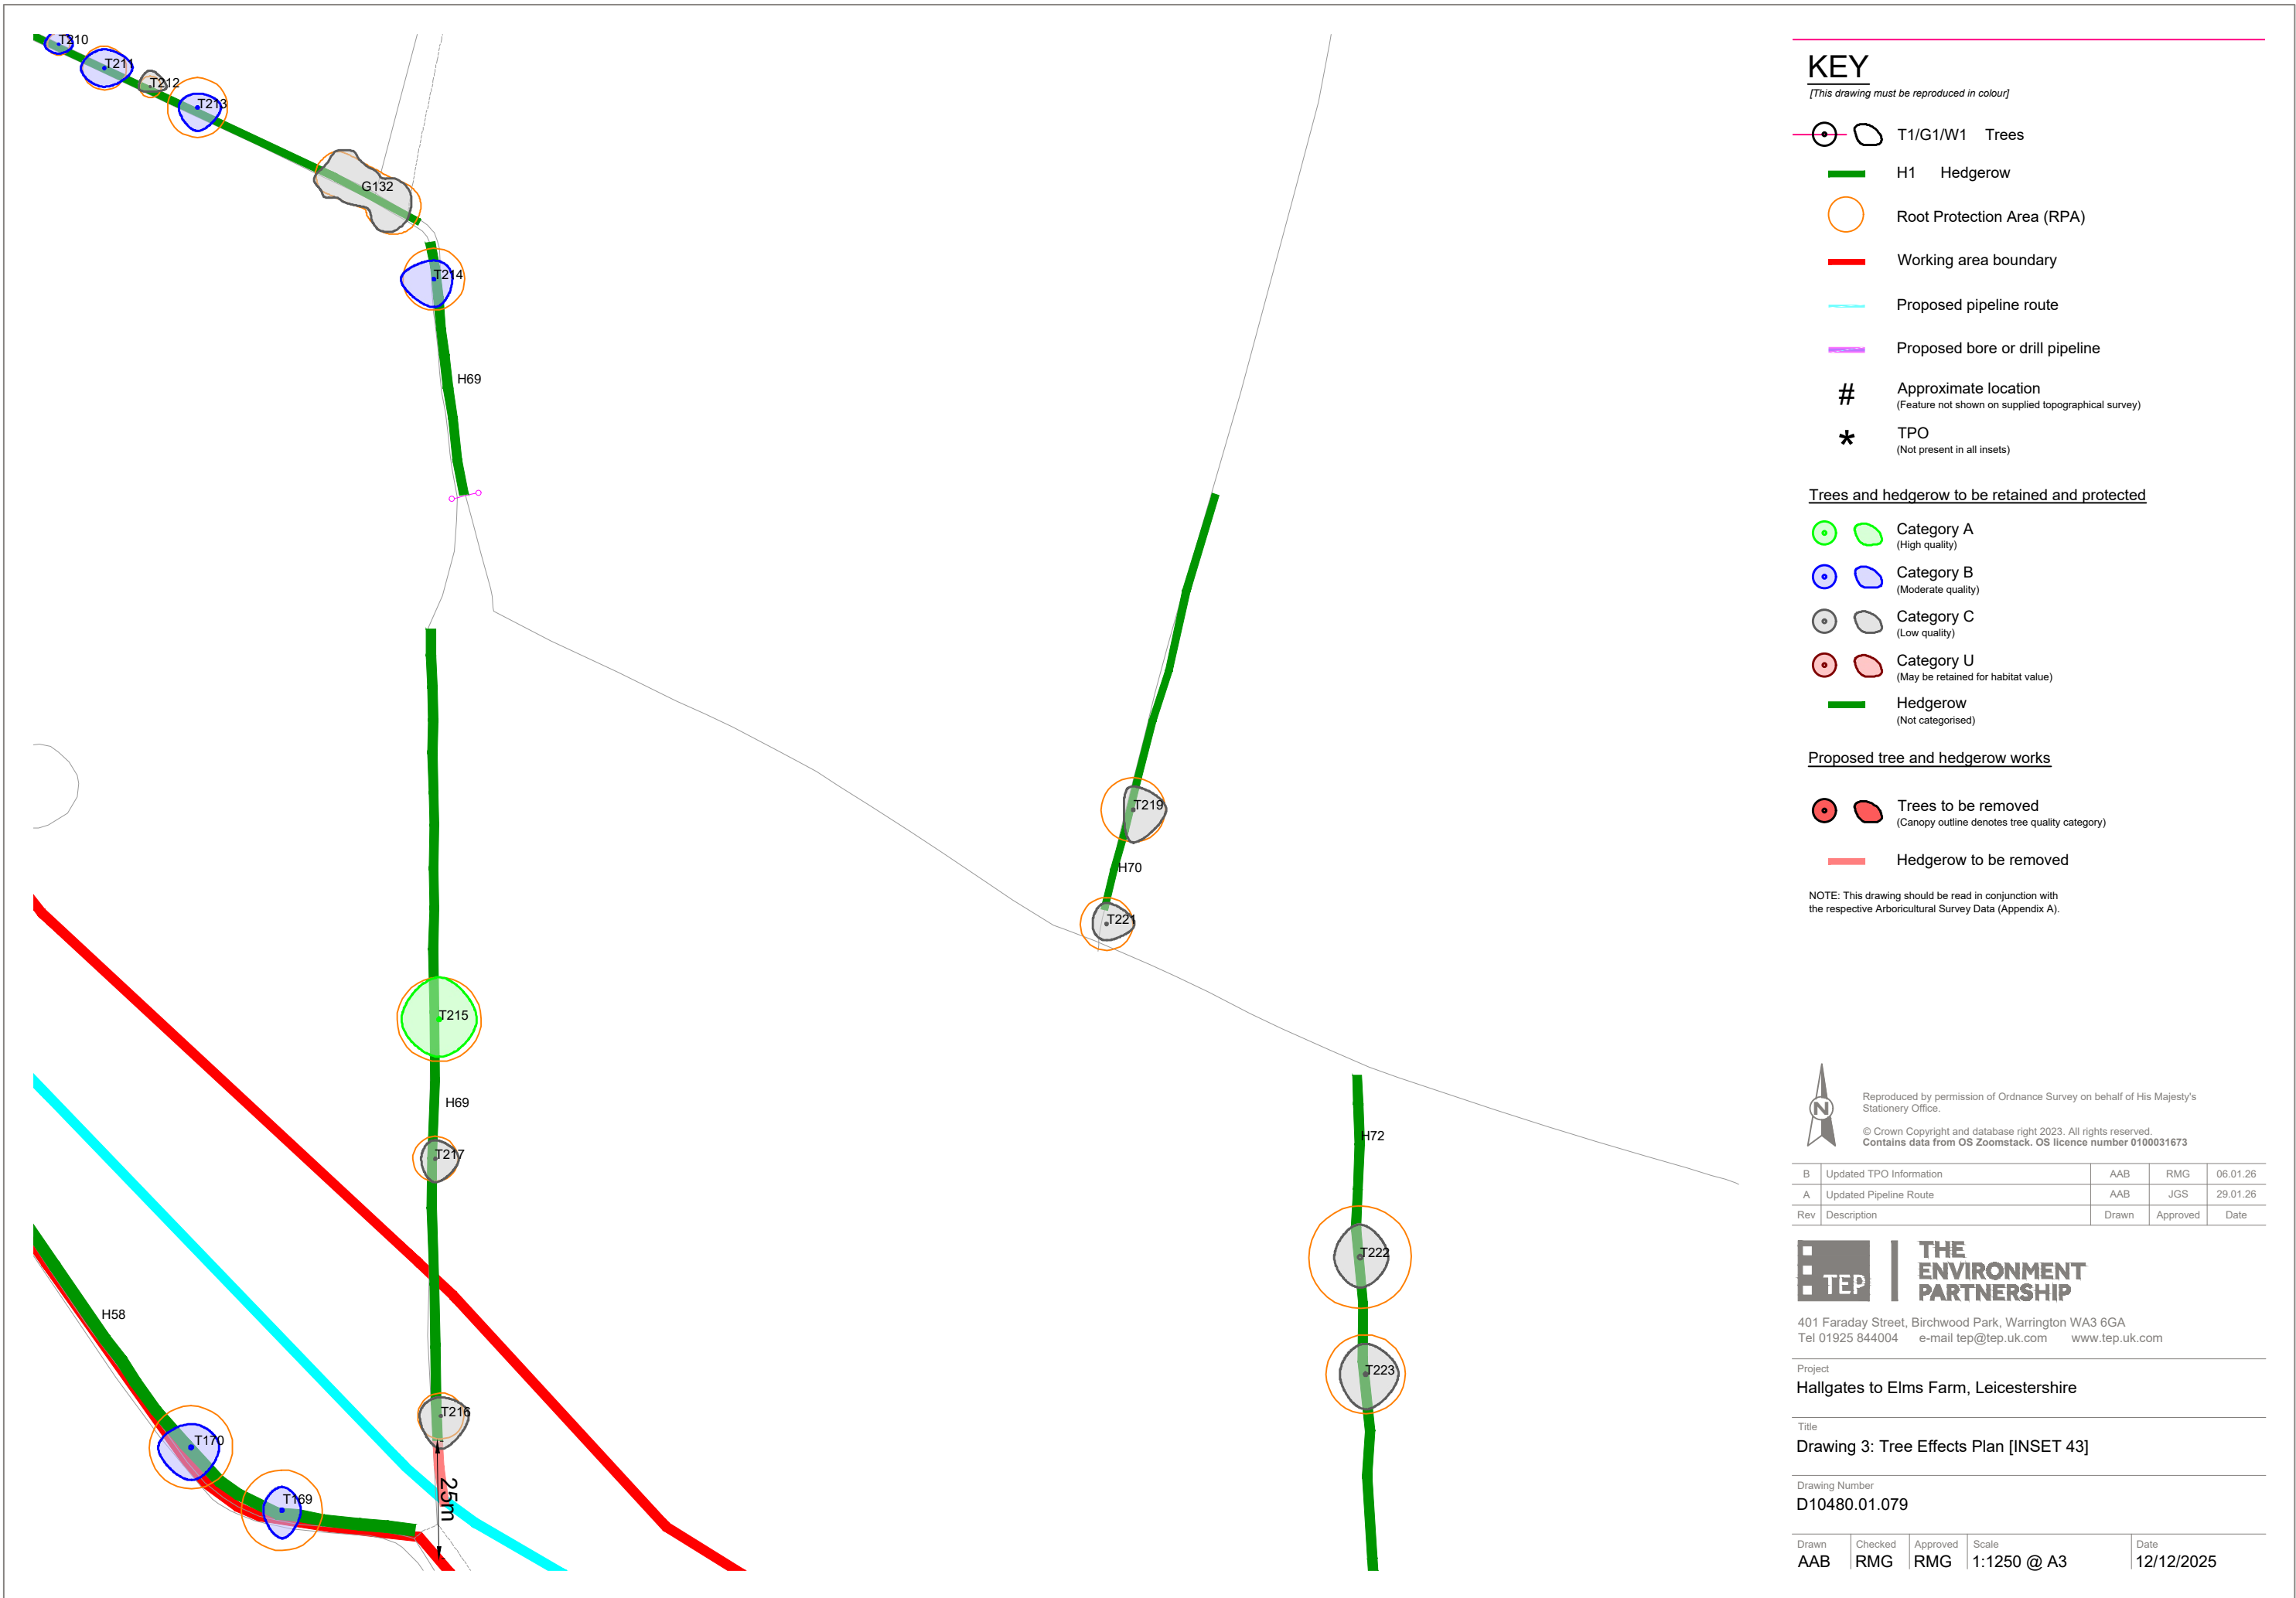

KEY

[This drawing must be reproduced in colour]

- T1/G1/W1 Trees
- H1 Hedgerow
- Root Protection Area (RPA)
- Working area boundary
- Proposed pipeline route
- Proposed bore or drill pipeline
- # Approximate location
(Feature not shown on supplied topographical survey)
- * TPO
(Not present in all insets)

Trees and hedgerow to be retained and protected

- Category A
(High quality)
- Category B
(Moderate quality)
- Category C
(Low quality)
- Category U
(May be retained for habitat value)
- Hedgerow
(Not categorised)

Proposed tree and hedgerow works

- Trees to be removed
(Canopy outline denotes tree quality category)
- Hedgerow to be removed

NOTE: This drawing should be read in conjunction with the respective Arboricultural Survey Data (Appendix A).



Reproduced by permission of Ordnance Survey on behalf of His Majesty's Stationery Office.

© Crown Copyright and database right 2023. All rights reserved.
Contains data from OS Zoomstack. OS licence number 0100031673

B	Updated TPO Information	AAB	RMG	06.01.26
A	Updated Pipeline Route	AAB	JGS	29.01.26
Rev	Description	Drawn	Approved	Date



THE
ENVIRONMENT
PARTNERSHIP


401 Faraday Street, Birchwood Park, Warrington WA3 6GA
Tel 01925 844004 e-mail tep@tep.uk.com www.tep.uk.com

Project
Hallgates to Elms Farm, Leicestershire

Title
Drawing 3: Tree Effects Plan [INSET 43]

Drawing Number
D10480.01.079

Drawn	Checked	Approved	Scale	Date
AAB	RMG	RMG	1:1250 @ A3	12/12/2025

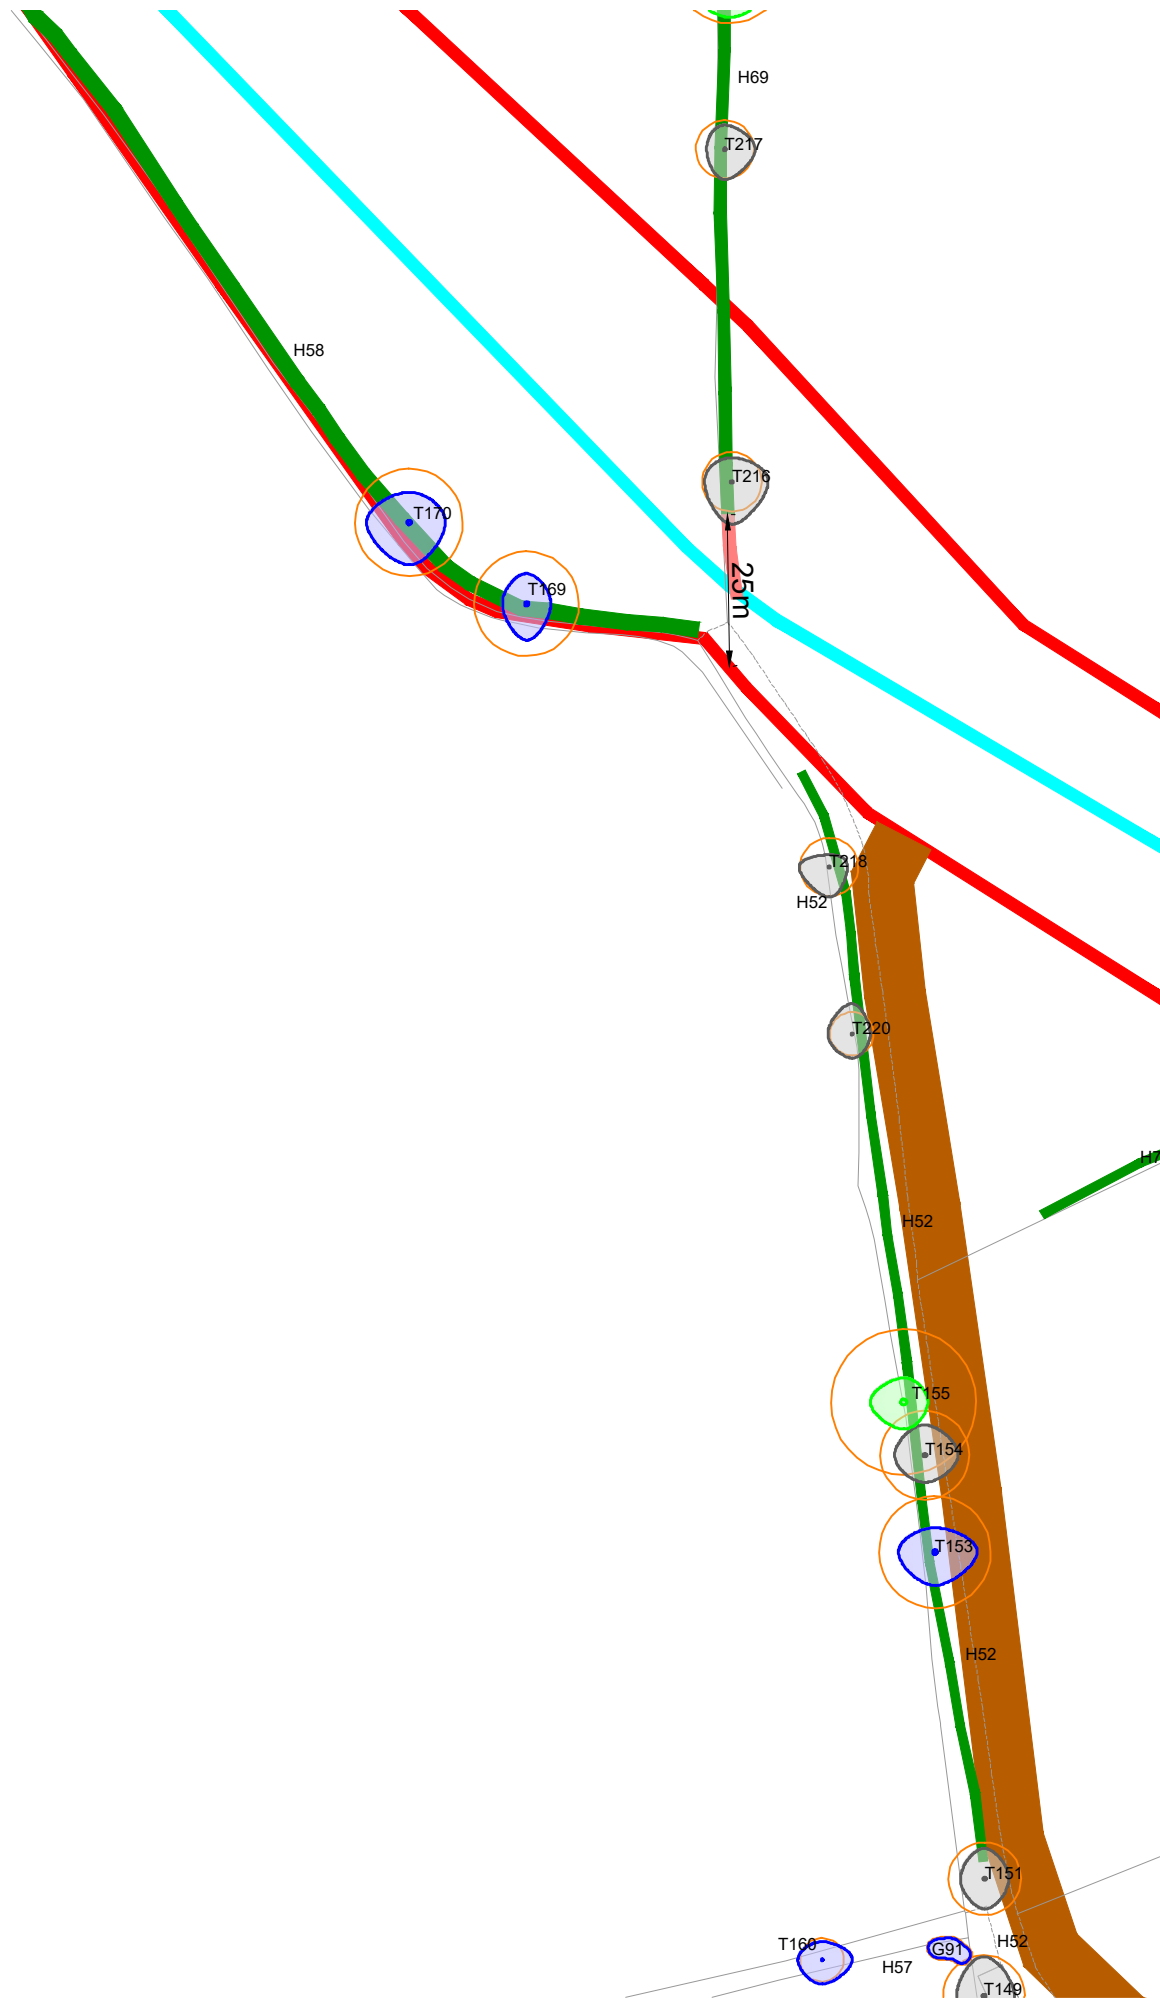

KEY

[This drawing must be reproduced in colour]

- T1/G1/W1 Trees
- H1 Hedgerow
- Root Protection Area (RPA)
- Working area boundary
- Proposed pipeline route
- Proposed bore or drill pipeline
- # Approximate location
(Feature not shown on supplied topographical survey)
- * TPO
(Not present in all insets)

Trees and hedgerow to be retained and protected

- Category A
(High quality)
- Category B
(Moderate quality)
- Category C
(Low quality)
- Category U
(May be retained for habitat value)
- Hedgerow
(Not categorised)

Proposed tree and hedgerow works

- Trees to be removed
(Canopy outline denotes tree quality category)
- Hedgerow to be removed

NOTE: This drawing should be read in conjunction with the respective Arboricultural Survey Data (Appendix A).



Reproduced by permission of Ordnance Survey on behalf of His Majesty's Stationary Office.

© Crown Copyright and database right 2023. All rights reserved.
Contains data from OS Zoomstack. OS licence number 0100031673

B	Updated TPO Information	AAB	RMG	06.01.26
A	Updated Pipeline Route	AAB	JGS	29.01.26
Rev	Description	Drawn	Approved	Date



THE ENVIRONMENT PARTNERSHIP


401 Faraday Street, Birchwood Park, Warrington WA3 6GA
Tel 01925 844004 e-mail tep@tep.uk.com www.tep.uk.com

Project
Hallgates to Elms Farm, Leicestershire

Title
Drawing 3: Tree Effects Plan [INSET 24]

Drawing Number
D10480.01.080

Drawn	Checked	Approved	Scale	Date
AAB	RMG	RMG	1:1250 @ A3	12/12/2025

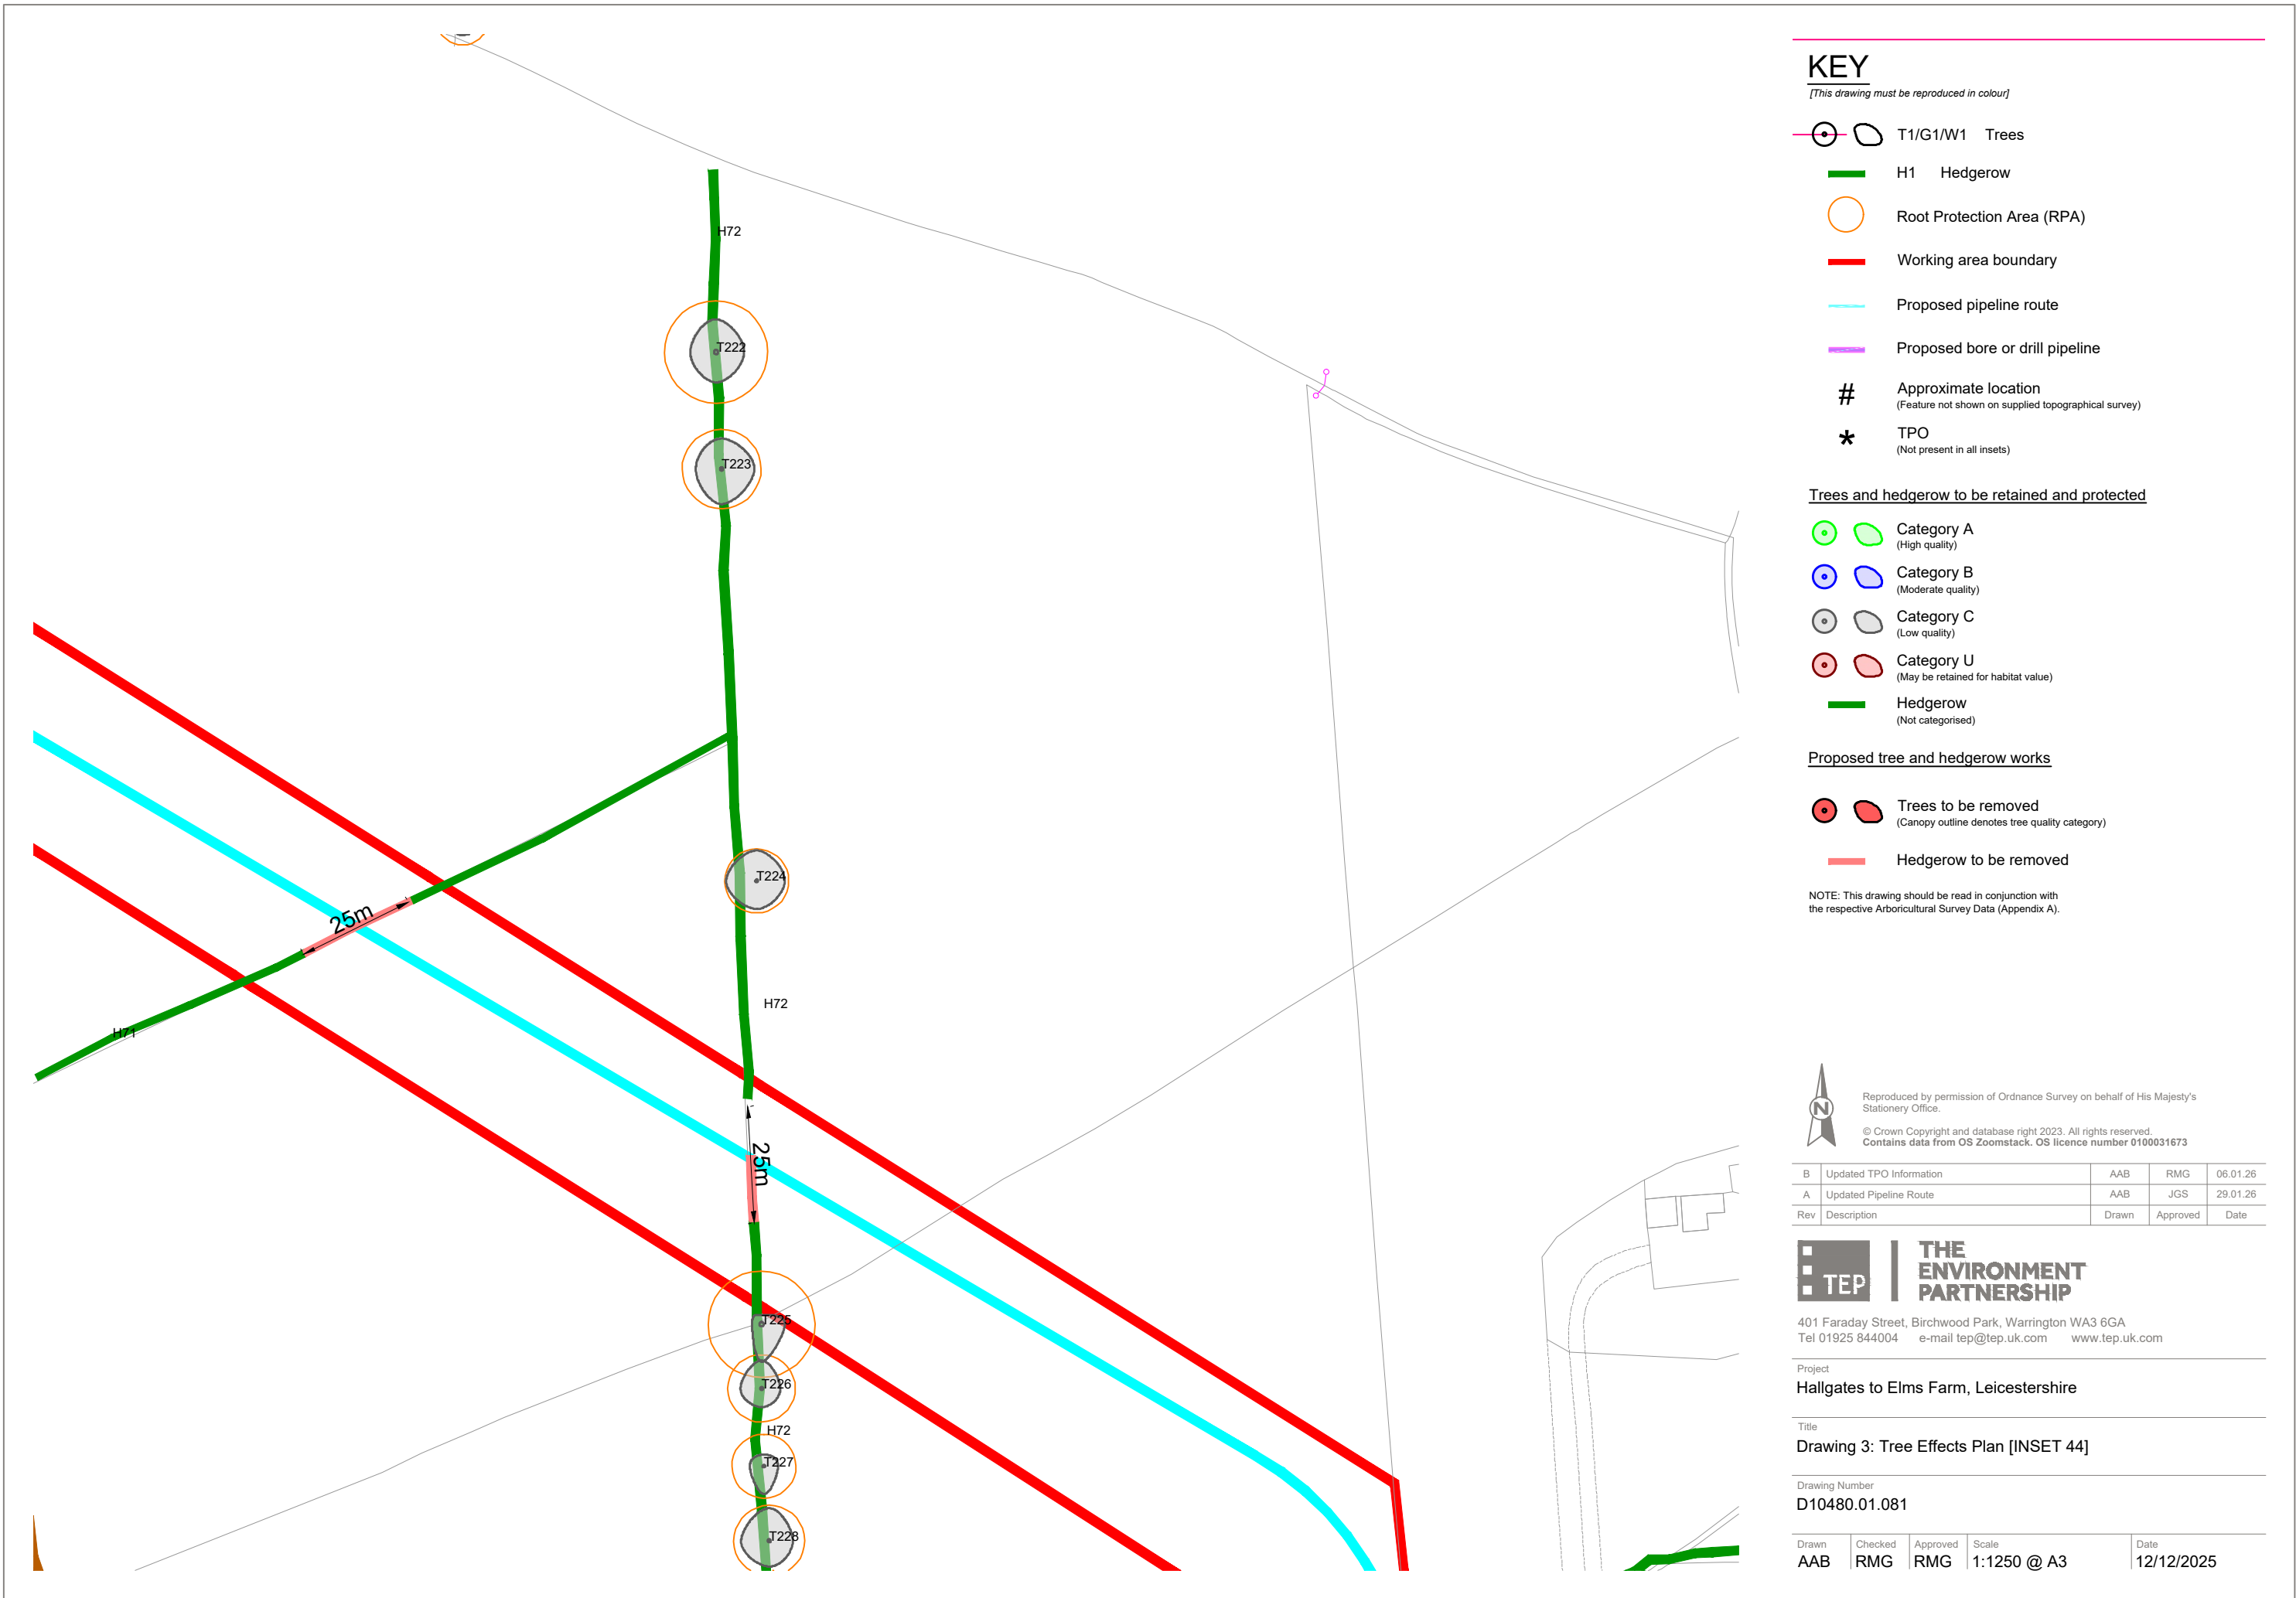

KEY

[This drawing must be reproduced in colour]

- T1/G1/W1 Trees
- H1 Hedgerow
- Root Protection Area (RPA)
- Working area boundary
- Proposed pipeline route
- Proposed bore or drill pipeline
- # Approximate location
(Feature not shown on supplied topographical survey)
- * TPO
(Not present in all insets)

Trees and hedgerow to be retained and protected

- Category A
(High quality)
- Category B
(Moderate quality)
- Category C
(Low quality)
- Category U
(May be retained for habitat value)
- Hedgerow
(Not categorised)

Proposed tree and hedgerow works

- Trees to be removed
(Canopy outline denotes tree quality category)
- Hedgerow to be removed

NOTE: This drawing should be read in conjunction with the respective Arboricultural Survey Data (Appendix A).



Reproduced by permission of Ordnance Survey on behalf of His Majesty's Stationery Office.

© Crown Copyright and database right 2023. All rights reserved.
Contains data from OS Zoomstack. OS licence number 0100031673

B	Updated TPO Information	AAB	RMG	06.01.26
A	Updated Pipeline Route	AAB	JGS	29.01.26
Rev	Description	Drawn	Approved	Date



THE ENVIRONMENT PARTNERSHIP


401 Faraday Street, Birchwood Park, Warrington WA3 6GA
Tel 01925 844004 e-mail tep@tep.uk.com www.tep.uk.com

Project
Hallgates to Elms Farm, Leicestershire

Title
Drawing 3: Tree Effects Plan [INSET 44]

Drawing Number
D10480.01.081

Drawn	Checked	Approved	Scale	Date
AAB	RMG	RMG	1:1250 @ A3	12/12/2025

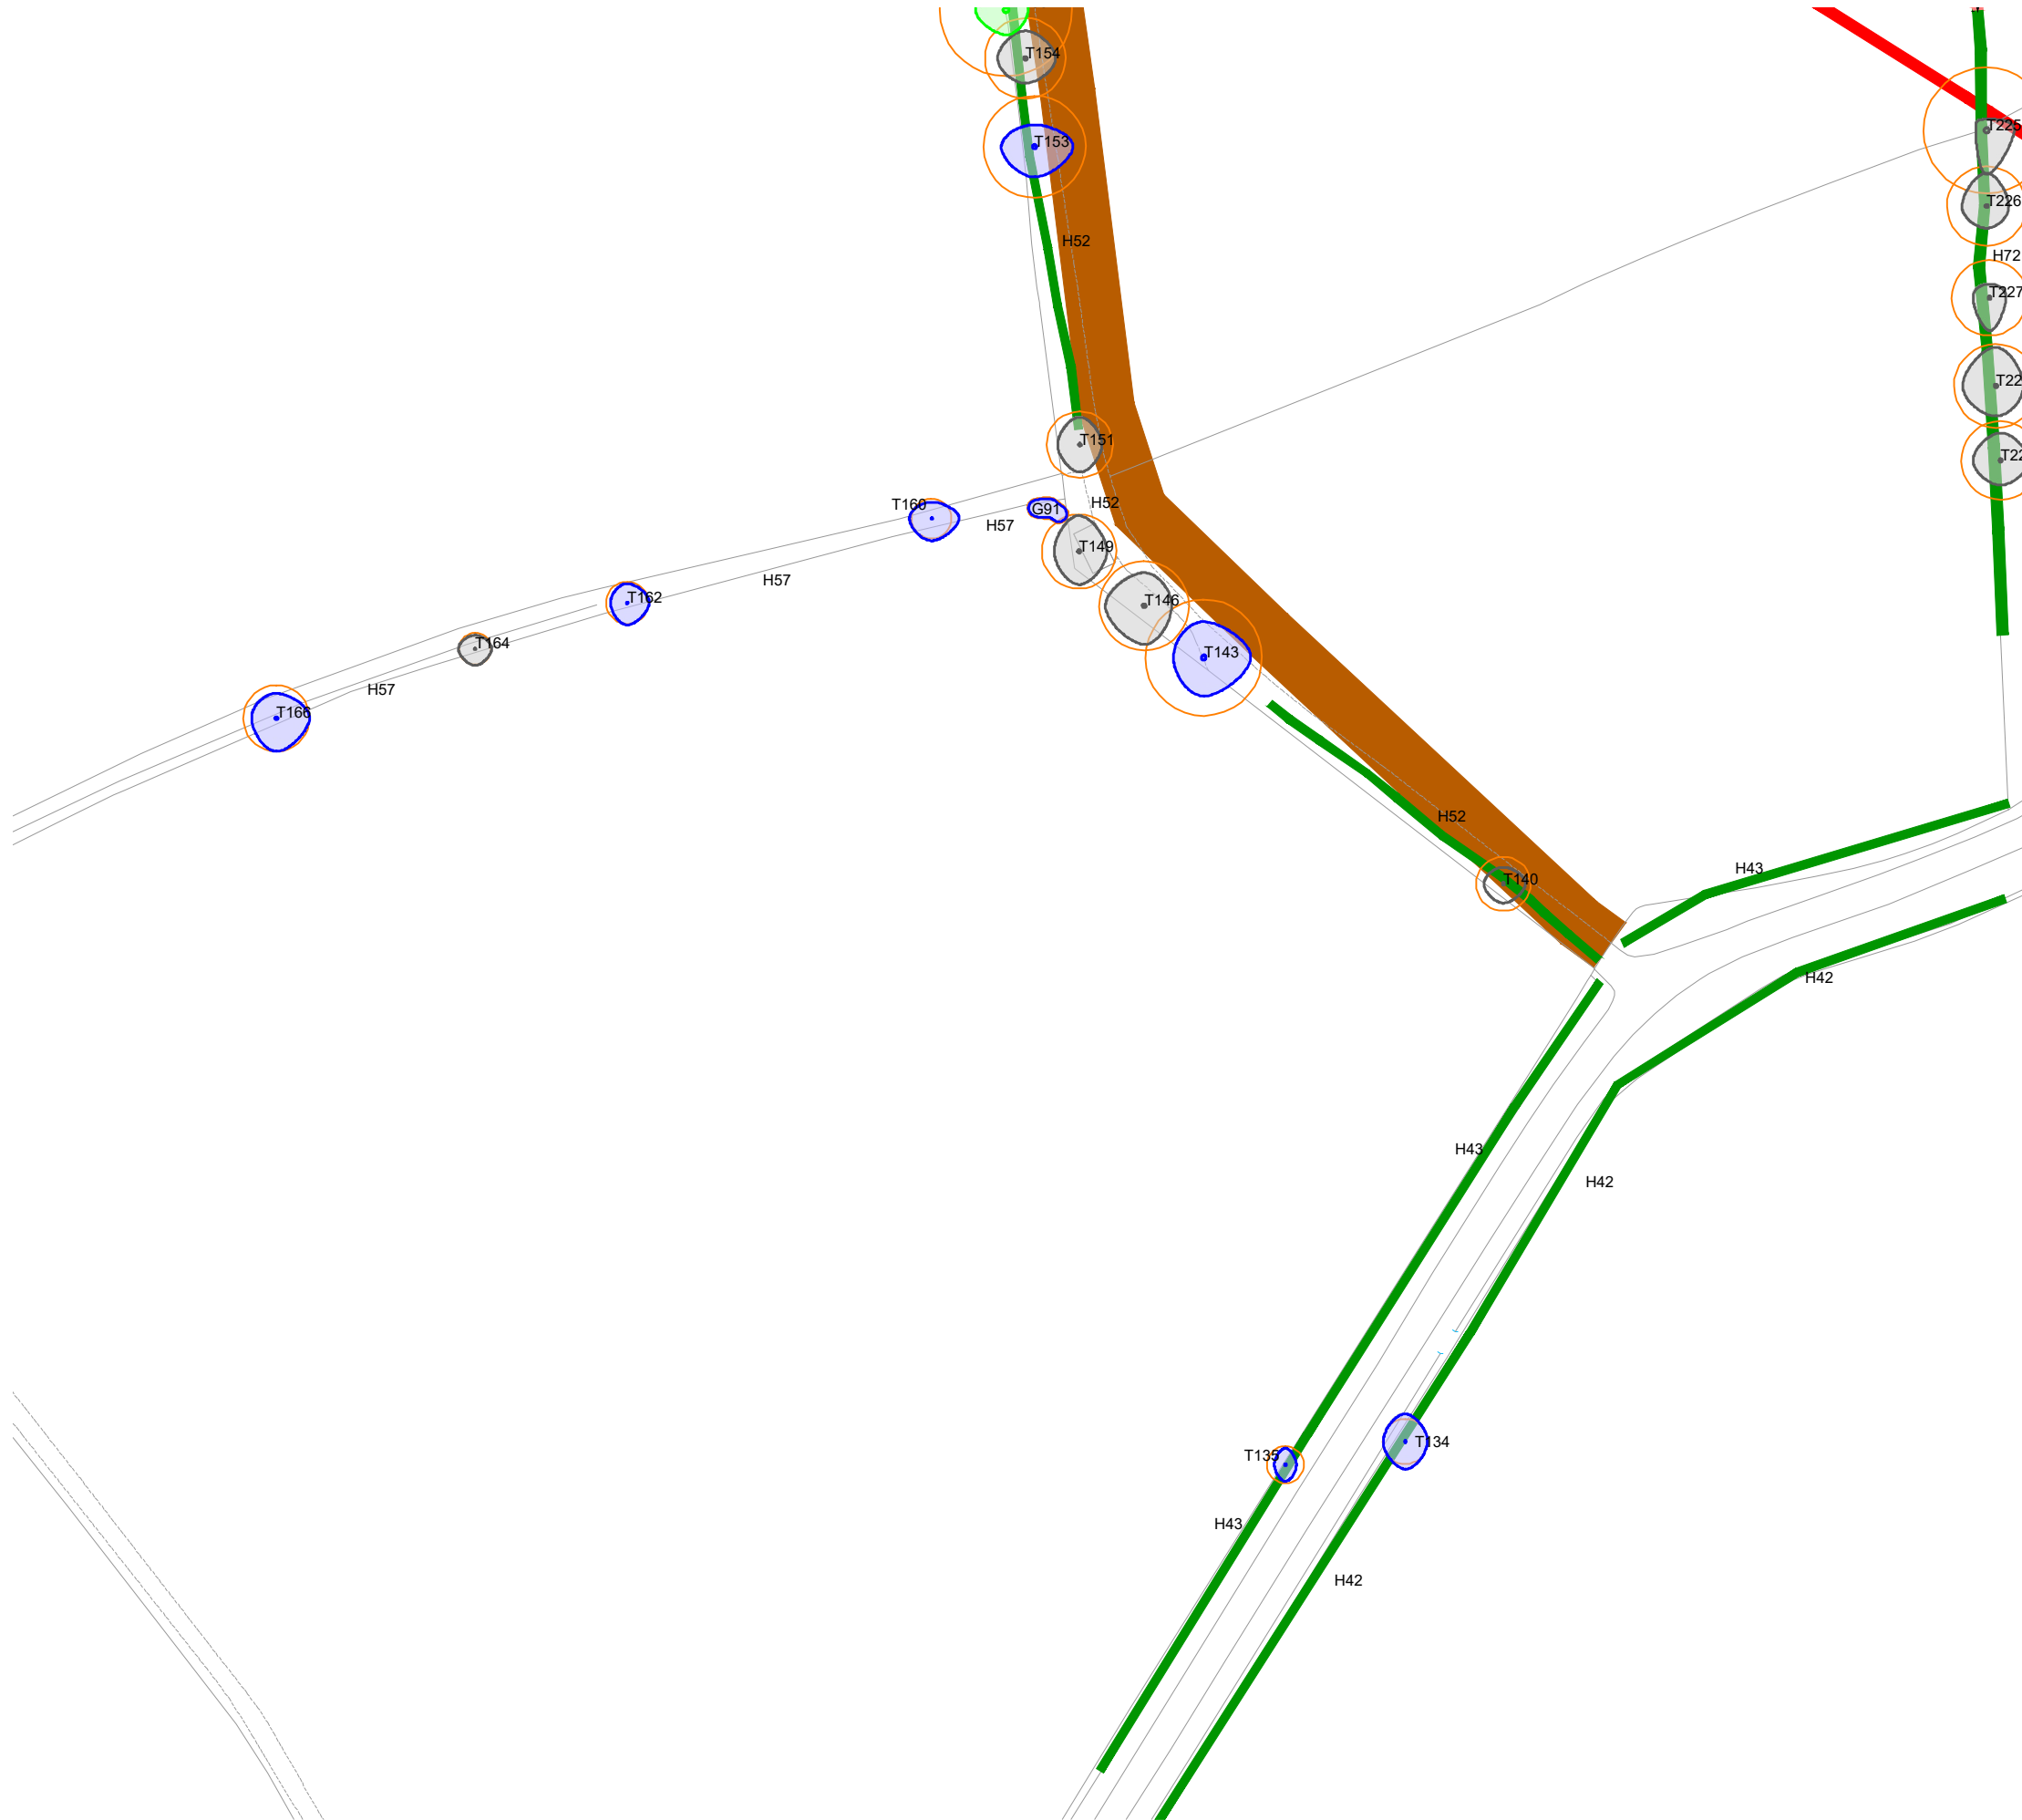

KEY

[This drawing must be reproduced in colour]

- T1/G1/W1 Trees
- H1 Hedgerow
- Root Protection Area (RPA)
- Working area boundary
- Proposed pipeline route
- Proposed bore or drill pipeline
- # Approximate location
(Feature not shown on supplied topographical survey)
- * TPO
(Not present in all insets)

Trees and hedgerow to be retained and protected

- Category A
(High quality)
- Category B
(Moderate quality)
- Category C
(Low quality)
- Category U
(May be retained for habitat value)
- Hedgerow
(Not categorised)

Proposed tree and hedgerow works

- Trees to be removed
(Canopy outline denotes tree quality category)
- Hedgerow to be removed

NOTE: This drawing should be read in conjunction with the respective Arboricultural Survey Data (Appendix A).

Reproduced by permission of Ordnance Survey on behalf of His Majesty's Stationery Office.
© Crown Copyright and database right 2023. All rights reserved.
Contains data from OS Zoomstack. OS licence number 0100031673

B	Updated TPO Information	AAB	RMG	06.01.26
A	Updated Pipeline Route	AAB	JGS	29.01.26
Rev	Description	Drawn	Approved	Date




401 Faraday Street, Birchwood Park, Warrington WA3 6GA
Tel 01925 844004 e-mail tep@tep.uk.com www.tep.uk.com

Project
Hallgates to Elms Farm, Leicestershire

Title
Drawing 3: Tree Effects Plan [INSET 27]

Drawing Number
D10480.01.082

Drawn	Checked	Approved	Scale	Date
AAB	RMG	RMG	1:1250 @ A3	12/12/2025

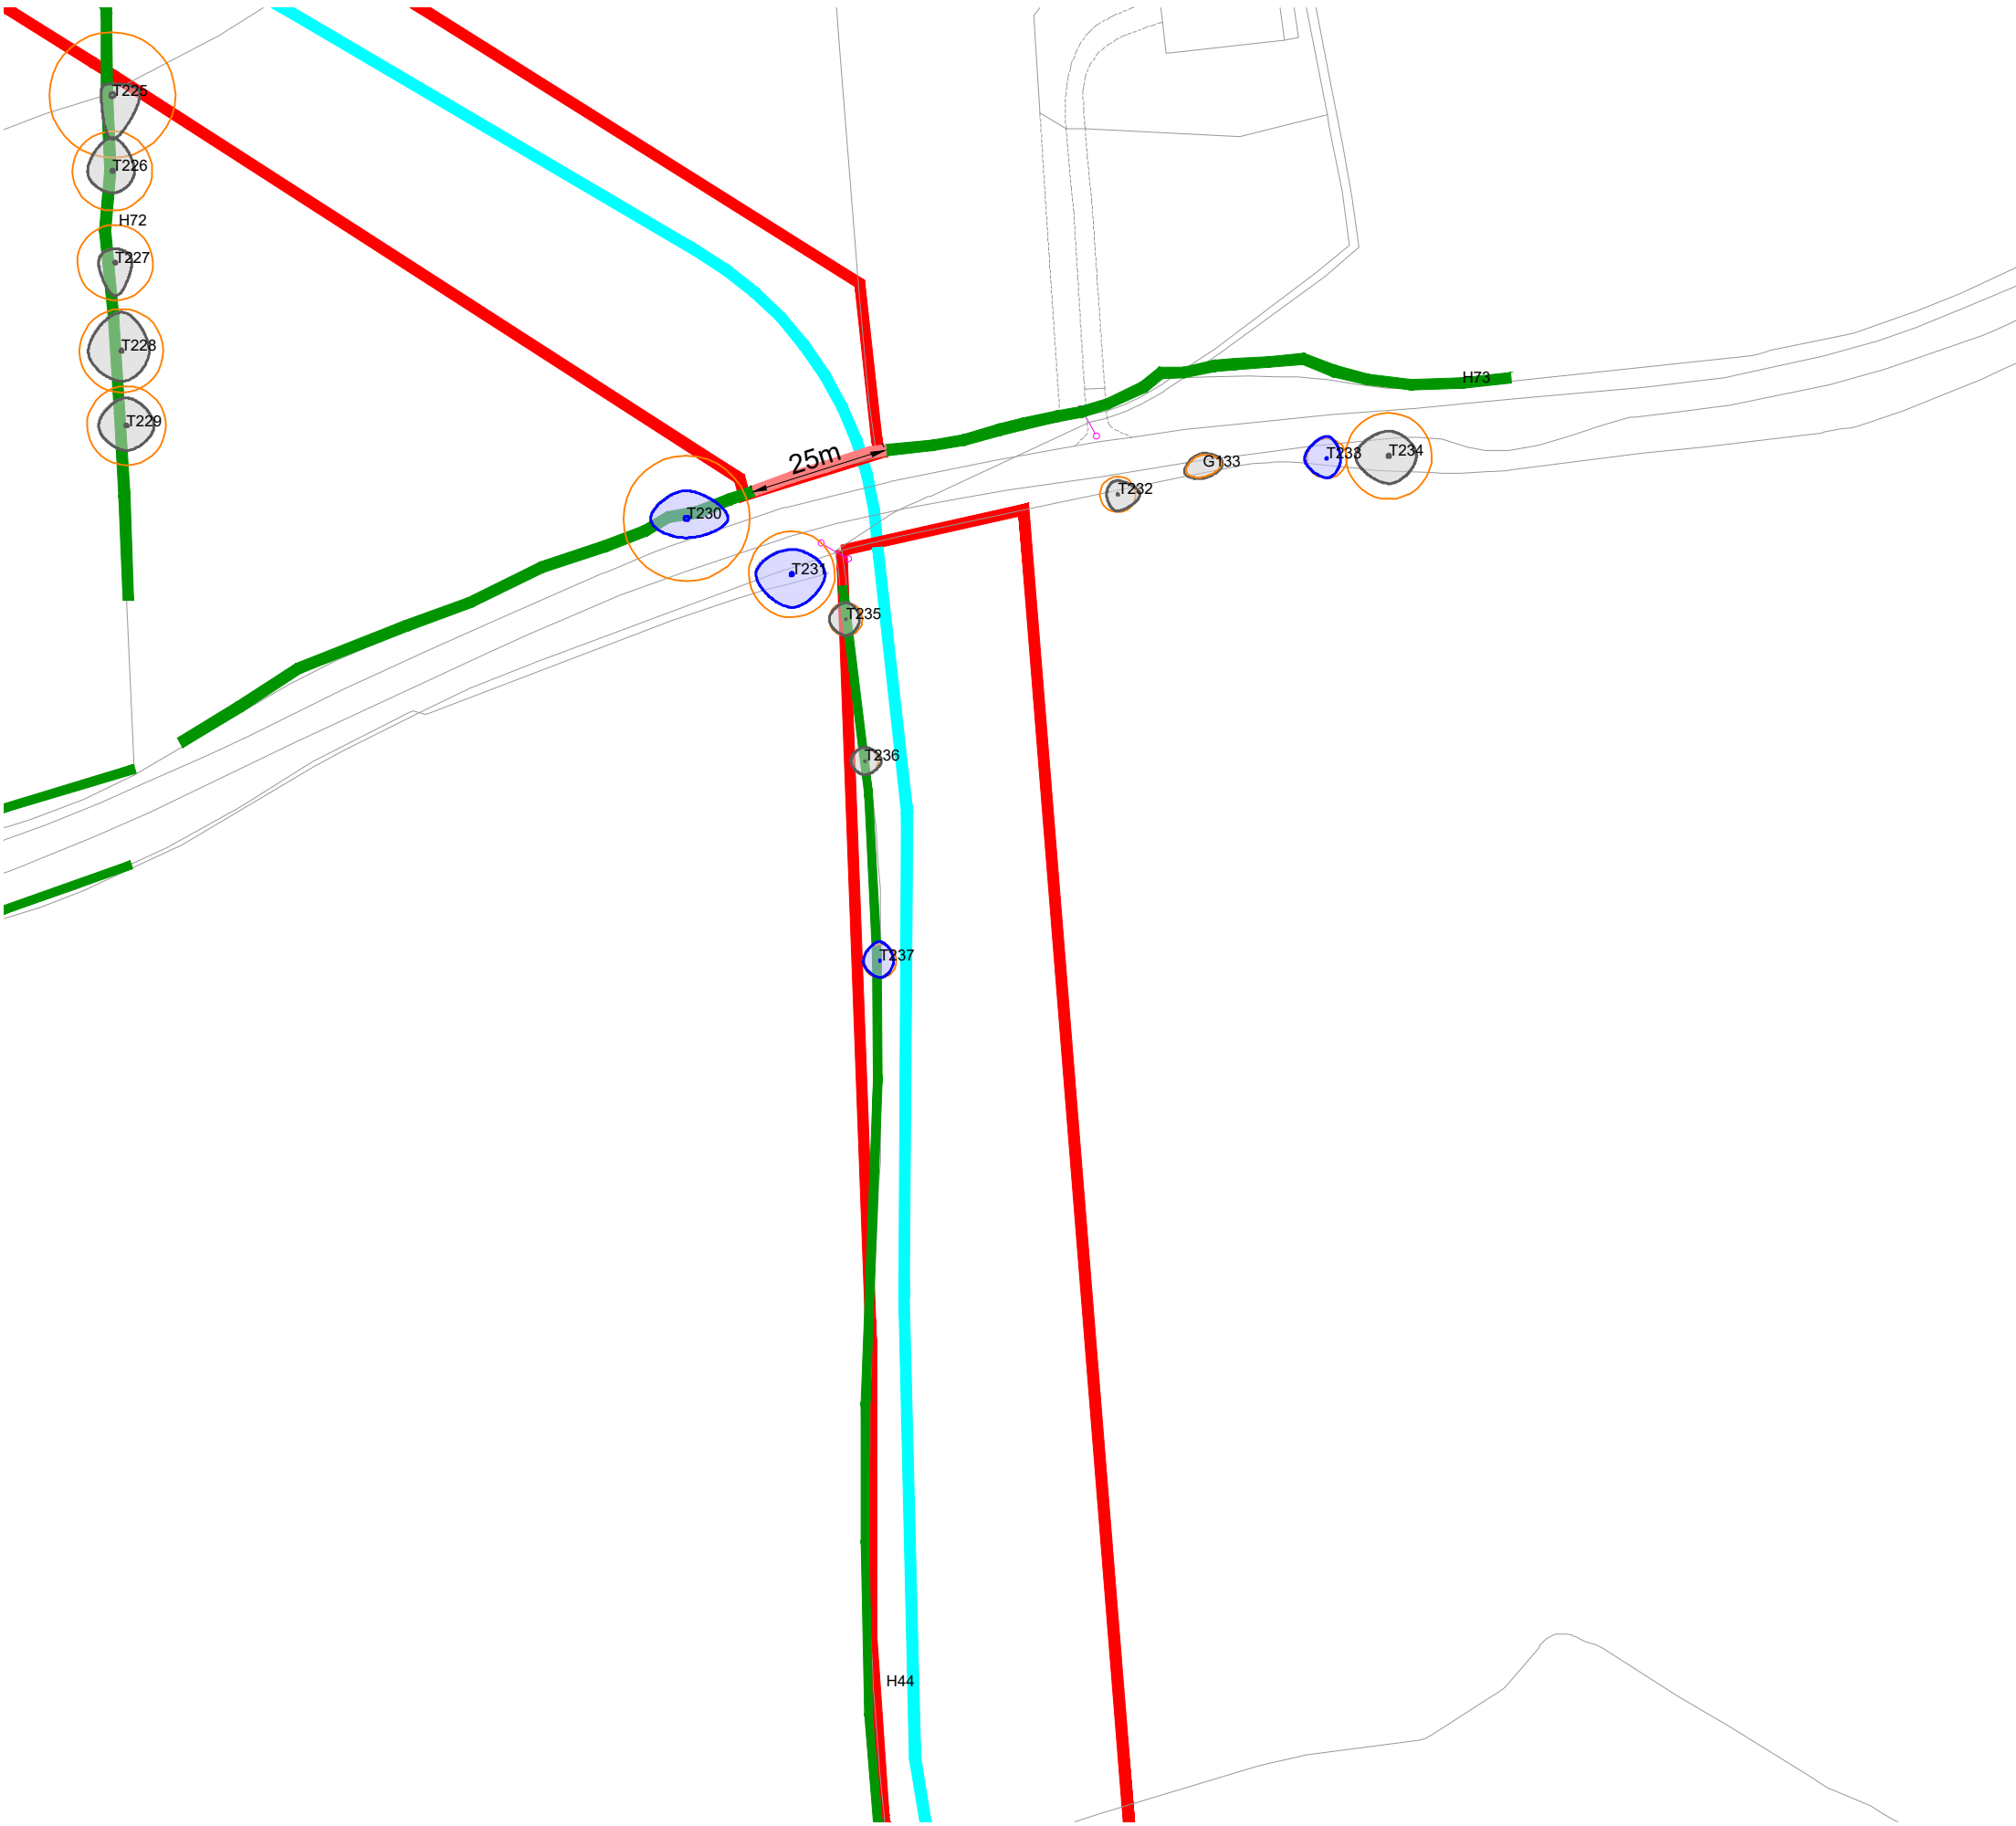

KEY

[This drawing must be reproduced in colour]

- T1/G1/W1 Trees
- H1 Hedgerow
- Root Protection Area (RPA)
- Working area boundary
- Proposed pipeline route
- Proposed bore or drill pipeline
- # Approximate location
(Feature not shown on supplied topographical survey)
- * TPO
(Not present in all insets)

Trees and hedgerow to be retained and protected

- Category A
(High quality)
- Category B
(Moderate quality)
- Category C
(Low quality)
- Category U
(May be retained for habitat value)
- Hedgerow
(Not categorised)

Proposed tree and hedgerow works

- Trees to be removed
(Canopy outline denotes tree quality category)
- Hedgerow to be removed

NOTE: This drawing should be read in conjunction with the respective Arboricultural Survey Data (Appendix A).

Reproduced by permission of Ordnance Survey on behalf of His Majesty's Stationery Office.
© Crown Copyright and database right 2023. All rights reserved.
Contains data from OS Zoomstack. OS licence number 0100031673

B	Updated TPO Information	AAB	RMG	06.01.26
A	Updated Pipeline Route	AAB	JGS	29.01.26
Rev	Description	Drawn	Approved	Date

THE ENVIRONMENT PARTNERSHIP


401 Faraday Street, Birchwood Park, Warrington WA3 6GA
Tel 01925 844004 e-mail tep@tep.uk.com www.tep.uk.com


Project
Hallgates to Elms Farm, Leicestershire

Title
Drawing 3: Tree Effects Plan [INSET 45]

Drawing Number
D10480.01.083

Drawn	Checked	Approved	Scale	Date
AAB	RMG	RMG	1:1250 @ A3	12/12/2025

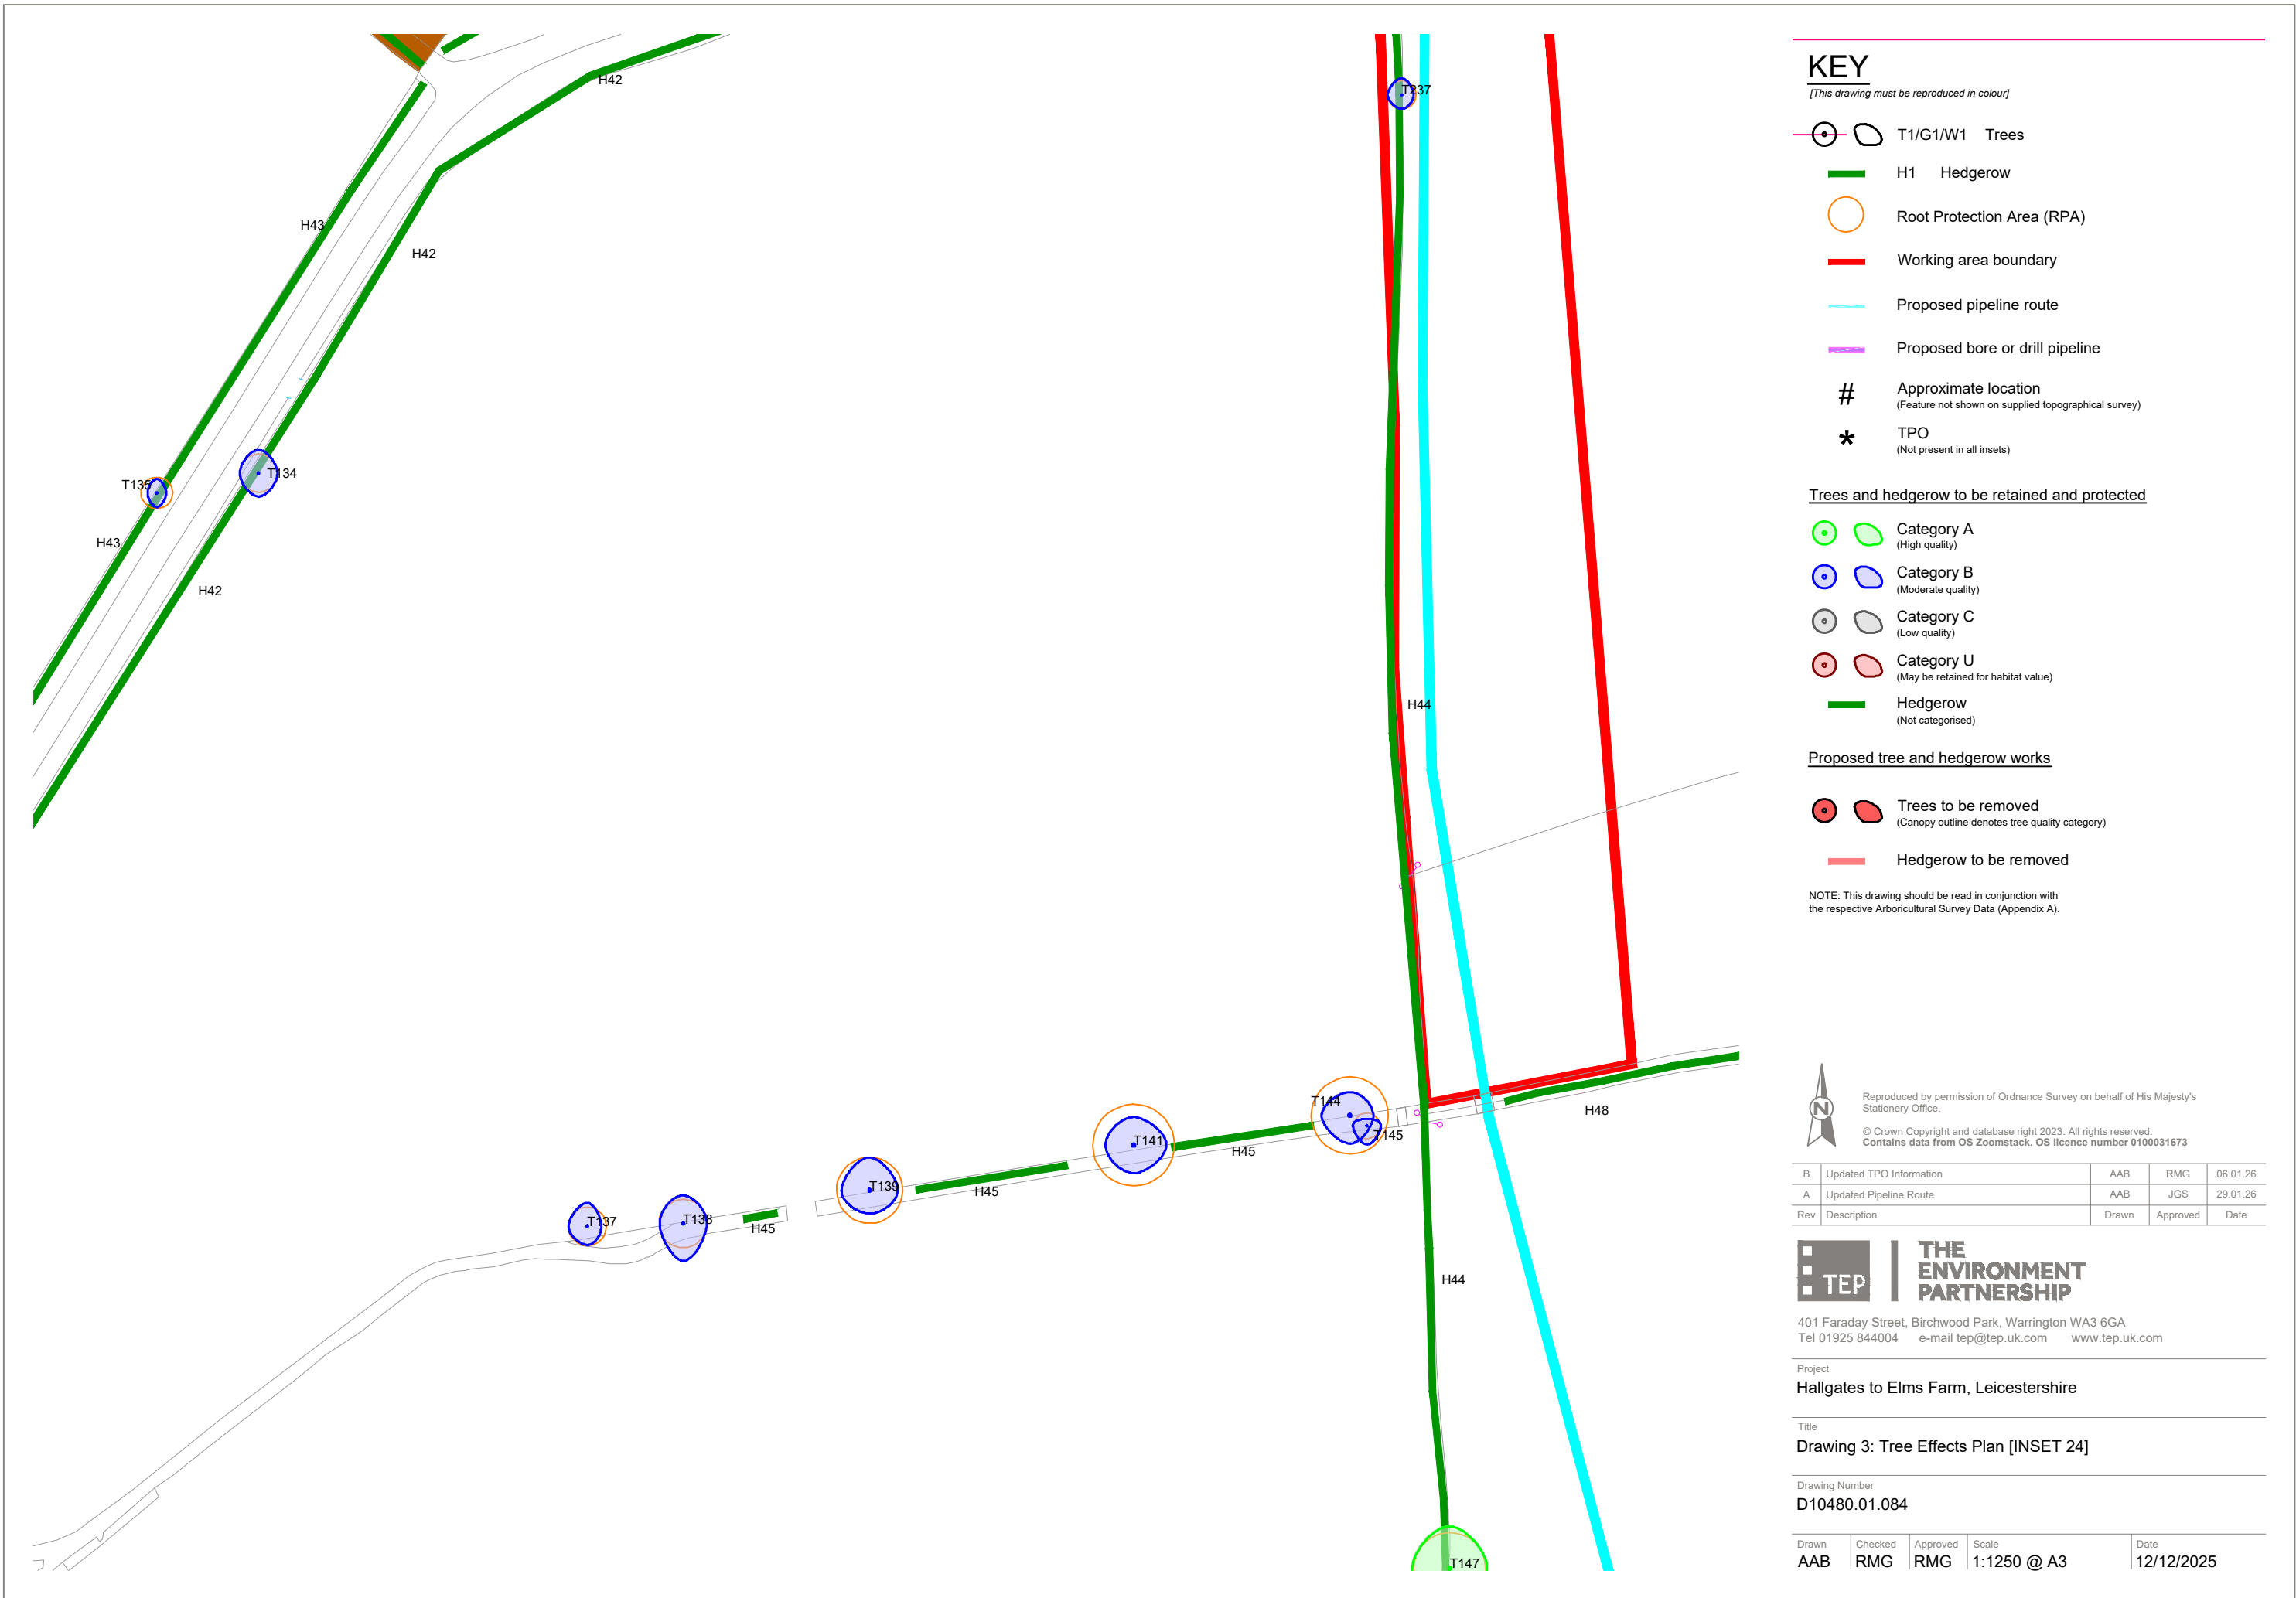

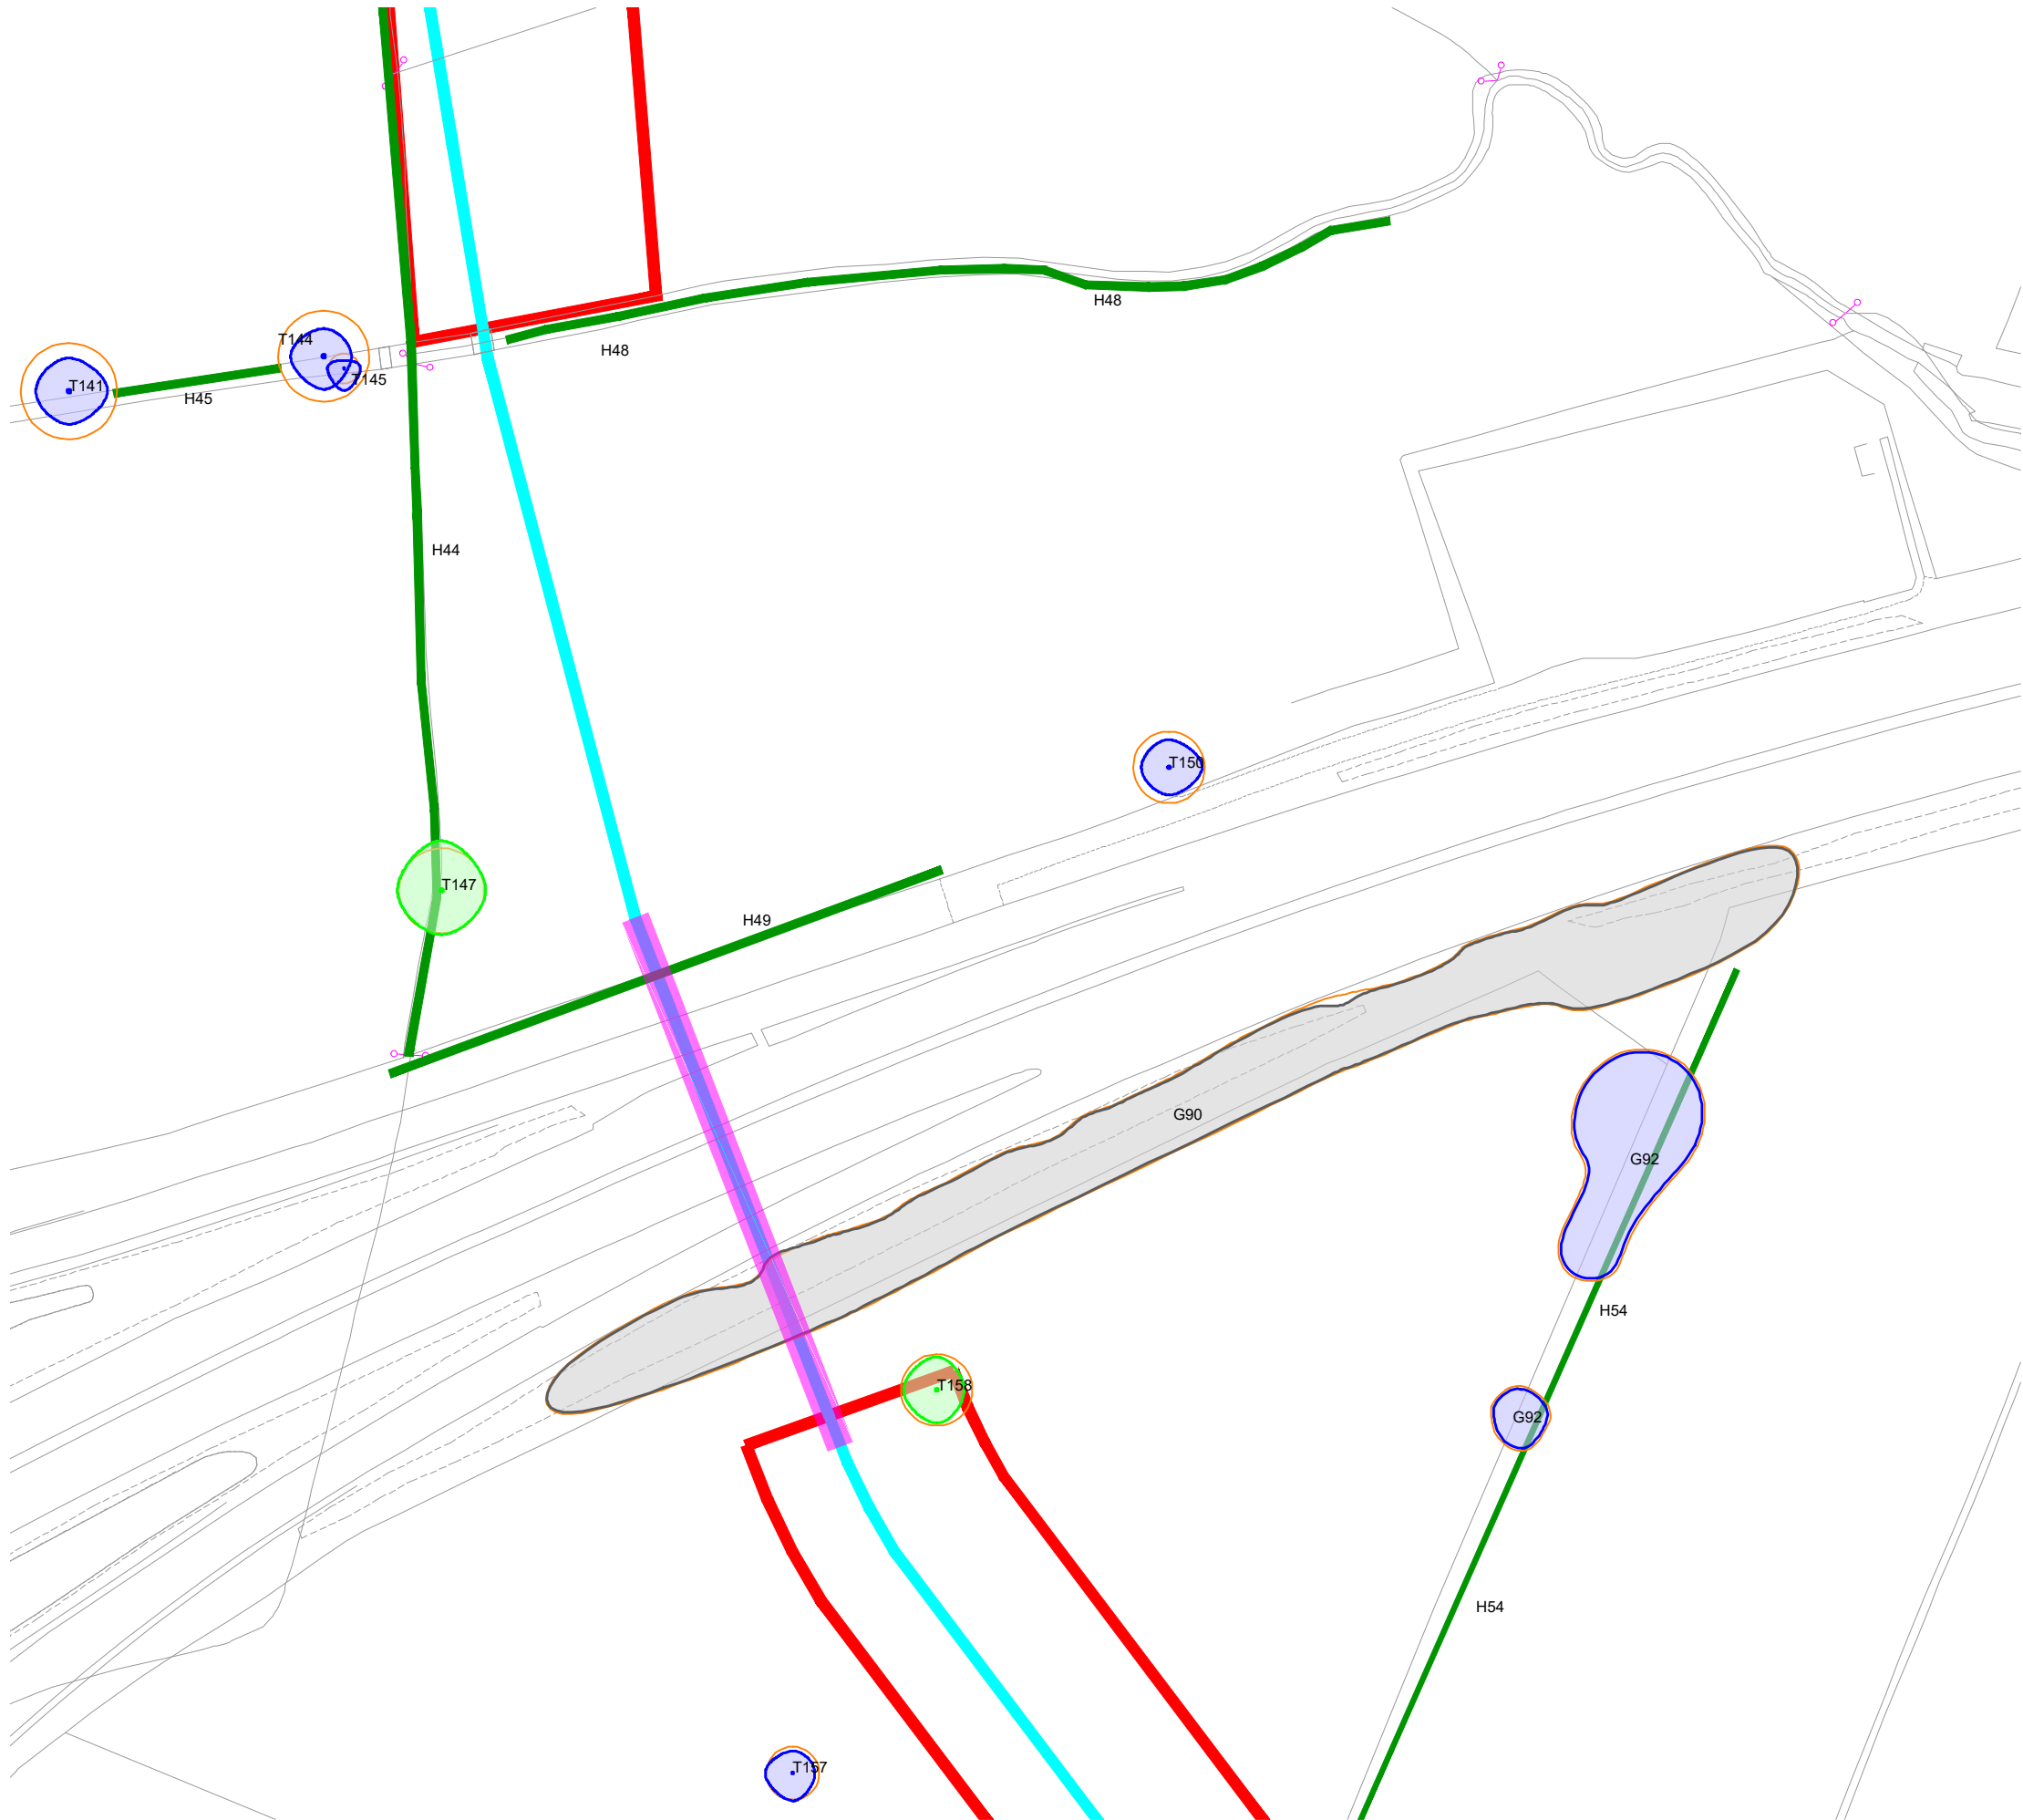

KEY

[This drawing must be reproduced in colour]

- T1/G1/W1 Trees
- H1 Hedgerow
- Root Protection Area (RPA)
- Working area boundary
- Proposed pipeline route
- Proposed bore or drill pipeline
- # Approximate location
(Feature not shown on supplied topographical survey)
- * TPO
(Not present in all insets)

Trees and hedgerow to be retained and protected

- Category A
(High quality)
- Category B
(Moderate quality)
- Category C
(Low quality)
- Category U
(May be retained for habitat value)
- Hedgerow
(Not categorised)

Proposed tree and hedgerow works

- Trees to be removed
(Canopy outline denotes tree quality category)
- Hedgerow to be removed

NOTE: This drawing should be read in conjunction with the respective Arboricultural Survey Data (Appendix A).



Reproduced by permission of Ordnance Survey on behalf of His Majesty's Stationary Office.

© Crown Copyright and database right 2023. All rights reserved.
Contains data from OS Zoomstack. OS licence number 0100031673

B	Updated TPO Information	AAB	RMG	06.01.26
A	Updated Pipeline Route	AAB	JGS	29.01.26
Rev	Description	Drawn	Approved	Date



THE ENVIRONMENT PARTNERSHIP


401 Faraday Street, Birchwood Park, Warrington WA3 6GA
Tel 01925 844004 e-mail tep@tep.uk.com www.tep.uk.com

Project
Hallgates to Elms Farm, Leicestershire

Title
Drawing 3: Tree Effects Plan [INSET 24]

Drawing Number
D10480.01.085

Drawn	Checked	Approved	Scale	Date
AAB	RMG	RMG	1:1250 @ A3	12/12/2025

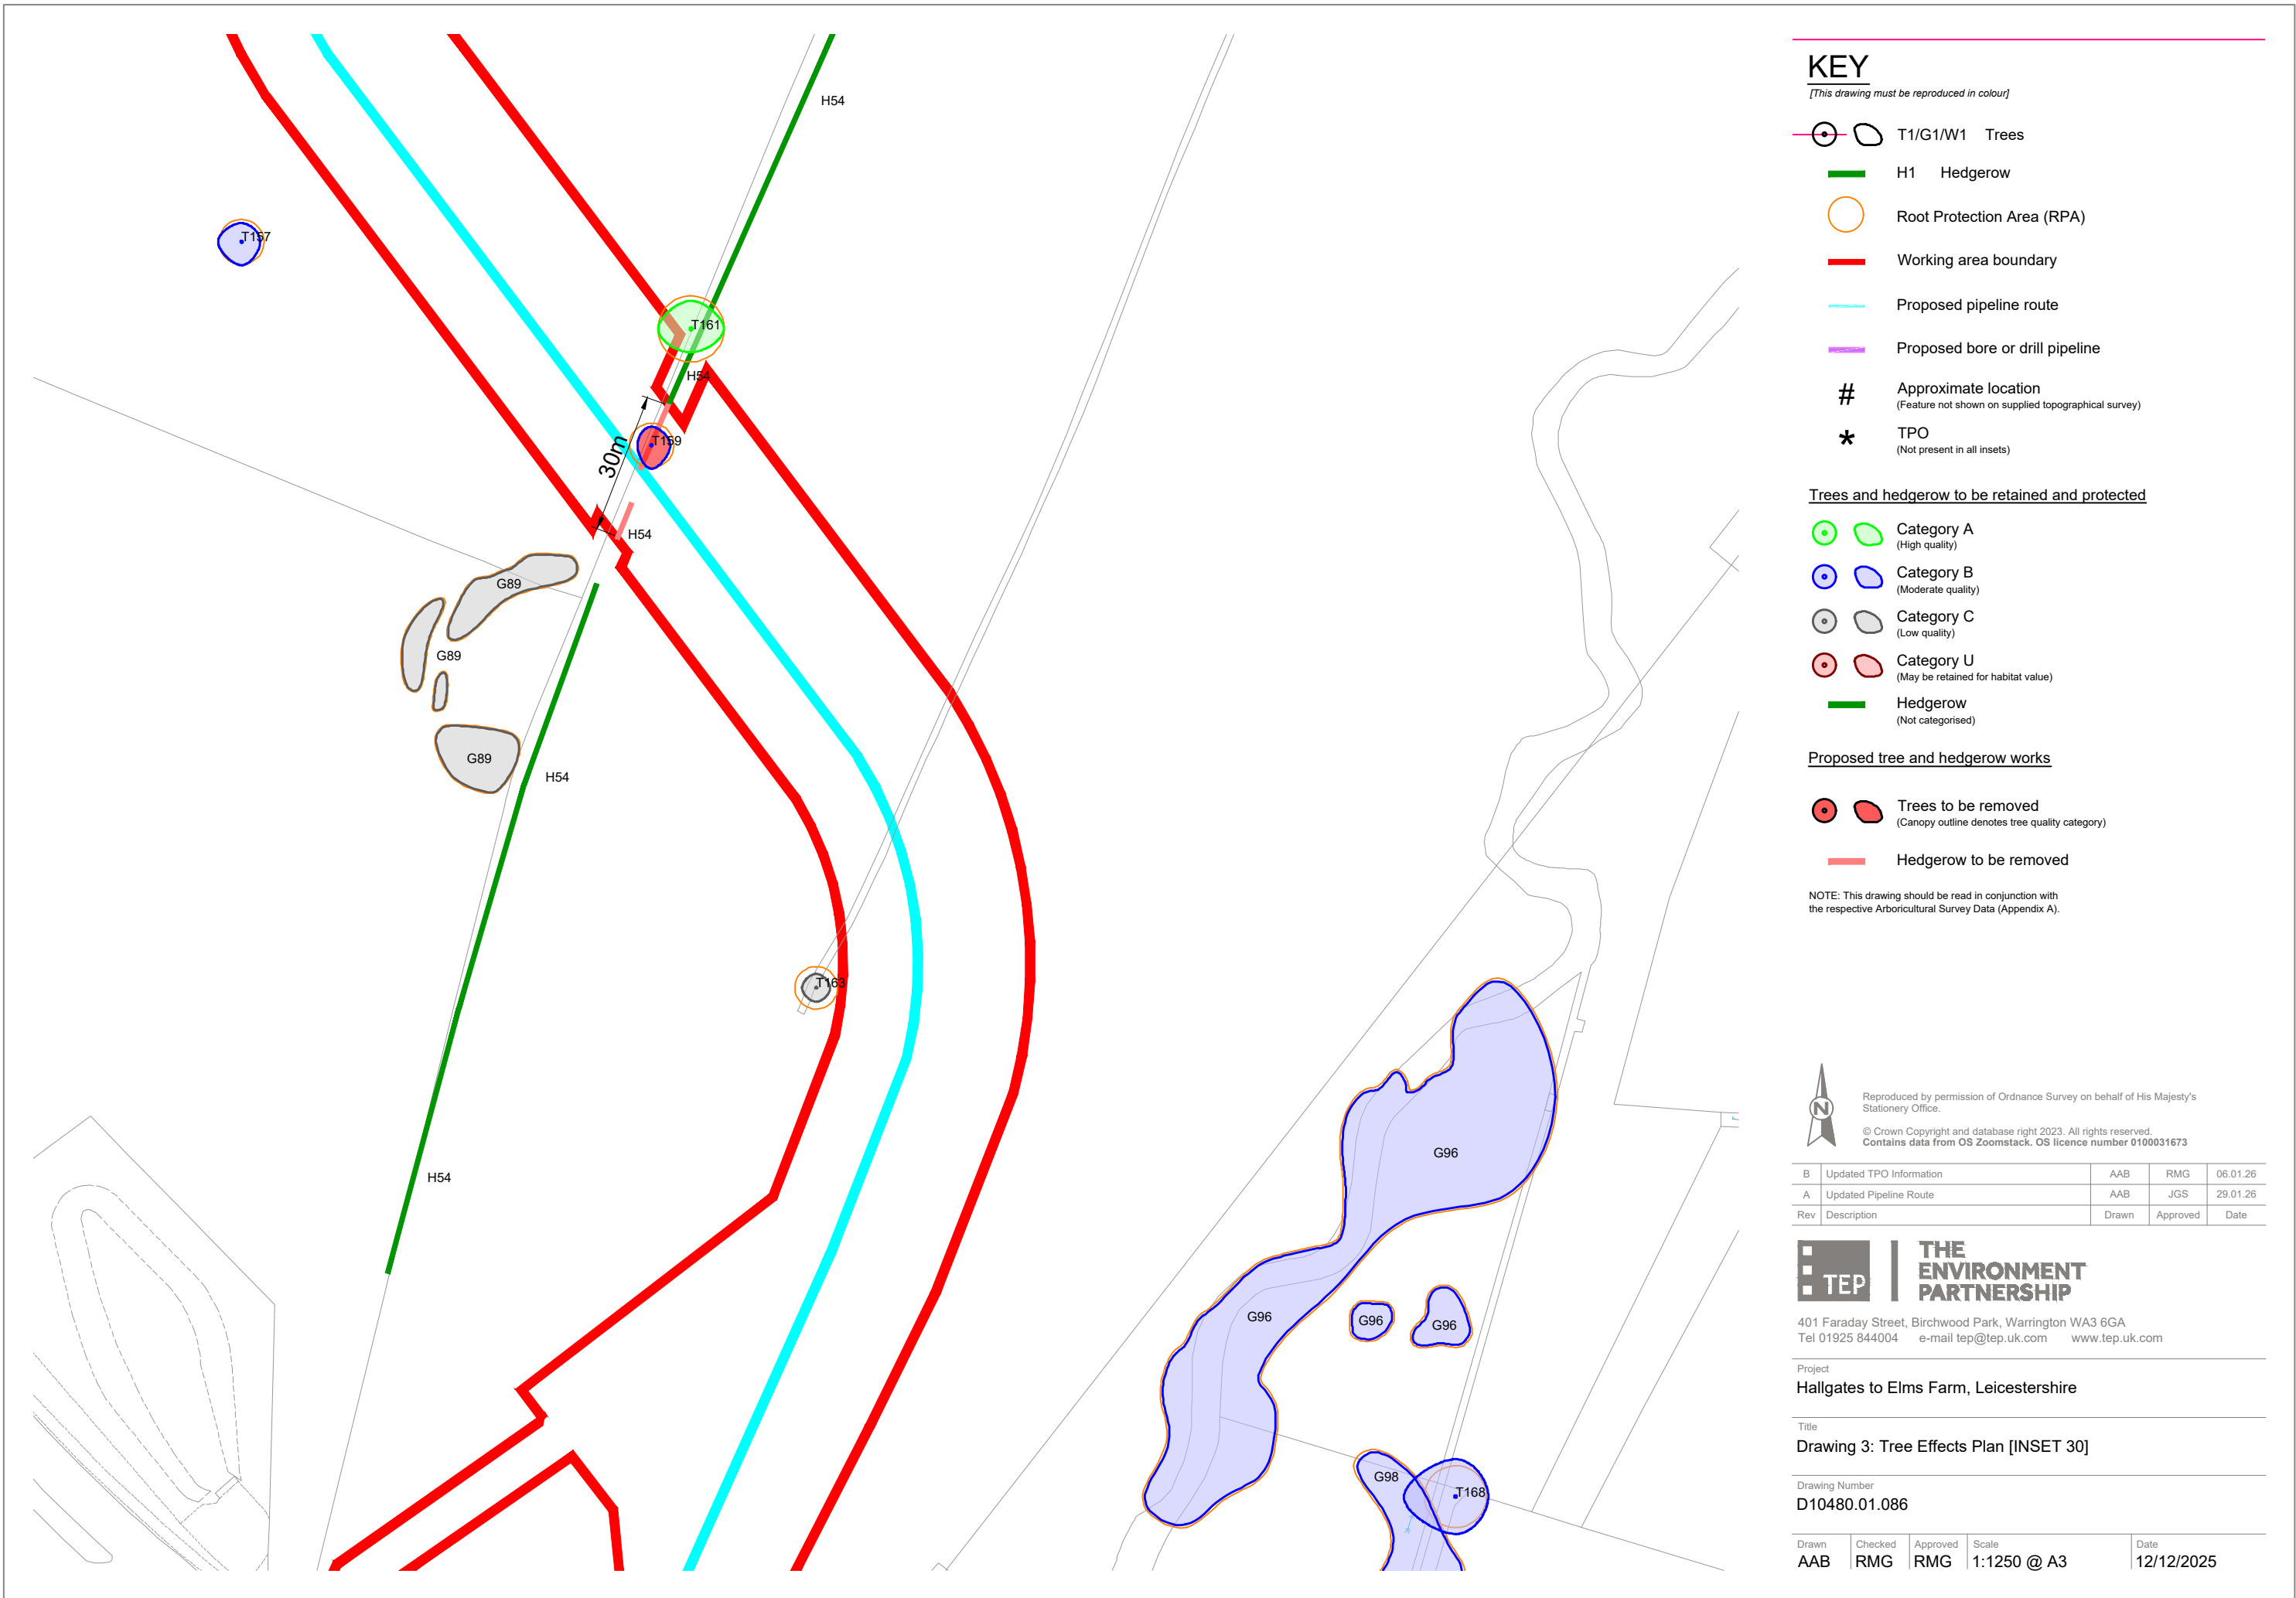

KEY

[This drawing must be reproduced in colour]

- T1/G1/W1 Trees
- H1 Hedgerow
- Root Protection Area (RPA)
- Working area boundary
- Proposed pipeline route
- Proposed bore or drill pipeline
- # Approximate location
(Feature not shown on supplied topographical survey)
- * TPO
(Not present in all insets)

Trees and hedgerow to be retained and protected

- Category A
(High quality)
- Category B
(Moderate quality)
- Category C
(Low quality)
- Category U
(May be retained for habitat value)
- Hedgerow
(Not categorised)

Proposed tree and hedgerow works

- Trees to be removed
(Canopy outline denotes tree quality category)
- Hedgerow to be removed

NOTE: This drawing should be read in conjunction with the respective Arboricultural Survey Data (Appendix A).



Reproduced by permission of Ordnance Survey on behalf of His Majesty's Stationary Office.

© Crown Copyright and database right 2023. All rights reserved.
Contains data from OS Zoomstack. OS licence number 0100031673

B	Updated TPO Information	AAB	RMG	06.01.26
A	Updated Pipeline Route	AAB	JGS	29.01.26
Rev	Description	Drawn	Approved	Date



THE ENVIRONMENT PARTNERSHIP


401 Faraday Street, Birchwood Park, Warrington WA3 6GA
Tel 01925 844004 e-mail tep@tep.uk.com www.tep.uk.com

Project
Hallgates to Elms Farm, Leicestershire

Title
Drawing 3: Tree Effects Plan [INSET 30]

Drawing Number
D10480.01.086

Drawn	Checked	Approved	Scale	Date
AAB	RMG	RMG	1:1250 @ A3	12/12/2025

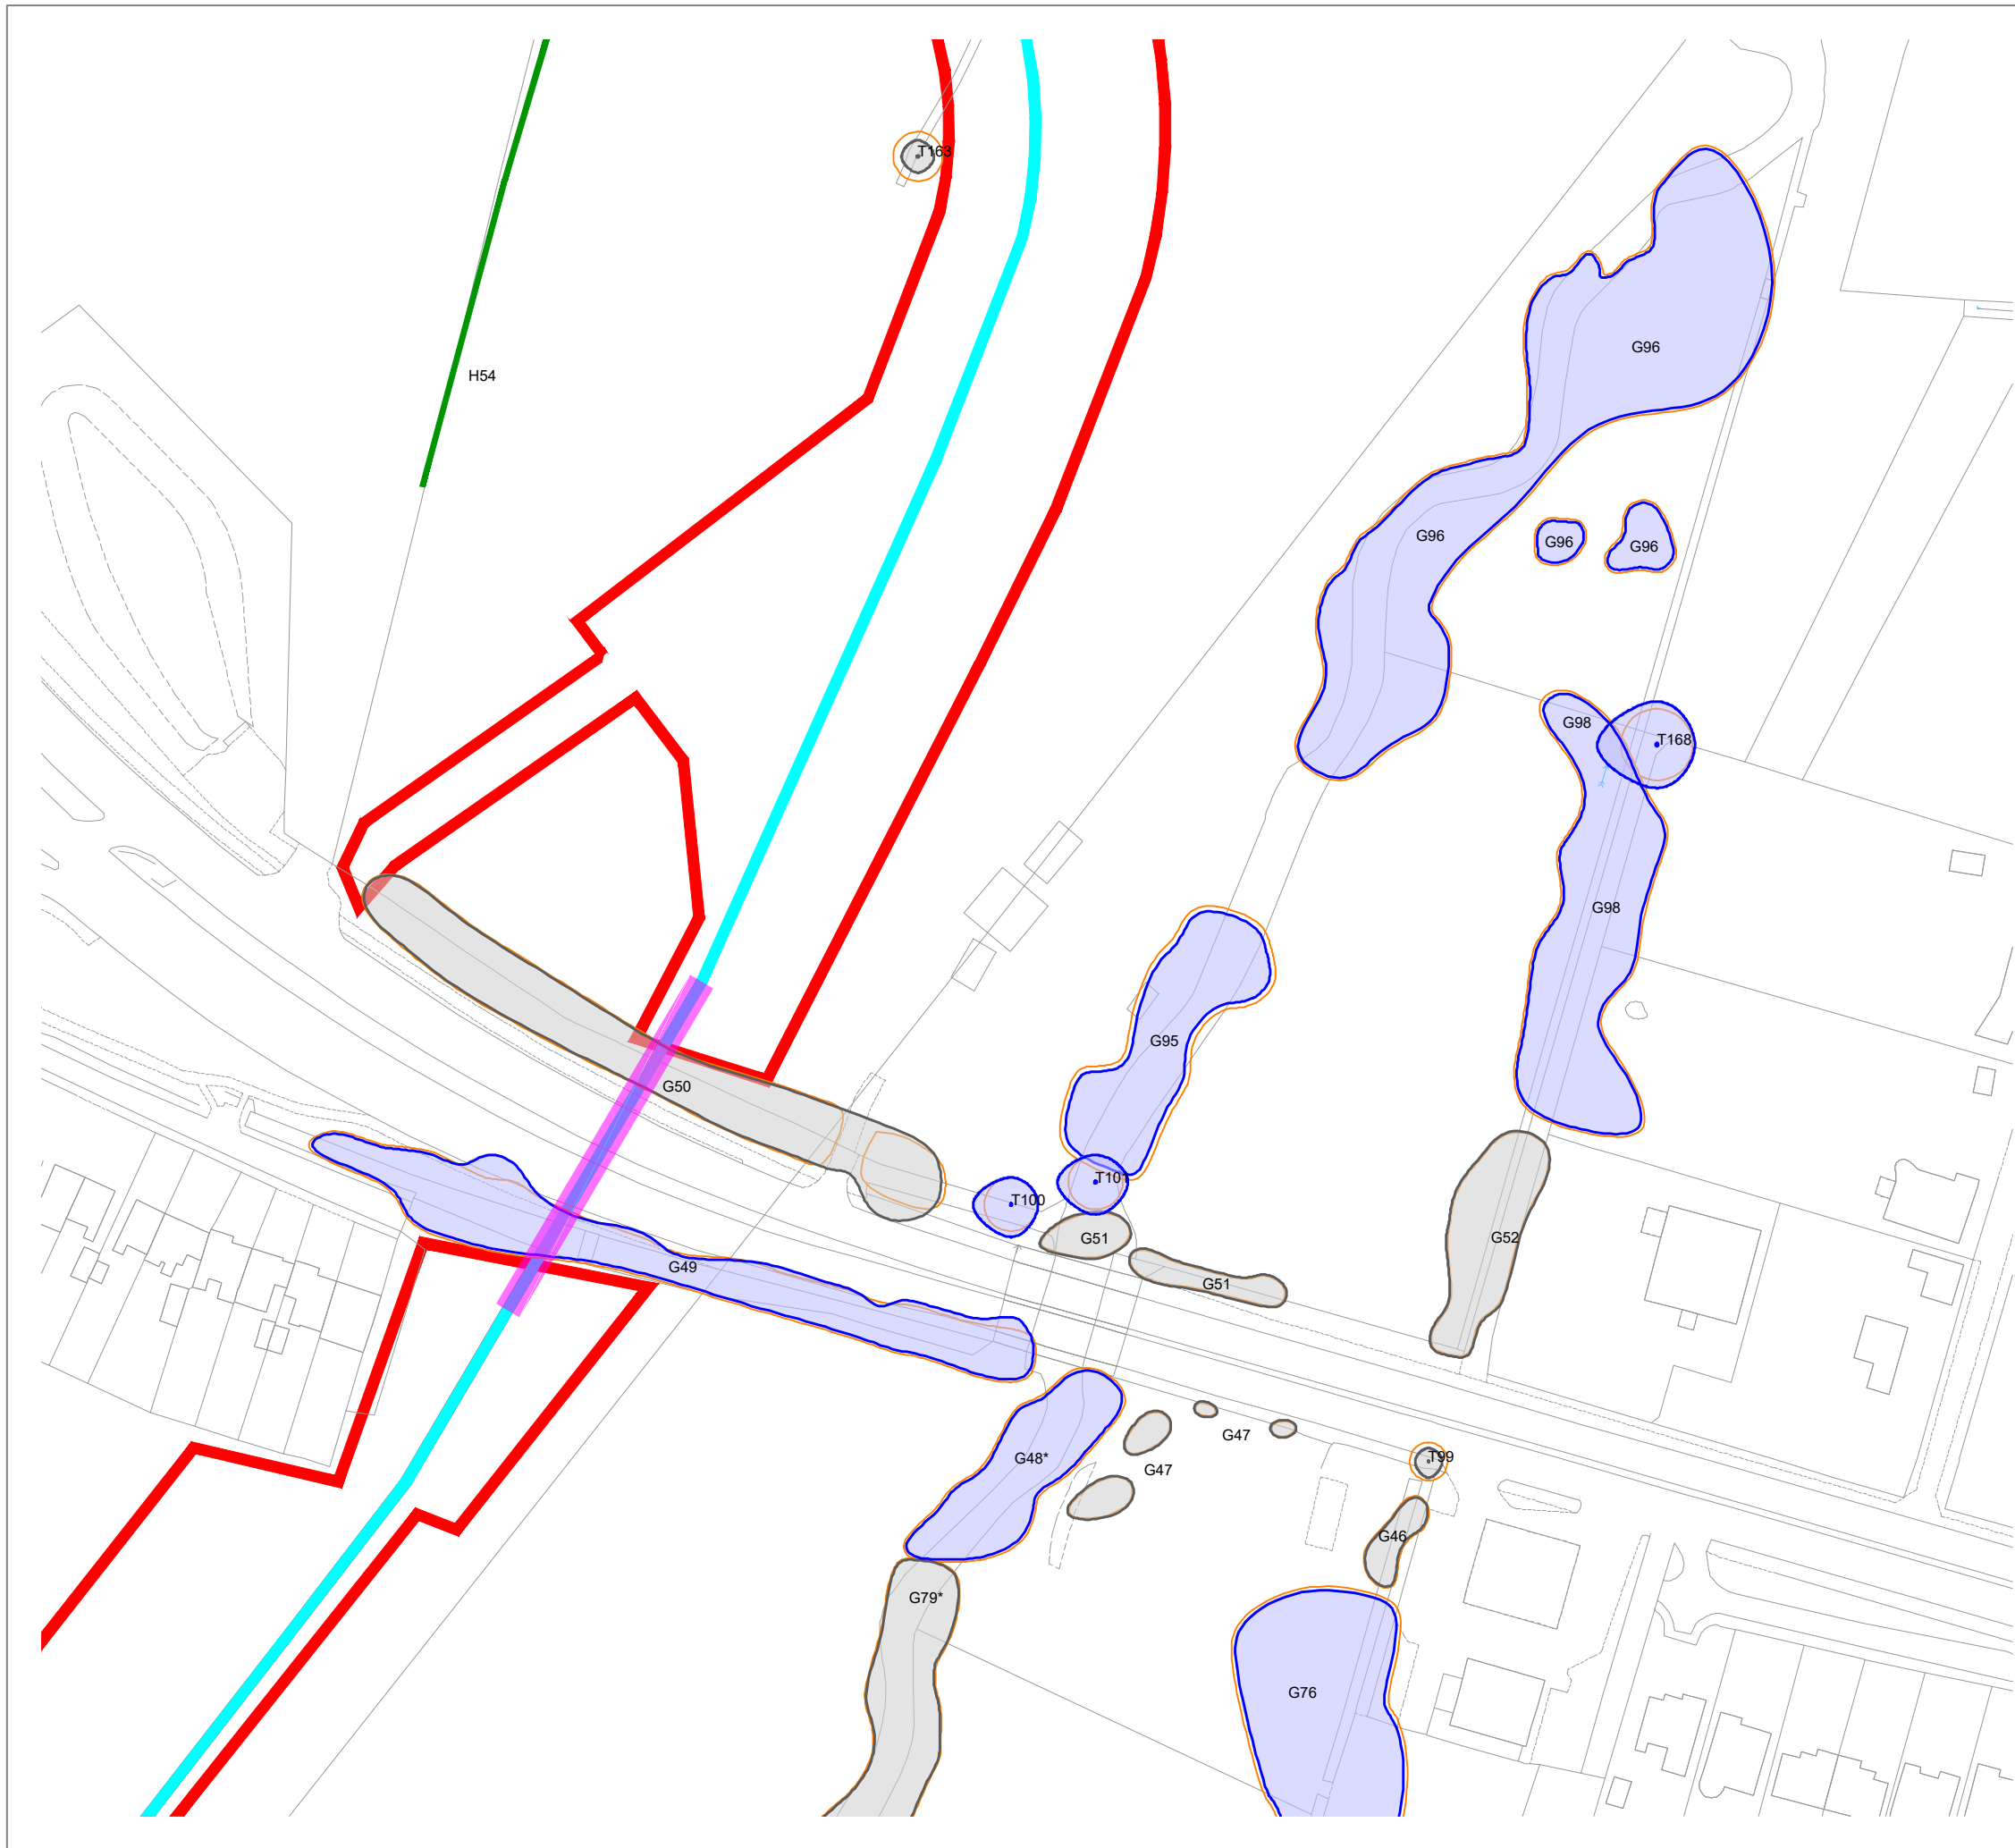

KEY

[This drawing must be reproduced in colour]

- T1/G1/W1 Trees
- H1 Hedgerow
- Root Protection Area (RPA)
- Working area boundary
- Proposed pipeline route
- Proposed bore or drill pipeline
- # Approximate location
(Feature not shown on supplied topographical survey)
- * TPO
(Not present in all insets)

Trees and hedgerow to be retained and protected

- Category A
(High quality)
- Category B
(Moderate quality)
- Category C
(Low quality)
- Category U
(May be retained for habitat value)
- Hedgerow
(Not categorised)

Proposed tree and hedgerow works

- Trees to be removed
(Canopy outline denotes tree quality category)
- Hedgerow to be removed

NOTE: This drawing should be read in conjunction with the respective Arboricultural Survey Data (Appendix A).



Reproduced by permission of Ordnance Survey on behalf of His Majesty's Stationery Office.

© Crown Copyright and database right 2023. All rights reserved.
Contains data from OS Zoomstack. OS licence number 0100031673

B	Updated TPO Information	AAB	RMG	06.01.26
A	Updated Pipeline Route	AAB	JGS	29.01.26
Rev	Description	Drawn	Approved	Date



THE
ENVIRONMENT
PARTNERSHIP


401 Faraday Street, Birchwood Park, Warrington WA3 6GA
Tel 01925 844004 e-mail tep@tep.uk.com www.tep.uk.com

Project
Hallgates to Elms Farm, Leicestershire

Title
Drawing 3: Tree Effects Plan [INSET 31]


Drawing Number
D10480.01.087

Drawn	Checked	Approved	Scale	Date
AAB	RMG	RMG	1:1250 @ A3	12/12/2025

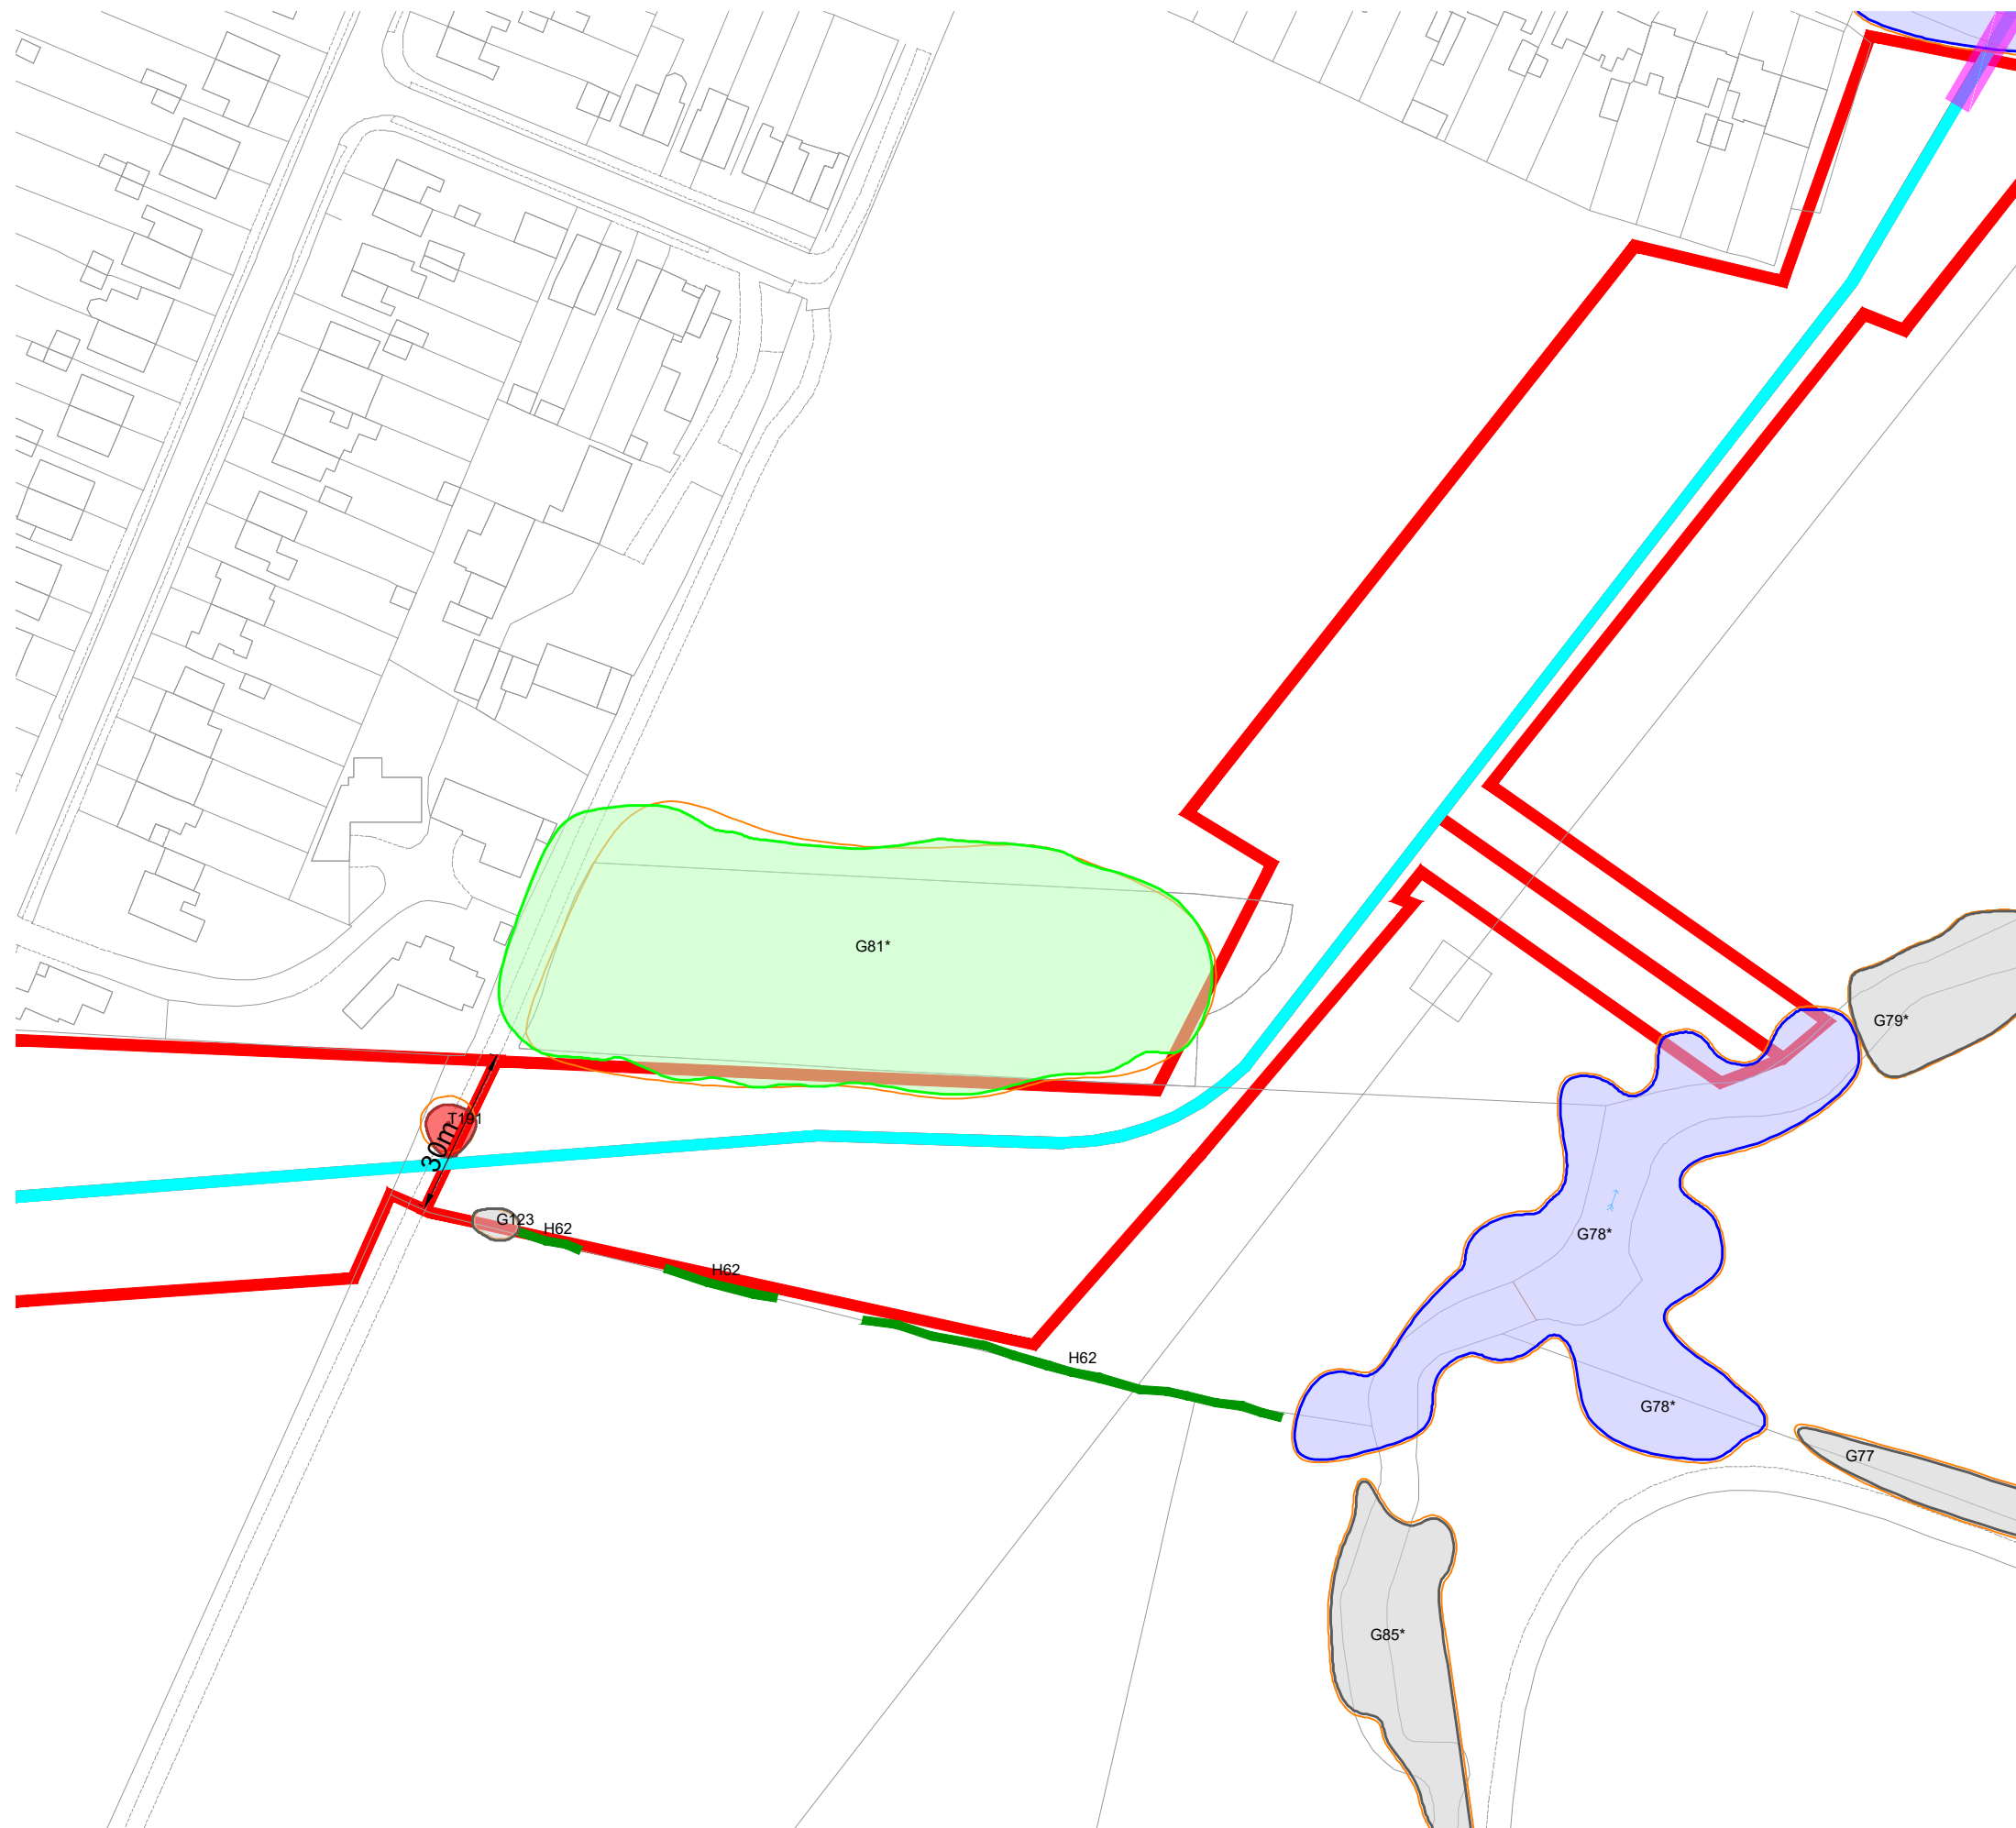

KEY


[This drawing must be reproduced in colour]

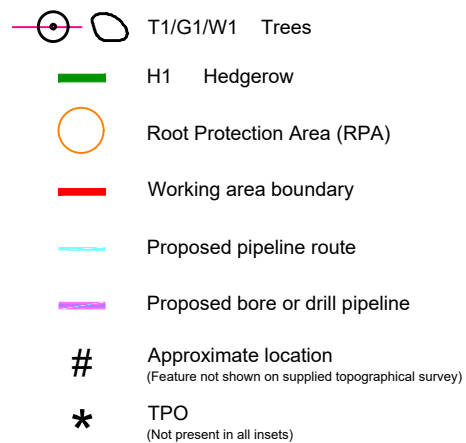

Trees and hedgerow to be retained and protected



Proposed tree and hedgerow works

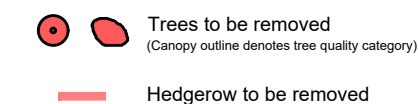

NOTE: This drawing should be read in conjunction with the respective Arboricultural Survey Data (Appendix A).



Reproduced by permission of Ordnance Survey on behalf of His Majesty's Stationery Office.

© Crown Copyright and database right 2023. All rights reserved.
Contains data from OS Zoomstack. OS licence number 0100031673

B	Updated TPO Information	AAB	RMG	06.01.2
A	Updated Pipeline Route	AAB	JGS	29.01.2
Rev	Description	Drawn	Approved	Date



THE ENVIRONMENT PARTNERSHIP

401 Faraday Street, Birchwood Park, Warrington WA3 6GA
Tel 01925 844004 e-mail tep@tep.uk.com www.tep.uk.com

Project

Hallgates to Elms Farm, Leicestershire


Title

Drawing 3: Tree Effects Plan [INSET 30]

Drawing Number


Drawing Number
D10480.01.088

Drawn AAB	Checked RMG	Approved RMG	Scale 1:1250 @ A3	Date 12/12/2025
---------------------	-----------------------	------------------------	-----------------------------	---------------------------

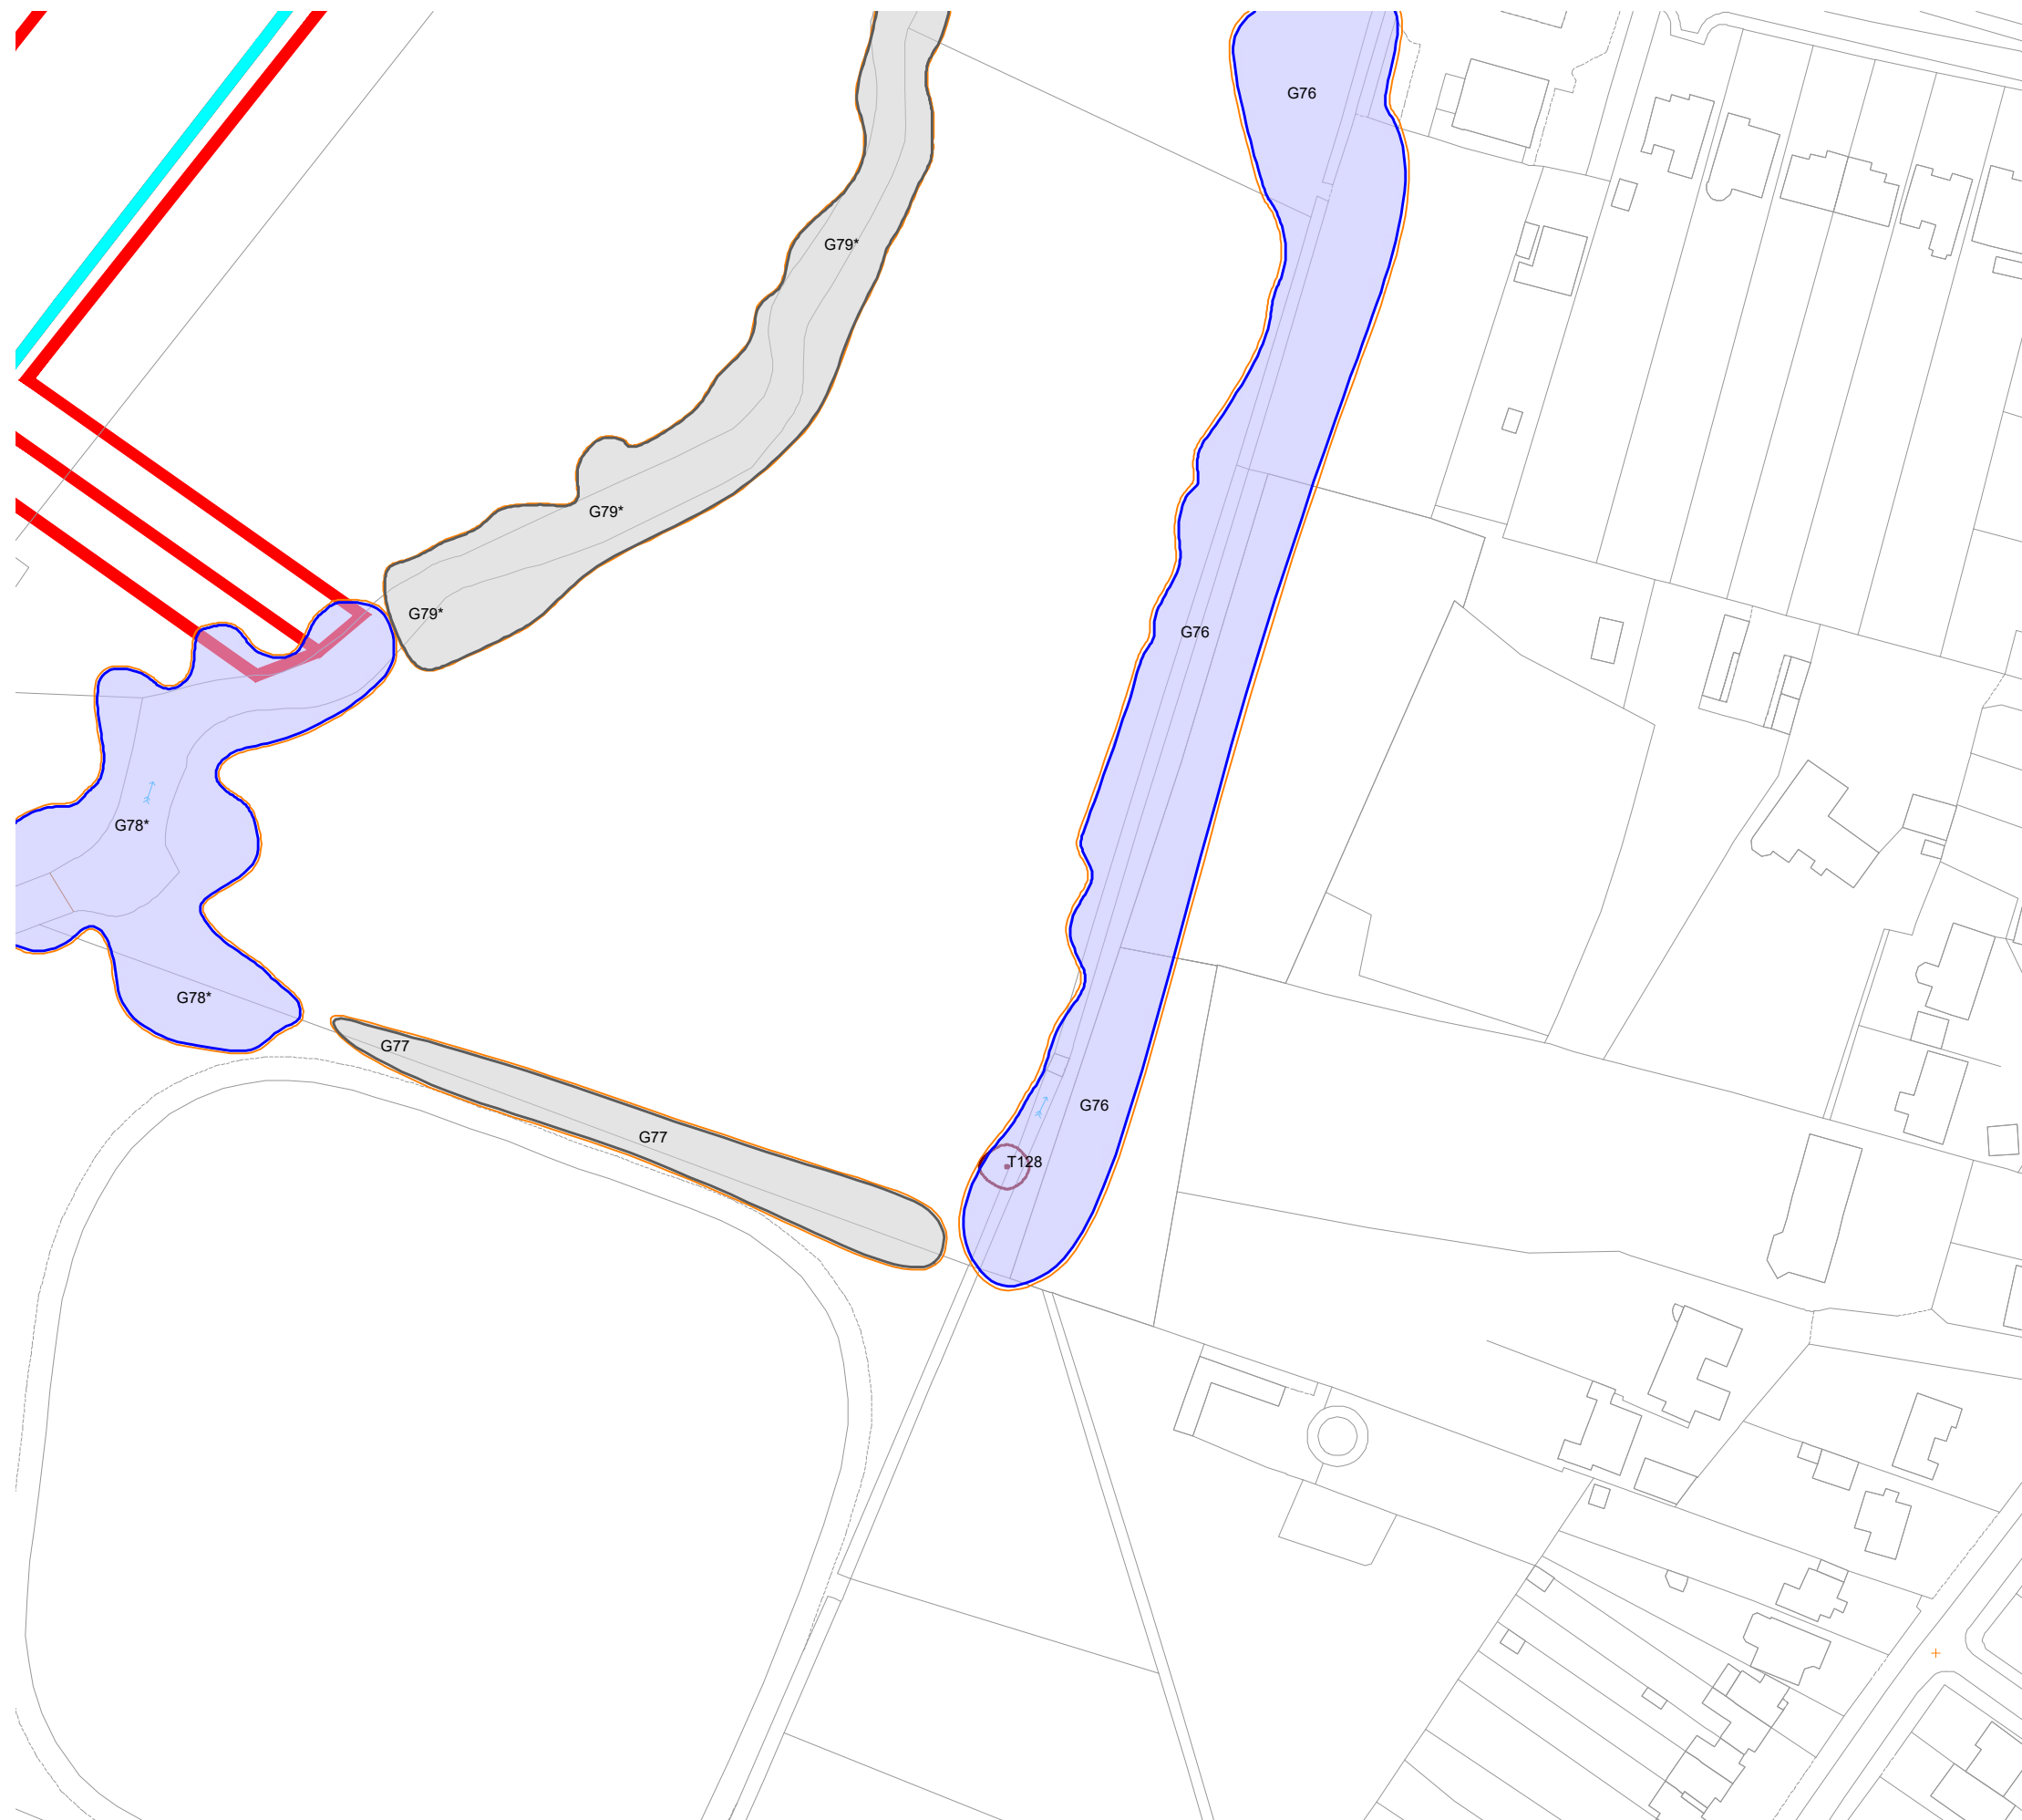

KEY

[This drawing must be reproduced in colour]

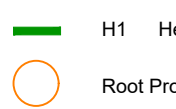- 
- | | | |
|---|----------|--|
|  | T1/G1/W1 | Trees |
|  | H1 | Hedgerow |
|  | | Root Protection Area (RPA) |
|  | | Working area boundary |
|  | | Proposed pipeline route |
|  | | Proposed bore or drill pipeline |
|  | | Approximate location
(Feature not shown on supplied topographical survey) |
|  | TPO | (Not present in all insets) |

Trees and hedgerow to be retained and protected

-
- Category A
(High quality)
- Category B
(Moderate quality)
- Category C
(Low quality)
- Category U
(May be retained for habitat value)
- Hedgerow
(Not categorised)

Proposed tree and hedgerow works

-   Trees to be removed
(Canopy outline denotes tree quality category)
-  Hedgerow to be removed

NOTE: This drawing should be read in conjunction with the respective Arboricultural Survey Data (Appendix A).



Reproduced by permission of Ordnance Survey on behalf of His Majesty's Stationery Office.

© Crown Copyright and database right 2023. All rights reserved.
Contains data from OS Zoomstack. OS licence number 0100031673

B	Updated TPO Information	AAB	RMG	06.01.20
A	Updated Pipeline Route	AAB	JGS	29.01.20
Rev	Description	Drawn	Approved	Date



**THE
ENVIRONMENT
PARTNERSHIP**

401 Faraday Street, Birchwood Park, Warrington WA3 6GA
Tel 01925 844004 e-mail tep@tep.uk.com www.tep.uk.com

Project

Hallgates to Elms Farm, Leicestershire


Title

Drawing 3: Tree Effects Plan [INSET 30]

Drawing Number

D10480.01.089

Drawn AAB	Checked RMG	Approved RMG	Scale 1:1250 @ A3	Date 12/12/2025
---------------------	-----------------------	------------------------	-----------------------------	---------------------------

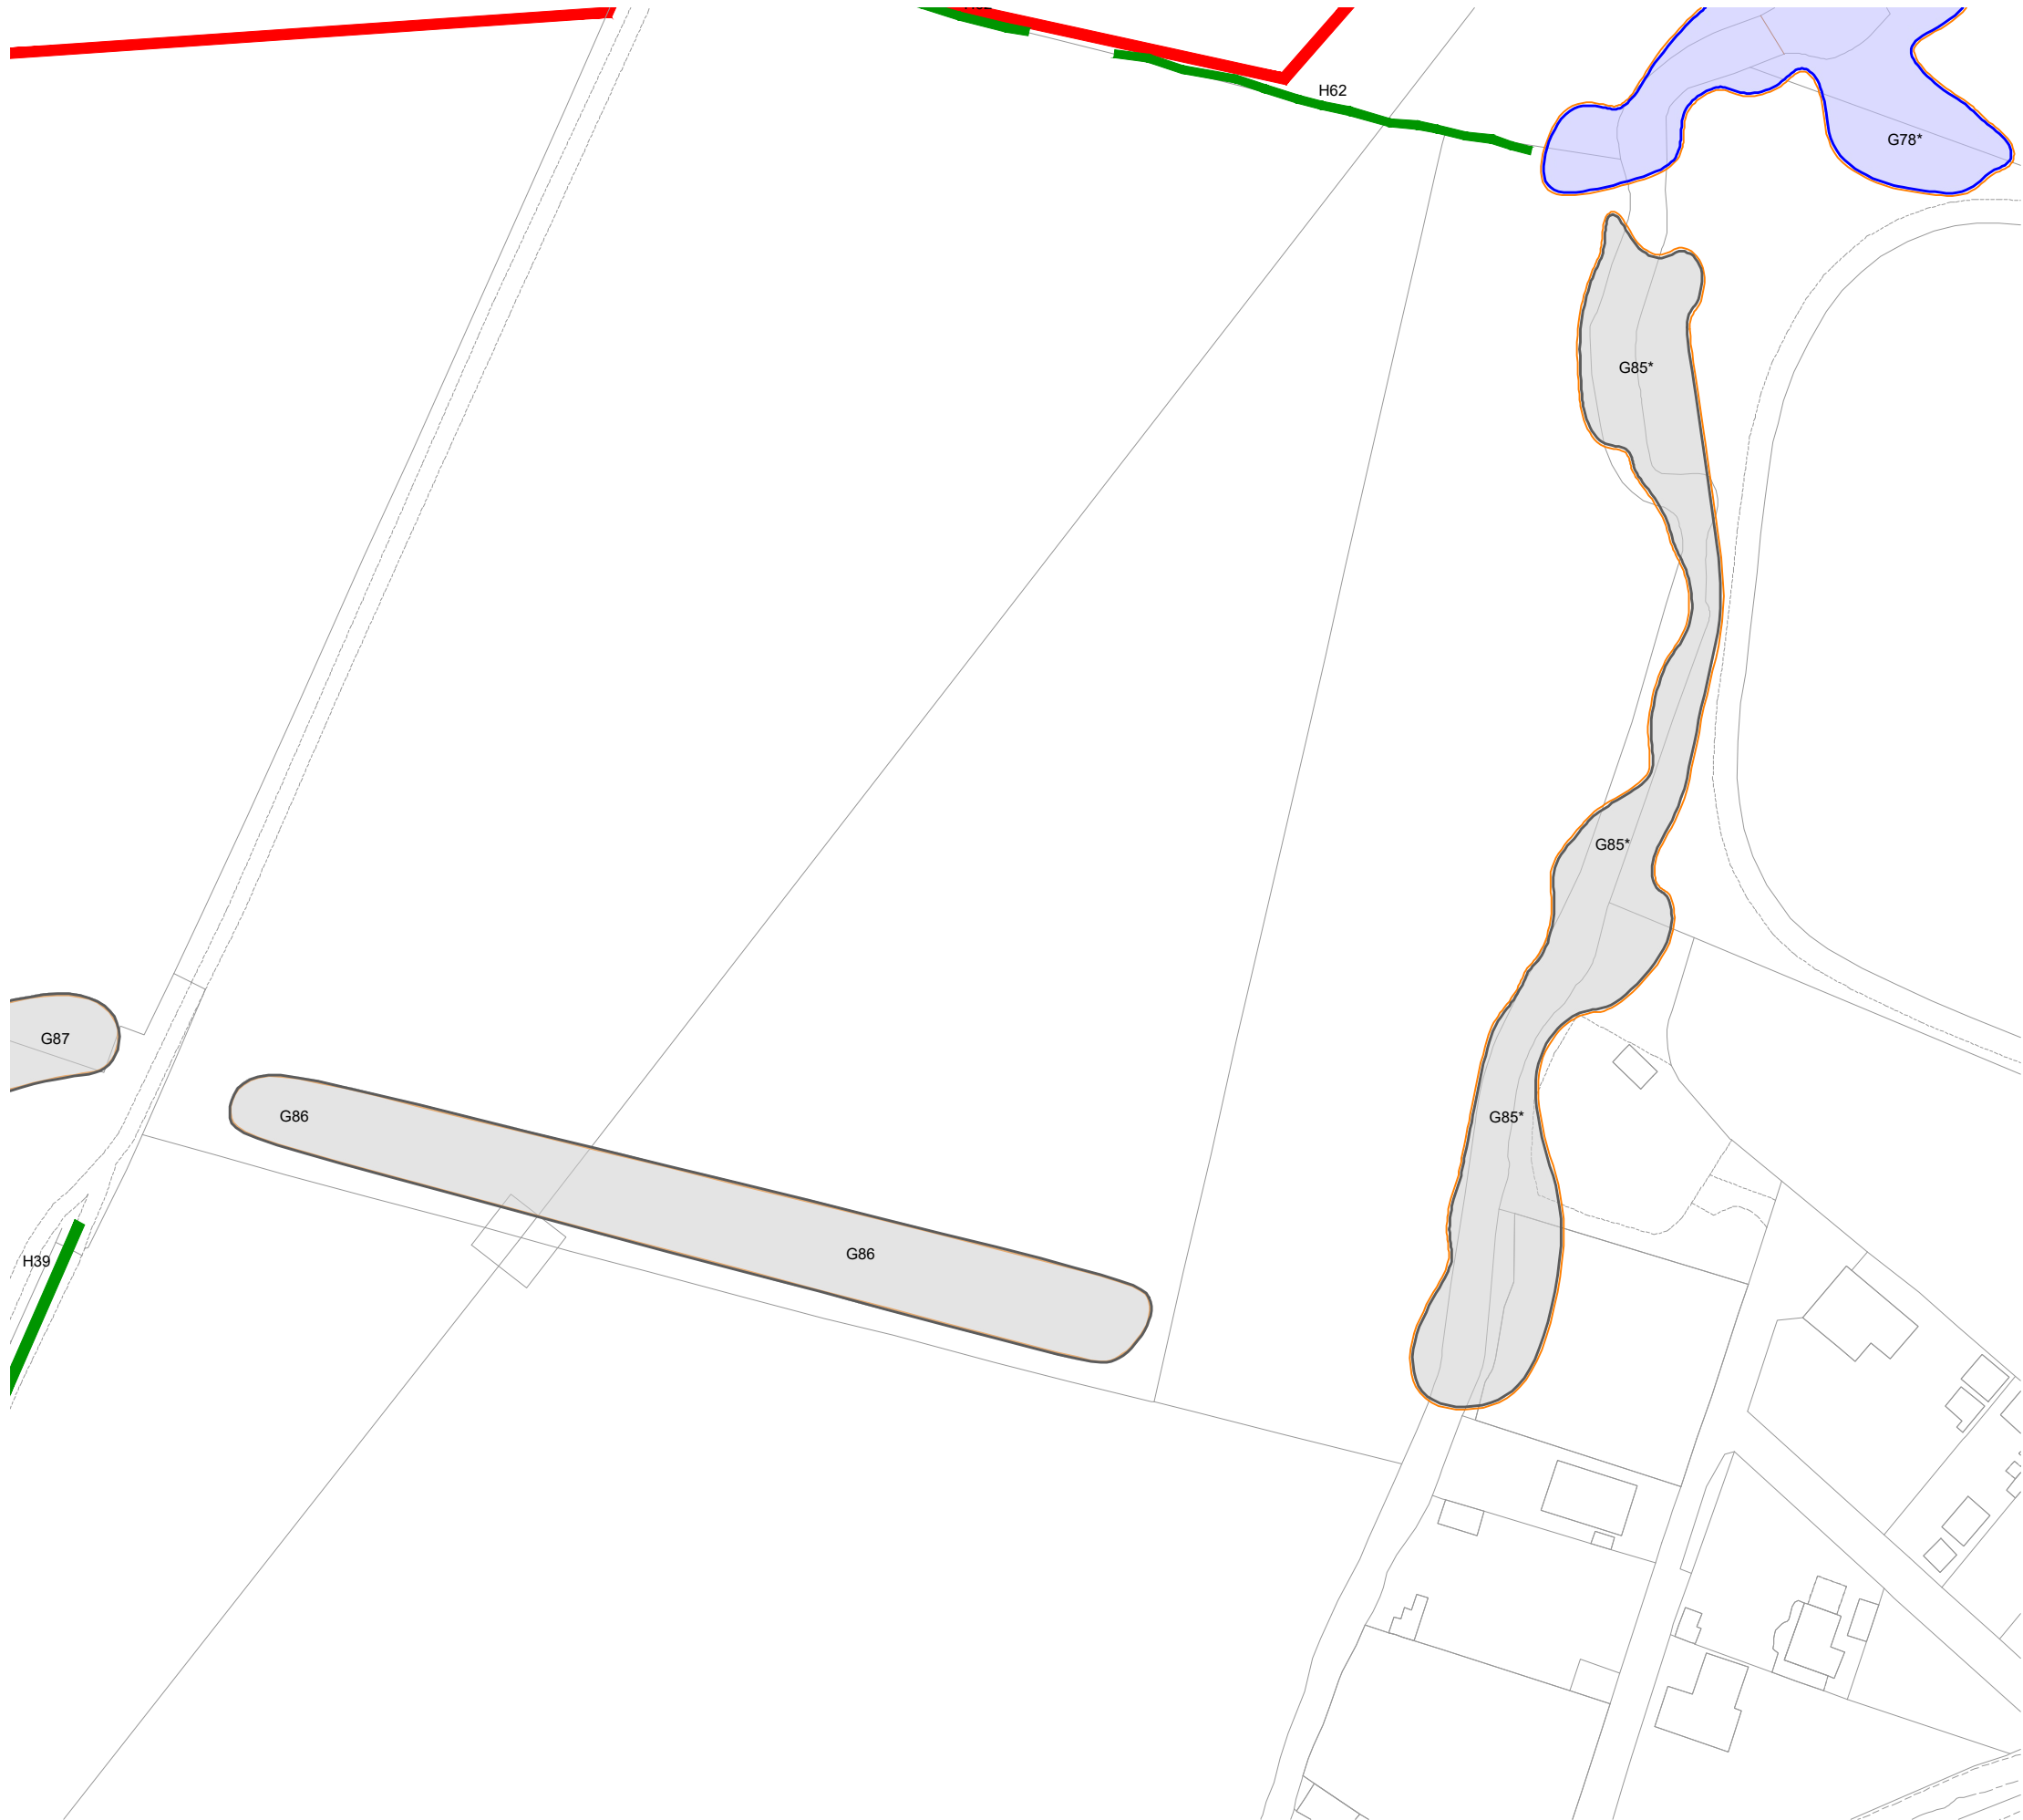

KEY

[This drawing must be reproduced in colour]

- T1/G1/W1 Trees
- H1 Hedgerow
- Root Protection Area (RPA)
- Working area boundary
- Proposed pipeline route
- Proposed bore or drill pipeline
- # Approximate location
(Feature not shown on supplied topographical survey)
- * TPO
(Not present in all insets)

Trees and hedgerow to be retained and protected

- Category A
(High quality)
- Category B
(Moderate quality)
- Category C
(Low quality)
- Category U
(May be retained for habitat value)
- Hedgerow
(Not categorised)

Proposed tree and hedgerow works

- Trees to be removed
(Canopy outline denotes tree quality category)
- Hedgerow to be removed

NOTE: This drawing should be read in conjunction with the respective Arboricultural Survey Data (Appendix A).



Reproduced by permission of Ordnance Survey on behalf of His Majesty's Stationery Office.

© Crown Copyright and database right 2023. All rights reserved.
Contains data from OS Zoomstack. OS licence number 0100031673

B	Updated TPO Information	AAB	RMG	06.01.26
A	Updated Pipeline Route	AAB	JGS	29.01.26
Rev	Description	Drawn	Approved	Date



THE ENVIRONMENT PARTNERSHIP


401 Faraday Street, Birchwood Park, Warrington WA3 6GA
Tel 01925 844004 e-mail tep@tep.uk.com www.tep.uk.com

Project
Hallgates to Elms Farm, Leicestershire

Title
Drawing 3: Tree Effects Plan [INSET 30]

Drawing Number
D10480.01.090

Drawn	Checked	Approved	Scale	Date
AAB	RMG	RMG	1:1250 @ A3	12/12/2025

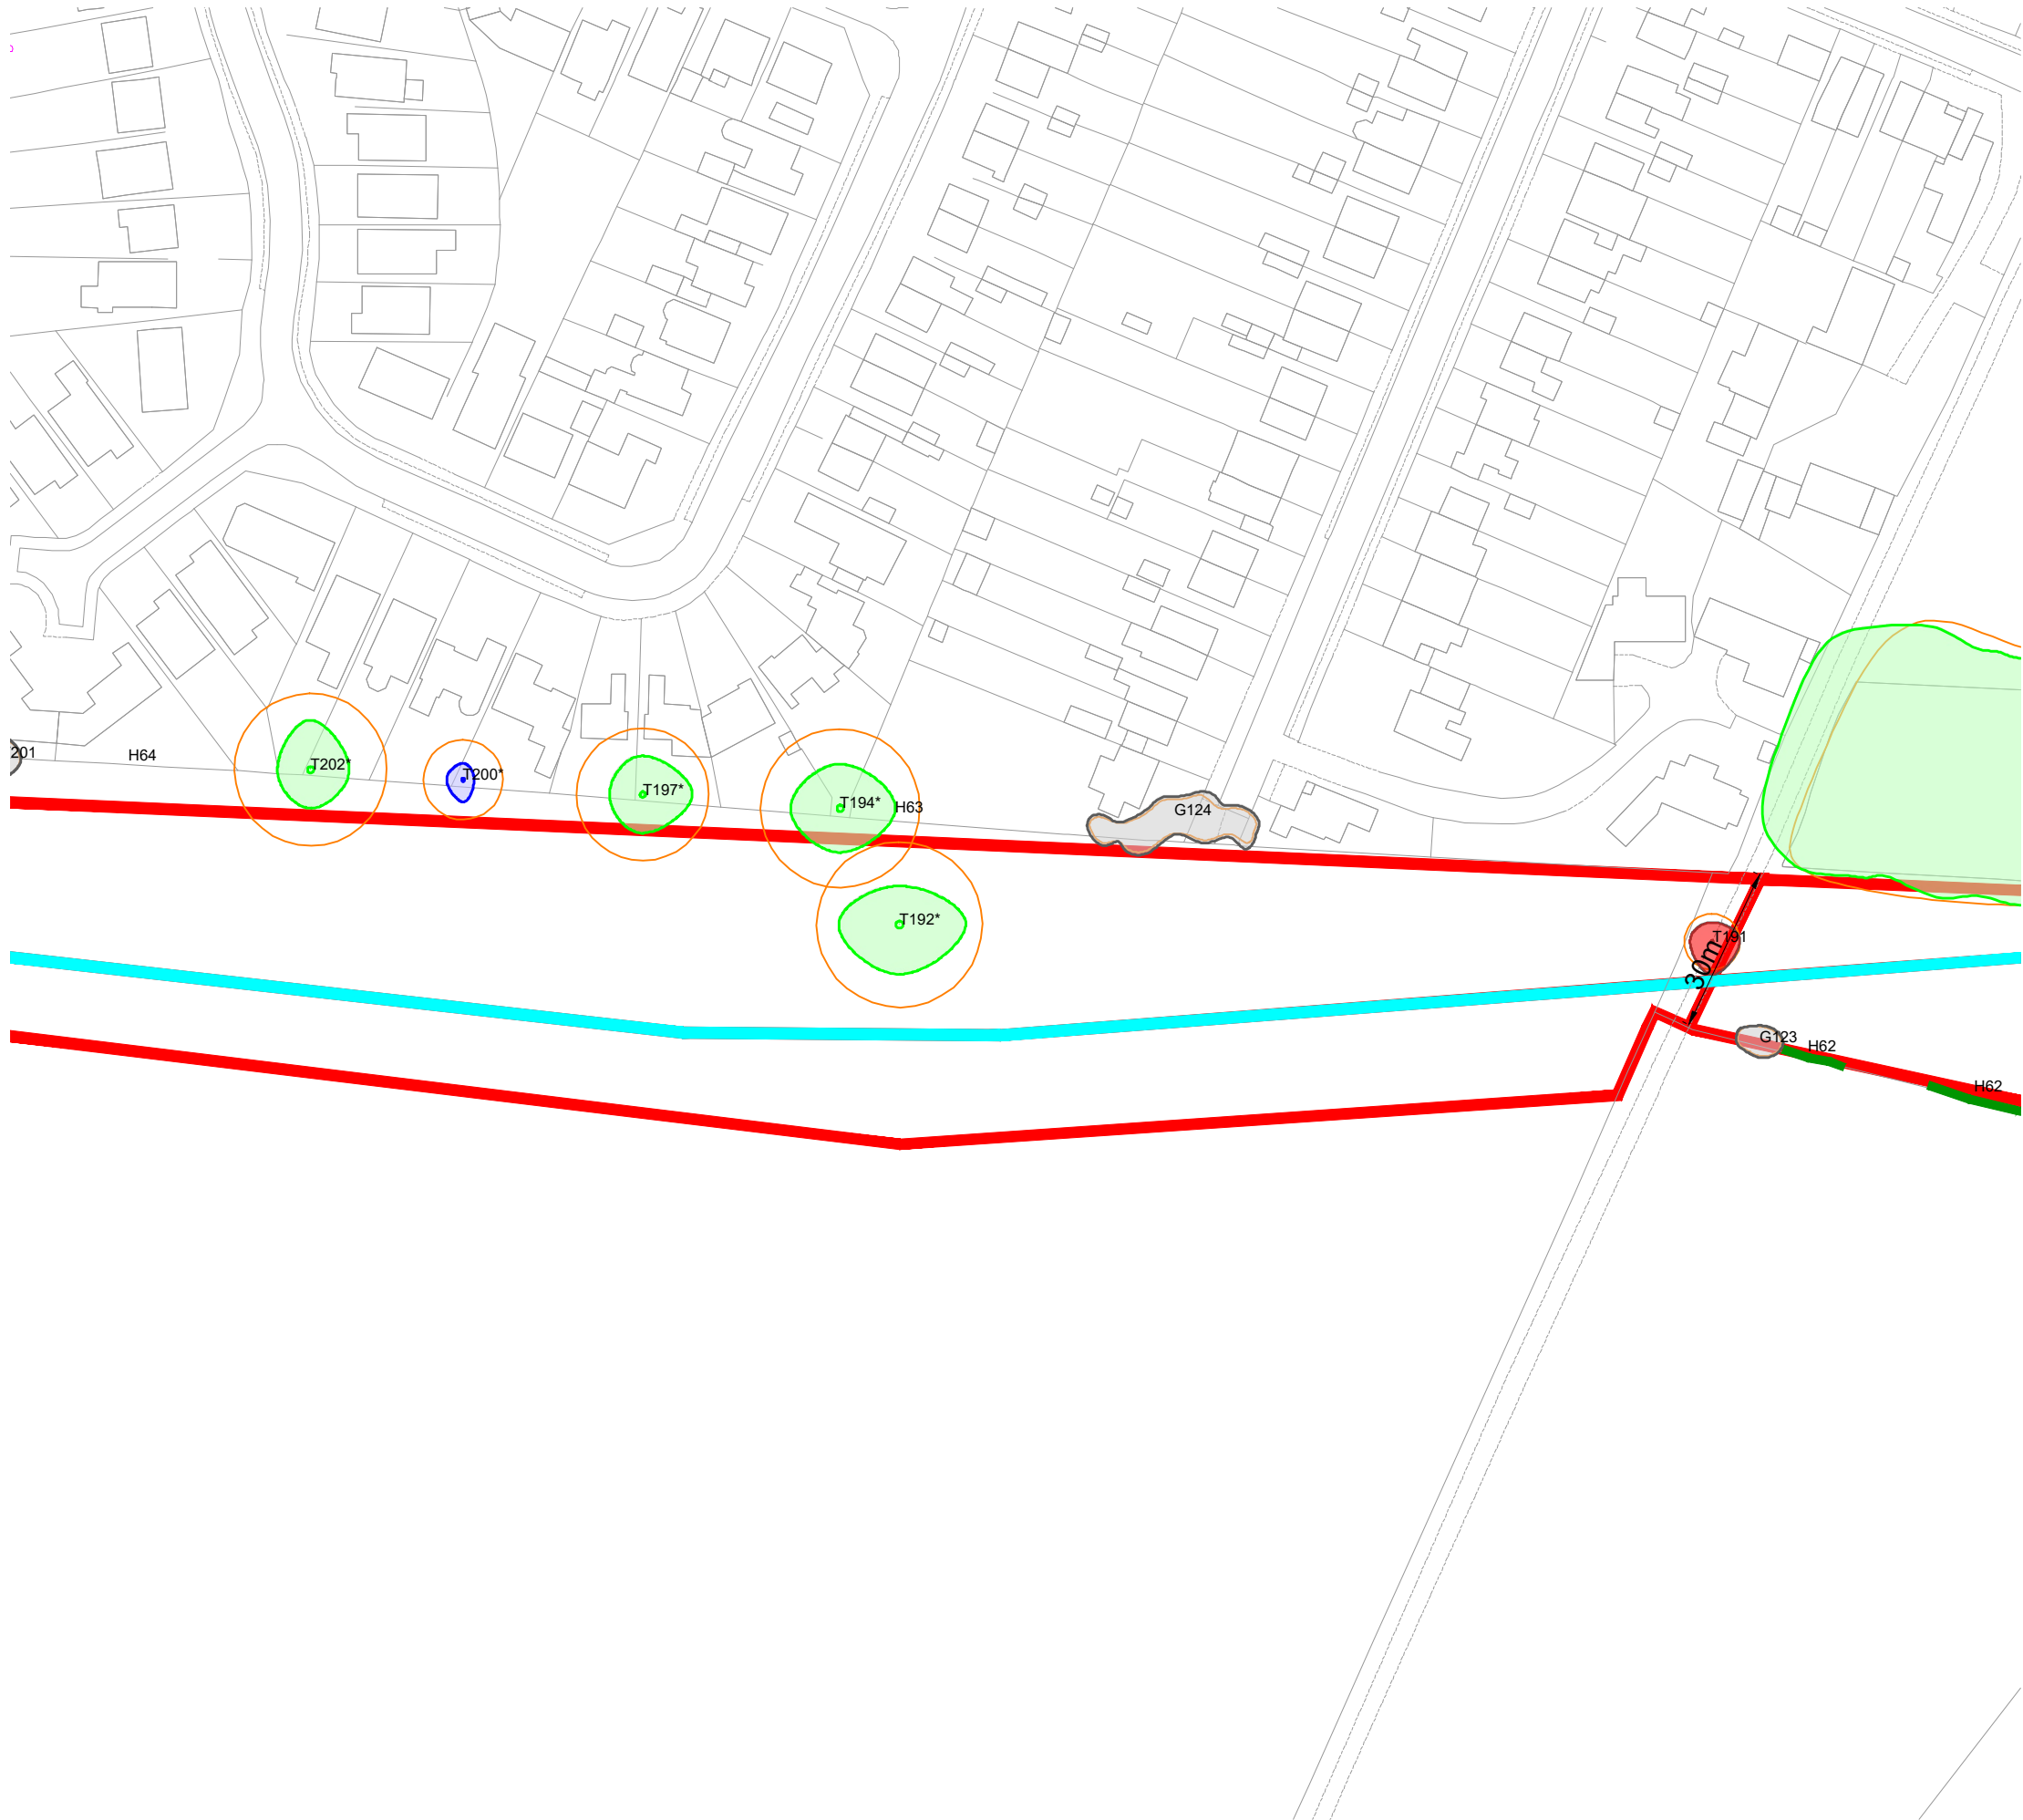

KEY

[This drawing must be reproduced in colour]

- T1/G1/W1 Trees
- H1 Hedgerow
- Root Protection Area (RPA)
- Working area boundary
- Proposed pipeline route
- Proposed bore or drill pipeline
- # Approximate location
(Feature not shown on supplied topographical survey)
- * TPO
(Not present in all insets)

Trees and hedgerow to be retained and protected

- Category A
(High quality)
- Category B
(Moderate quality)
- Category C
(Low quality)
- Category U
(May be retained for habitat value)
- Hedgerow
(Not categorised)

Proposed tree and hedgerow works

- Trees to be removed
(Canopy outline denotes tree quality category)
- Hedgerow to be removed

NOTE: This drawing should be read in conjunction with the respective Arboricultural Survey Data (Appendix A).



Reproduced by permission of Ordnance Survey on behalf of His Majesty's Stationery Office.

© Crown Copyright and database right 2023. All rights reserved.
Contains data from OS Zoomstack. OS licence number 0100031673

B	Updated TPO Information	AAB	RMG	06.01.26
A	Updated Pipeline Route	AAB	JGS	29.01.26
Rev	Description	Drawn	Approved	Date



THE
ENVIRONMENT
PARTNERSHIP


401 Faraday Street, Birchwood Park, Warrington WA3 6GA
Tel 01925 844004 e-mail tep@tep.uk.com www.tep.uk.com

Project
Hallgates to Elms Farm, Leicestershire

Title
Drawing 3: Tree Effects Plan [INSET 46]

Drawing Number
D10480.01.091

Drawn	Checked	Approved	Scale	Date
AAB	RMG	RMG	1:1250 @ A3	12/12/2025

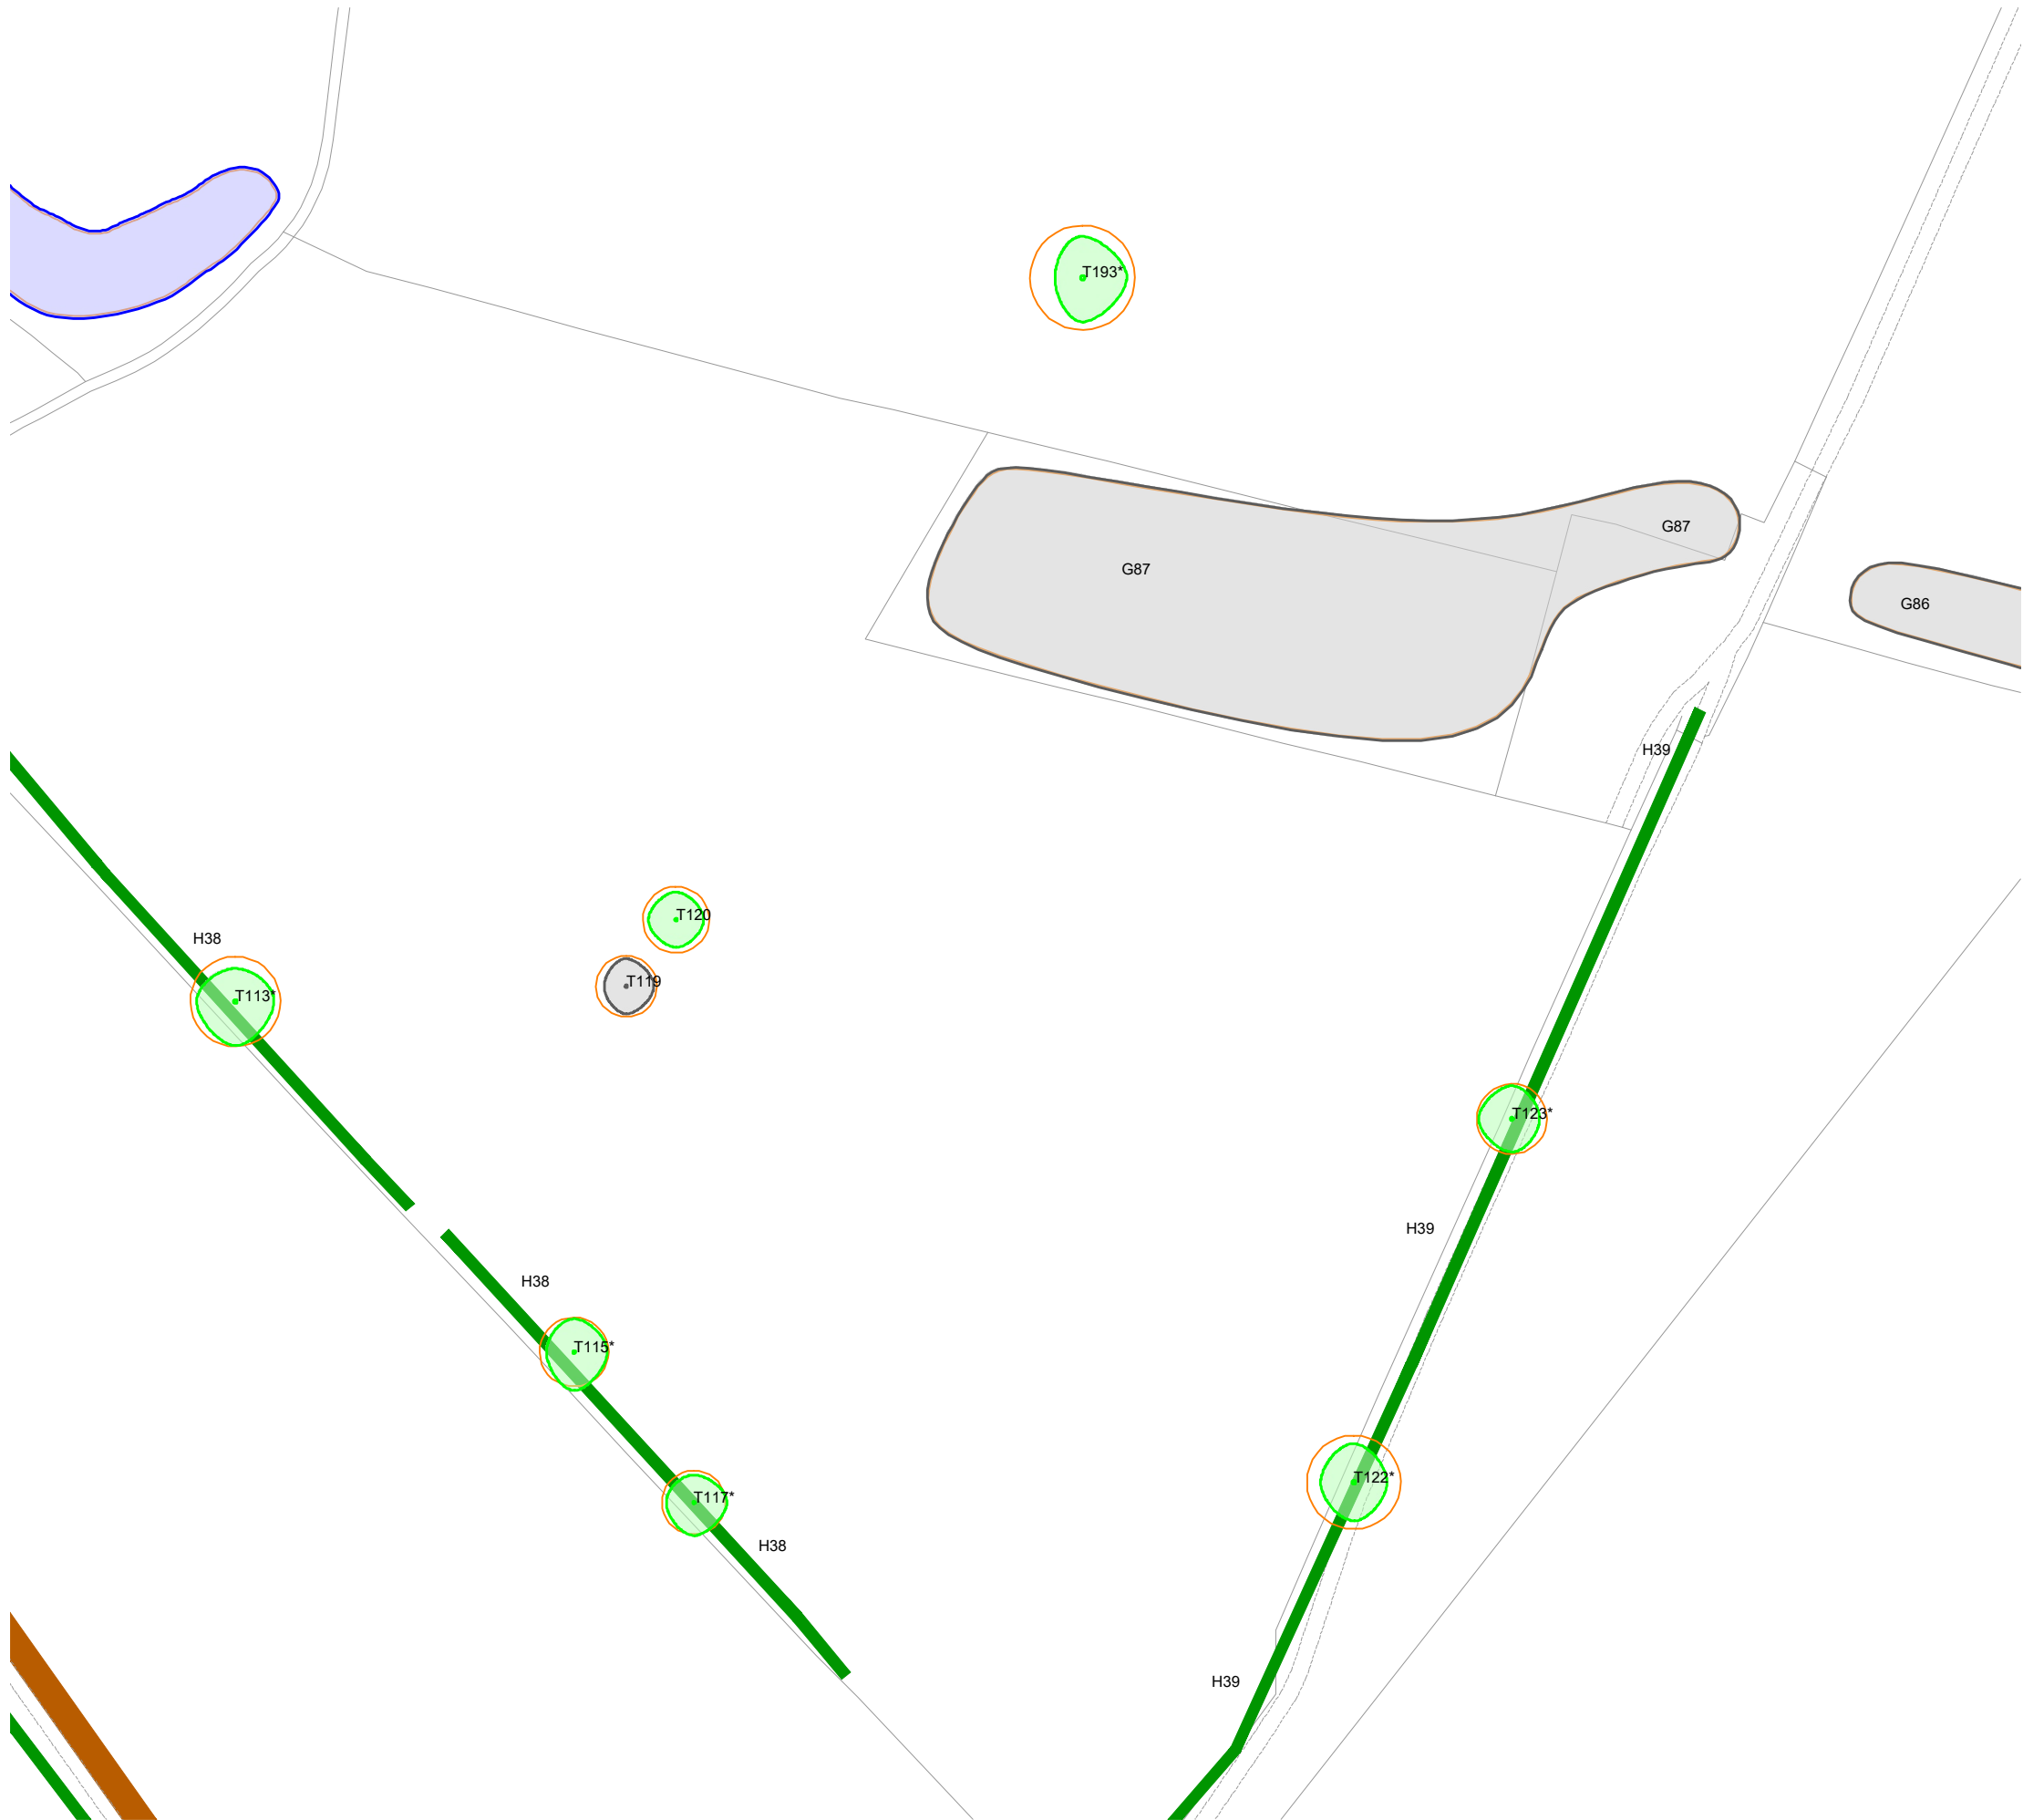

KEY

[This drawing must be reproduced in colour]

- T1/G1/W1 Trees
- H1 Hedgerow
- Root Protection Area (RPA)
- Working area boundary
- Proposed pipeline route
- Proposed bore or drill pipeline
- # Approximate location
(Feature not shown on supplied topographical survey)
- * TPO
(Not present in all insets)

Trees and hedgerow to be retained and protected

- Category A
(High quality)
- Category B
(Moderate quality)
- Category C
(Low quality)
- Category U
(May be retained for habitat value)
- Hedgerow
(Not categorised)

Proposed tree and hedgerow works

- Trees to be removed
(Canopy outline denotes tree quality category)
- Hedgerow to be removed

NOTE: This drawing should be read in conjunction with the respective Arboricultural Survey Data (Appendix A).



Reproduced by permission of Ordnance Survey on behalf of His Majesty's Stationery Office.

© Crown Copyright and database right 2023. All rights reserved.
Contains data from OS Zoomstack. OS licence number 0100031673

B	Updated TPO Information	AAB	RMG	06.01.26
A	Updated Pipeline Route	AAB	JGS	29.01.26
Rev	Description	Drawn	Approved	Date



THE
ENVIRONMENT
PARTNERSHIP


401 Faraday Street, Birchwood Park, Warrington WA3 6GA
Tel 01925 844004 e-mail tep@tep.uk.com www.tep.uk.com

Project
Hallgates to Elms Farm, Leicestershire

Title
Drawing 3: Tree Effects Plan [INSET 30]

Drawing Number
D10480.01.092

Drawn	Checked	Approved	Scale	Date
AAB	RMG	RMG	1:1250 @ A3	12/12/2025

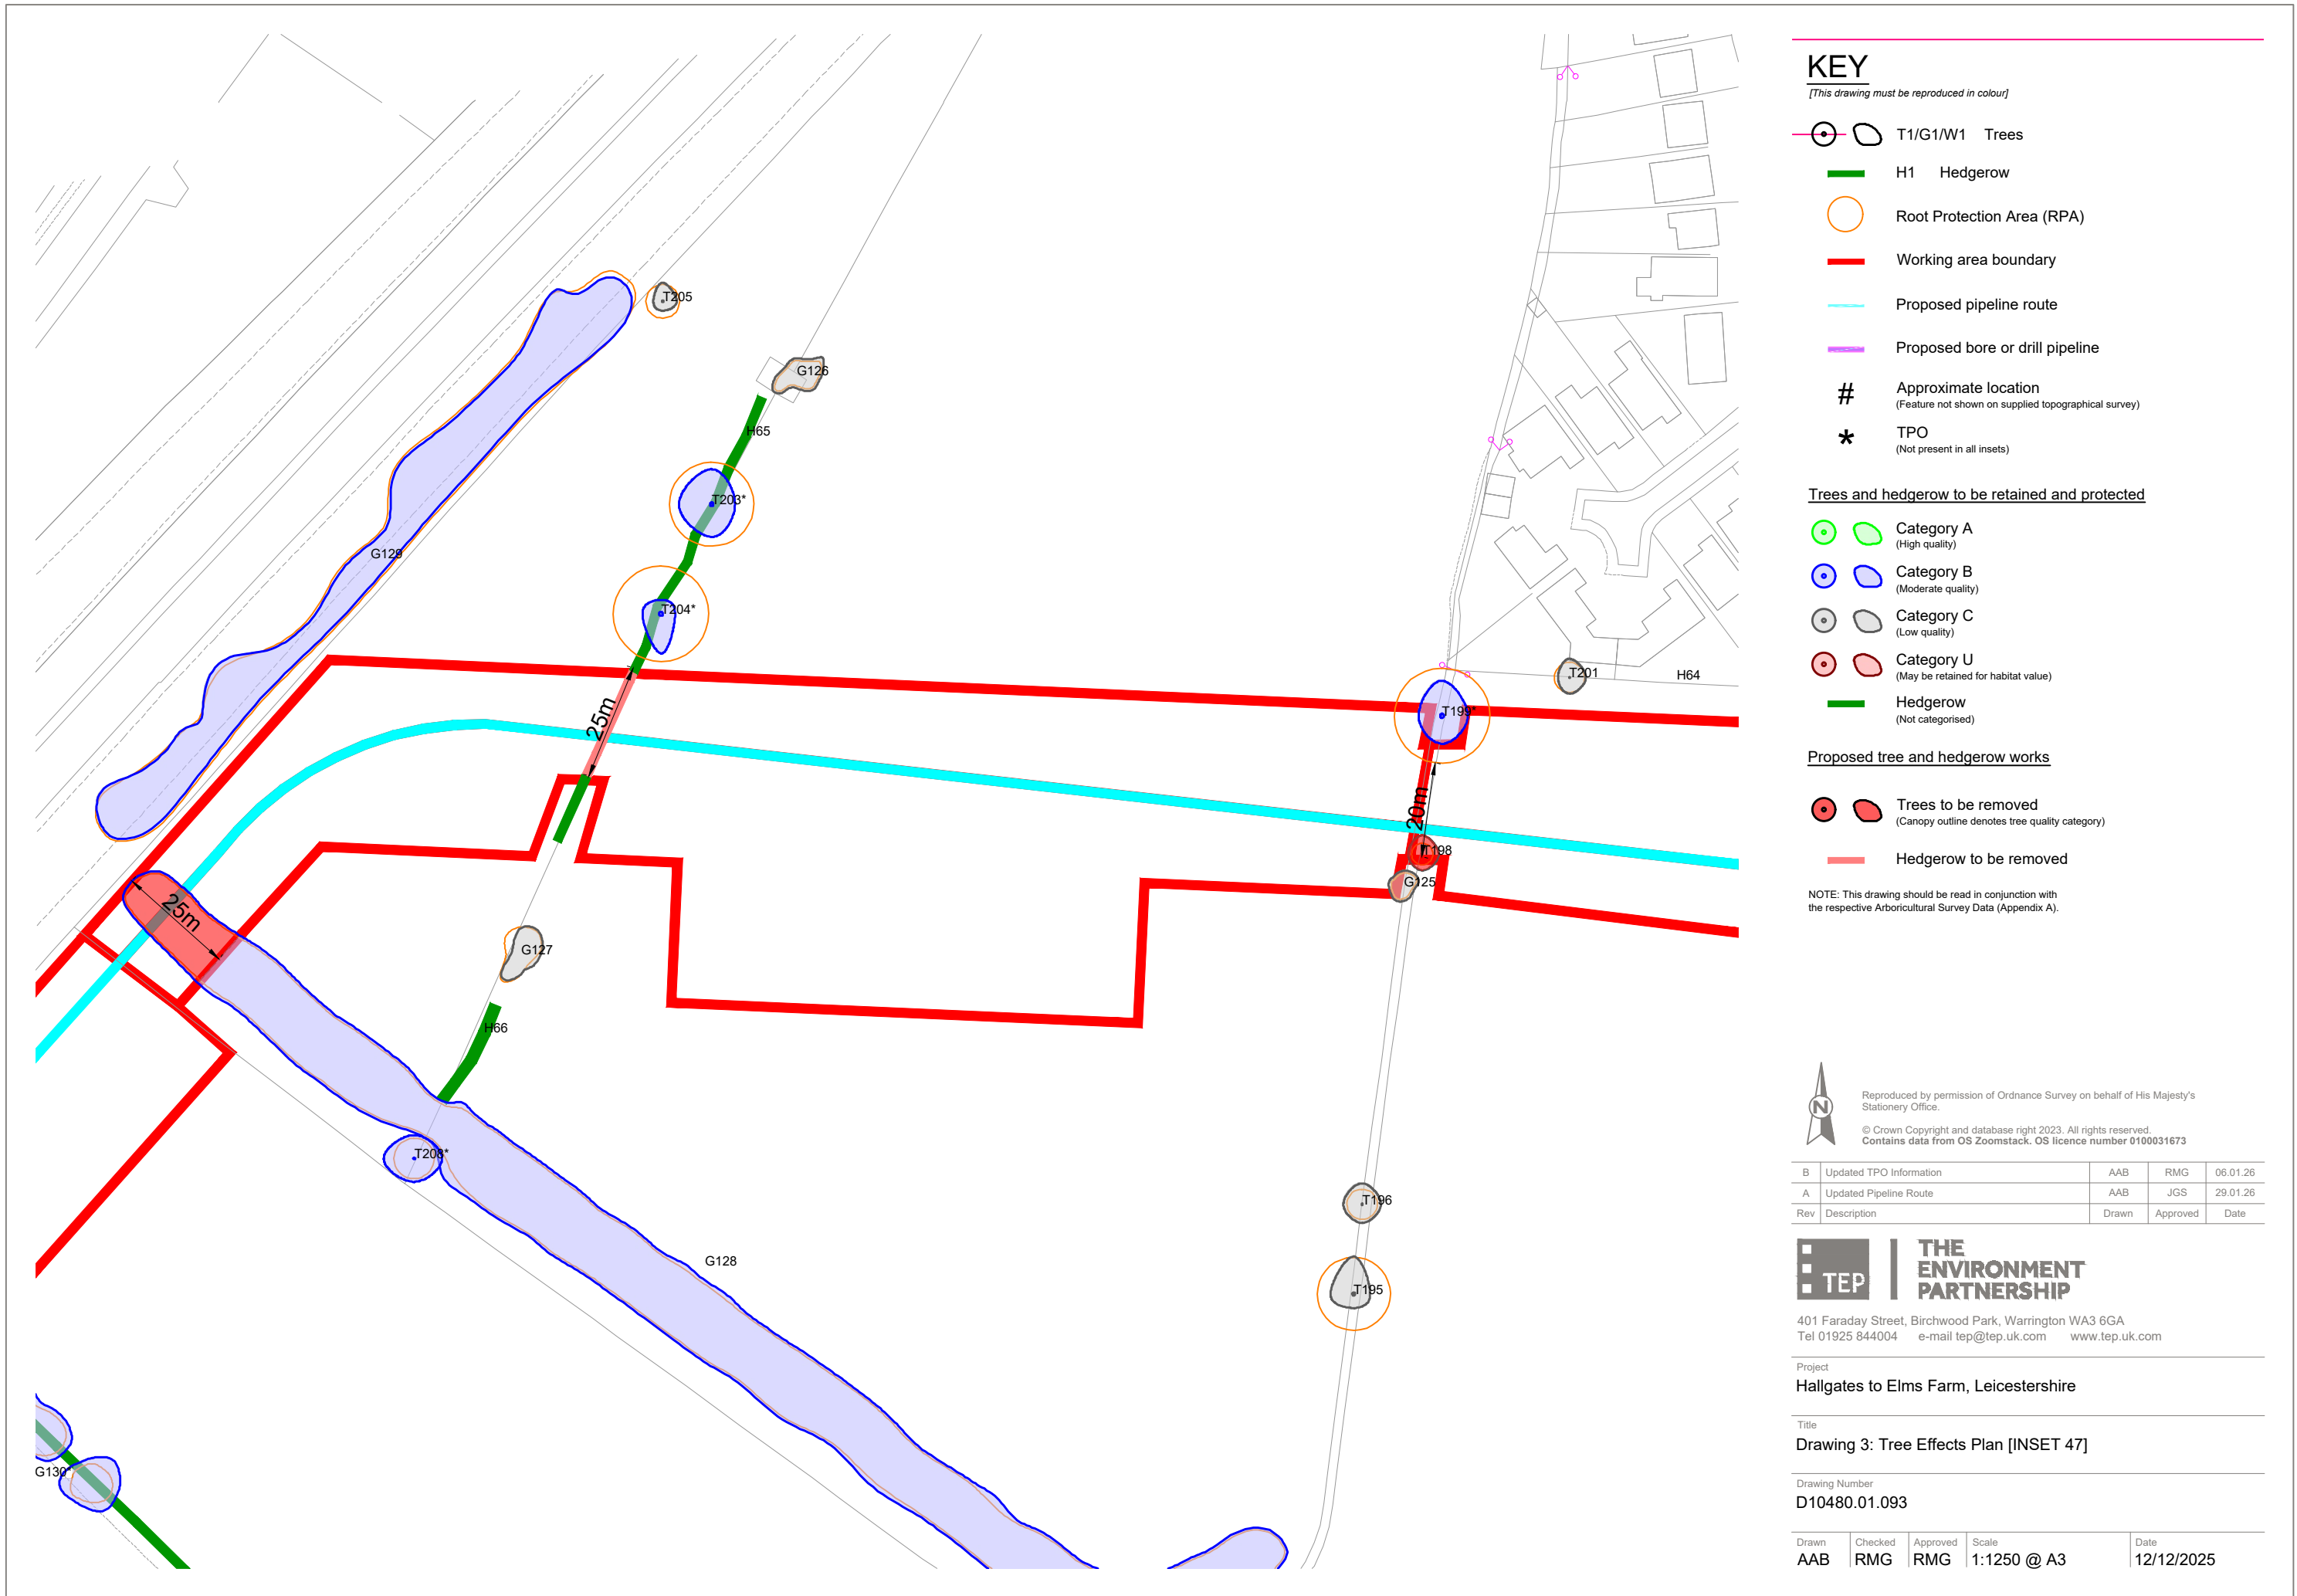

KEY

[This drawing must be reproduced in colour]

- T1/G1/W1 Trees
- H1 Hedgerow
- Root Protection Area (RPA)
- Working area boundary
- Proposed pipeline route
- Proposed bore or drill pipeline
- # Approximate location
(Feature not shown on supplied topographical survey)
- * TPO
(Not present in all insets)

Trees and hedgerow to be retained and protected

- Category A
(High quality)
- Category B
(Moderate quality)
- Category C
(Low quality)
- Category U
(May be retained for habitat value)
- Hedgerow
(Not categorised)

Proposed tree and hedgerow works

- Trees to be removed
(Canopy outline denotes tree quality category)
- Hedgerow to be removed

NOTE: This drawing should be read in conjunction with the respective Arboricultural Survey Data (Appendix A).



Reproduced by permission of Ordnance Survey on behalf of His Majesty's Stationery Office.

© Crown Copyright and database right 2023. All rights reserved.
Contains data from OS Zoomstack. OS licence number 0100031673

B	Updated TPO Information	AAB	RMG	06.01.26
A	Updated Pipeline Route	AAB	JGS	29.01.26
Rev	Description	Drawn	Approved	Date



THE
ENVIRONMENT
PARTNERSHIP


401 Faraday Street, Birchwood Park, Warrington WA3 6GA
Tel 01925 844004 e-mail tep@tep.uk.com www.tep.uk.com

Project
Hallgates to Elms Farm, Leicestershire

Title
Drawing 3: Tree Effects Plan [INSET 47]

Drawing Number
D10480.01.093

Drawn	Checked	Approved	Scale	Date
AAB	RMG	RMG	1:1250 @ A3	12/12/2025

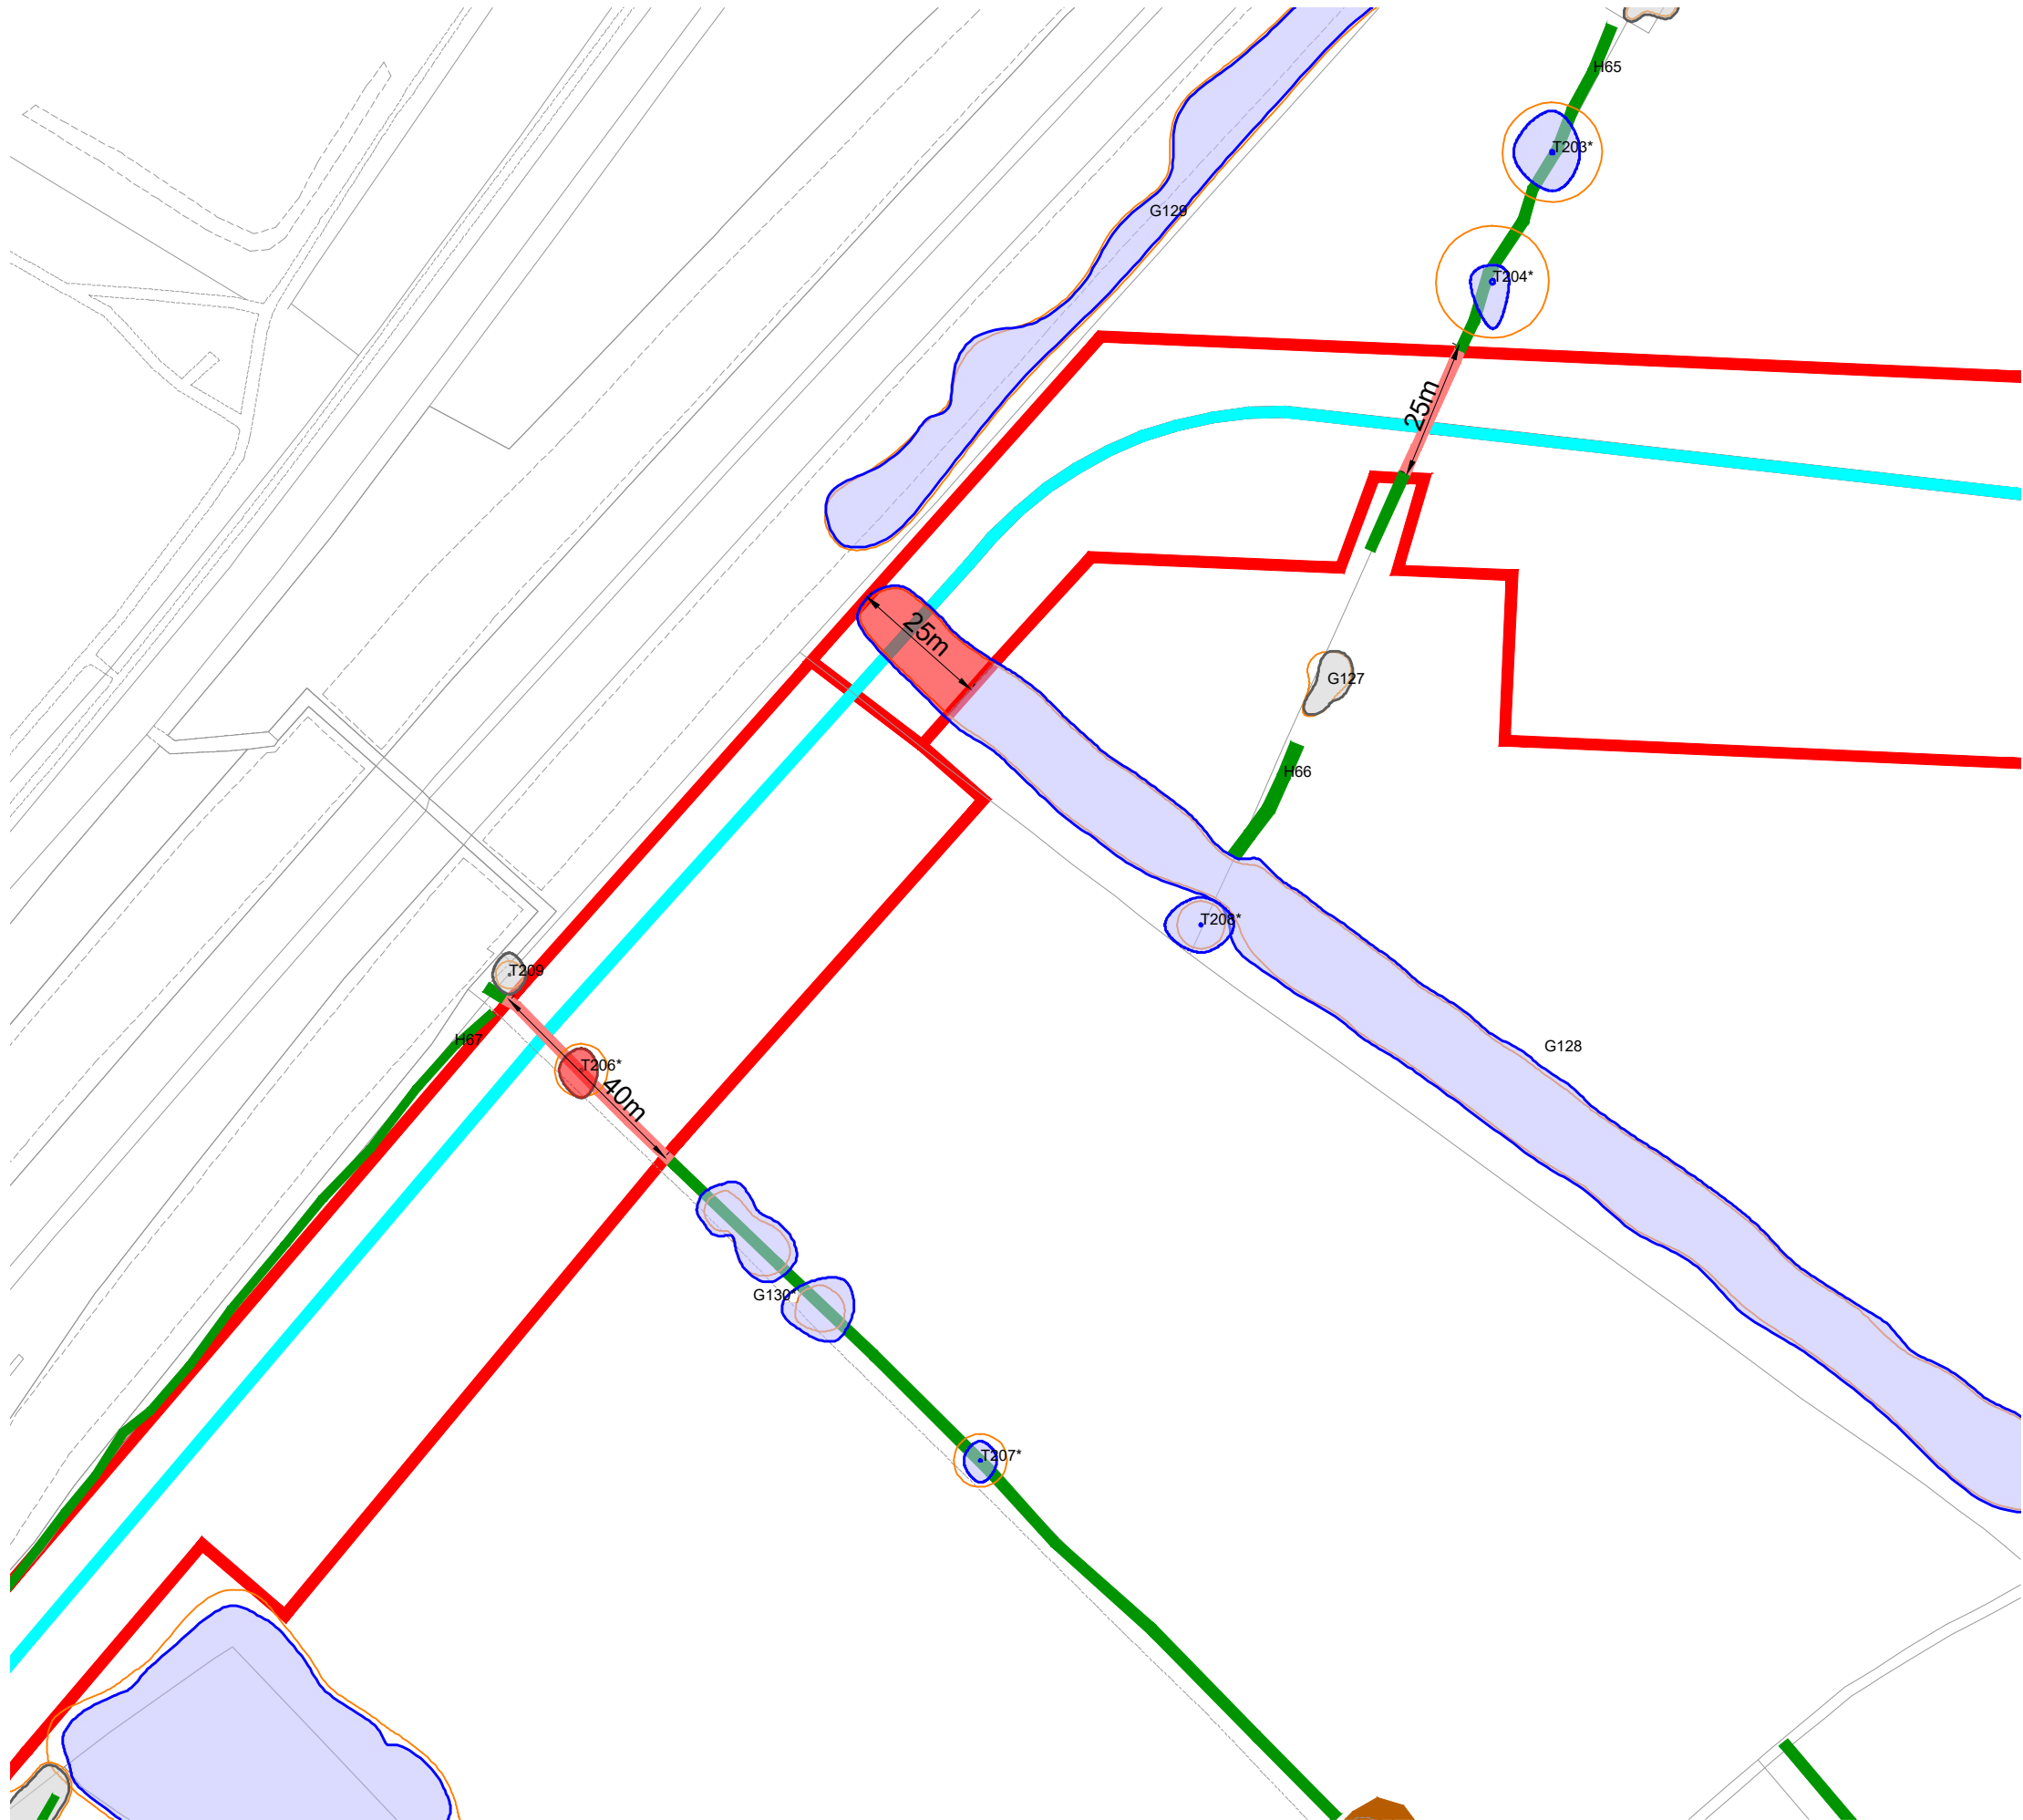

KEY

[This drawing must be reproduced in colour]

- T1/G1/W1 Trees
- H1 Hedgerow
- Root Protection Area (RPA)
- Working area boundary
- Proposed pipeline route
- Proposed bore or drill pipeline
- # Approximate location
(Feature not shown on supplied topographical survey)
- * TPO
(Not present in all insets)

Trees and hedgerow to be retained and protected

- Category A
(High quality)
- Category B
(Moderate quality)
- Category C
(Low quality)
- Category U
(May be retained for habitat value)
- Hedgerow
(Not categorised)

Proposed tree and hedgerow works

- Trees to be removed
(Canopy outline denotes tree quality category)
- Hedgerow to be removed

NOTE: This drawing should be read in conjunction with the respective Arboricultural Survey Data (Appendix A).



Reproduced by permission of Ordnance Survey on behalf of His Majesty's Stationary Office.

© Crown Copyright and database right 2023. All rights reserved.
Contains data from OS Zoomstack. OS licence number 0100031673

B	Updated TPO Information	AAB	RMG	06.01.26
A	Updated Pipeline Route	AAB	JGS	29.01.26
Rev	Description	Drawn	Approved	Date




401 Faraday Street, Birchwood Park, Warrington WA3 6GA
Tel 01925 844004 e-mail tep@tep.uk.com www.tep.uk.com

Project
Hallgates to Elms Farm, Leicestershire

Title
Drawing 3: Tree Effects Plan [INSET 48]

Drawing Number
D10480.01.094

Drawn	Checked	Approved	Scale	Date
AAB	RMG	RMG	1:1250 @ A3	12/12/2025

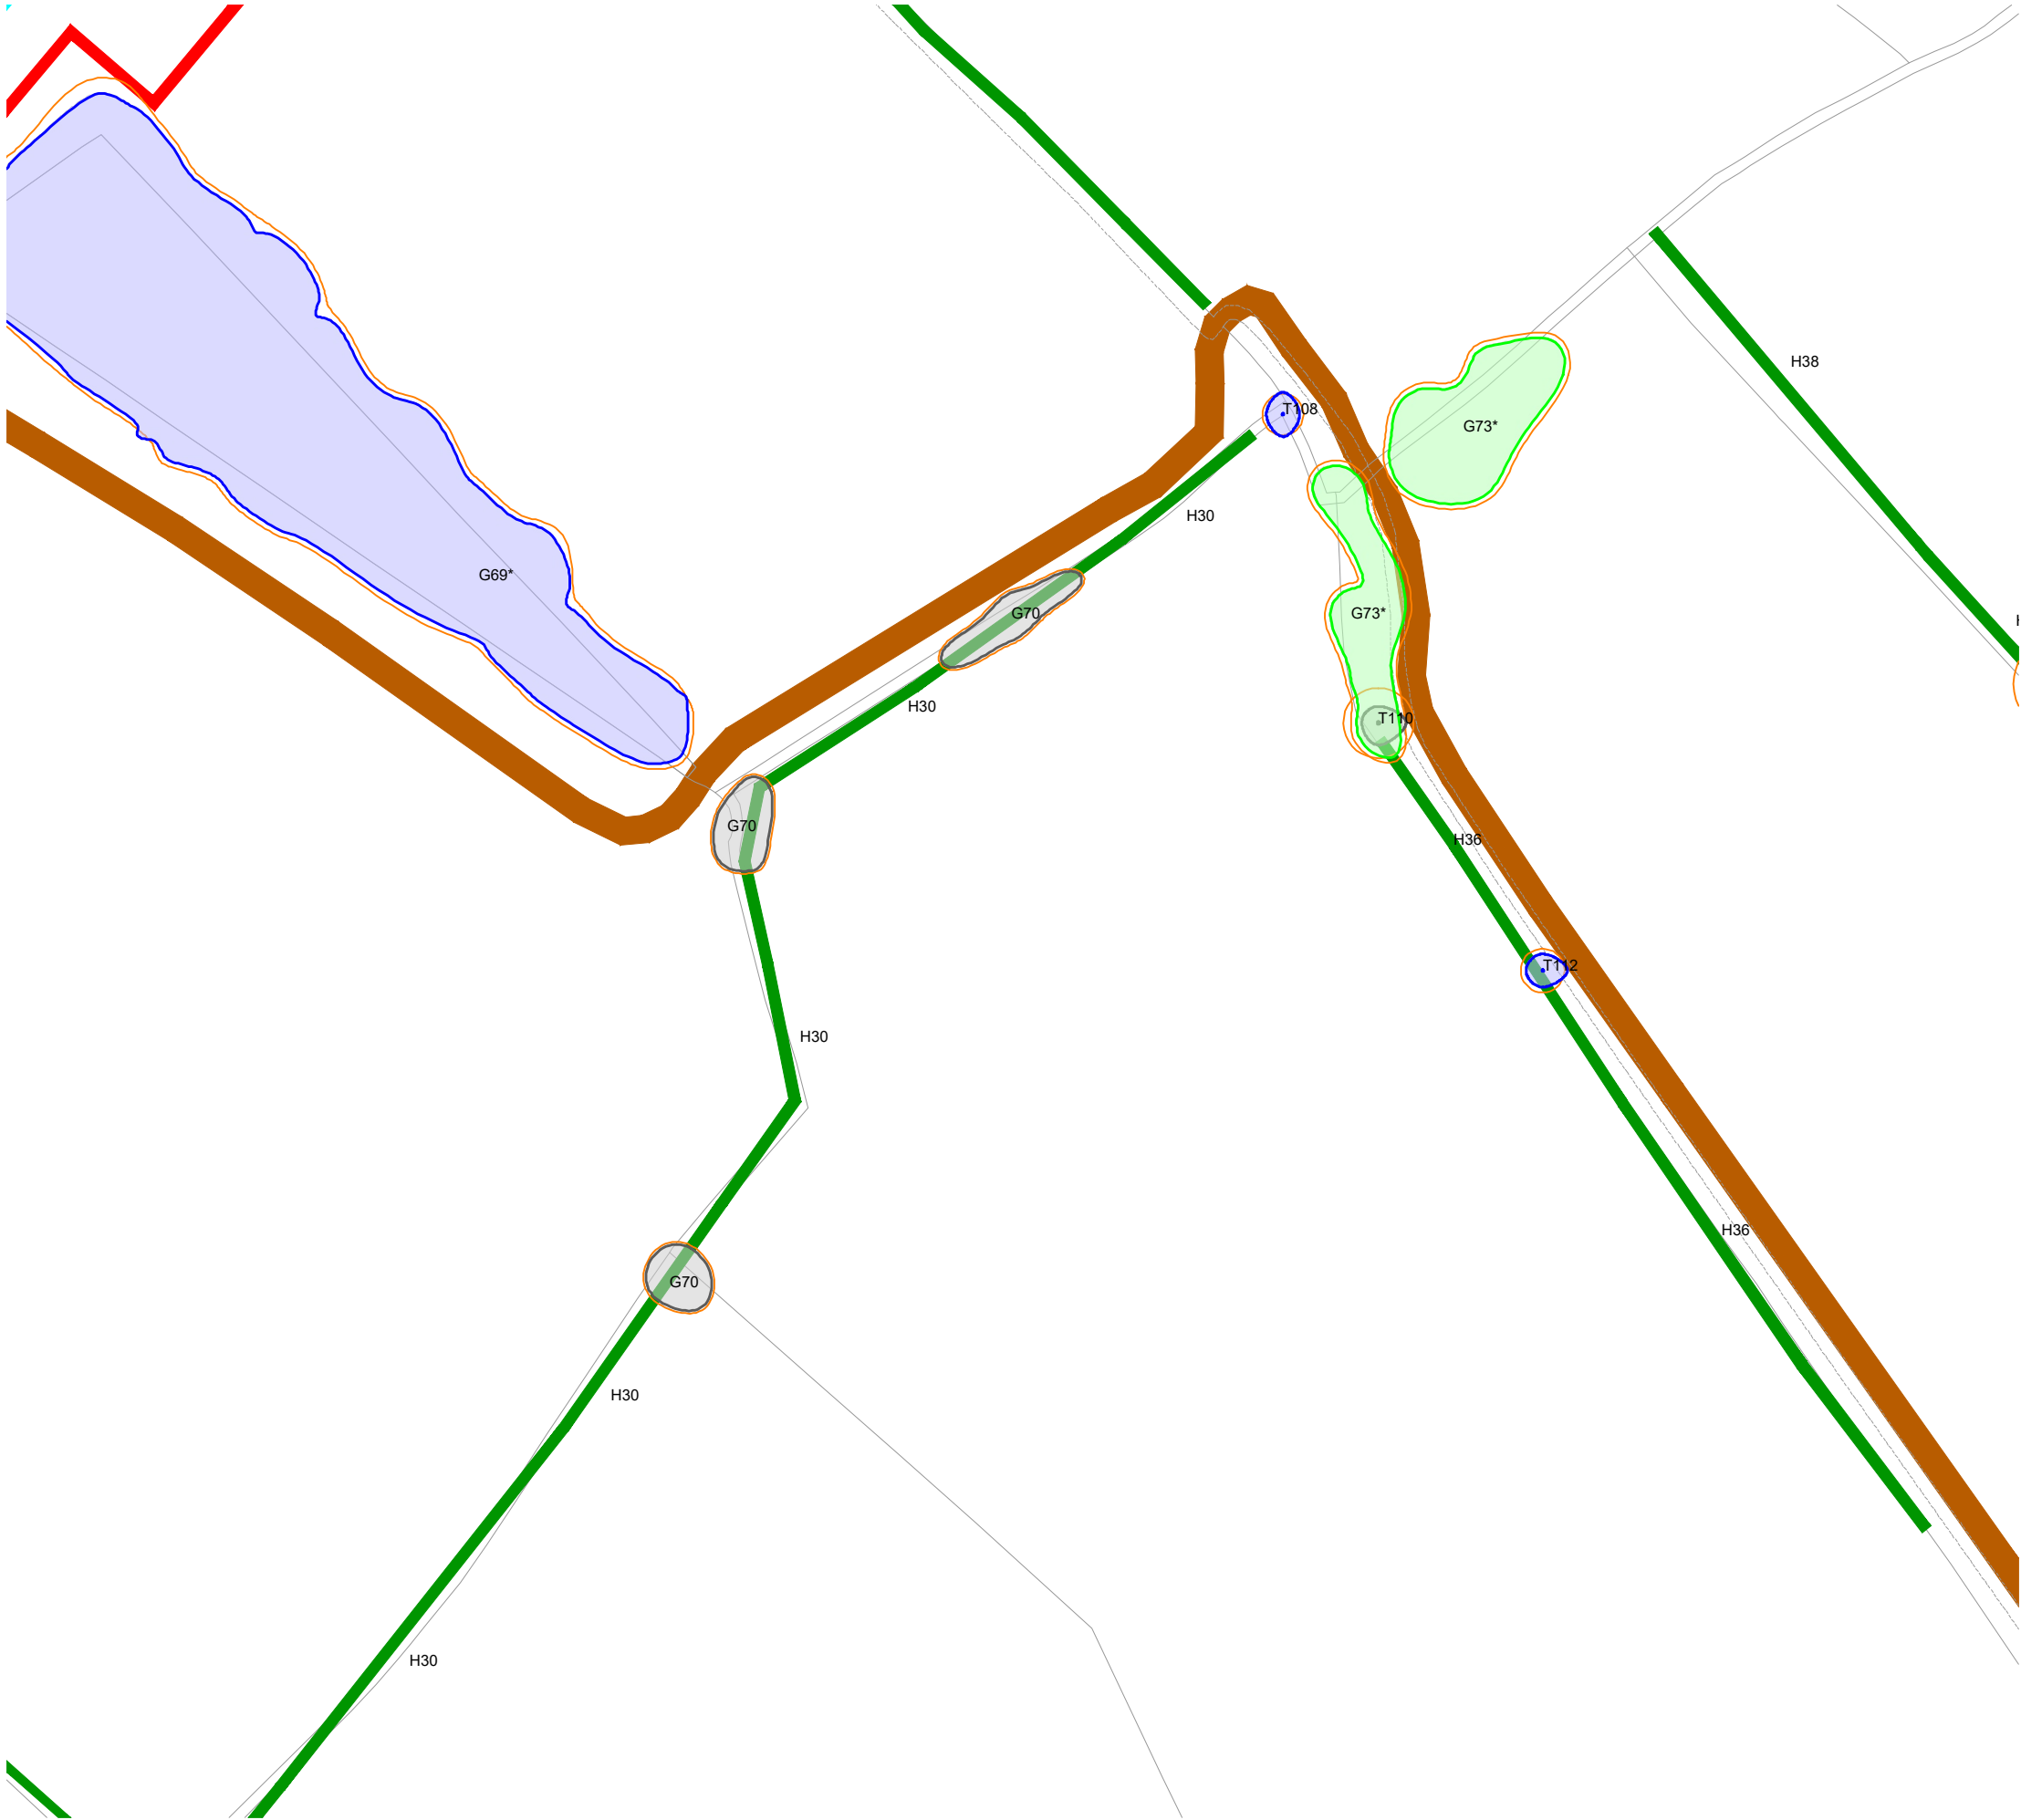

KEY

[This drawing must be reproduced in colour]

- T1/G1/W1 Trees
- H1 Hedgerow
- Root Protection Area (RPA)
- Working area boundary
- Proposed pipeline route
- Proposed bore or drill pipeline
- # Approximate location
(Feature not shown on supplied topographical survey)
- * TPO
(Not present in all insets)

Trees and hedgerow to be retained and protected

- Category A
(High quality)
- Category B
(Moderate quality)
- Category C
(Low quality)
- Category U
(May be retained for habitat value)
- Hedgerow
(Not categorised)

Proposed tree and hedgerow works

- Trees to be removed
(Canopy outline denotes tree quality category)
- Hedgerow to be removed

NOTE: This drawing should be read in conjunction with the respective Arboricultural Survey Data (Appendix A).



Reproduced by permission of Ordnance Survey on behalf of His Majesty's Stationery Office.

© Crown Copyright and database right 2023. All rights reserved.
Contains data from OS Zoomstack. OS licence number 0100031673

B	Updated TPO Information	AAB	RMG	06.01.26
A	Updated Pipeline Route	AAB	JGS	29.01.26
Rev	Description	Drawn	Approved	Date



THE ENVIRONMENT PARTNERSHIP


401 Faraday Street, Birchwood Park, Warrington WA3 6GA
Tel 01925 844004 e-mail tep@tep.uk.com www.tep.uk.com

Project
Hallgates to Elms Farm, Leicestershire

Title
Drawing 3: Tree Effects Plan [INSET 30]

Drawing Number
D10480.01.095

Drawn	Checked	Approved	Scale	Date
AAB	RMG	RMG	1:1250 @ A3	12/12/2025

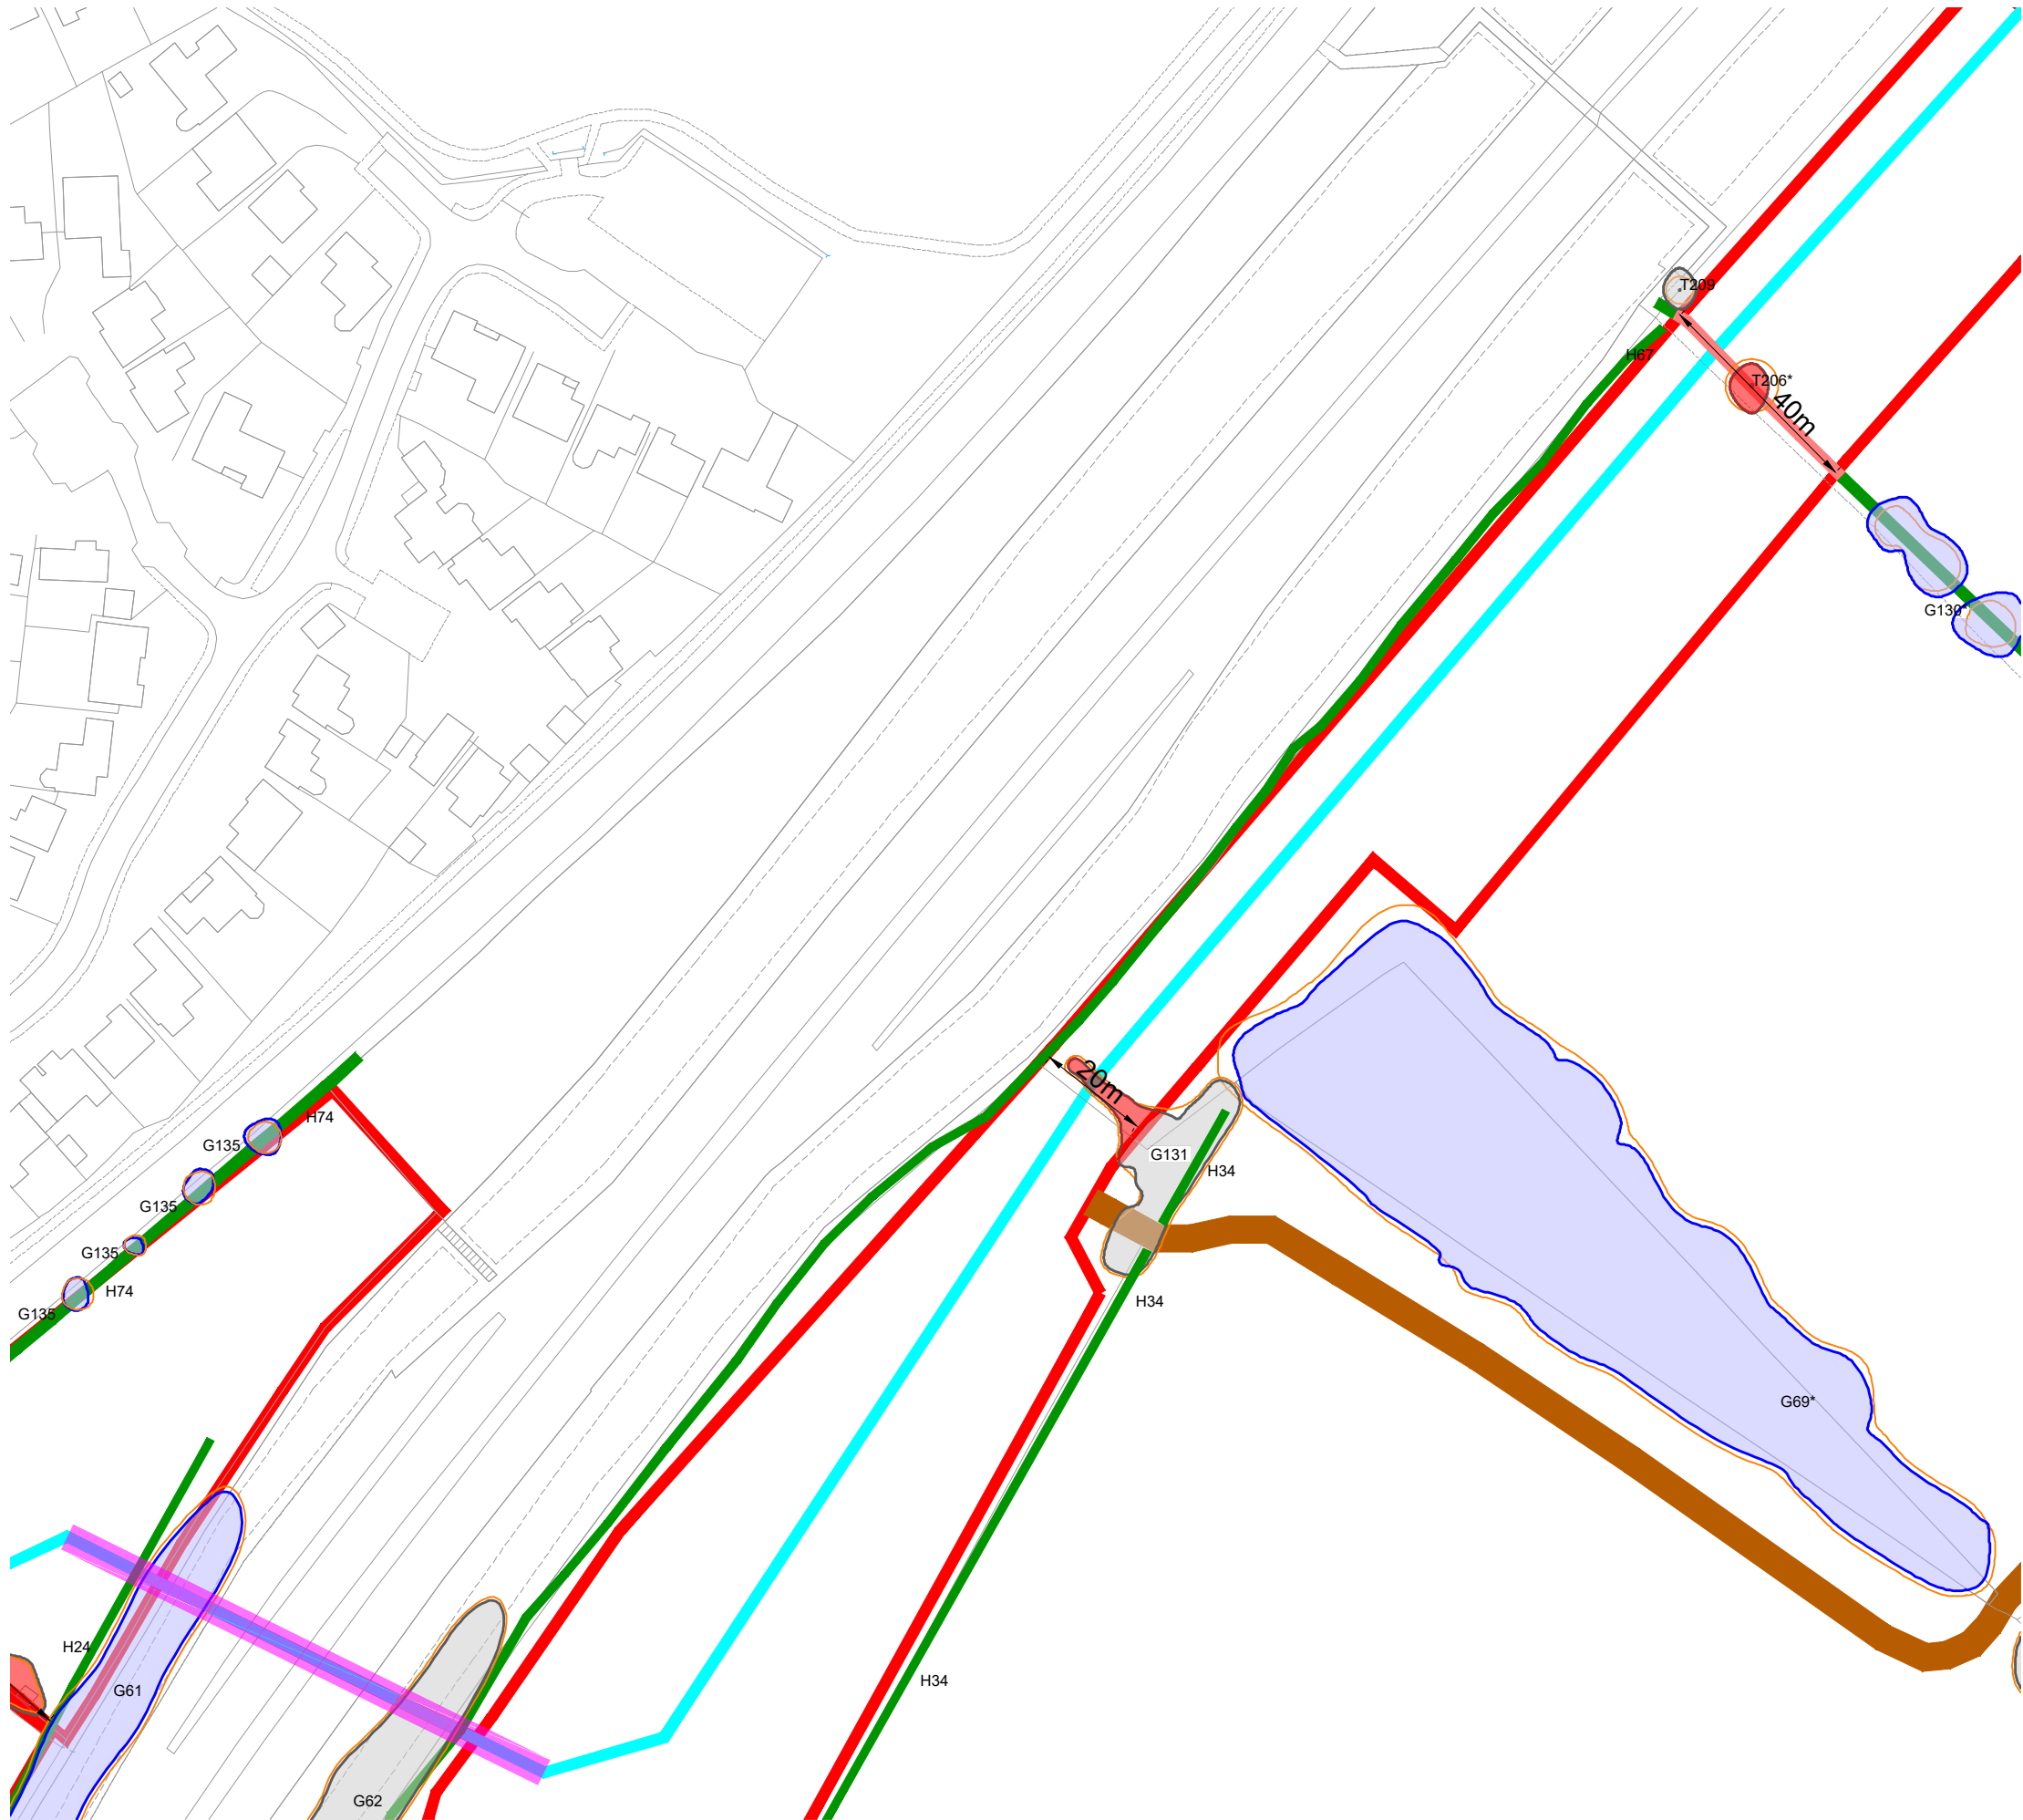

KEY

[This drawing must be reproduced in colour]

- T1/G1/W1 Trees
- H1 Hedgerow
- Root Protection Area (RPA)
- Working area boundary
- Proposed pipeline route
- Proposed bore or drill pipeline
- # Approximate location
(Feature not shown on supplied topographical survey)
- * TPO
(Not present in all insets)

Trees and hedgerow to be retained and protected

- Category A
(High quality)
- Category B
(Moderate quality)
- Category C
(Low quality)
- Category U
(May be retained for habitat value)
- Hedgerow
(Not categorised)

Proposed tree and hedgerow works

- Trees to be removed
(Canopy outline denotes tree quality category)
- Hedgerow to be removed

NOTE: This drawing should be read in conjunction with the respective Arboricultural Survey Data (Appendix A).



Reproduced by permission of Ordnance Survey on behalf of His Majesty's Stationery Office.

© Crown Copyright and database right 2023. All rights reserved. Contains data from OS Zoomstack. OS licence number 0100031673

B	Updated TPO Information	AAB	RMG	06.01.26
A	Updated Pipeline Route	AAB	JGS	29.01.26
Rev	Description	Drawn	Approved	Date



THE ENVIRONMENT PARTNERSHIP

401 Faraday Street, Birchwood Park, Warrington WA3 6GA
Tel 01925 844004 e-mail tep@tep.uk.com www.tep.uk.com

Project
Hallgates to Elms Farm, Leicestershire

Title
Drawing 3: Tree Effects Plan [INSET 49]

Drawing Number
D10480.01.096

Drawn	Checked	Approved	Scale	Date
AAB	RMG	RMG	1:1250 @ A3	12/12/2025



KEY

[This drawing must be reproduced in colour]

- T1/G1/W1 Trees
- H1 Hedgerow
- Root Protection Area (RPA)
- Working area boundary
- Proposed pipeline route
- Proposed bore or drill pipeline
- # Approximate location
(Feature not shown on supplied topographical survey)
- * TPO
(Not present in all insets)

Trees and hedgerow to be retained and protected

- Category A
(High quality)
- Category B
(Moderate quality)
- Category C
(Low quality)
- Category U
(May be retained for habitat value)
- Hedgerow
(Not categorised)

Proposed tree and hedgerow works

- Trees to be removed
(Canopy outline denotes tree quality category)
- Hedgerow to be removed

NOTE: This drawing should be read in conjunction with the respective Arboricultural Survey Data (Appendix A).



Reproduced by permission of Ordnance Survey on behalf of His Majesty's Stationery Office.

© Crown Copyright and database right 2023. All rights reserved.
Contains data from OS Zoomstack. OS licence number 0100031673

B	Updated TPO Information	AAB	RMG	06.01.26
A	Updated Pipeline Route	AAB	JGS	29.01.26
Rev	Description	Drawn	Approved	Date



THE ENVIRONMENT PARTNERSHIP


401 Faraday Street, Birchwood Park, Warrington WA3 6GA
Tel 01925 844004 e-mail tep@tep.uk.com www.tep.uk.com

Project
Hallgates to Elms Farm, Leicestershire

Title
Drawing 3: Tree Effects Plan [INSET 37]

Drawing Number
D10480.01.097

Drawn	Checked	Approved	Scale	Date
AAB	RMG	RMG	1:1250 @ A3	12/12/2025

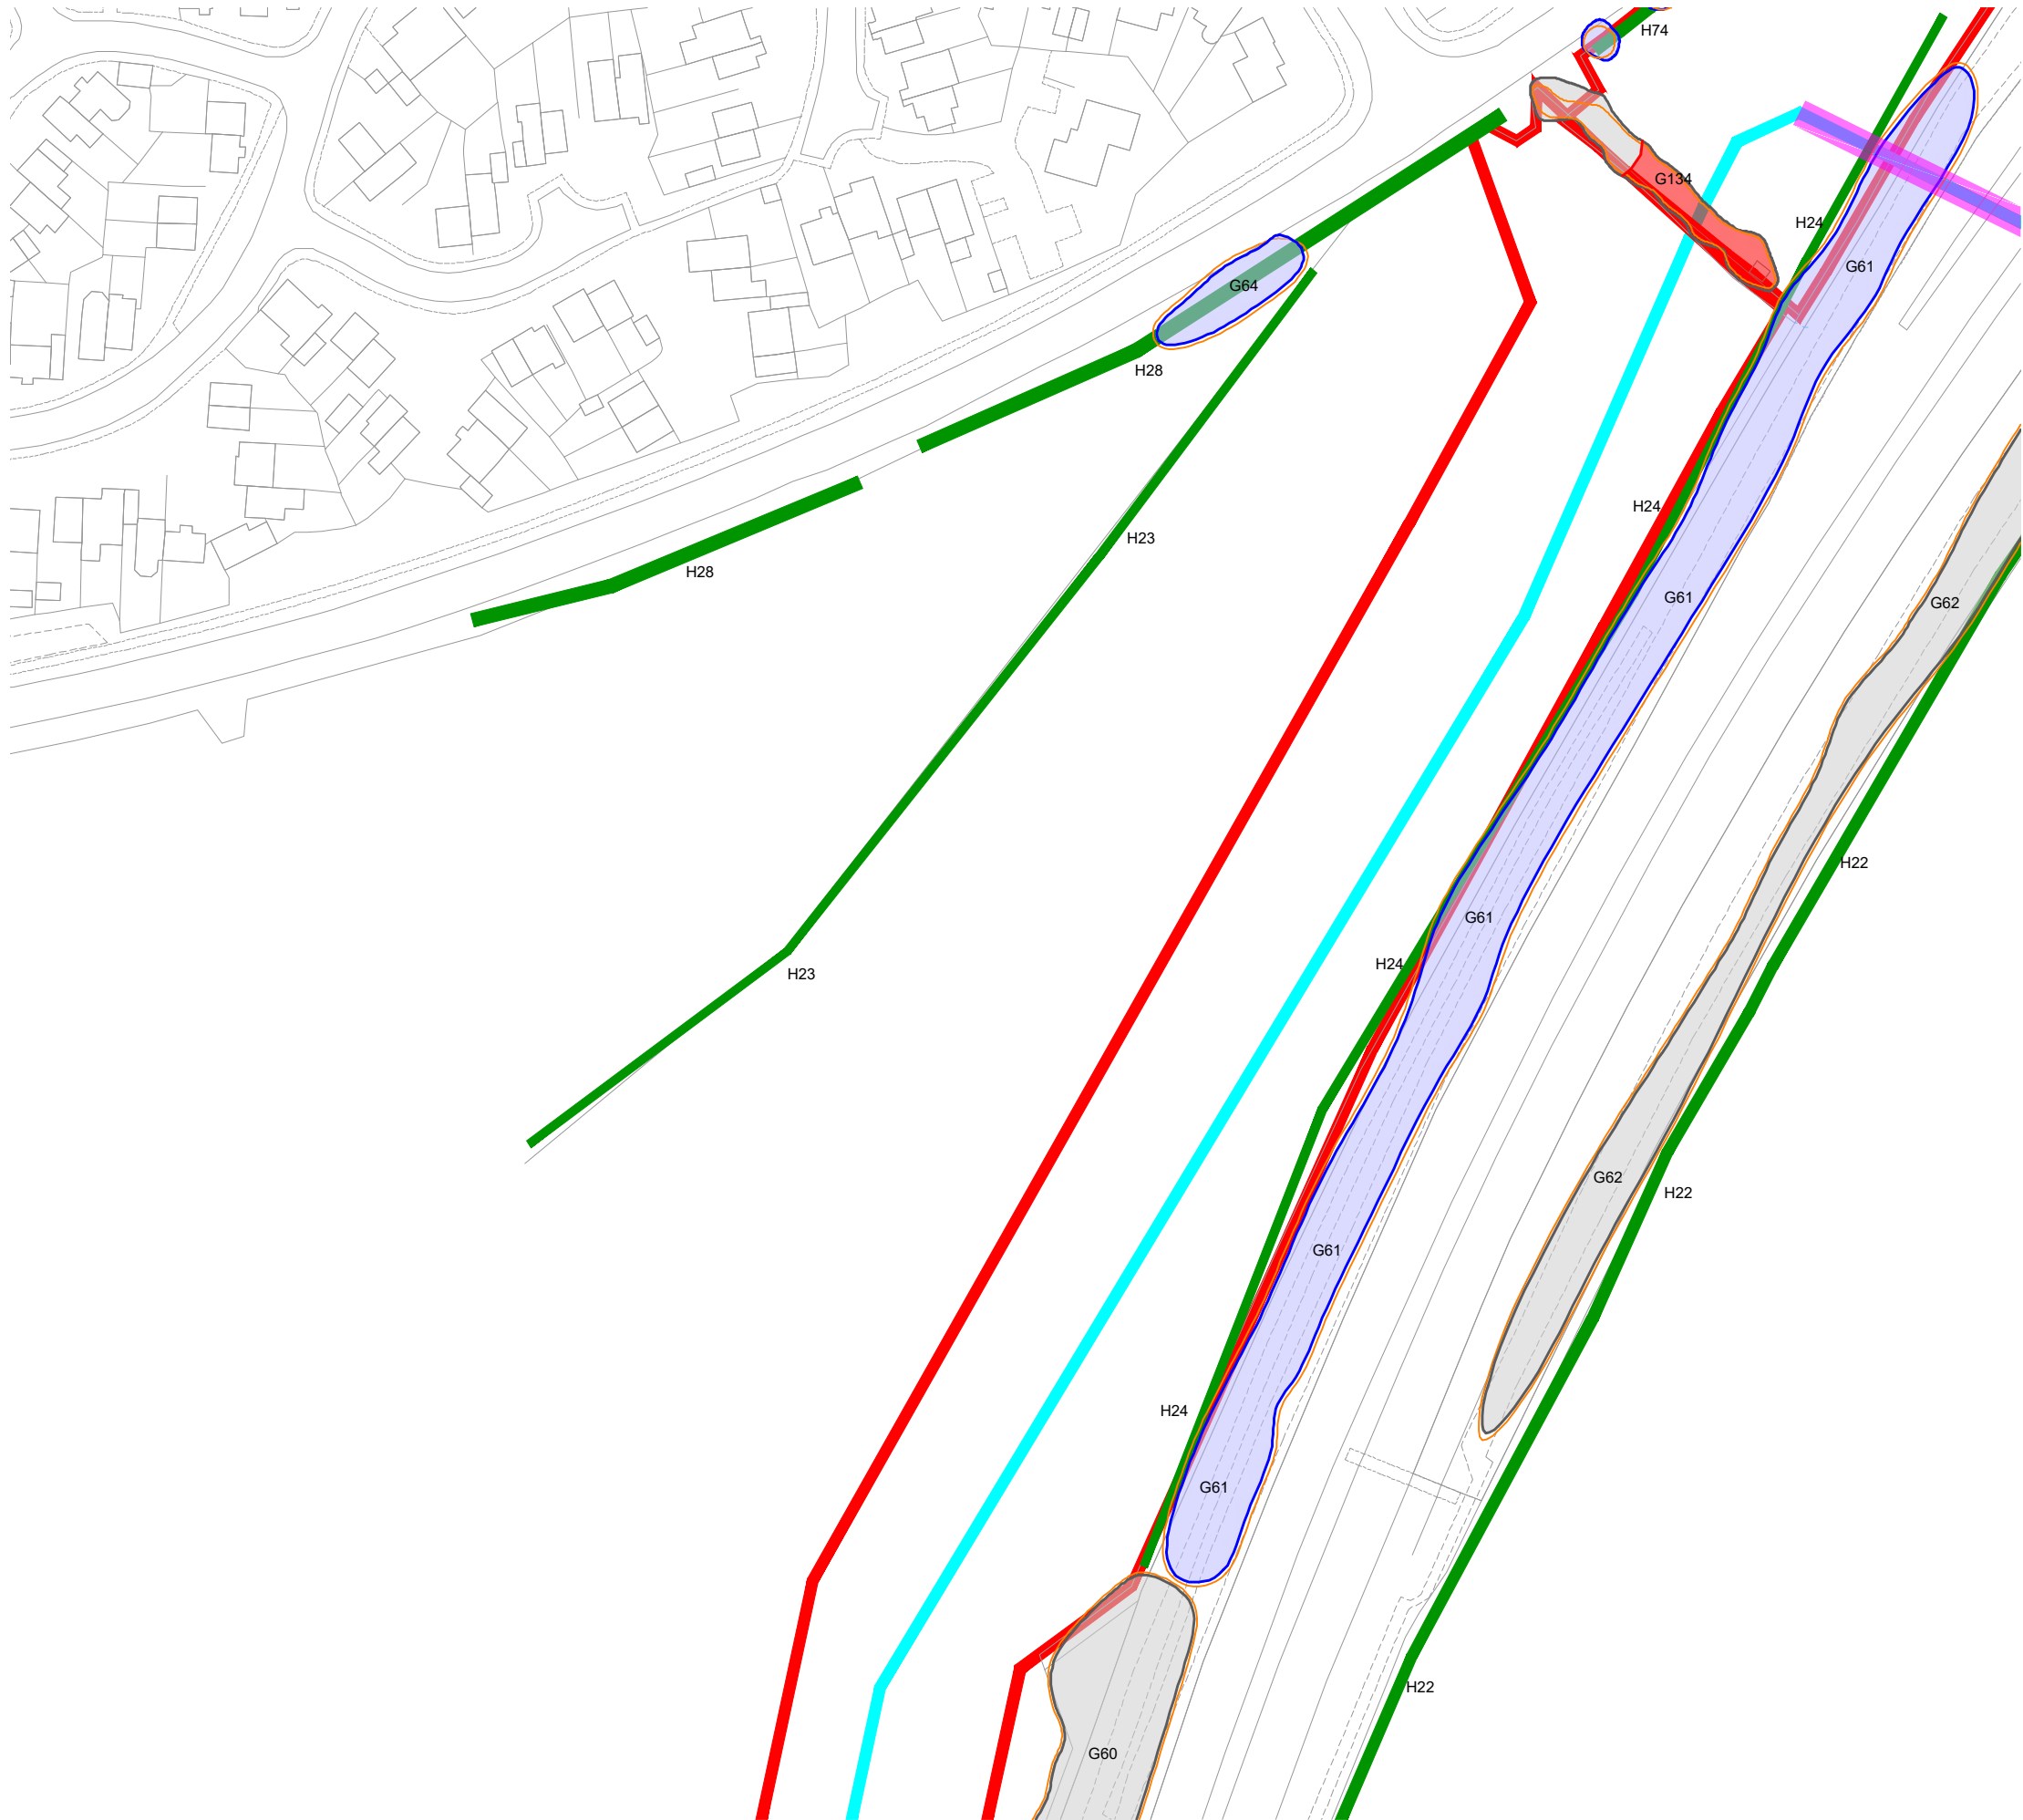

KEY

[This drawing must be reproduced in colour]

- T1/G1/W1 Trees
- H1 Hedgerow
- Root Protection Area (RPA)
- Working area boundary
- Proposed pipeline route
- Proposed bore or drill pipeline
- # Approximate location
(Feature not shown on supplied topographical survey)
- * TPO
(Not present in all insets)

Trees and hedgerow to be retained and protected

- Category A (High quality)
- Category B (Moderate quality)
- Category C (Low quality)
- Category U (May be retained for habitat value)
- Hedgerow (Not categorised)

Proposed tree and hedgerow works

- Trees to be removed
(Canopy outline denotes tree quality category)
- Hedgerow to be removed

NOTE: This drawing should be read in conjunction with the respective Arboricultural Survey Data (Appendix A).



Reproduced by permission of Ordnance Survey on behalf of His Majesty's Stationary Office.

© Crown Copyright and database right 2023. All rights reserved. Contains data from OS Zoomstack. OS licence number 0100031673

B	Updated TPO Information	AAB	RMG	06.01.26
A	Updated Pipeline Route	AAB	JGS	29.01.26
Rev	Description	Drawn	Approved	Date



THE ENVIRONMENT PARTNERSHIP


401 Faraday Street, Birchwood Park, Warrington WA3 6GA
Tel 01925 844004 e-mail tep@tep.uk.com www.tep.uk.com

Project
Hallgates to Elms Farm, Leicestershire

Title
Drawing 3: Tree Effects Plan [INSET 37]

Drawing Number
D10480.01.098

Drawn	Checked	Approved	Scale	Date
AAB	RMG	RMG	1:1250 @ A3	12/12/2025

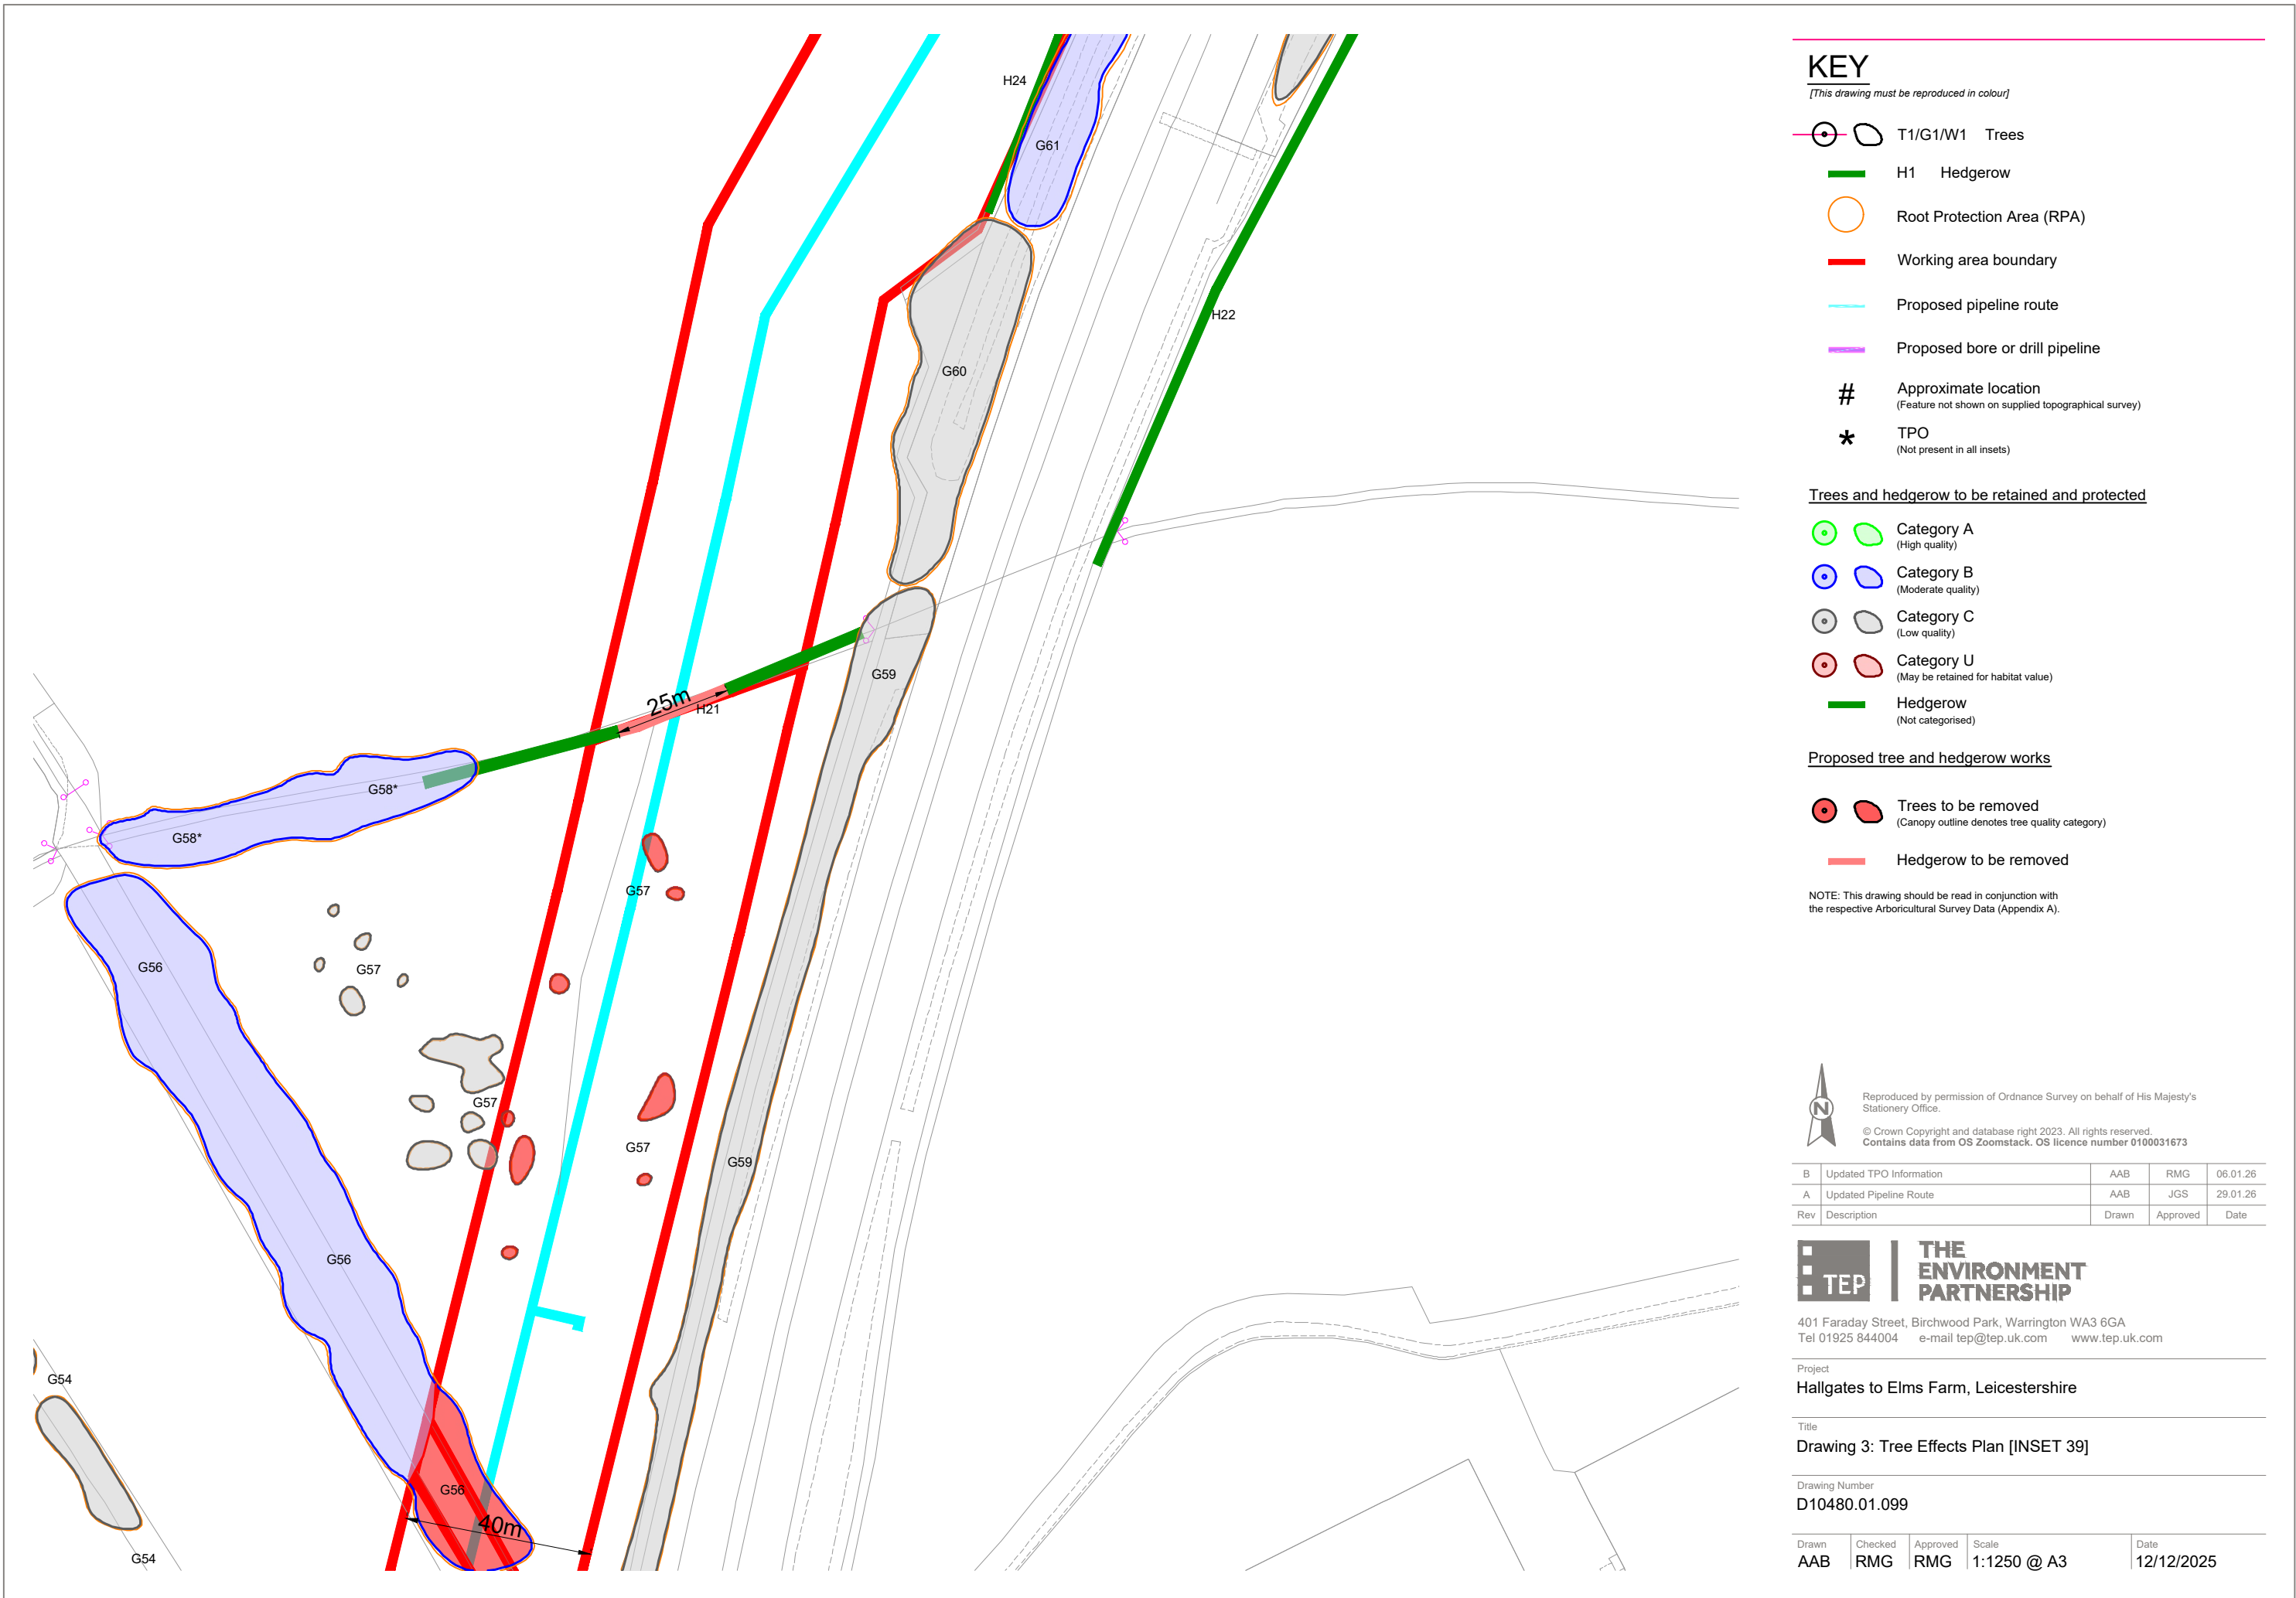

KEY

[This drawing must be reproduced in colour]

- T1/G1/W1 Trees
- H1 Hedgerow
- Root Protection Area (RPA)
- Working area boundary
- Proposed pipeline route
- Proposed bore or drill pipeline
- Approximate location
(Feature not shown on supplied topographical survey)
- TPO
(Not present in all insets)

Trees and hedgerow to be retained and protected

- Category A
(High quality)
- Category B
(Moderate quality)
- Category C
(Low quality)
- Category U
(May be retained for habitat value)
- Hedgerow
(Not categorised)

Proposed tree and hedgerow works

- Trees to be removed
(Canopy outline denotes tree quality category)
- Hedgerow to be removed

NOTE: This drawing should be read in conjunction with the respective Arboricultural Survey Data (Appendix A).



Reproduced by permission of Ordnance Survey on behalf of His Majesty's Stationary Office.

© Crown Copyright and database right 2023. All rights reserved.
Contains data from OS Zoomstack. OS licence number 0100031673

B	Updated TPO Information	AAB	RMG	06.01.26
A	Updated Pipeline Route	AAB	JGS	29.01.26
Rev	Description	Drawn	Approved	Date



**THE
ENVIRONMENT
PARTNERSHIP**


401 Faraday Street, Birchwood Park, Warrington WA3 6GA
Tel 01925 844004 e-mail tep@tep.uk.com www.tep.uk.com

Project
Hallgates to Elms Farm, Leicestershire

Title
Drawing 3: Tree Effects Plan [INSET 39]

Drawing Number
D10480.01.099

Drawn	Checked	Approved	Scale	Date
AAB	RMG	RMG	1:1250 @ A3	12/12/2025

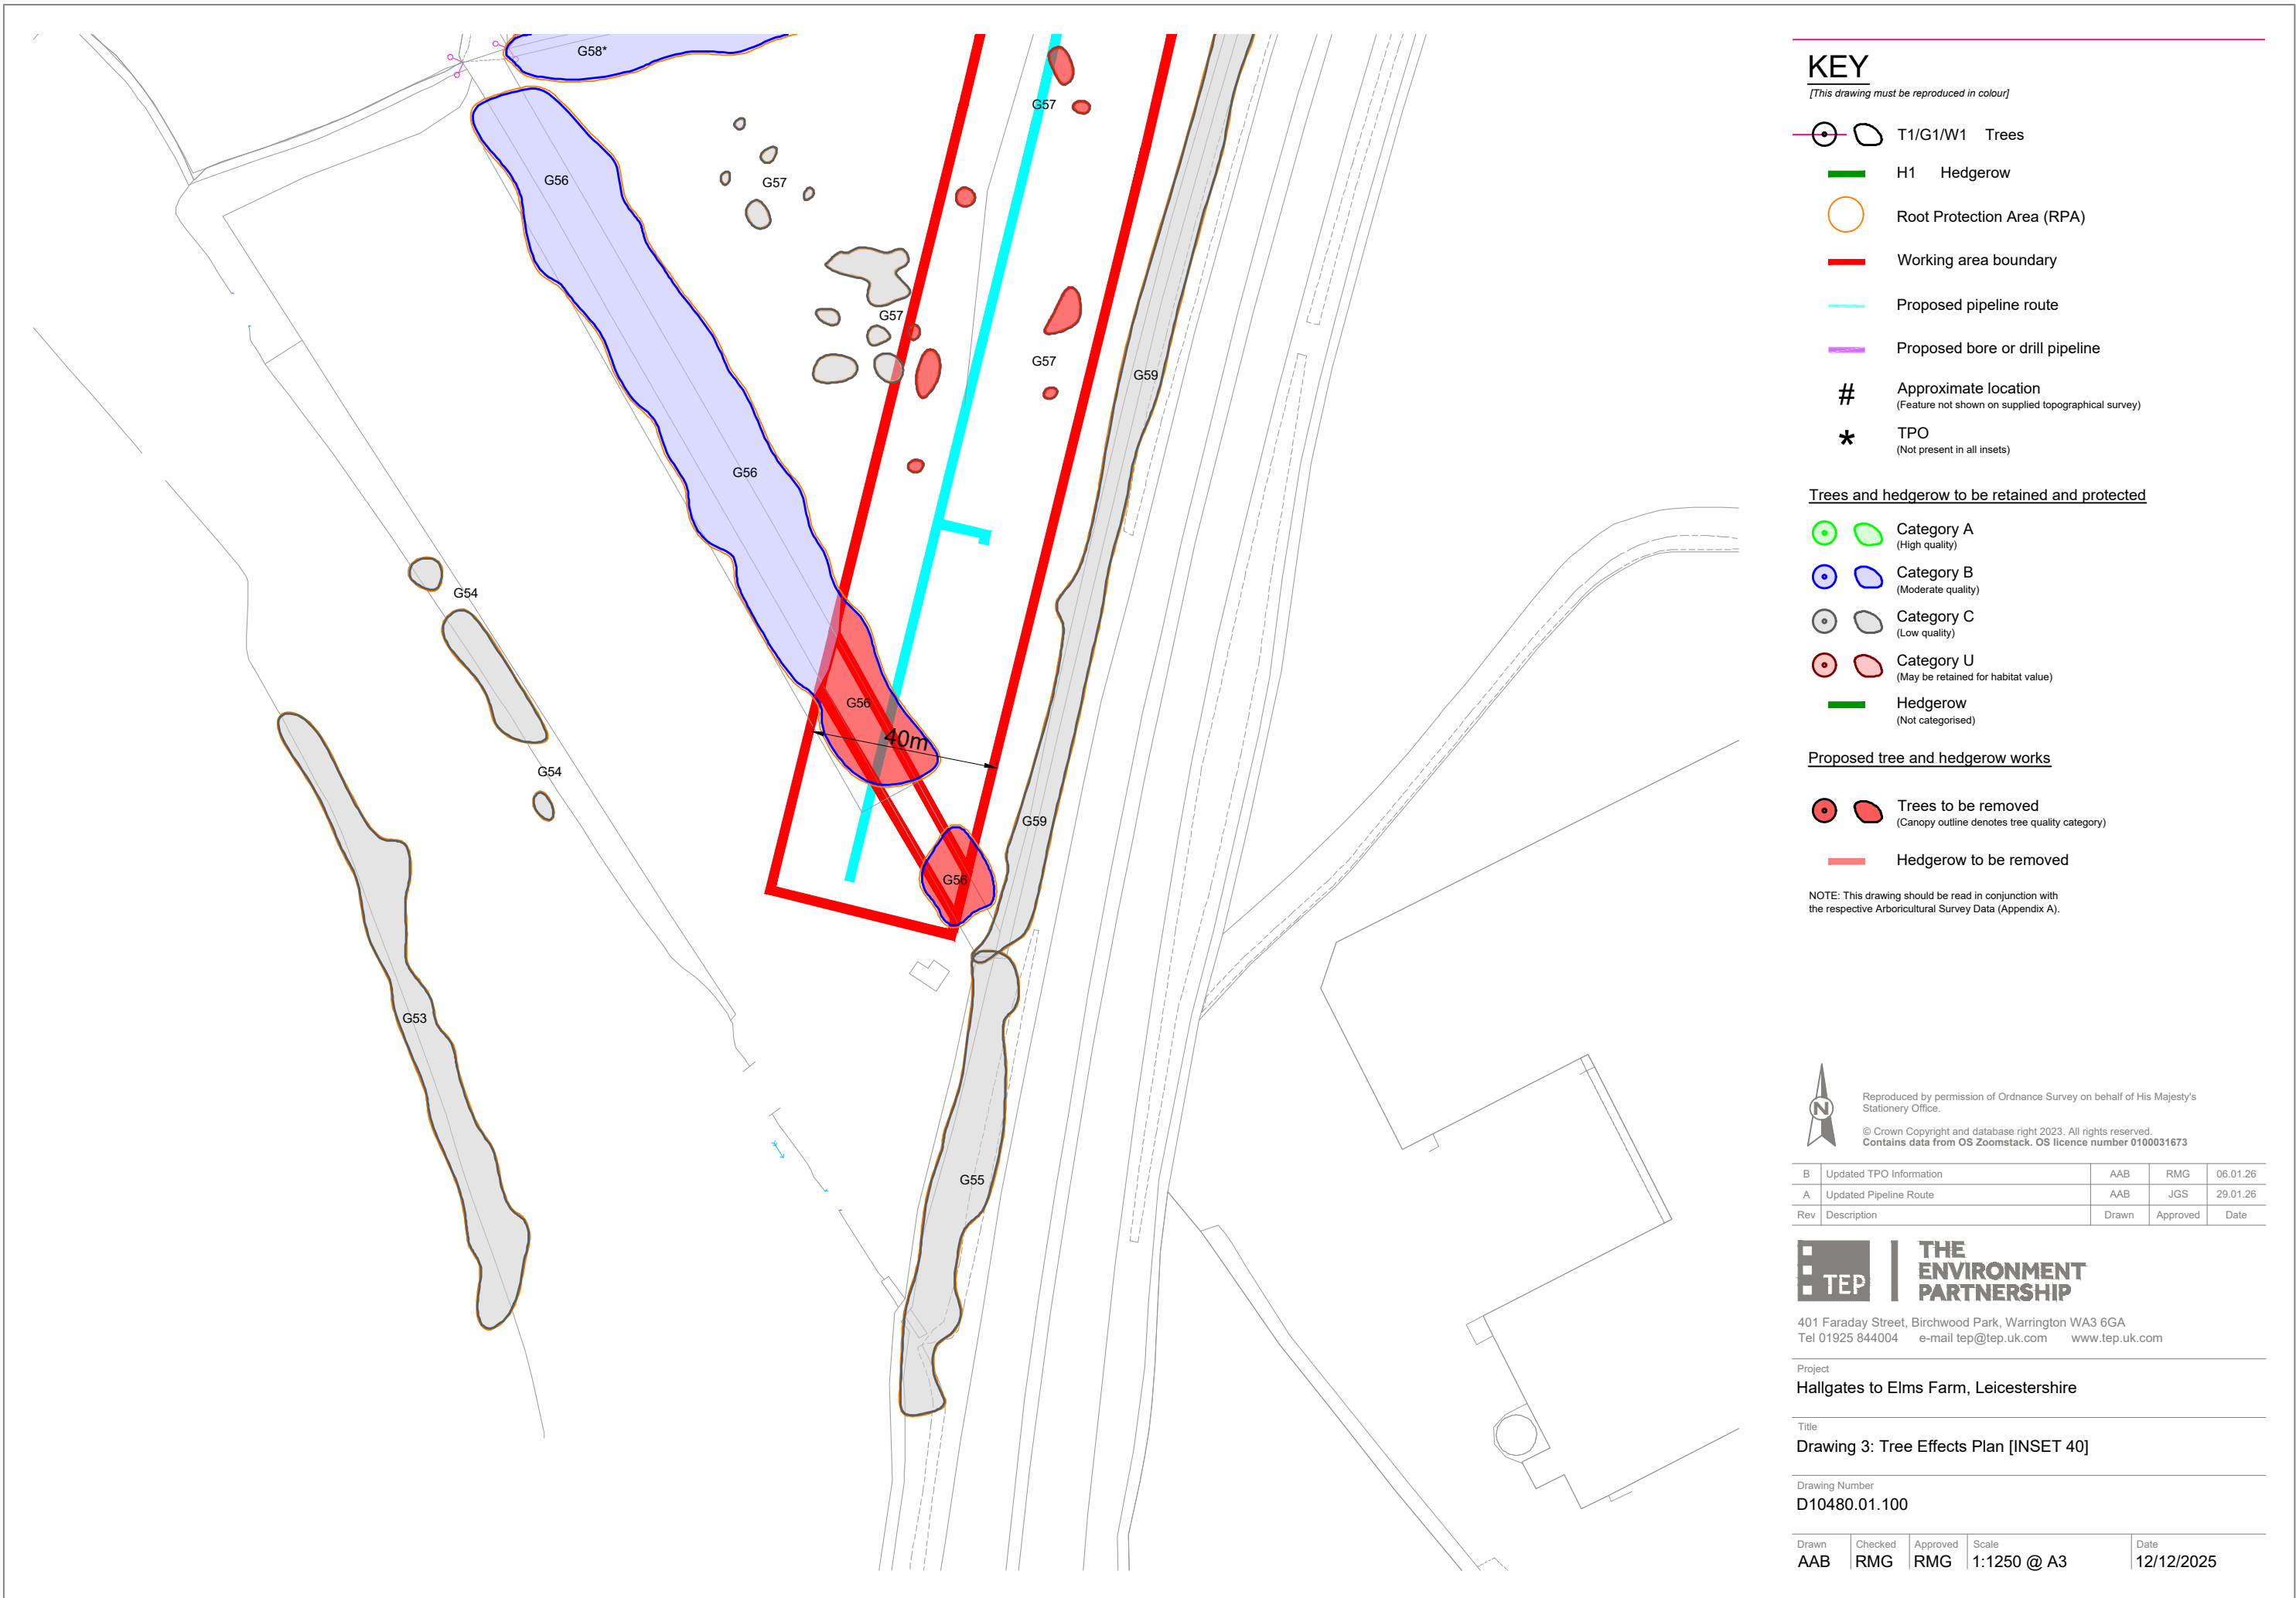

KEY

[This drawing must be reproduced in colour]

- T1/G1/W1 Trees
- H1 Hedgerow
- Root Protection Area (RPA)
- Working area boundary
- Proposed pipeline route
- Proposed bore or drill pipeline
- # Approximate location
(Feature not shown on supplied topographical survey)
- * TPO
(Not present in all insets)

Trees and hedgerow to be retained and protected

- Category A
(High quality)
- Category B
(Moderate quality)
- Category C
(Low quality)
- Category U
(May be retained for habitat value)
- Hedgerow
(Not categorised)

Proposed tree and hedgerow works

- Trees to be removed
(Canopy outline denotes tree quality category)
- Hedgerow to be removed

NOTE: This drawing should be read in conjunction with the respective Arboricultural Survey Data (Appendix A).



Reproduced by permission of Ordnance Survey on behalf of His Majesty's Stationery Office.

© Crown Copyright and database right 2023. All rights reserved.
Contains data from OS Zoomstack. OS licence number 0100031673

B	Updated TPO Information	AAB	RMG	06.01.26
A	Updated Pipeline Route	AAB	JGS	29.01.26
Rev	Description	Drawn	Approved	Date



THE
ENVIRONMENT
PARTNERSHIP


401 Faraday Street, Birchwood Park, Warrington WA3 6GA
Tel 01925 844004 e-mail tep@tep.uk.com www.tep.uk.com

Project
Hallgates to Elms Farm, Leicestershire

Title
Drawing 3: Tree Effects Plan [INSET 40]

Drawing Number
D10480.01.100

Drawn	Checked	Approved	Scale	Date
AAB	RMG	RMG	1:1250 @ A3	12/12/2025

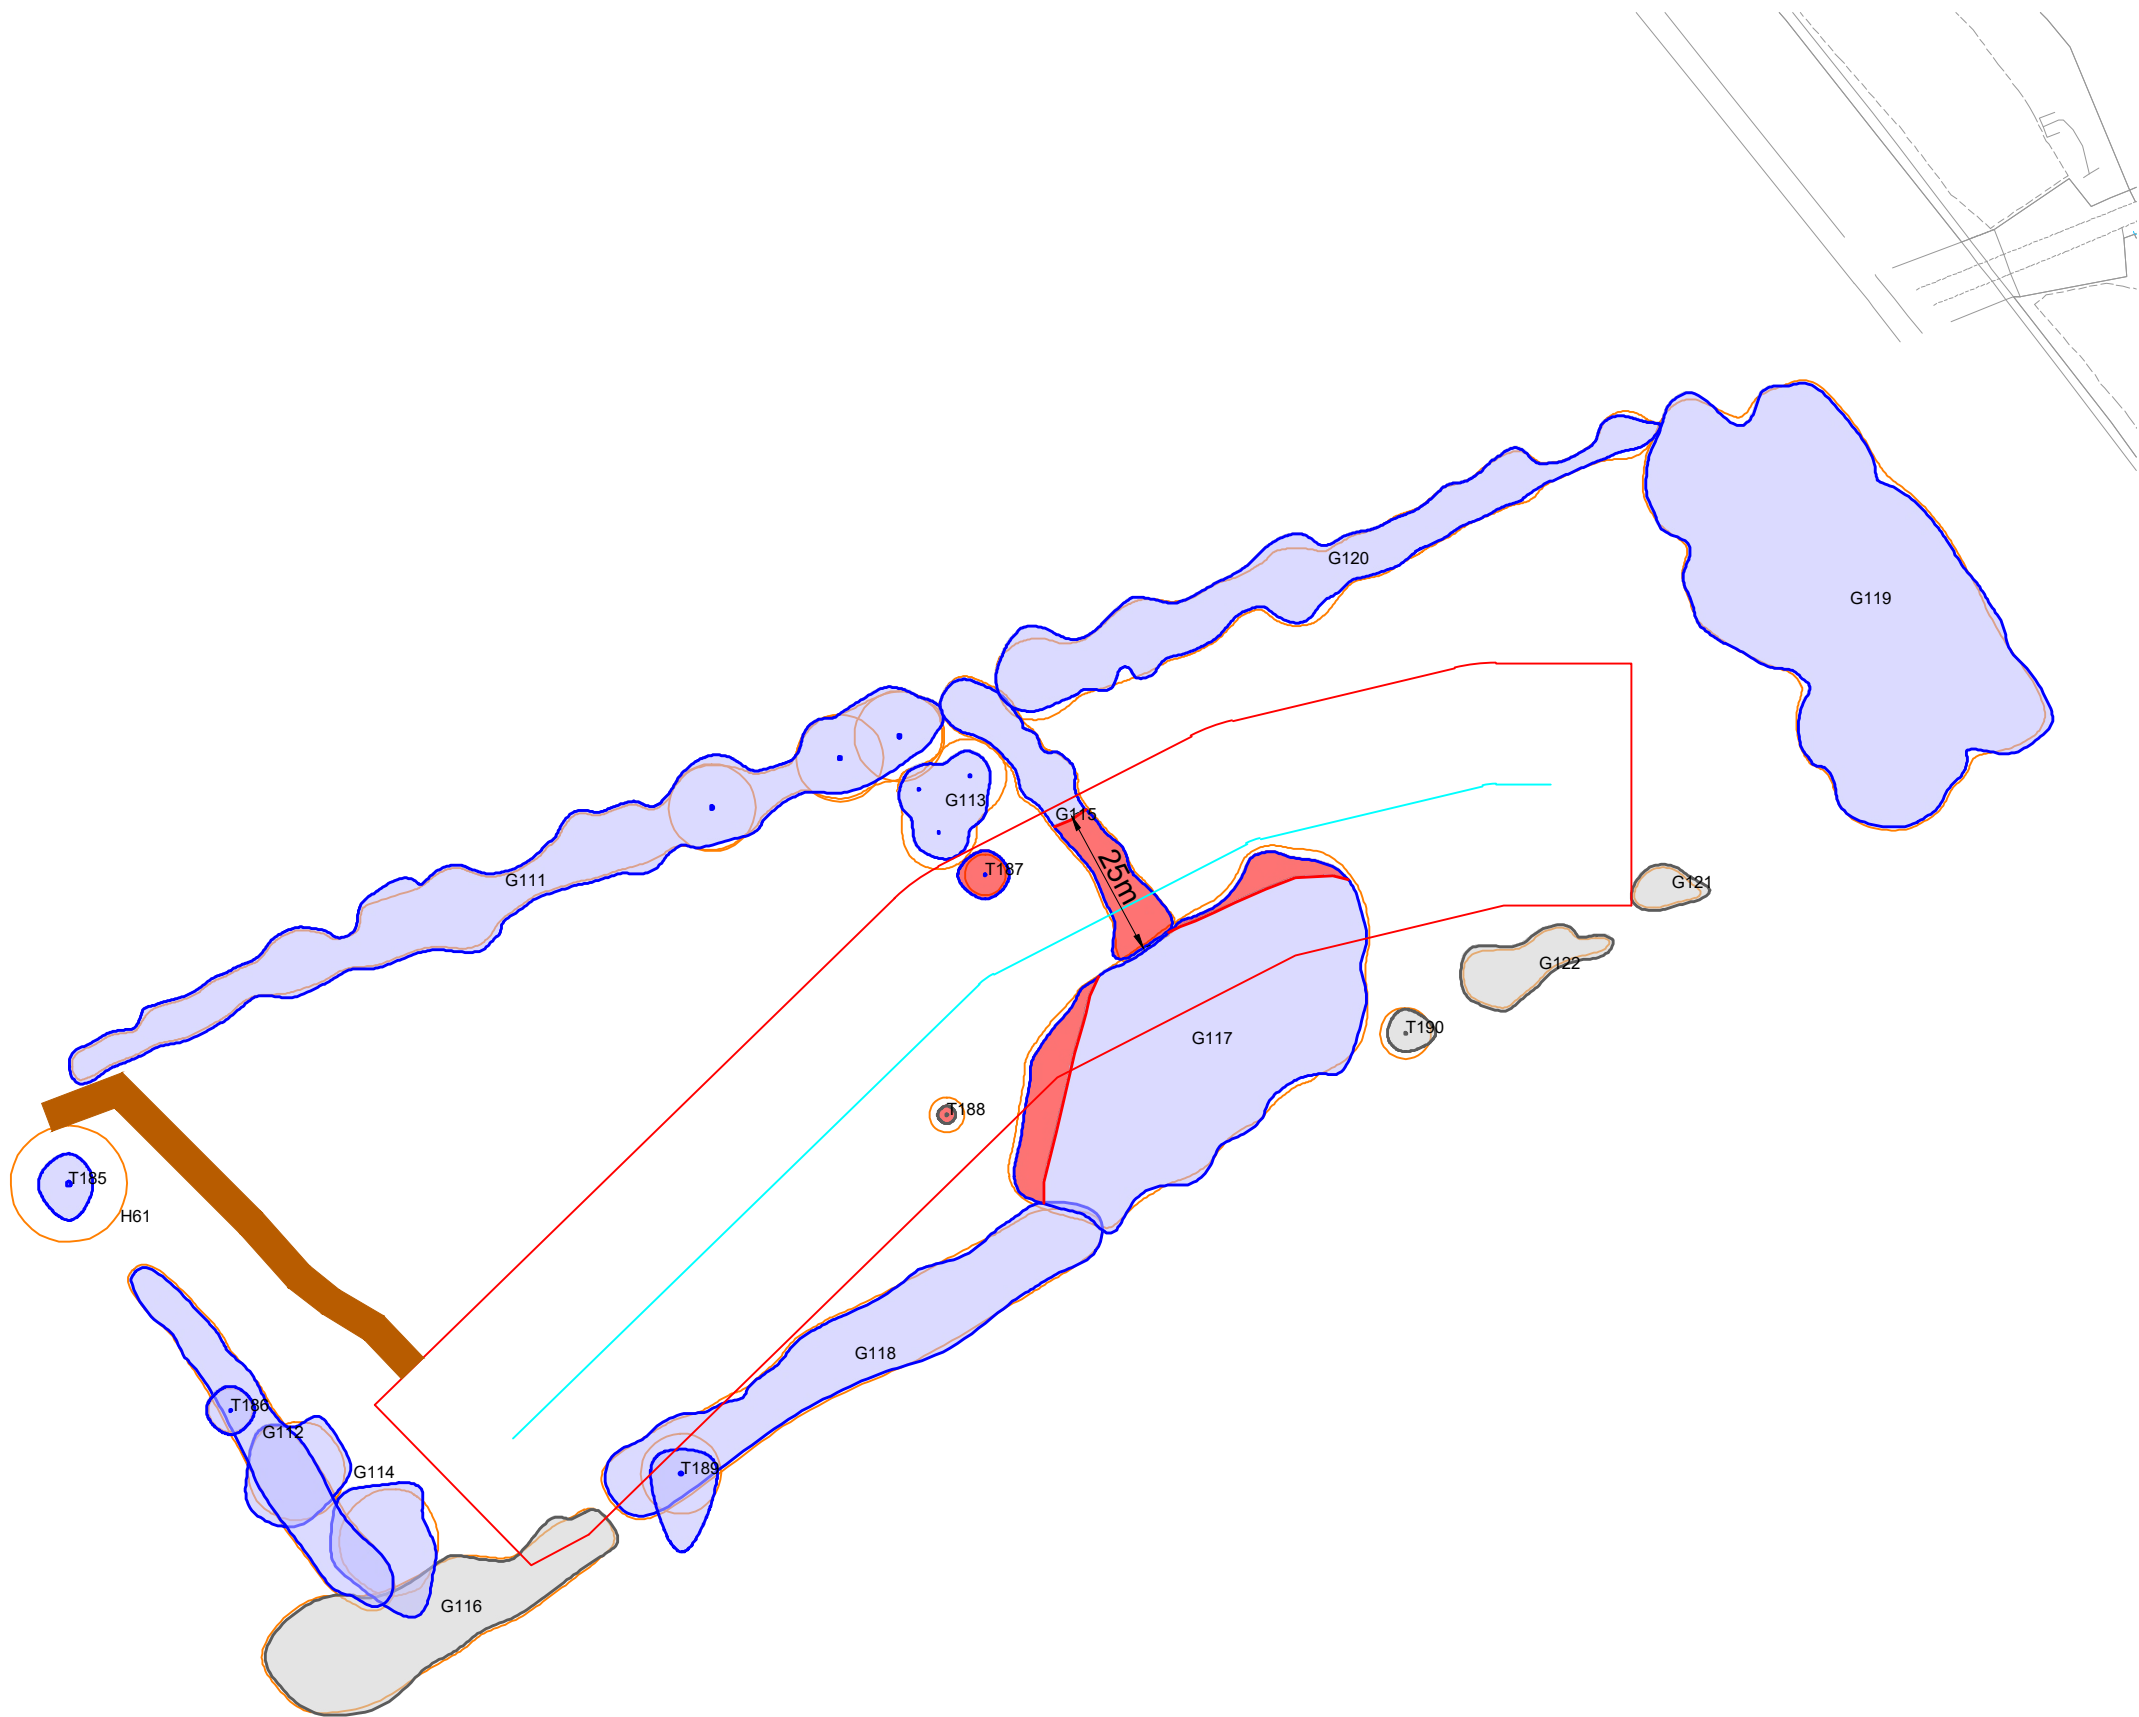

KEY

[This drawing must be reproduced in colour]

- T1/G1/W1 Trees
- H1 Hedgerow
- Root Protection Area (RPA)
- Working area boundary
- Proposed pipeline route
- Proposed bore or drill pipeline
- # Approximate location
(Feature not shown on supplied topographical survey)
- * TPO
(Not present in all insets)

Trees and hedgerow to be retained and protected

- Category A
(High quality)
- Category B
(Moderate quality)
- Category C
(Low quality)
- Category U
(May be retained for habitat value)
- Hedgerow
(Not categorised)

Proposed tree and hedgerow works

- Trees to be removed
(Canopy outline denotes tree quality category)
- Hedgerow to be removed

NOTE: This drawing should be read in conjunction with the respective Arboricultural Survey Data (Appendix A).



Reproduced by permission of Ordnance Survey on behalf of His Majesty's Stationary Office.

© Crown Copyright and database right 2023. All rights reserved. Contains data from OS Zoomstack. OS licence number 0100031673

B	Updated TPO Information	AAB	RMG	06.01.26
A	Updated Pipeline Route	AAB	JGS	29.01.26
Rev	Description	Drawn	Approved	Date



THE ENVIRONMENT PARTNERSHIP

401 Faraday Street, Birchwood Park, Warrington WA3 6GA
Tel 01925 844004 e-mail tep@tep.uk.com www.tep.uk.com

Project
Hallgates to Elms Farm, Leicestershire

Title
Drawing 3: Tree Effects Plan [INSET 50]

Drawing Number
D10480.01.101

Drawn	Checked	Approved	Scale	Date
AAB	RMG	RMG	1:1250 @ A3	12/12/2025