
Ordnance Survey®

OS Sitemap™

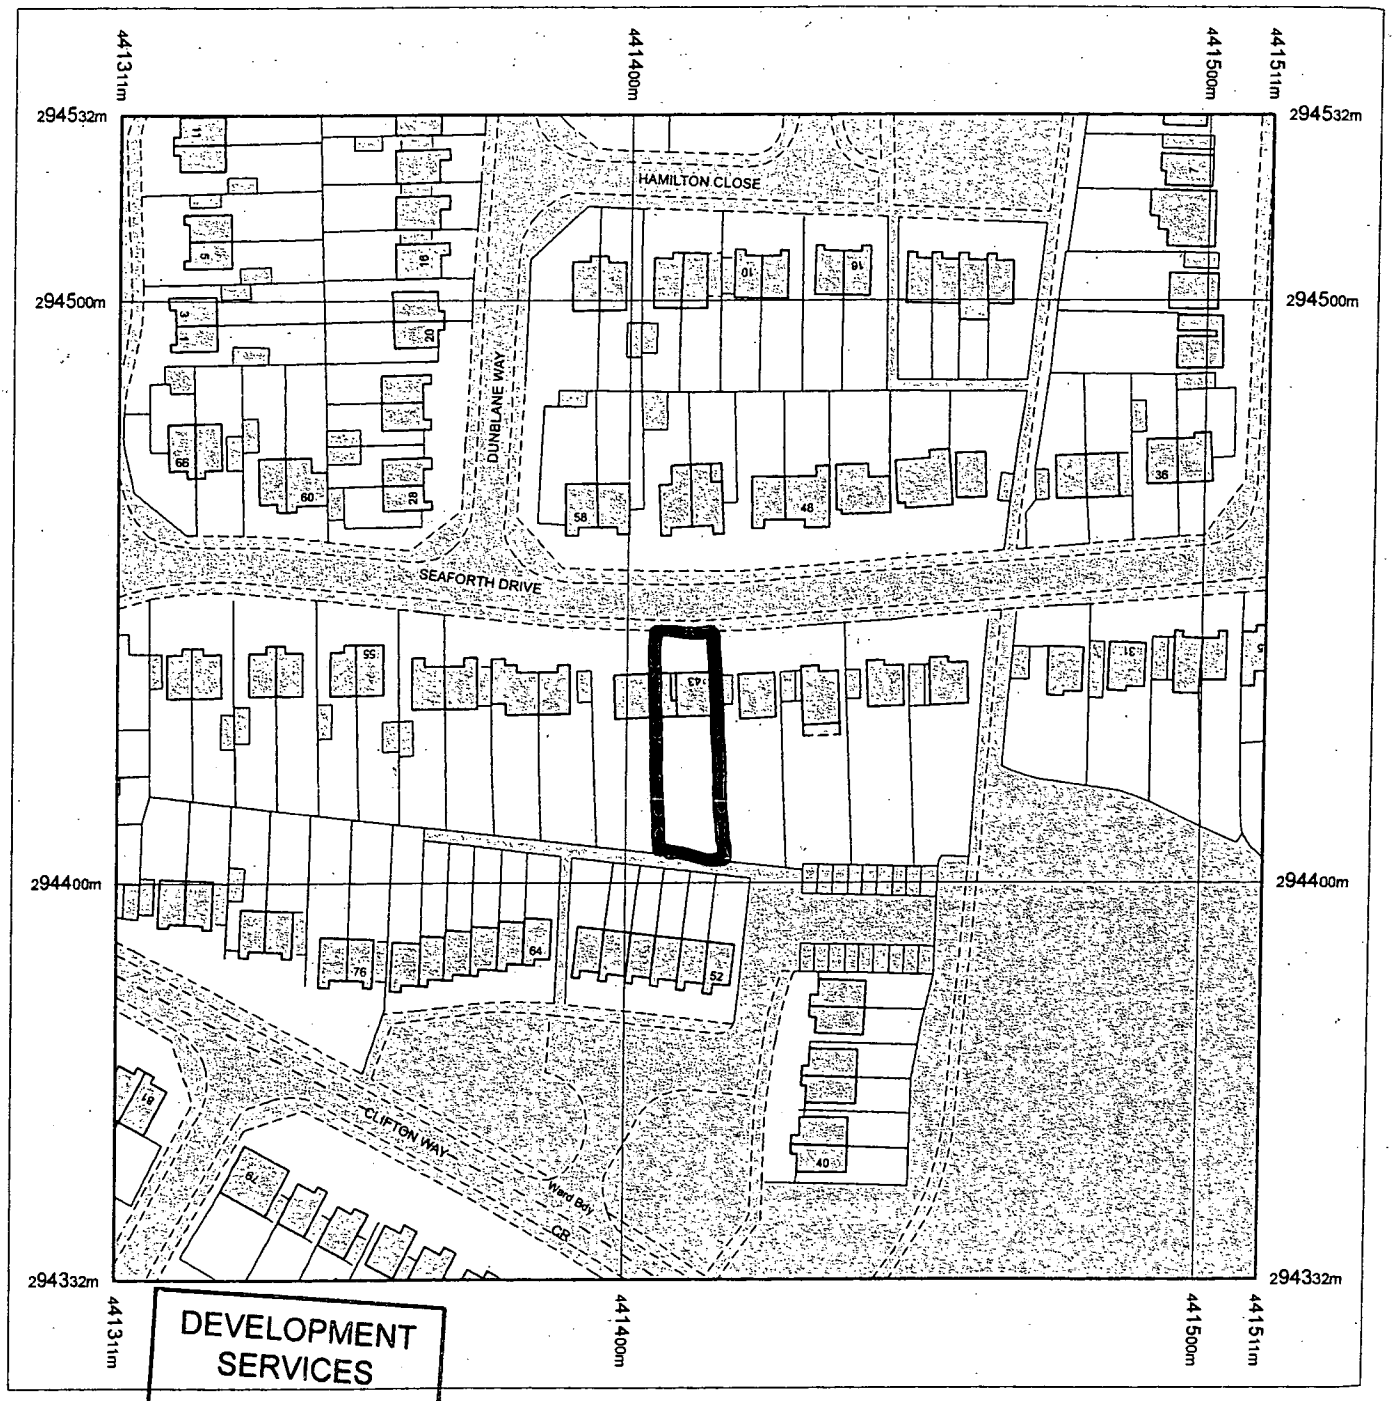

DEVELOPMENT SERVICES
22 APR 2008
RECEIVED

Produced 16.04.2008 from the Ordnance Survey National Geographic Database and incorporating surveyed revision available at this date. © Crown Copyright 2008.

Reproduction in whole or part is prohibited without the prior permission of Ordnance Survey.

Ordnance Survey and the OS Symbol are registered trademarks and OS Sitemap is a trademark of Ordnance Survey, the national mapping agency of Great Britain.

The representation of a road, track or path is no evidence of a right of way.

The representation of features as lines is no evidence of a property boundary.

Metres
0 20 40
Scale 1:1250

Supplied by: **Outlet User**
Serial number: 00016200
Centre coordinates: 441411 294432

Further information can be found on the OS Sitemap Information leaflet or the Ordnance Survey web site: www.ordnancesurvey.co.uk

LOCATION PLAN.
43, SEAFORTH DRIVE.
HINCKLEY.
LEICESTERSHIRE.



SITE PLAN
1:500

21 APR 2008
08/00424/FU
SCANNED