


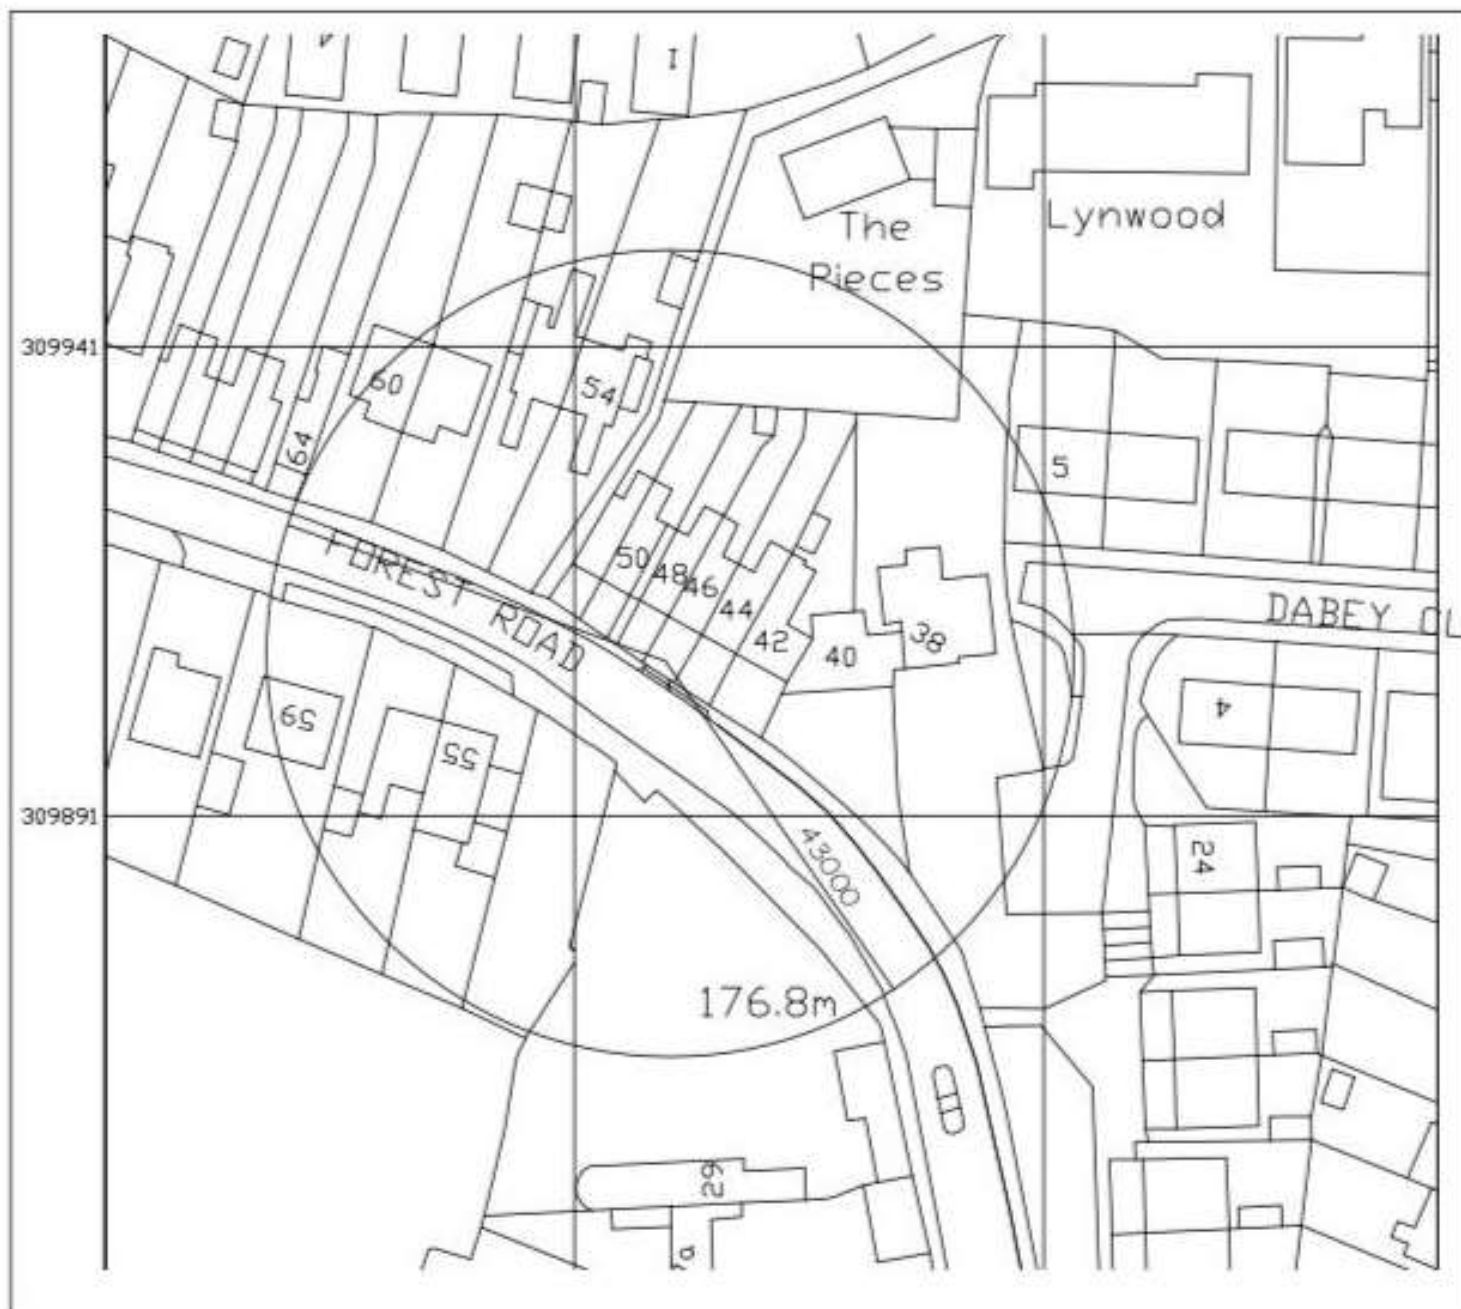

Proposed Car Parking
 Space and Dropped Kerb
 46 Forest Road
 Markfield
 Leicestershire LE67 9UH
 For M Poli & A Martin

Drawing Number:
 24/MP/W02

Scale:
 1:500
 October 202