DCPLAN

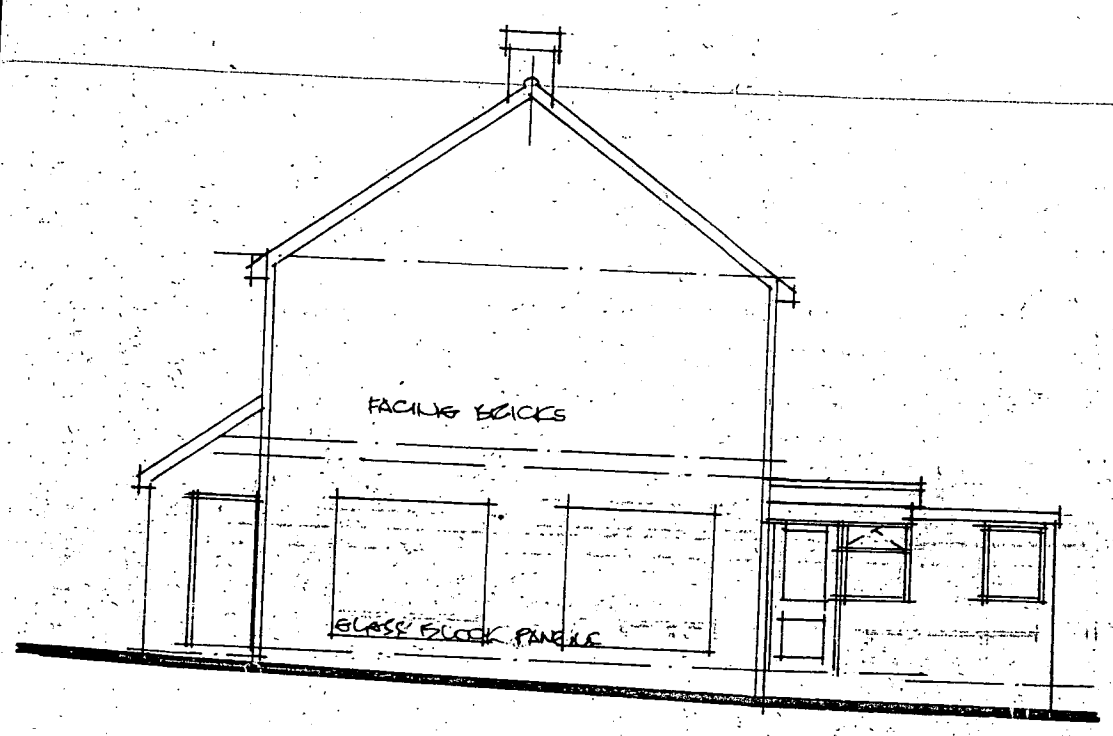

EX. SIDE ELEVATION (FACING 191)
SCALE 1:100

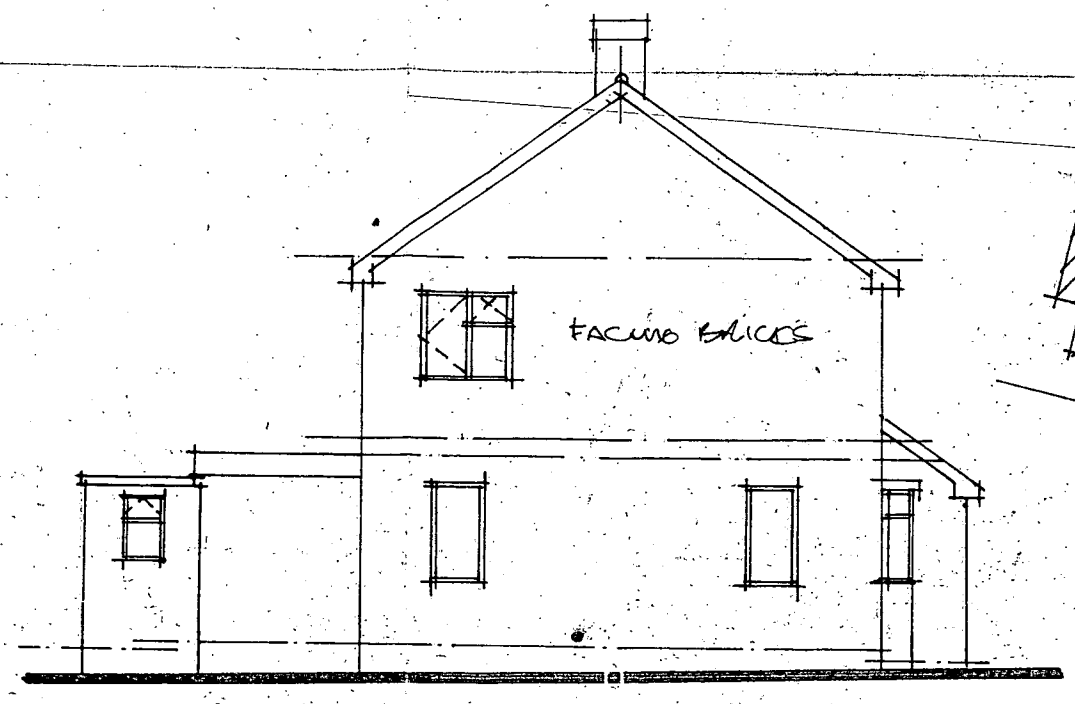

EX. SIDE ELEVATION (FACING 193)

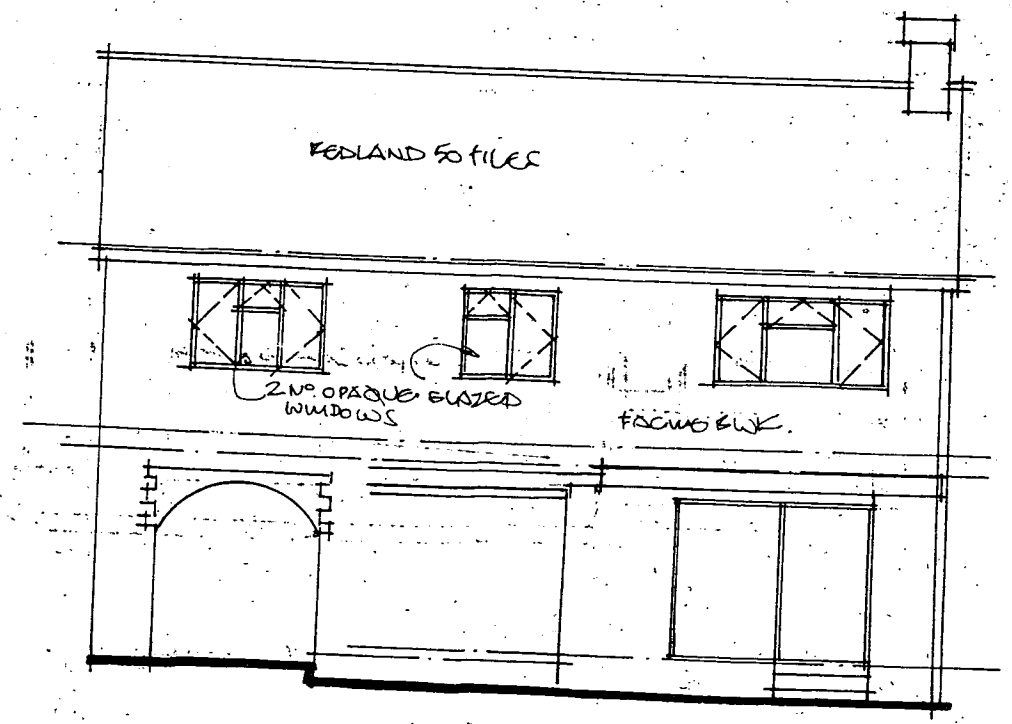

EX. REAR ELEVATION

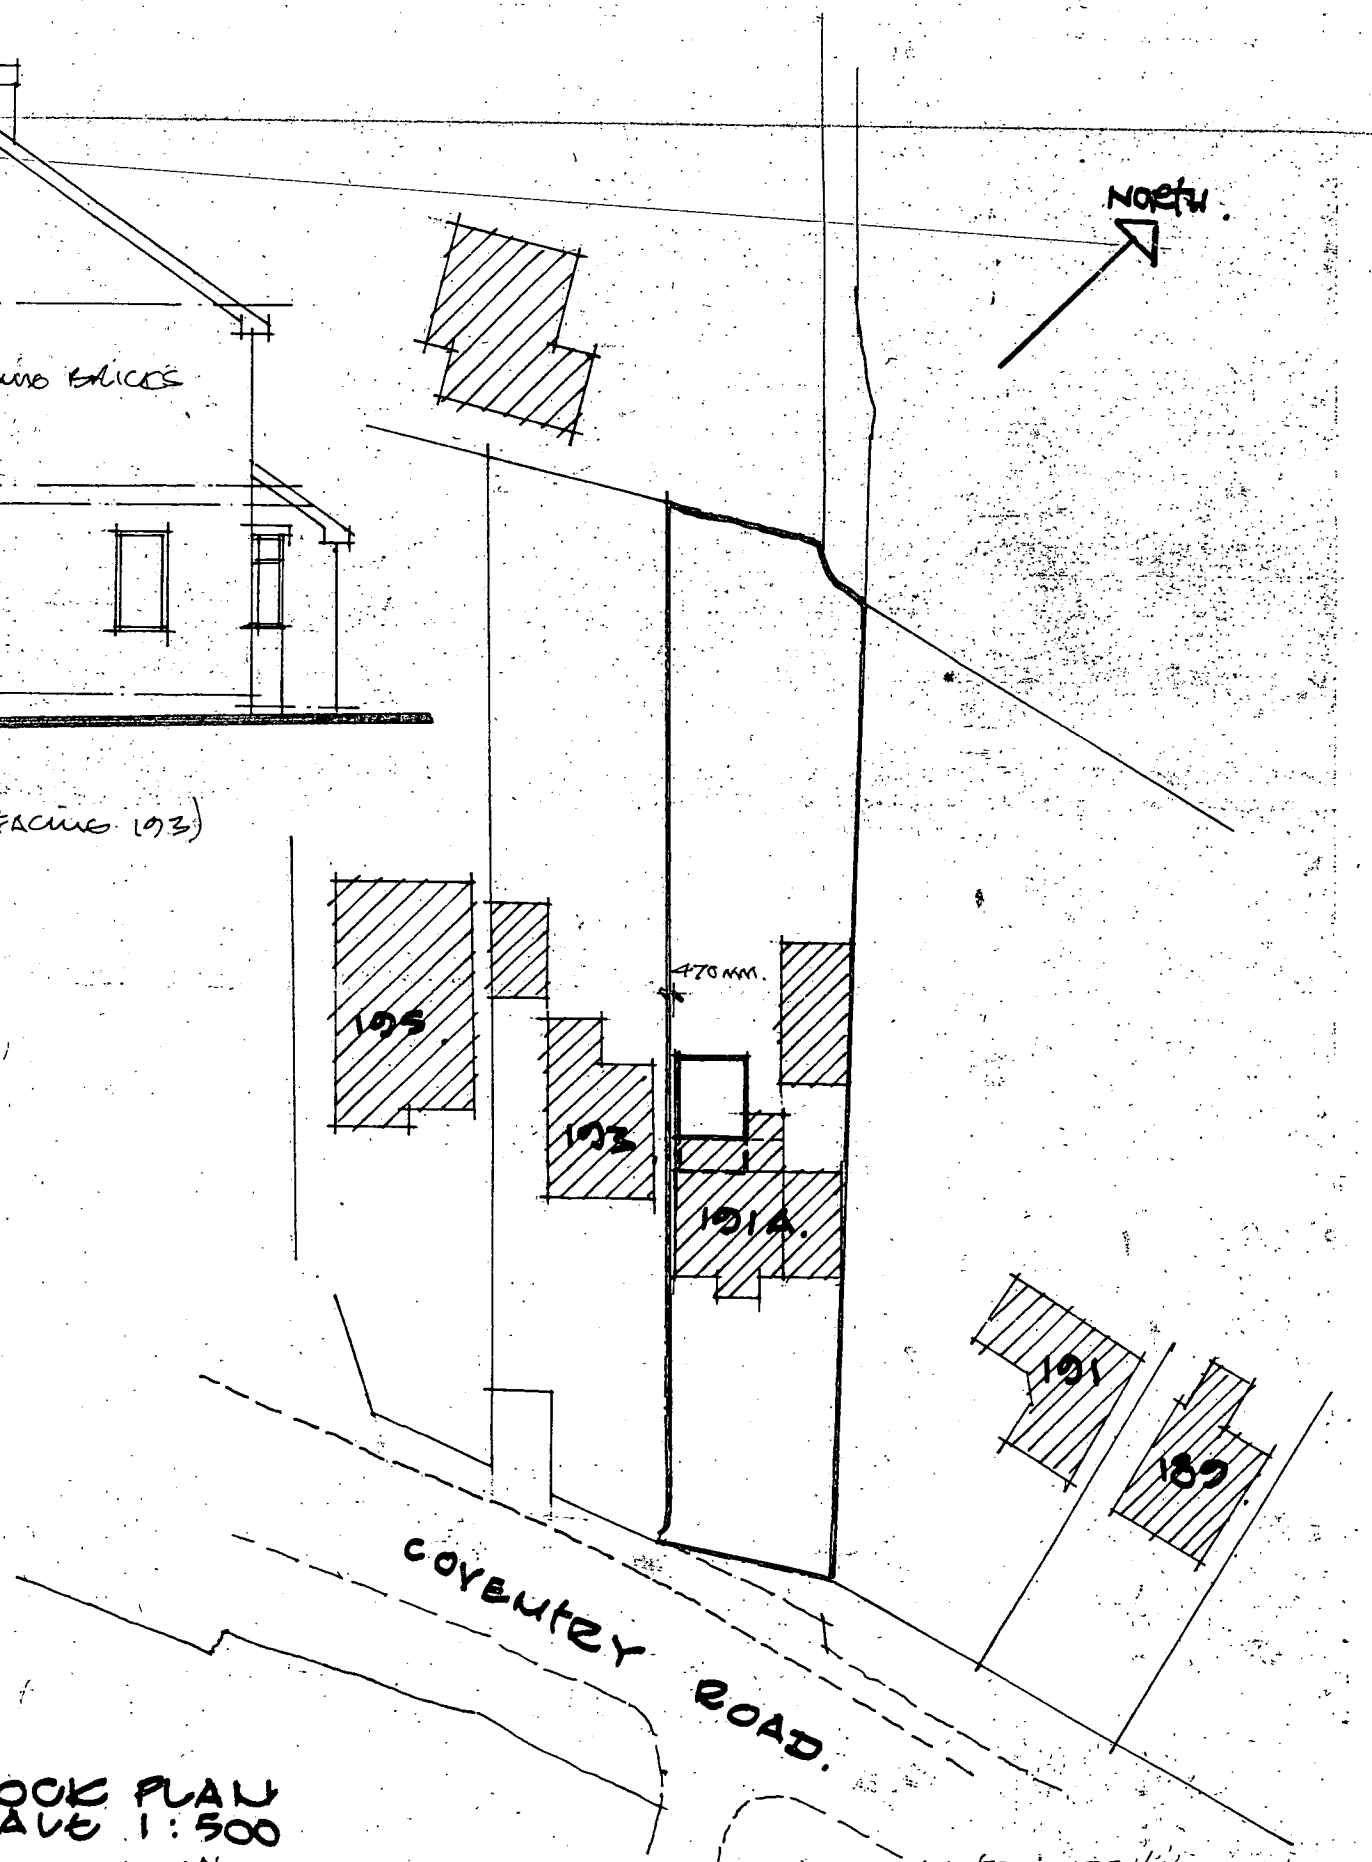

BLOCK PLAN
SCALE 1:500

A.R. TESTOT : 4 SHEPHERDS CLOSE : DEERPARK : LEDBURY : HEREFORDSHIRE HR8 2XF
TEL 01531/624221

PROPOSED 2 STOREY REAR EXTENSION AND ALTERATIONS : 191A COVENTRY ROAD : HINCKLEY LE10 0JS : FOR A. BRISLEY ESQ.