



Drawings are for L.A. approval only and do not constitute construction drawings.
All dimensions to be checked on site before works commence. Agent to be advised of any discrepancies.

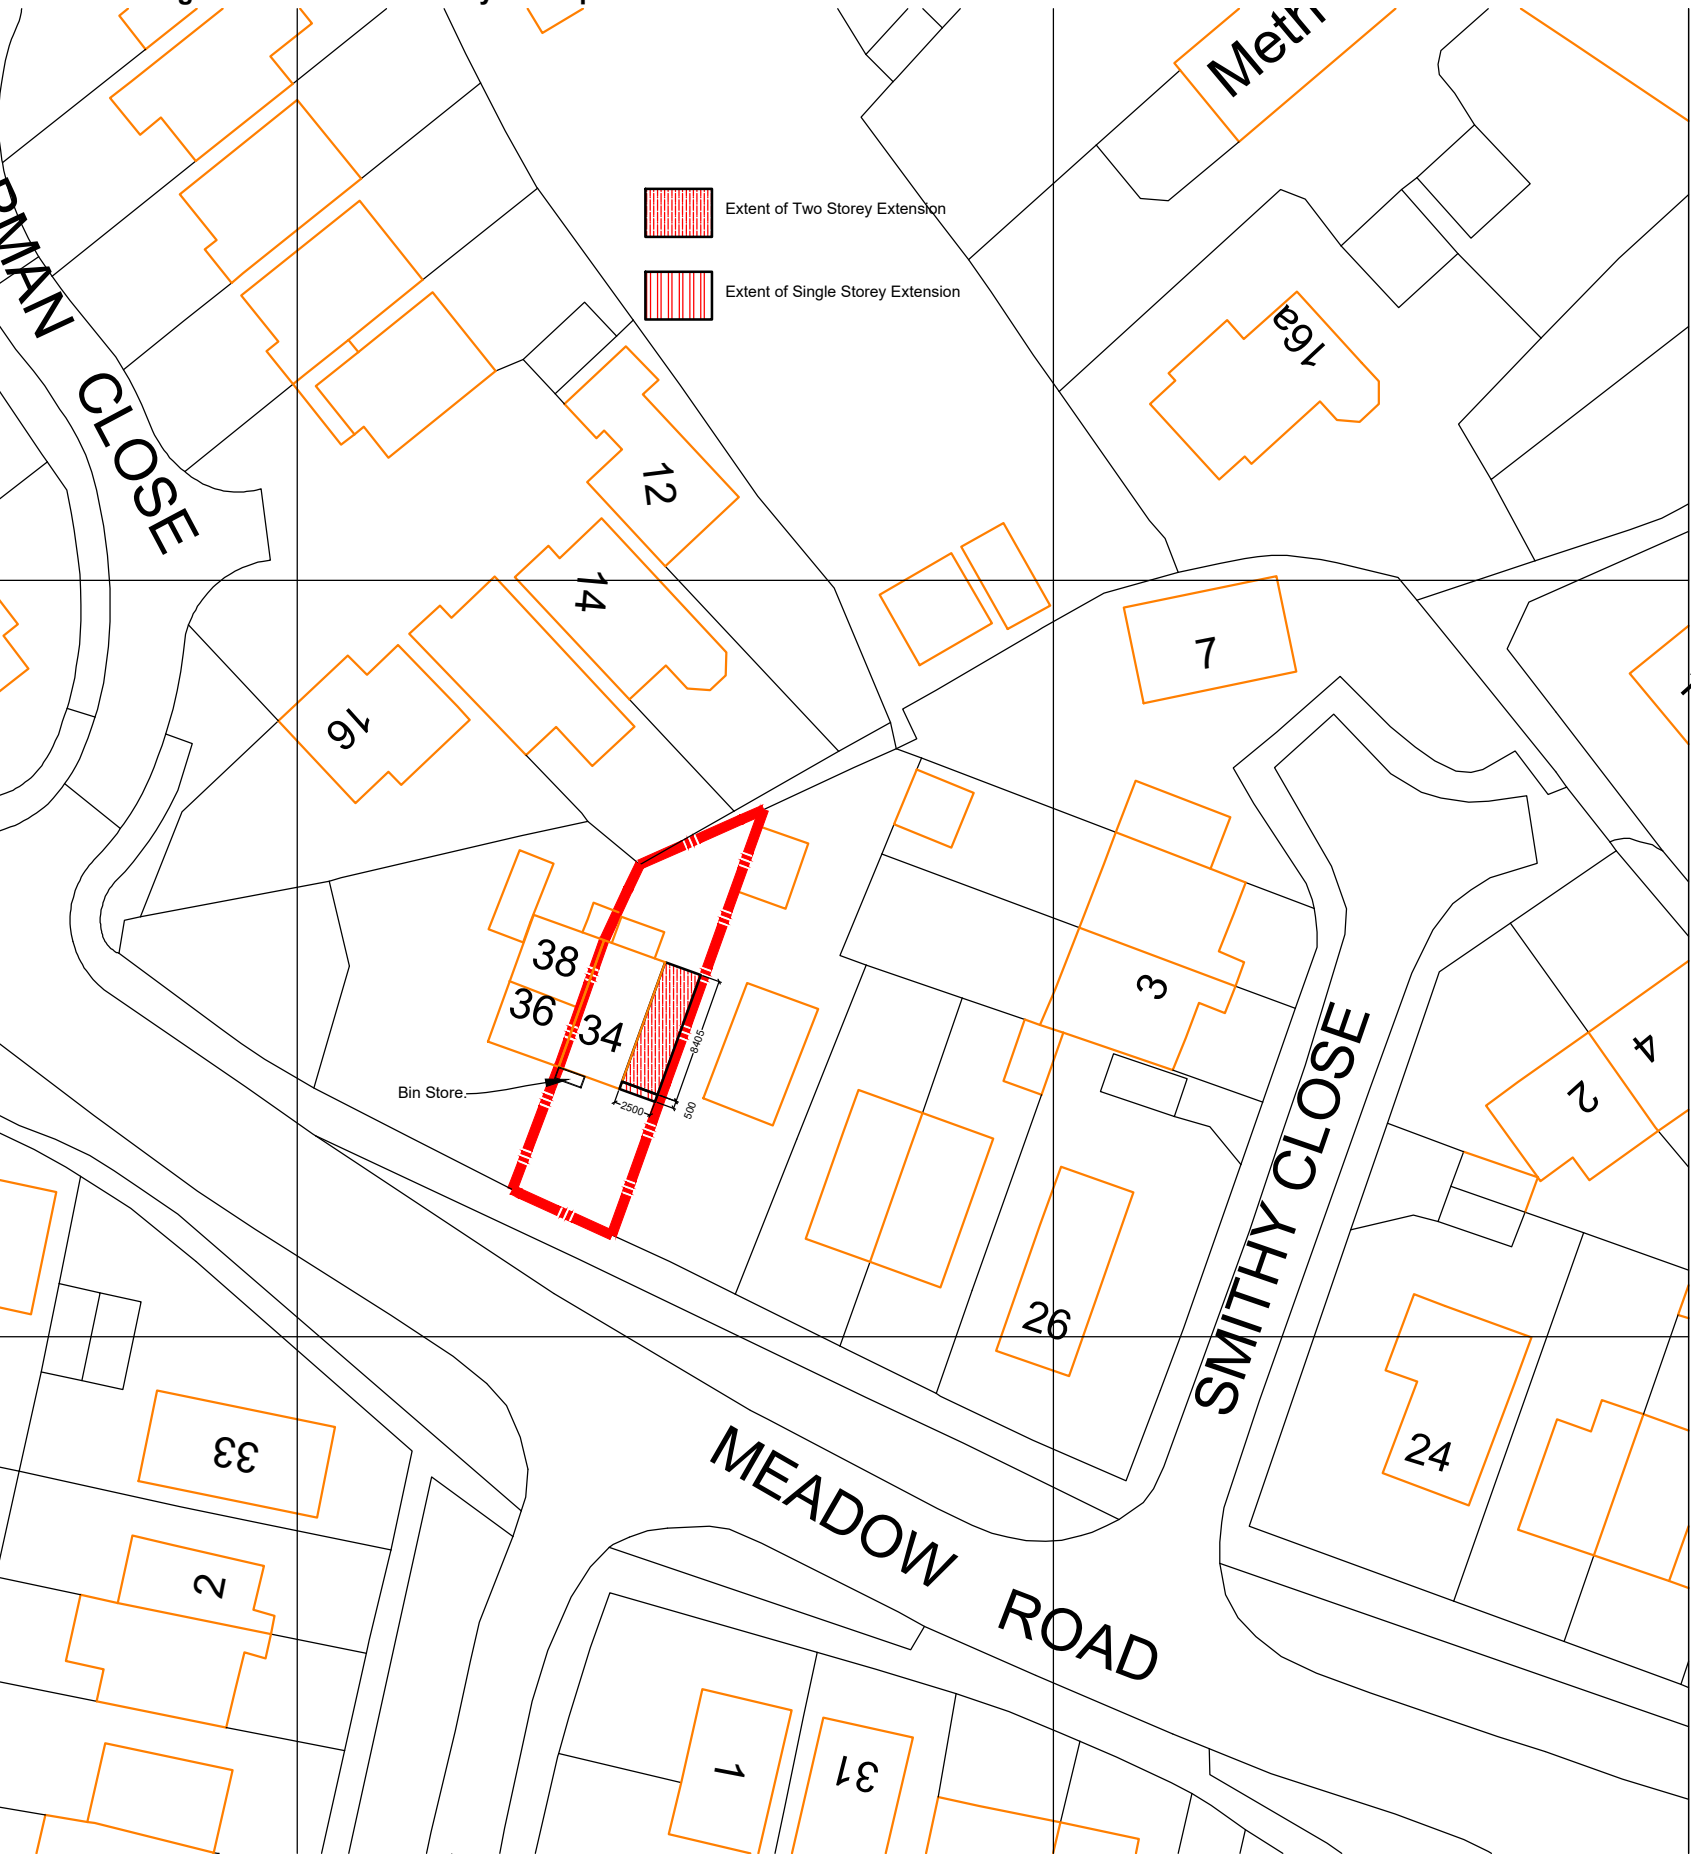

1:500 Location Plan

Site Location Plan

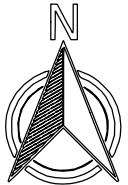

Produced on 04 December 2022 from the Ordnance Survey National Geographic Database and incorporating surveyed revision available at this date.
This map shows the area bounded by 442708 305460,442850 305460,442850 305602,442708 305602,442708 305460
Crown copyright and database rights 2022 OS 100054135. Supplied by copla ltd trading as UKPlanningMaps.com a licensed Ordnance Survey partner (OS 100054135).
Data licence expires 04 December 2023. Unique plan reference: v2c/883017/1192374



1:1250 Site Location Plan



Revision Notes: Rev.A - 17.03.2023 - Bin Store added.	
Client: Mr Pallett	
Project: 34 Meadow Road, Barlestone. CV13 0HQ	
Drawing Title: Site Location Plan	
Drawing Number: Pallett-002	Revision: A
Scale: 1:1250:500@A3	Date: December 2022
Drawn By: lgb	Checked By: lgb