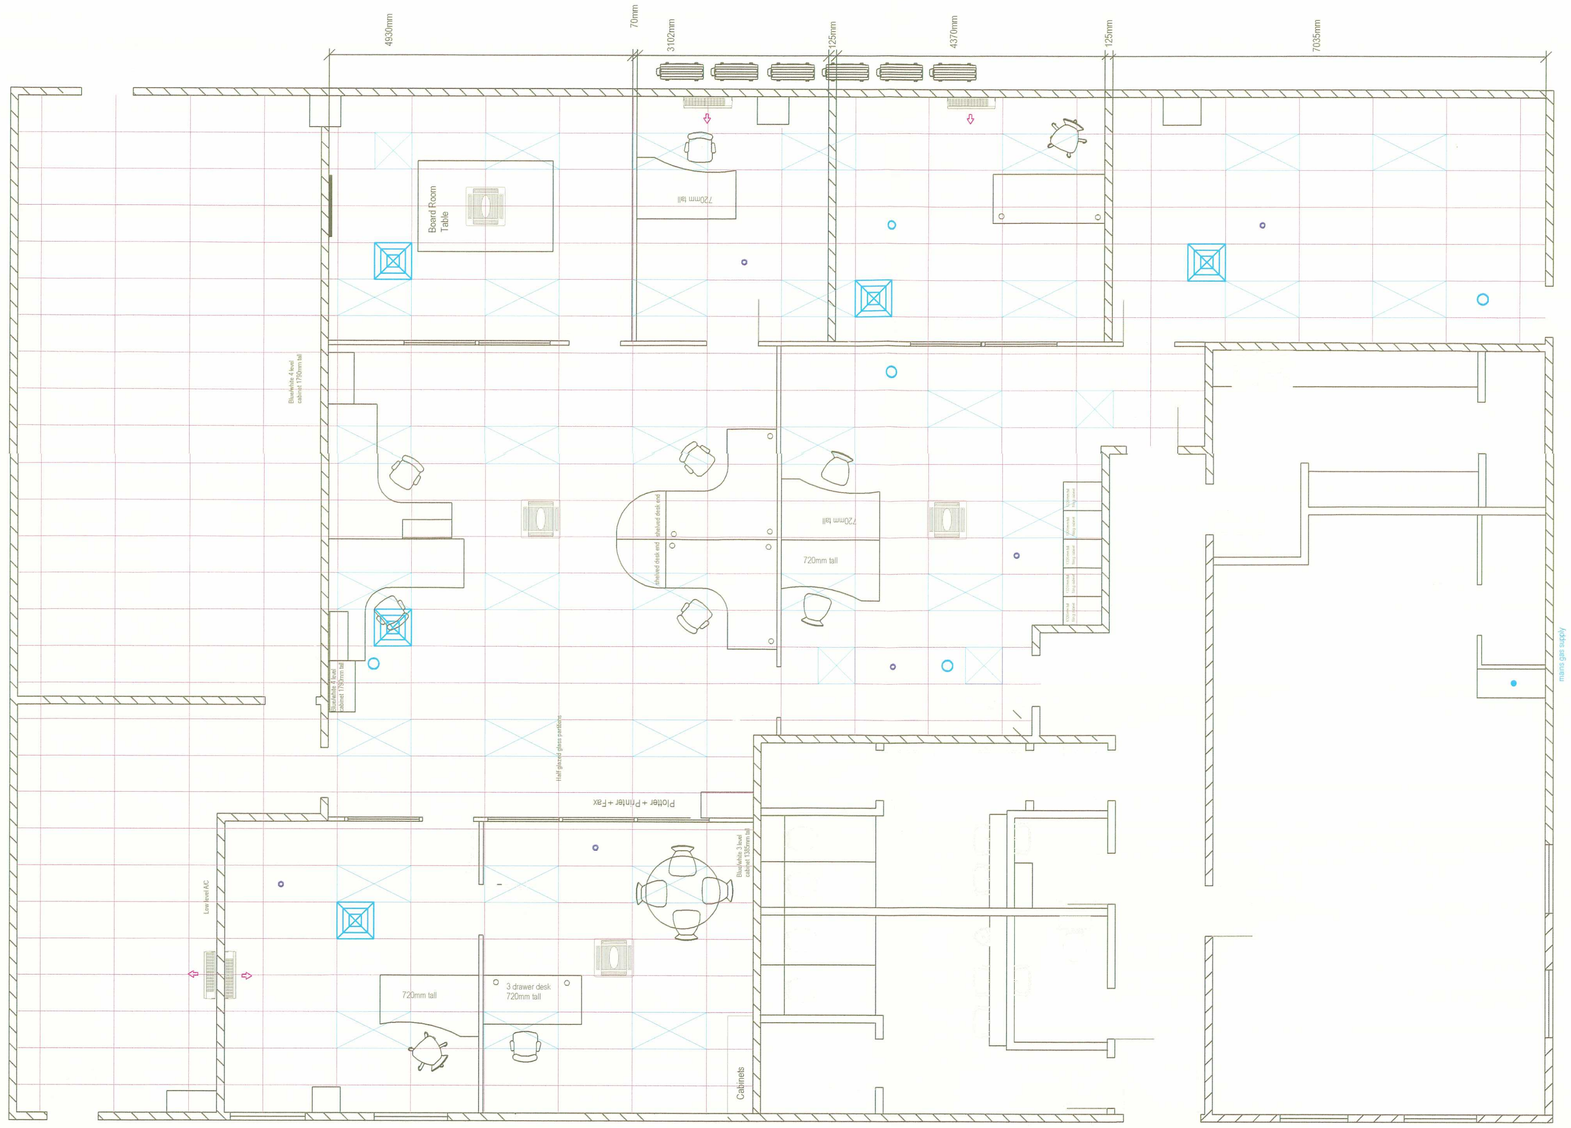

Existing Plan View

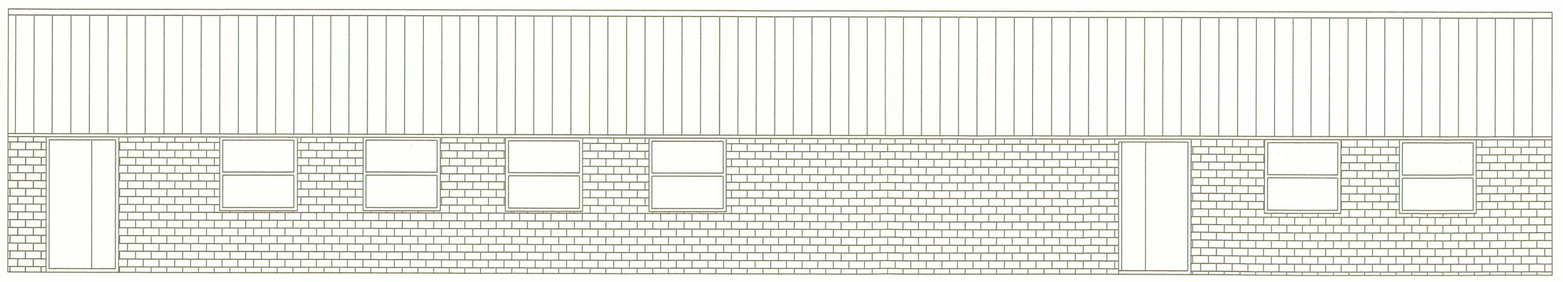

Existing Elevation

NOTES & REVISIONS

COMPUTER AIDED DESIGN


McVeigh Technical Solutions Ltd

Celsius House, Unit 1 Hill lane Industrial Estate,
Hill Lane Close, Markfield, Leicester, LE67 9PY
Tel: - 01530 245777 Fax: - 01530 245888
E.Mail: - info@mcveigh-aircon.co.uk


Unit Nine
Hill lane industrial estate,
Markfield,
LE67 9PY

| | |
|---|---|
| Drawn By: - SB | FOR TENDER |
| DWG No: - Existing | FOR APPROVAL |
| Scale: - 1:50 | FOR CONSTN |
| Date: - 31/10/08 | AS INSTALLED |


DEVELOPMENT SERVICES
17 FEB 2009
RECEIVED



© 1999 This drawing is copyright of McVeigh Technical Solutions Ltd. It may not be reproduced in whole or in part without the prior written consent of the company. All dimensions to be checked on site before work commence. This drawing is only to be used in conjunction with drawing notes and specification and is in keeping with the CDM Regulations 1994.