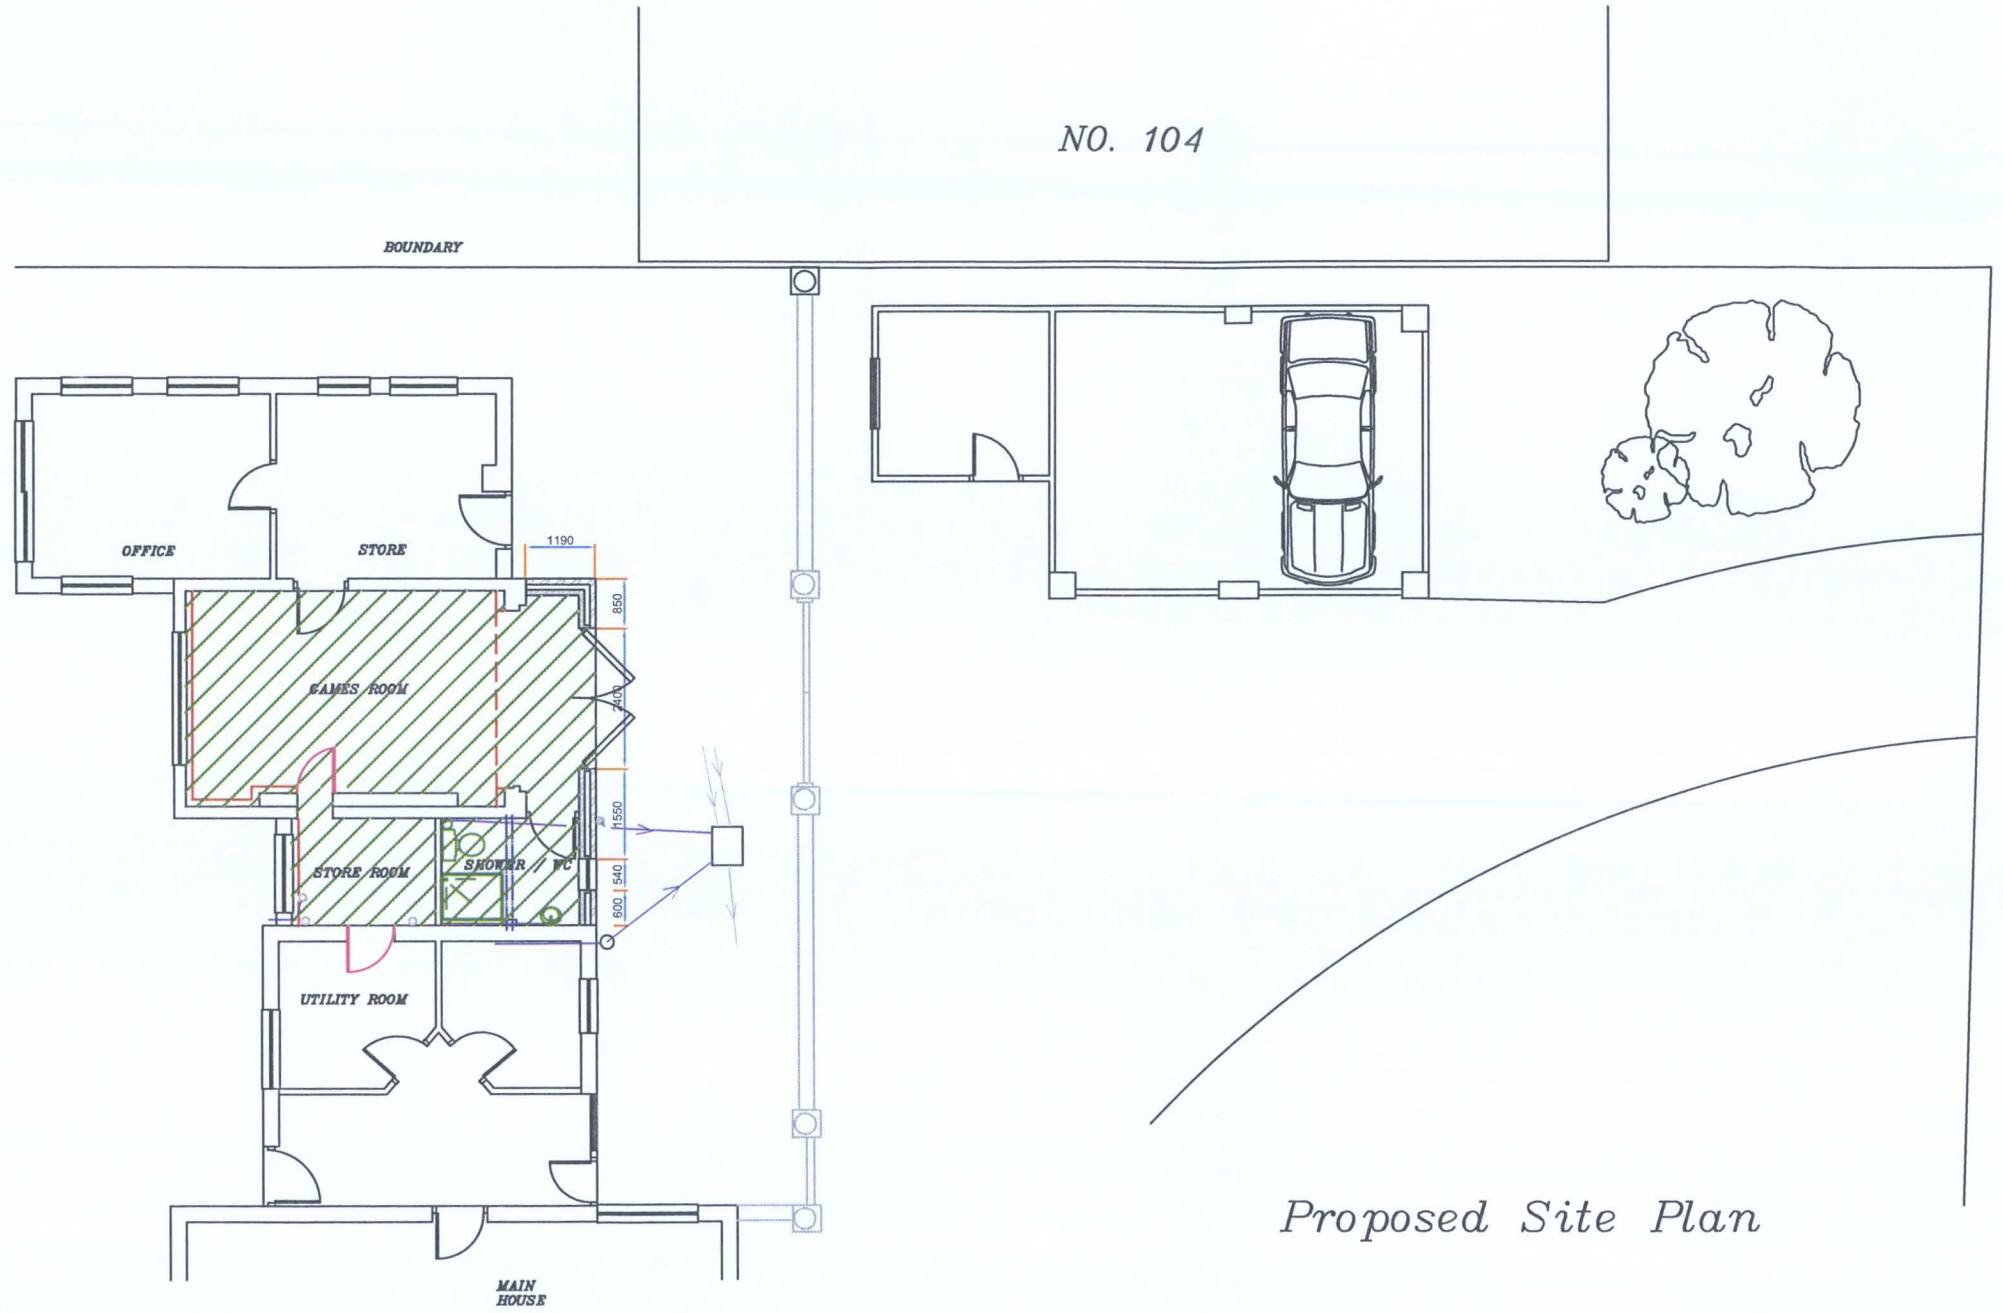


Proposed Site Plan

Notes

Revisions

BUILDING CONTROL & CONSTRUCTION

Client

Mr & Mrs D Powell
106 Shilton Road
Barwell
Leicester LE9 8BN

Project

Single Storey Side Extension, Garage Conversion & Detached Double Garage

Drawing

Proposed Site Plan

Job No.		Dwg No.	
01/11		013	
Scale	Date	Drawn	Checked
A3@1:100	28/09/11	IPM	IPM