
11/00583/FUL DCOSPLAN DP.

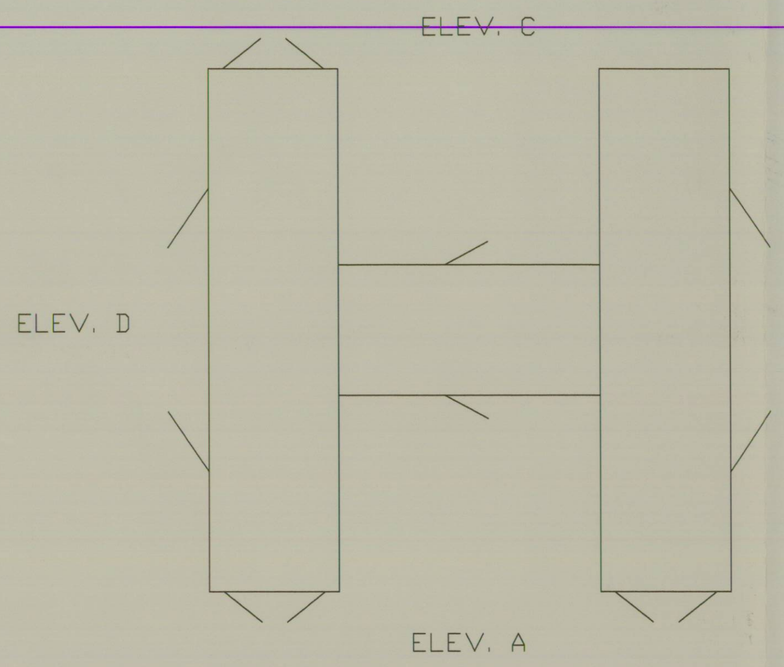


PROPOSED LAYOUT OF THE STEEL TRAINING UNIT.
SCALE 1:100@A1




ABOVE SITE PLAN - SHOWING THE PROPOSED SITE LAYOUT.
SCALE 1:500 @ A1



ABOVE OS PLAN - SHOWING THE PROPOSED LOCATIONS OF THE TRAINING FACILITY.
SCALE 1:1250 @ A1

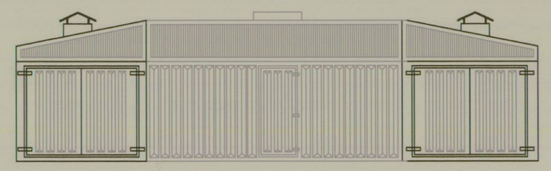


ELEVATION A OF THE STEEL TRAINING UNIT.
SCALE 1:100@A1

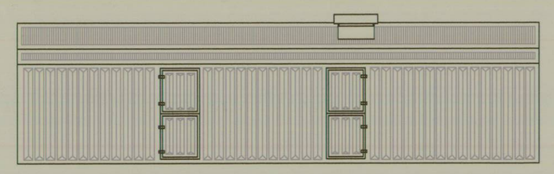


ELEVATION B OF THE STEEL TRAINING UNIT.
SCALE 1:100@A1




SIDE ELEVATION OF THE STEEL STORE / INVESTIGATION UNIT.
SCALE 1:50@A1

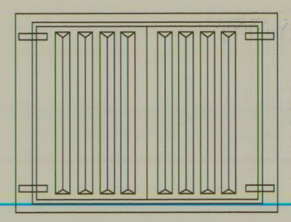


FRONT ELEVATION OF THE STEEL BA CONTAINER
SCALE 1:50@A1

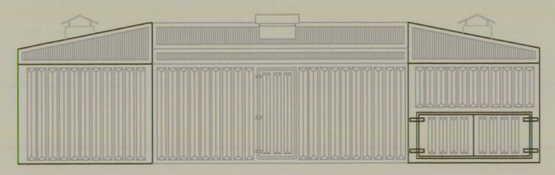


ELEVATION C OF THE STEEL TRAINING UNIT.
SCALE 1:100@A1

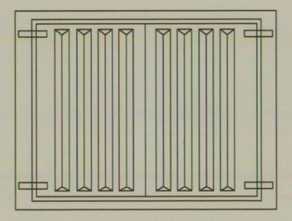


FRONT ELEVATION OF THE STEEL STORE / INVESTIGATION UNIT.
SCALE 1:50@A1

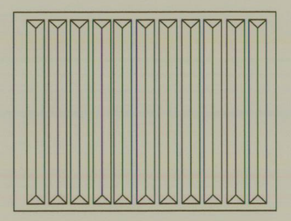


SIDE ELEVATION OF THE STEEL BA CONTAINER
SCALE 1:50@A1

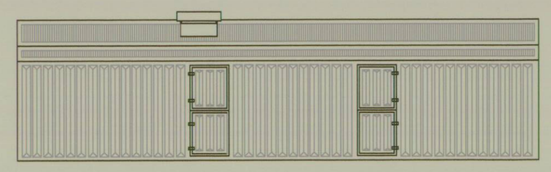


ELEVATION D OF THE STEEL TRAINING UNIT.
SCALE 1:100@A1

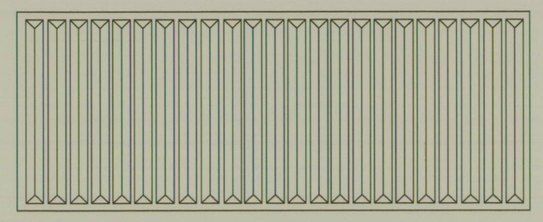


SIDE ELEVATION OF THE STEEL STORE / INVESTIGATION UNIT.
SCALE 1:50@A1

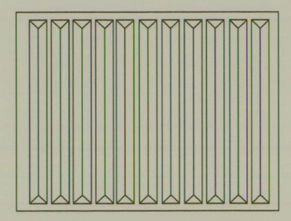

REAR ELEVATION OF THE STEEL BA CONTAINER
SCALE 1:50@A1

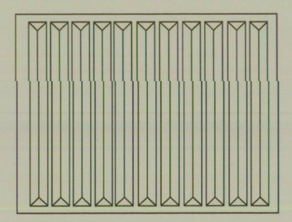

REAR ELEVATION OF THE STEEL STORE / INVESTIGATION UNIT.
SCALE 1:50@A1

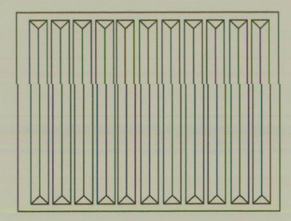

SIDE ELEVATION OF THE STEEL BA CONTAINER
SCALE 1:50@A1



AERIAL PHOTO OF THE CATERPILLAR SITE INDICATING THE PROPOSED SITE OF THE TRAINING FACILITY

FIRE BEHAVIOUR TRAINING UNIT

RE-APPLICATION

PROVISIONAL RULES ABOUT THE USE OF THE UNIT.

The day to day use of the 'Fire Behavior Training Unit' will be managed by the application of the following guidance rules:-

1. The training units will be used on three set days during the week and these will be on a Tuesday, Thursday and Saturday. Any variation to this will be notified to Hinckley and Bosworth Environmental Health Department. Use on a Saturday is necessary to train staff who are on the Retained Duty System.
2. On training days, the units will only be used for one training burn in the morning and one in the afternoon.
3. Each training session involving a live burn will be limited to 45 minutes in duration.
4. Training burns will be arranged so that they take place at approximately the same time of day on each training day (e.g 11 am &2 pm).
5. A daily log will be kept to record start and finish times of the training and to also note climatic conditions at the time of the live burns.
6. A suitable means of notifying the local community of the live fire training to be in place.

NOTES:
1. DO NOT SCALE FROM DRAWING.
2. ALL DIMENSIONS TO BE CHECKED ON SITE PRIOR TO COMMENCEMENT OF WORKS.
3. THIS DRAWING IS COPYRIGHT TO LEICESTERSHIRE FIRE AND RESCUE.
4. PERSONNEL SHOULD NOTE RELEVANT ITEMS REGARDING THE CONDITION OF THE EXISTING STRUCTURE CONTAINED WITHIN THE HEALTH & SAFETY FILE SHOULD THIS BE AVAILABLE

LEICESTERSHIRE FIRE and RESCUE SERVICE
PREVENTING PROTECTING RESPONDING

? | REVISIONS: Blue edge to site

LEICESTERSHIRE FIRE and RESCUE SERVICE

Estates Department
Leicestershire Fire and Rescue
Headquarters
Anstey Frith
Leicester Road
Glenfield
Leicester
LE3 8HD
TEL: 2872241

PROJECT NUMBER

PROJECT TITLE: LIVE FIRE TRAINING UNIT

TITLE: PLANNING APPLICATION CATERPILLAR WORKS.

DRAWING No	REV	SCALE
CAT/P/09/104	B	STATED

DRAWN BY	DC	DATE	30/06/2011
CHECKED BY		SIZE/PLOT	A1
		URN	