Ordnance Survey®

OS Sitemap™

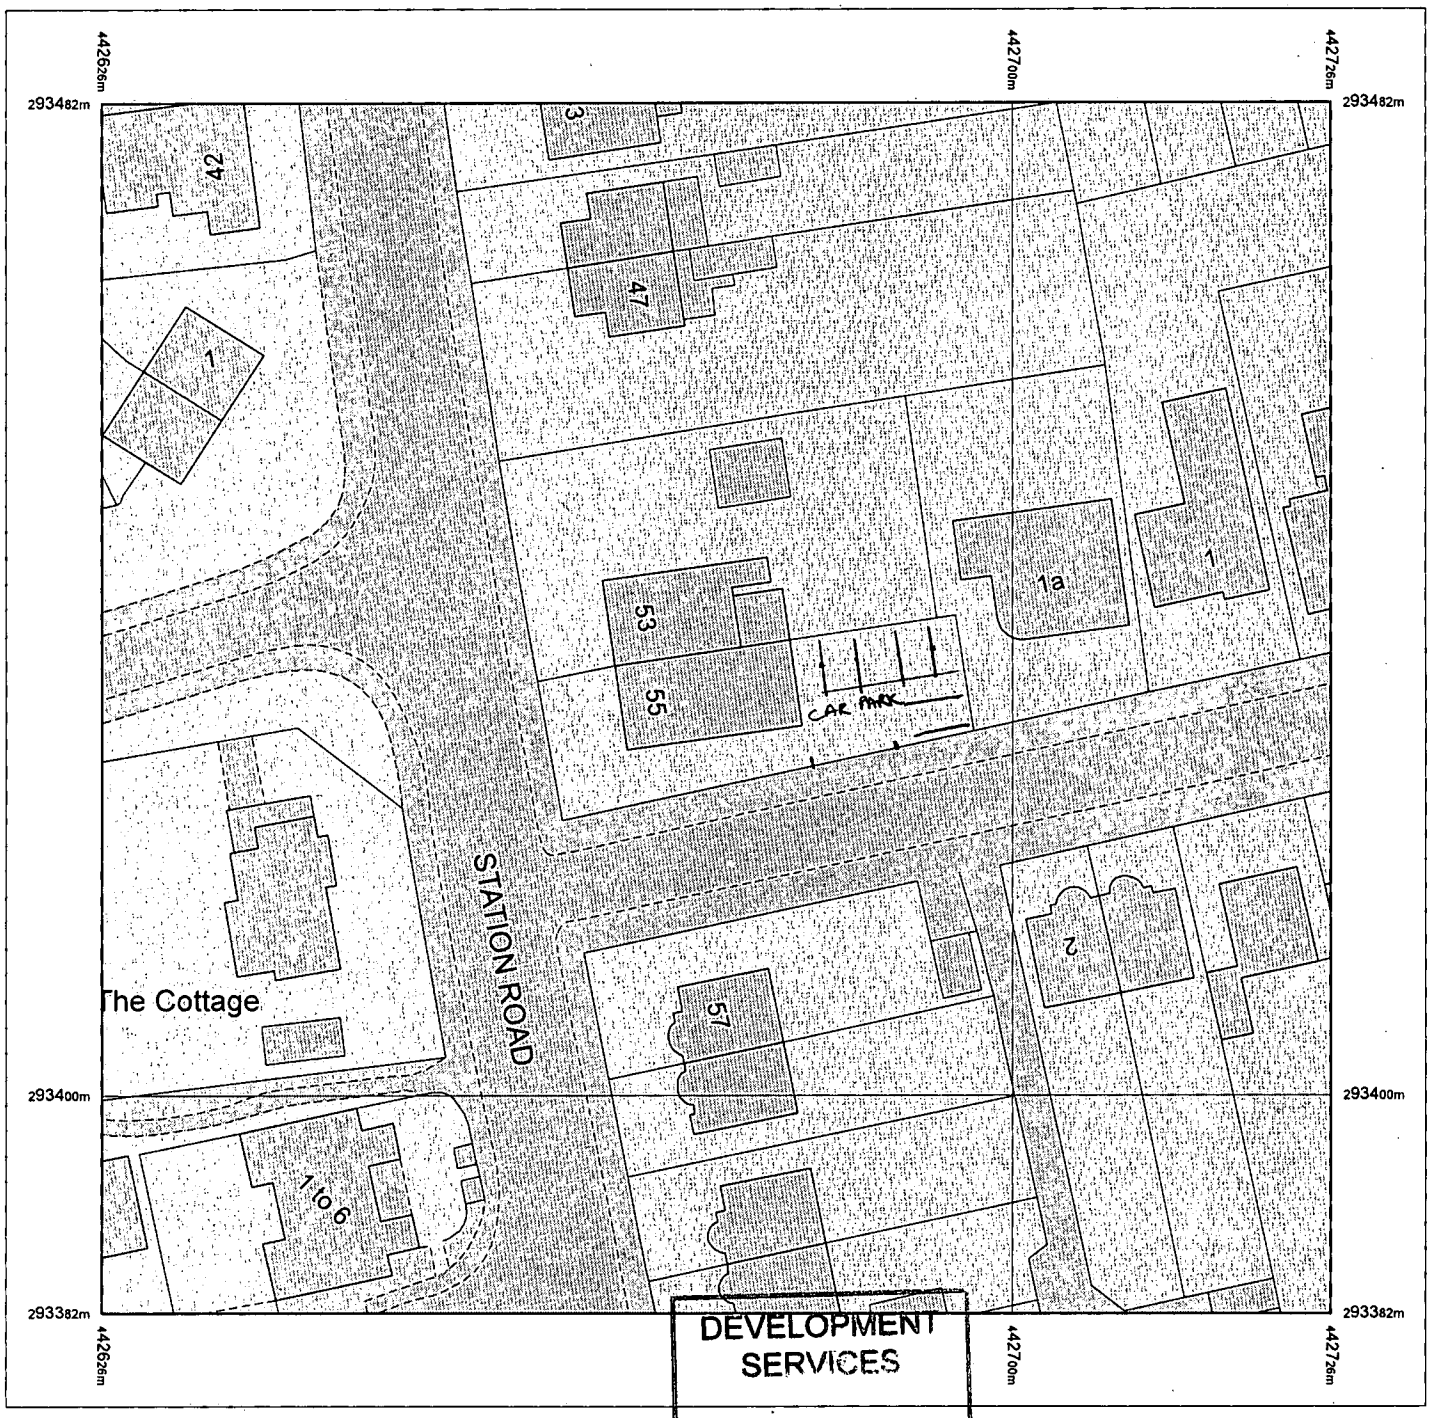

DEVELOPMENT SERVICES
12 MAR 2008
RECEIVED

Metre
0 10 20

Scale 1:500

Produced 12.03.2008 from the Ordnance Survey National Geographic Database and incorporating surveyed revision available at this date. © Crown Copyright 2008.

Reproduction in whole or part is prohibited without the prior permission of Ordnance Survey.

Ordnance Survey and the OS Symbol are registered trademarks and OS Sitemap is a trademark of Ordnance Survey, the national mapping agency of Great Britain.

The representation of a road, track or path is no evidence of a right of way.

The representation of features as lines is no evidence of a property boundary.

Supplied by: **Hinckley and Bosworth DC**
Serial number: 00003000
Centre coordinates: 442676 293432

Further information can be found on the OS Sitemap Information leaflet or the Ordnance Survey web site: www.ordnancesurvey.co.uk

Block Plan

55 Station Road

Hinckley