
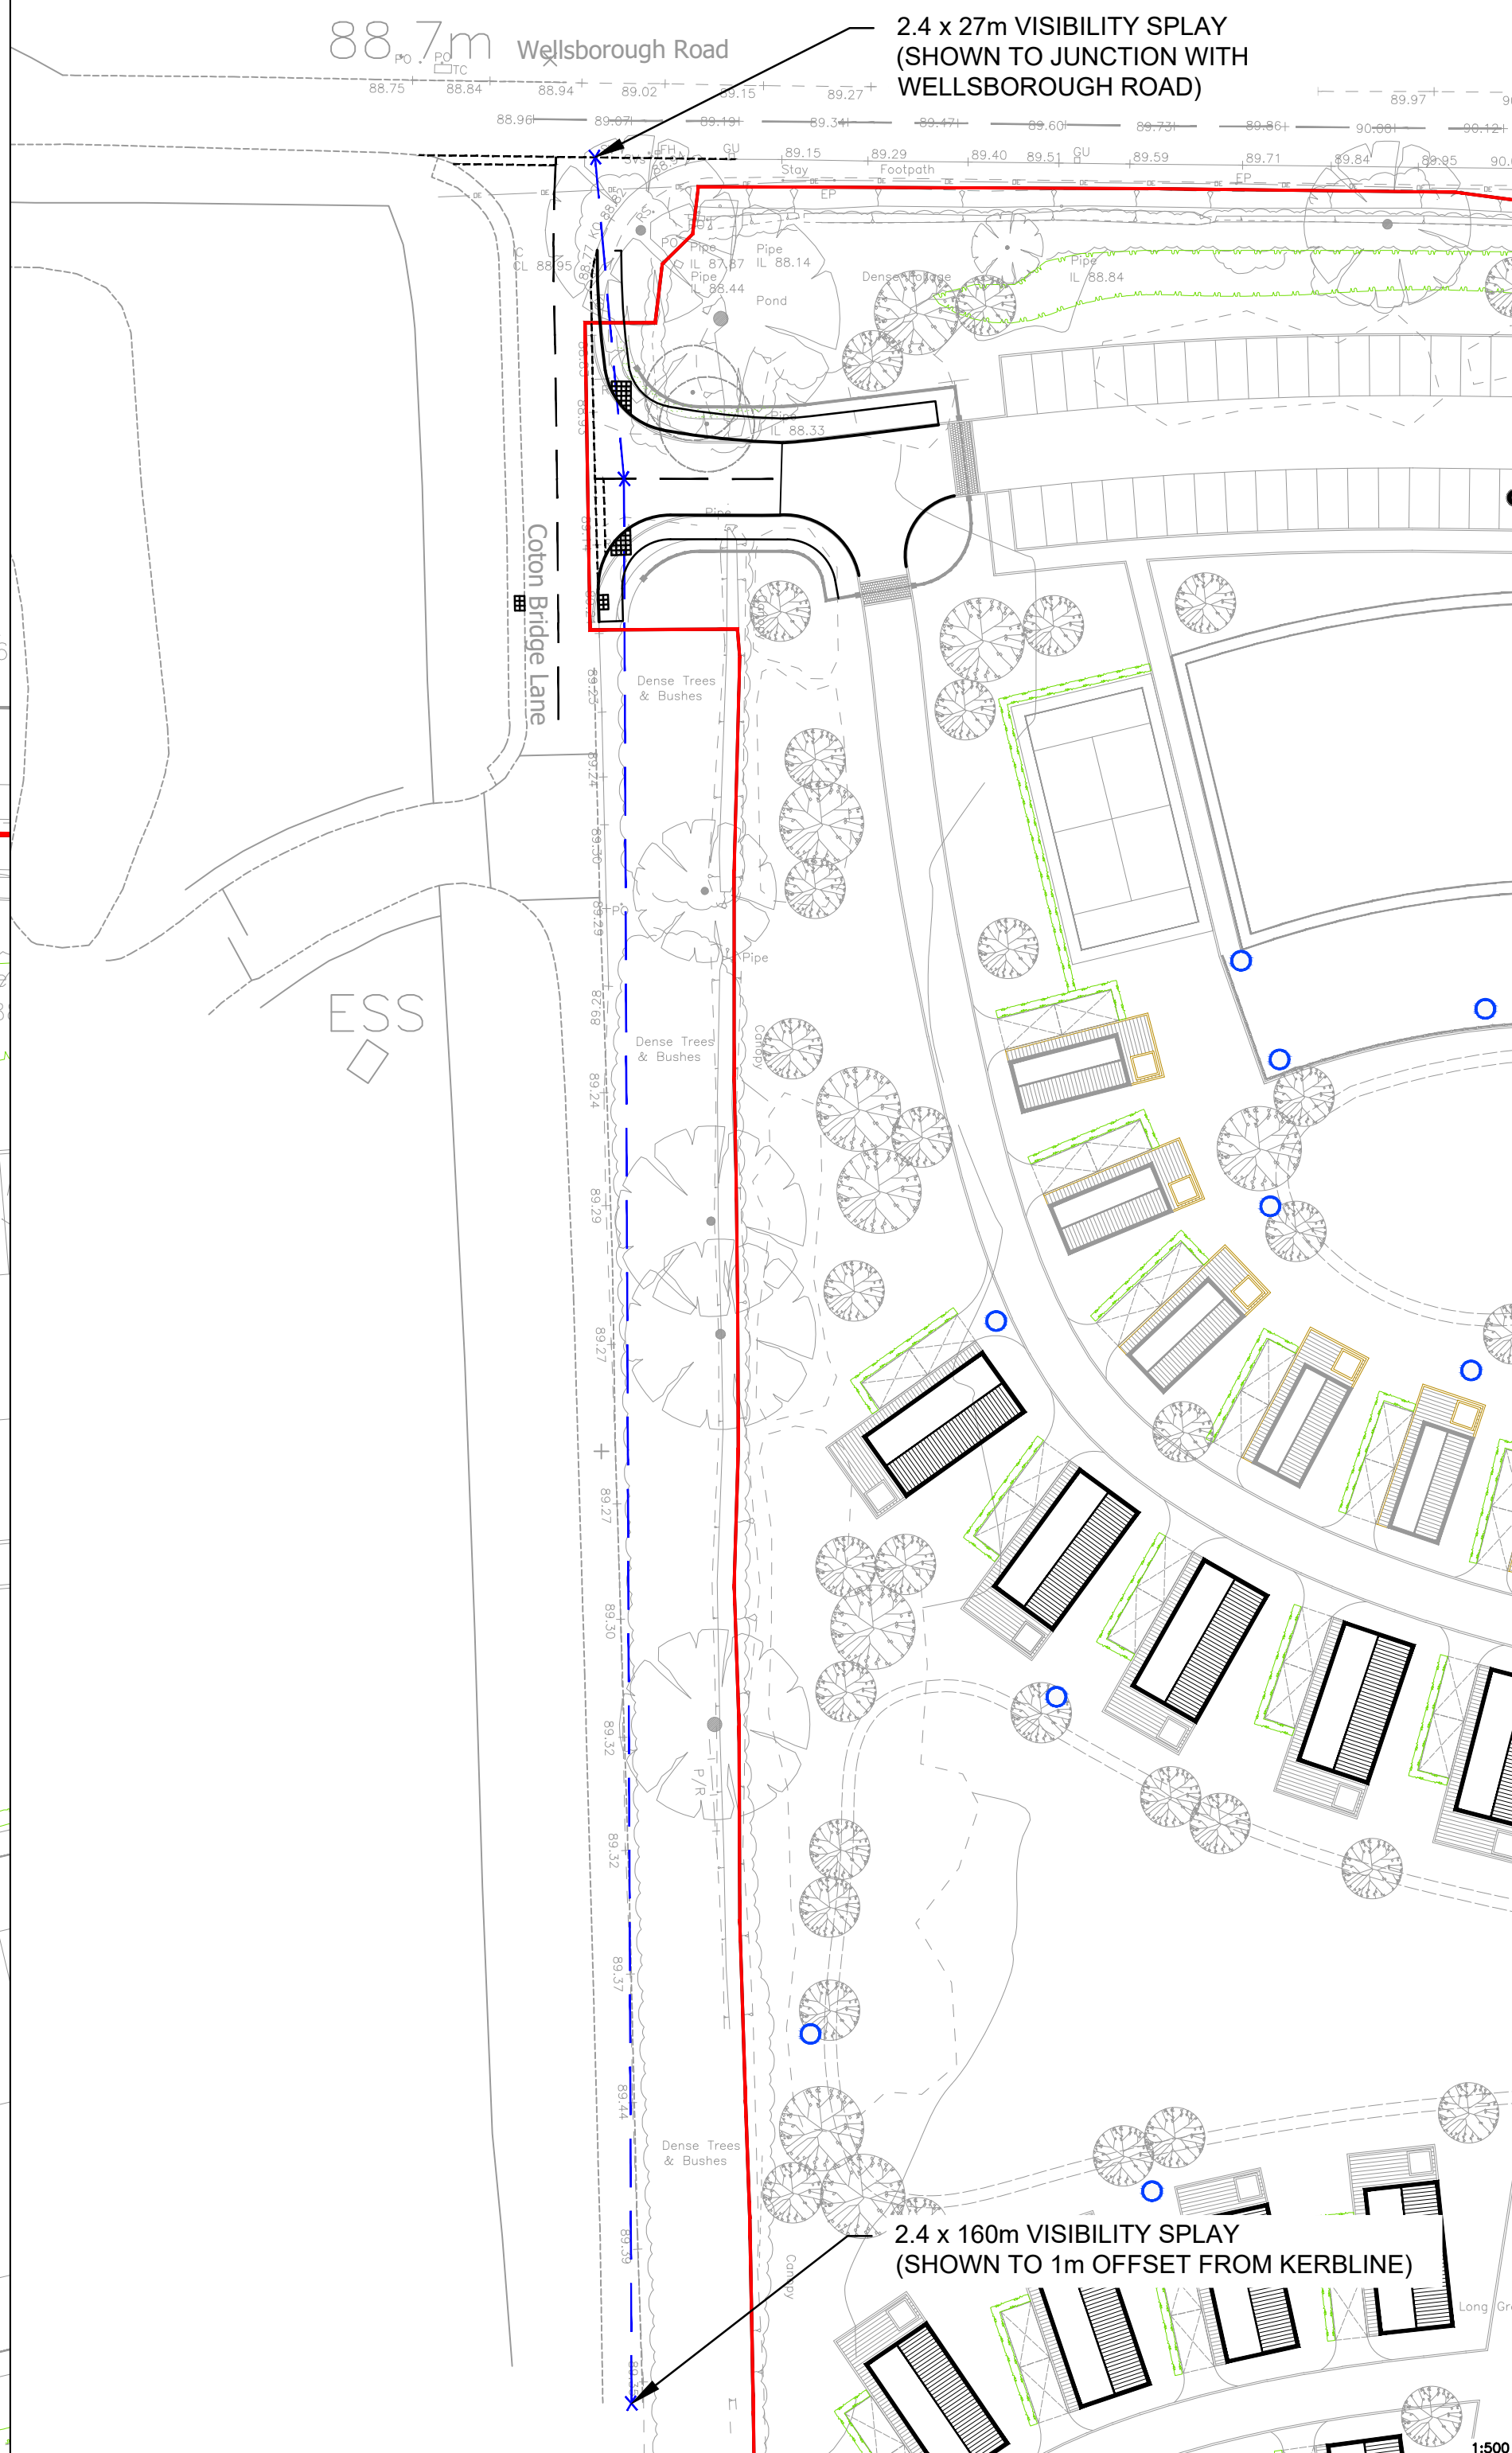


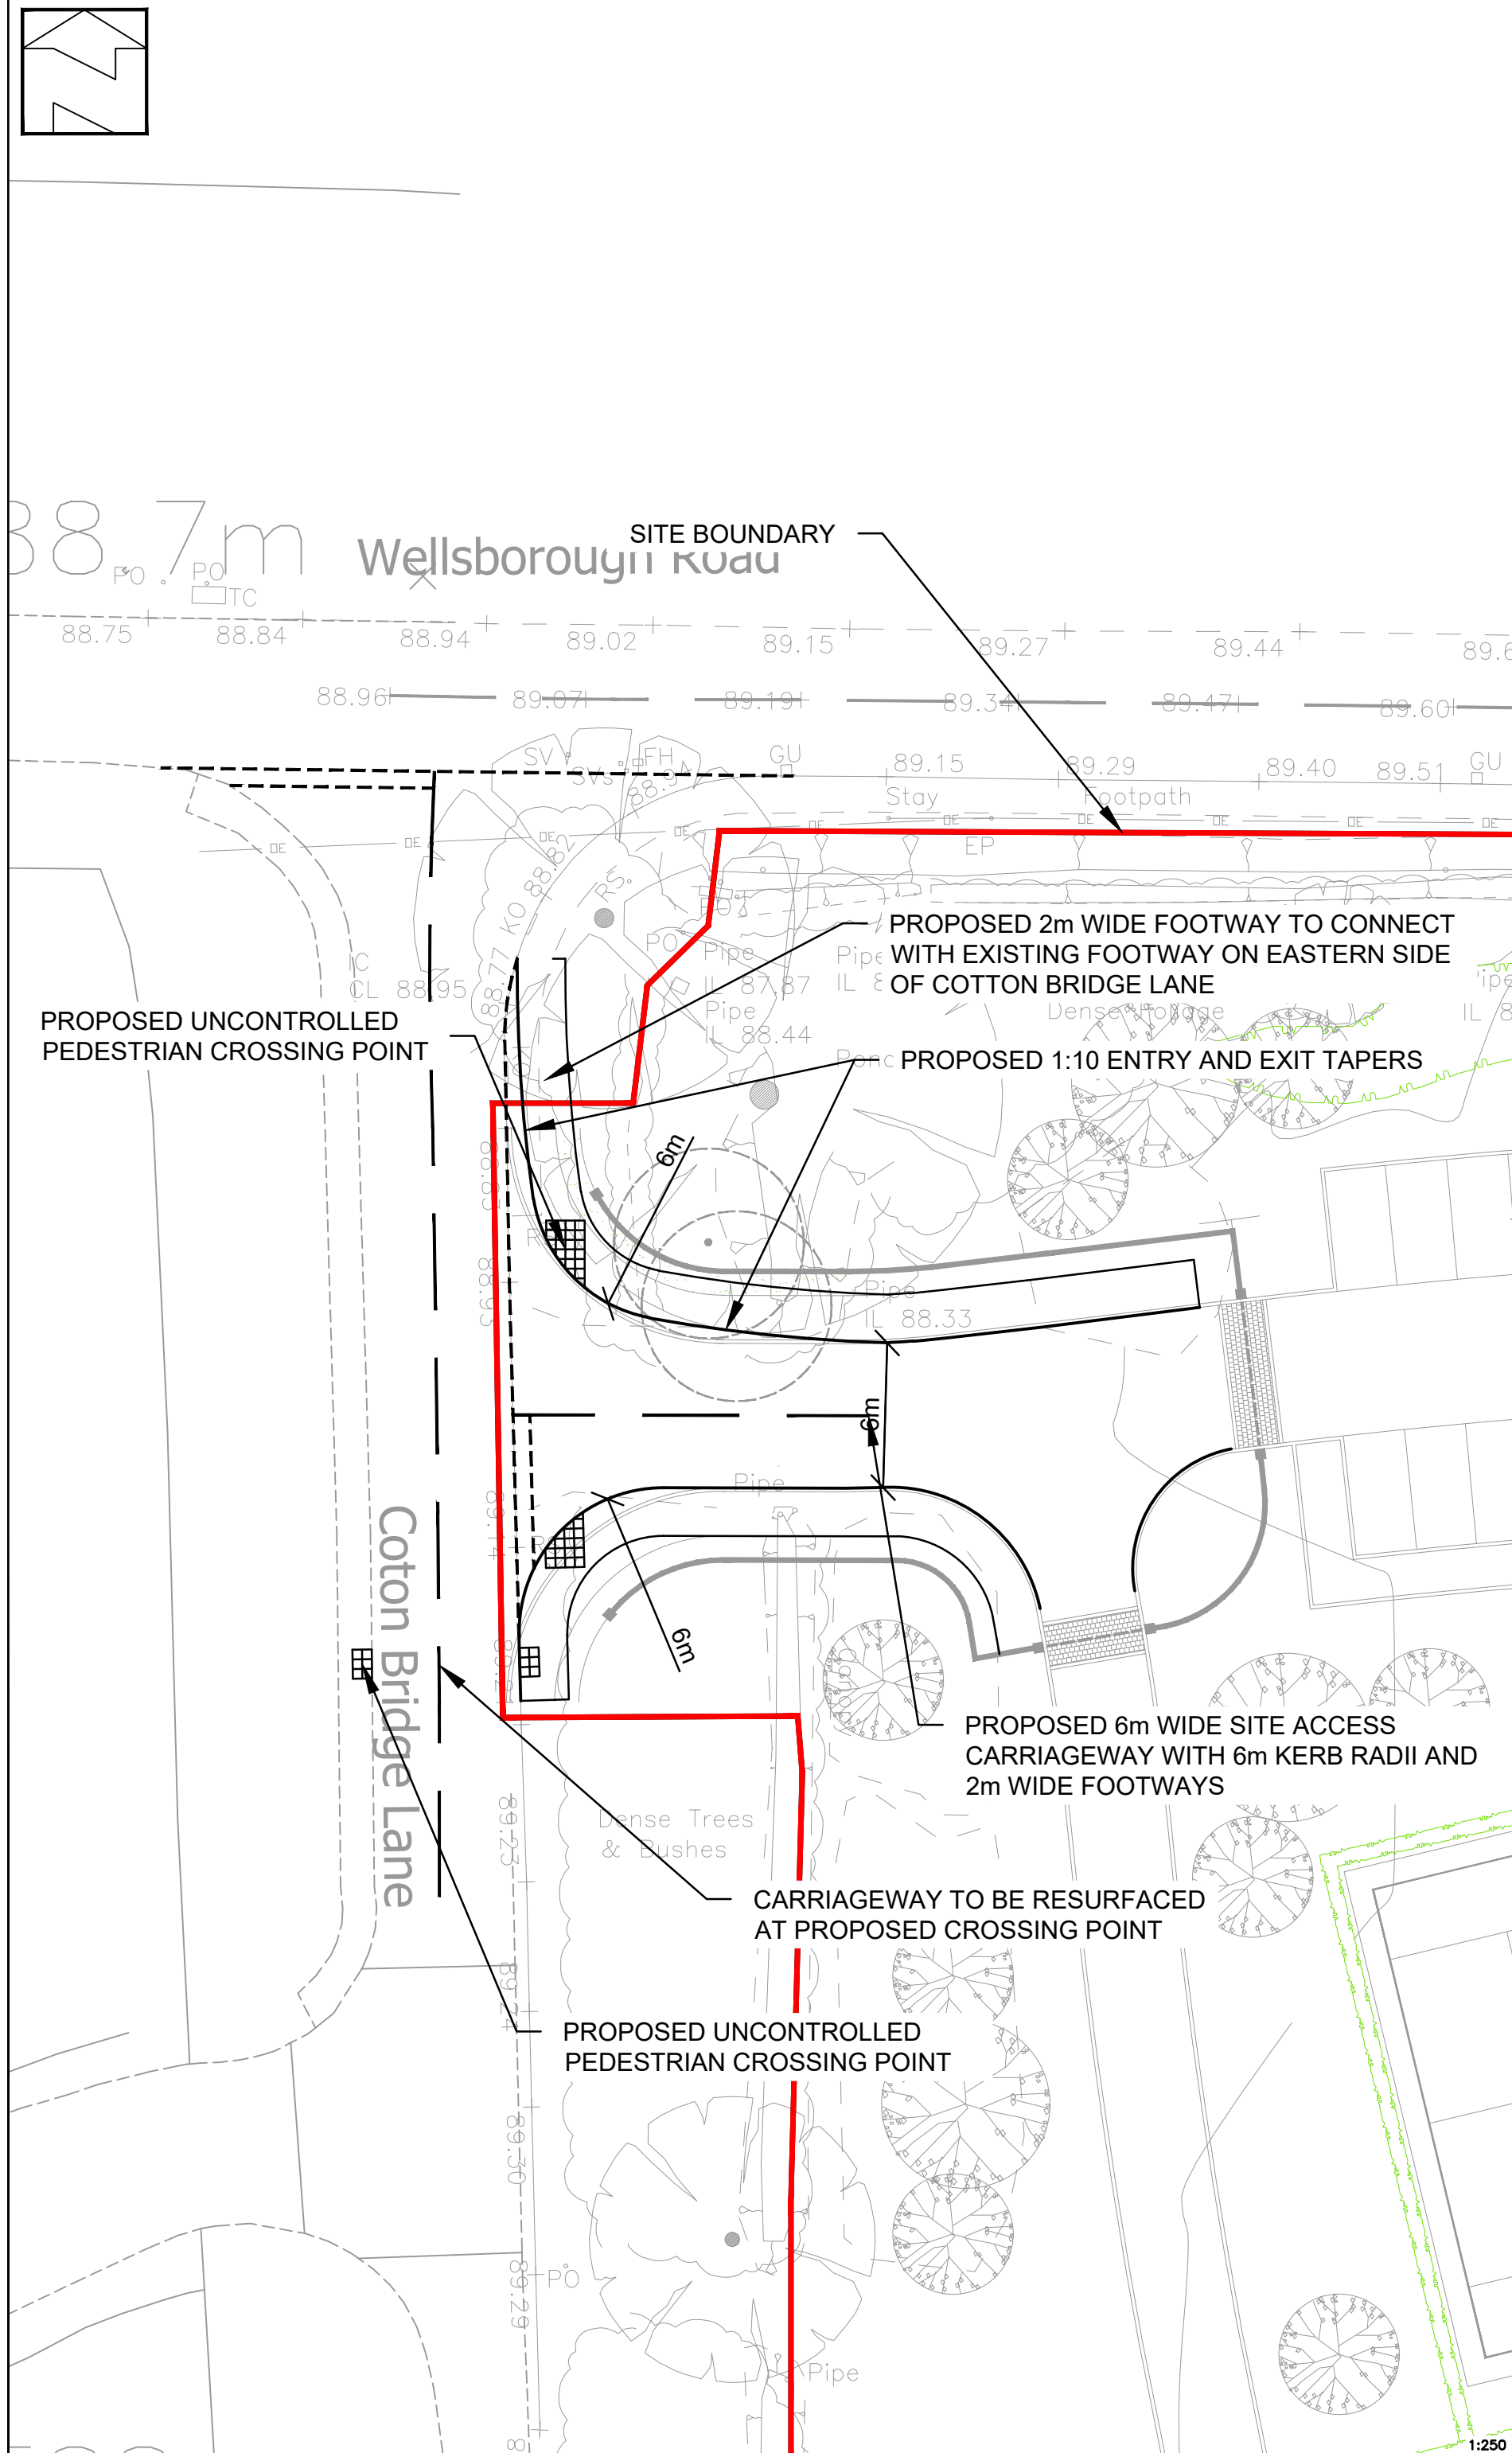

- | Notes | | | | | | | | |
|---|--|--|-------|--------|------|----------|--------|----------|
| 1. | Do not scale this drawing. All dimensions must be checked / verified on site. If in doubt ask. | | | | | | | |
| 2. | This drawing is to be read in conjunction with all relevant architects, engineers and specialists drawings and specifications. | | | | | | | |
| 3. | All dimensions in metres unless noted otherwise. All levels in metres unless noted otherwise. | | | | | | | |
| 4. | Any discrepancies noted on site are to be reported to the engineer immediately. | | | | | | | |
| | | | | | | | | |
| P03 | 13.06.25 | Updated following LCC highway comments dated 28 March 2025 | | | KG | TC | | |
| P02 | 23.09.24 | Updated following RSA | | | KG | TC | | |
| P01 | 16.09.24 | First issue | | | KG | TC | | |
| Rev | Date | Description | | | Dr | Ch | | |
| Client: | | | | | | | | |
| Festive Fir Limited | | | | | | | | |
| Project: | | | | | | | | |
| Bosworth Lakeside Lodges | | | | | | | | |
| Title: | | | | | | | | |
| Proposed Site Access Layout | | | | | | | | |
|  | | | | | | | | |
| Size: | | A2 | | Scale: | | As Shown | | |
| Status: | | | | | | | | |
| PRELIMINARY | | | | | | | | |
| Project | Originator | Volume | Level | Type | Role | Number | Status | Revision |
| 3381 - ADC - ZZ - XX - DR - XX - 0101 | | | | | | | S1 | P03 |