




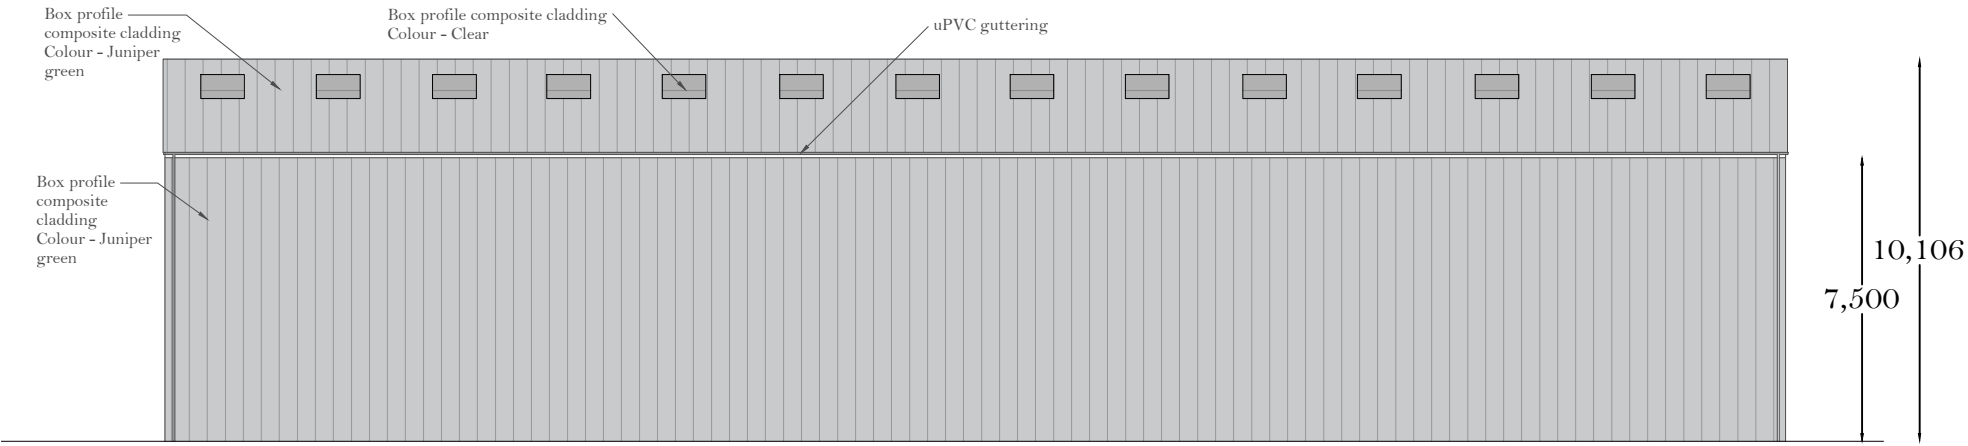


Proposed : Western Elevation 1:200

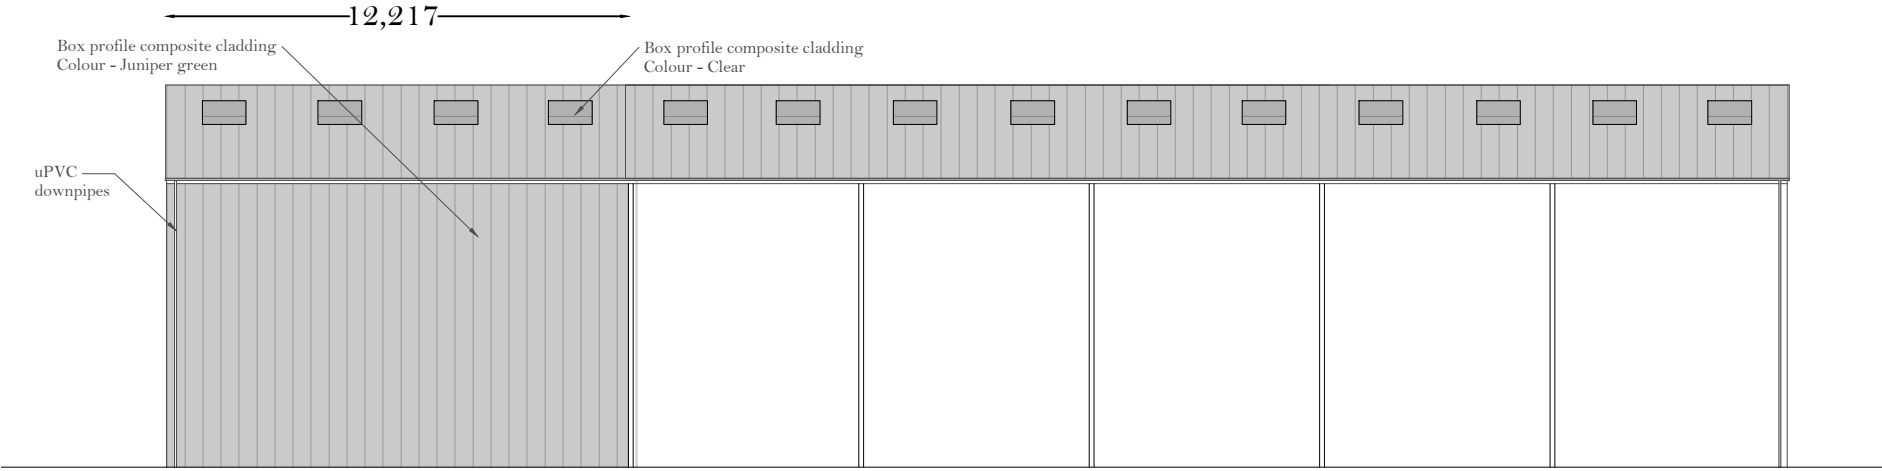


Proposed : Eastern Elevation 1:200

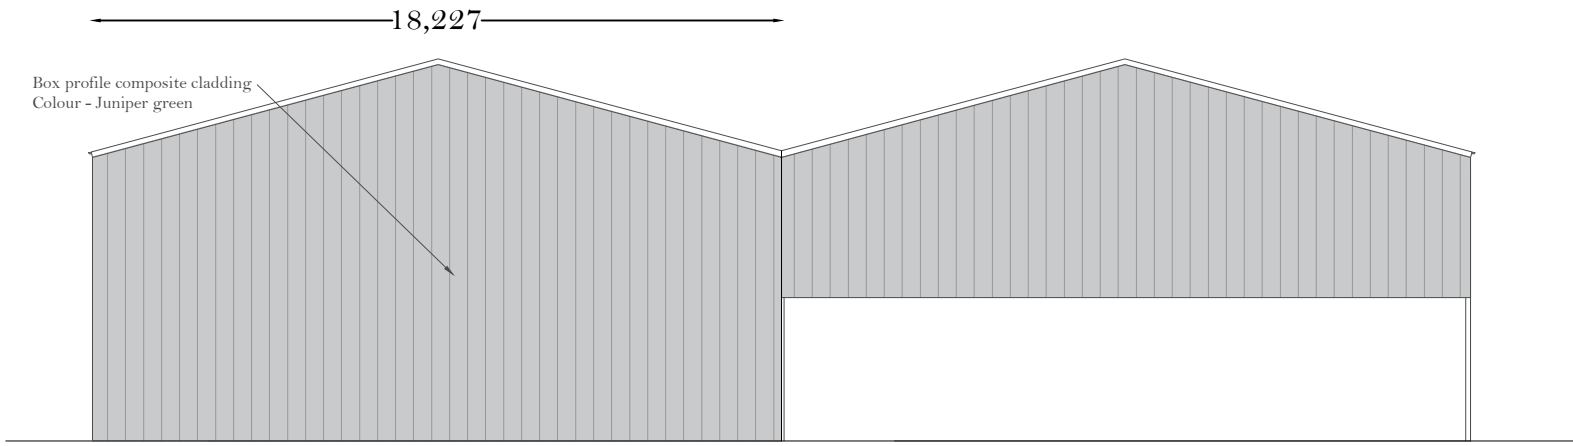


Proposed : Southern Elevation 1:200

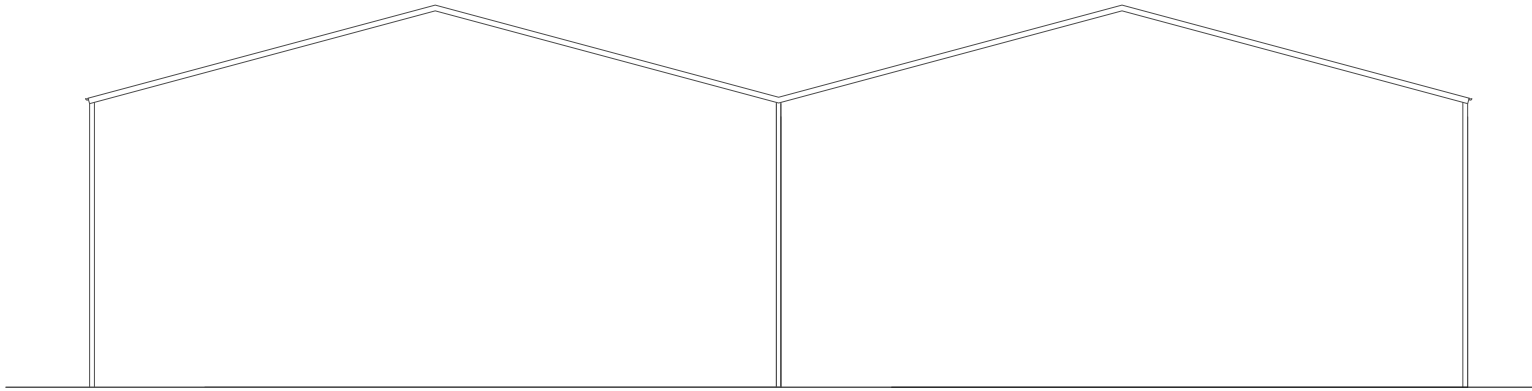


Proposed : Northern Elevation 1:200

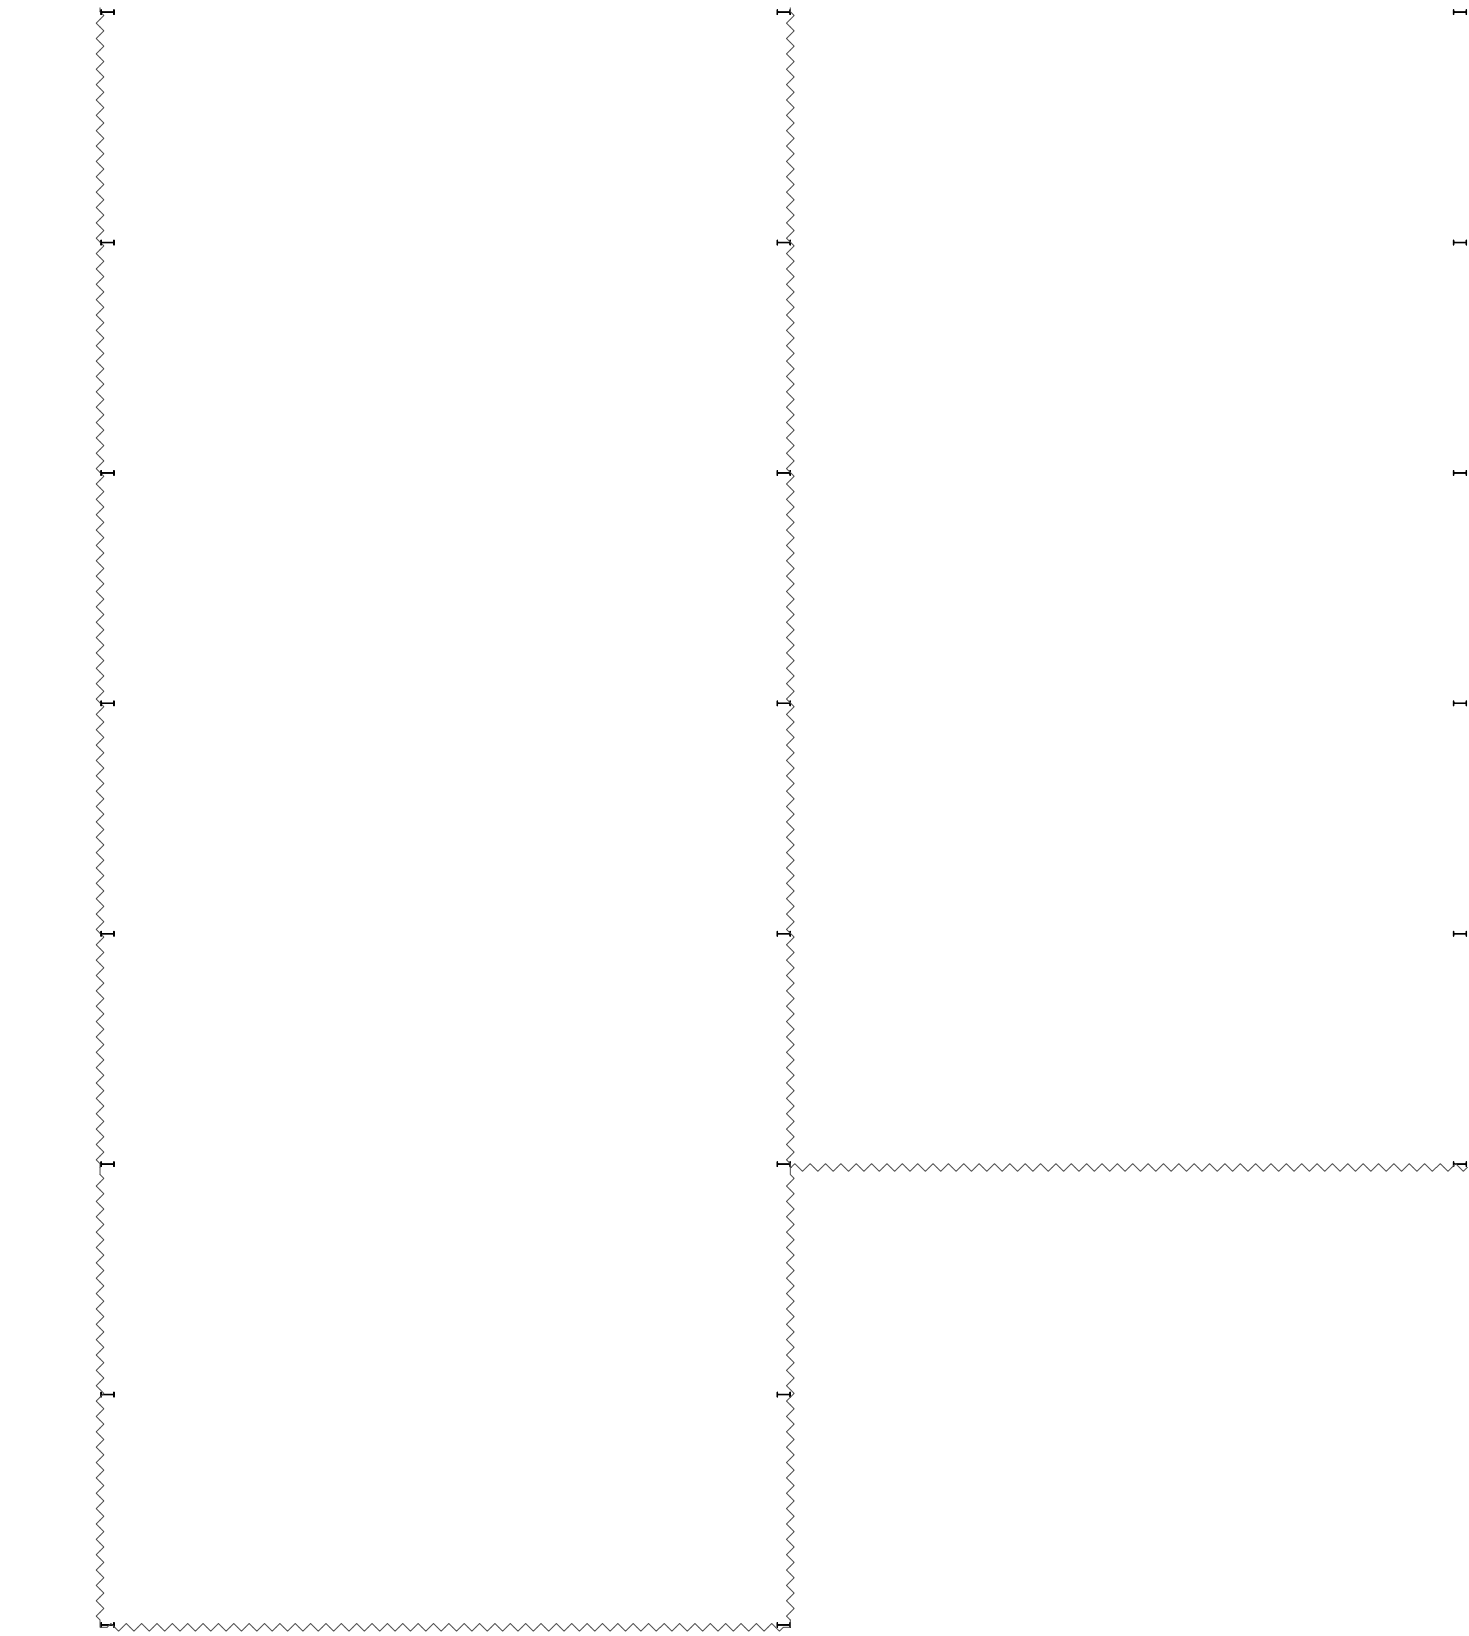

Proposed : Floor Plan 1:200

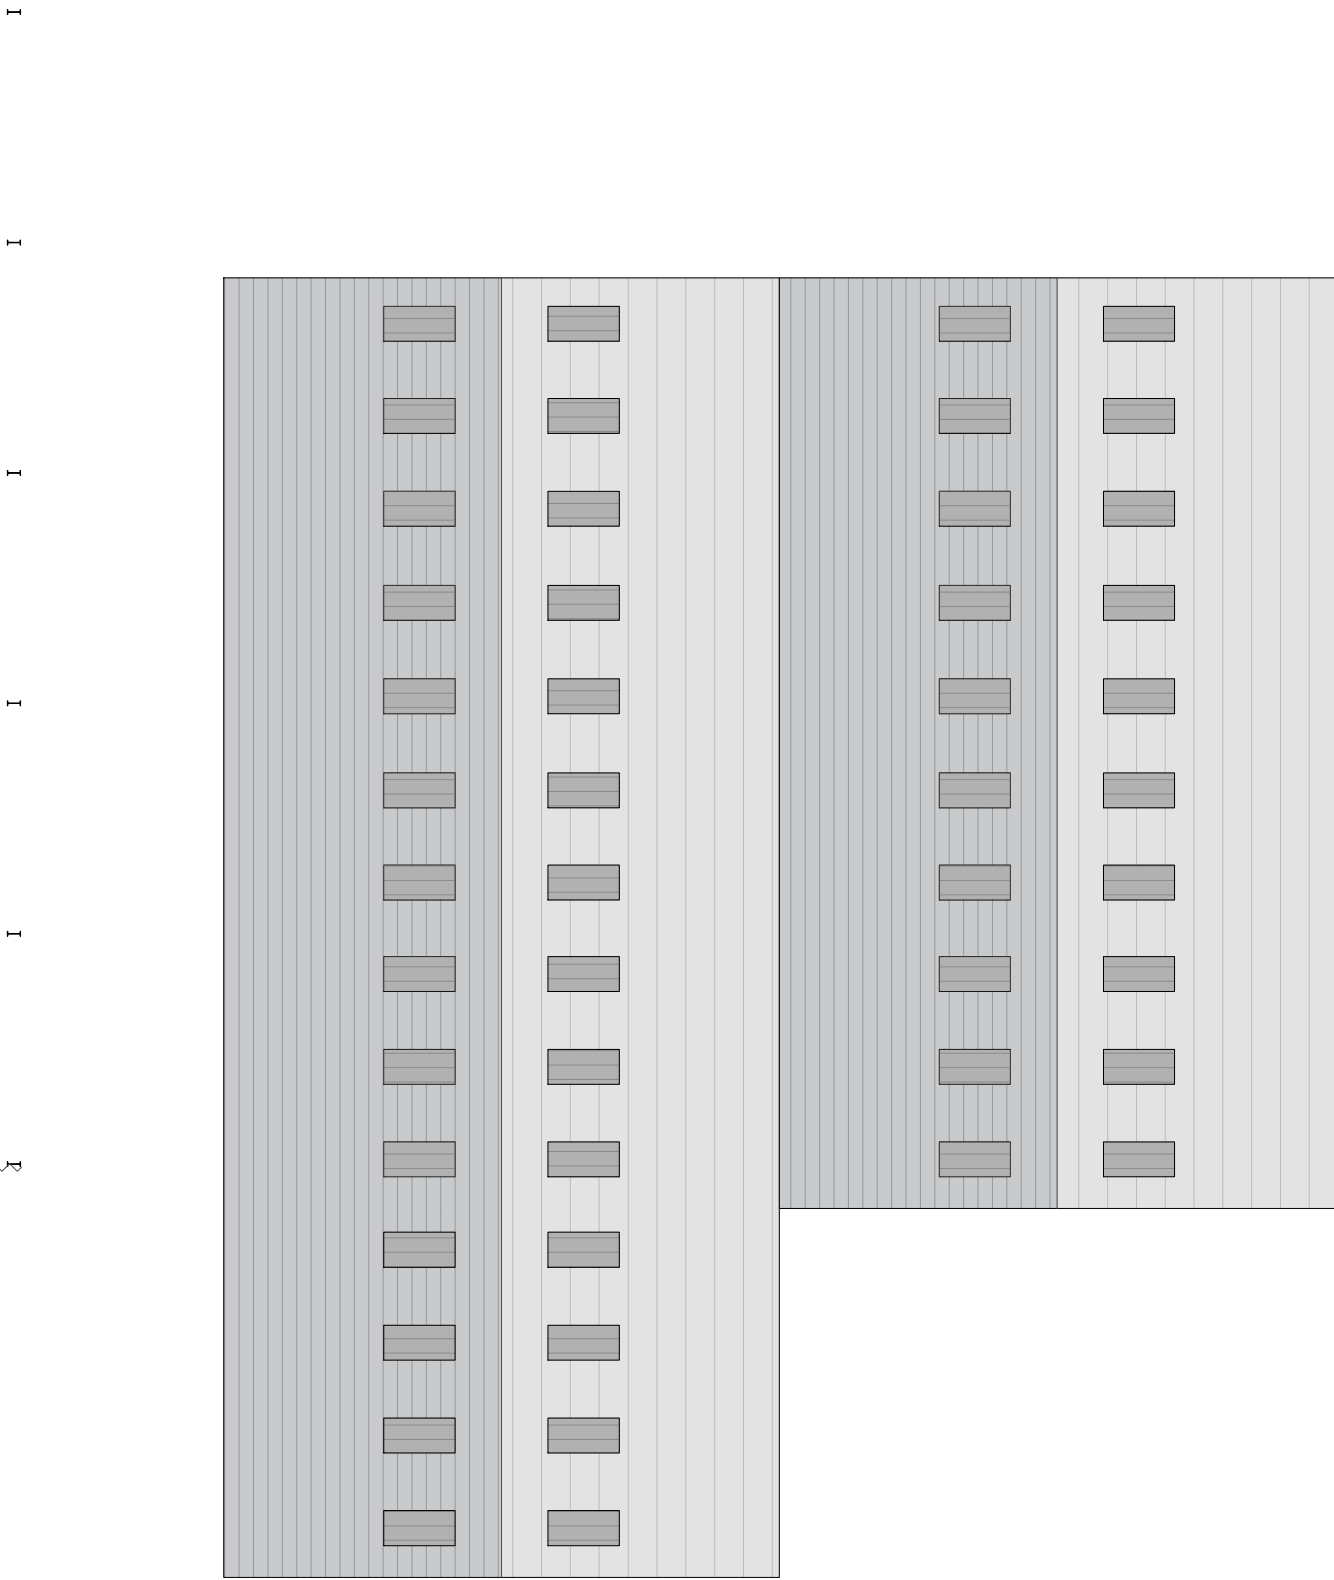

Proposed : Roof Plan 1:250

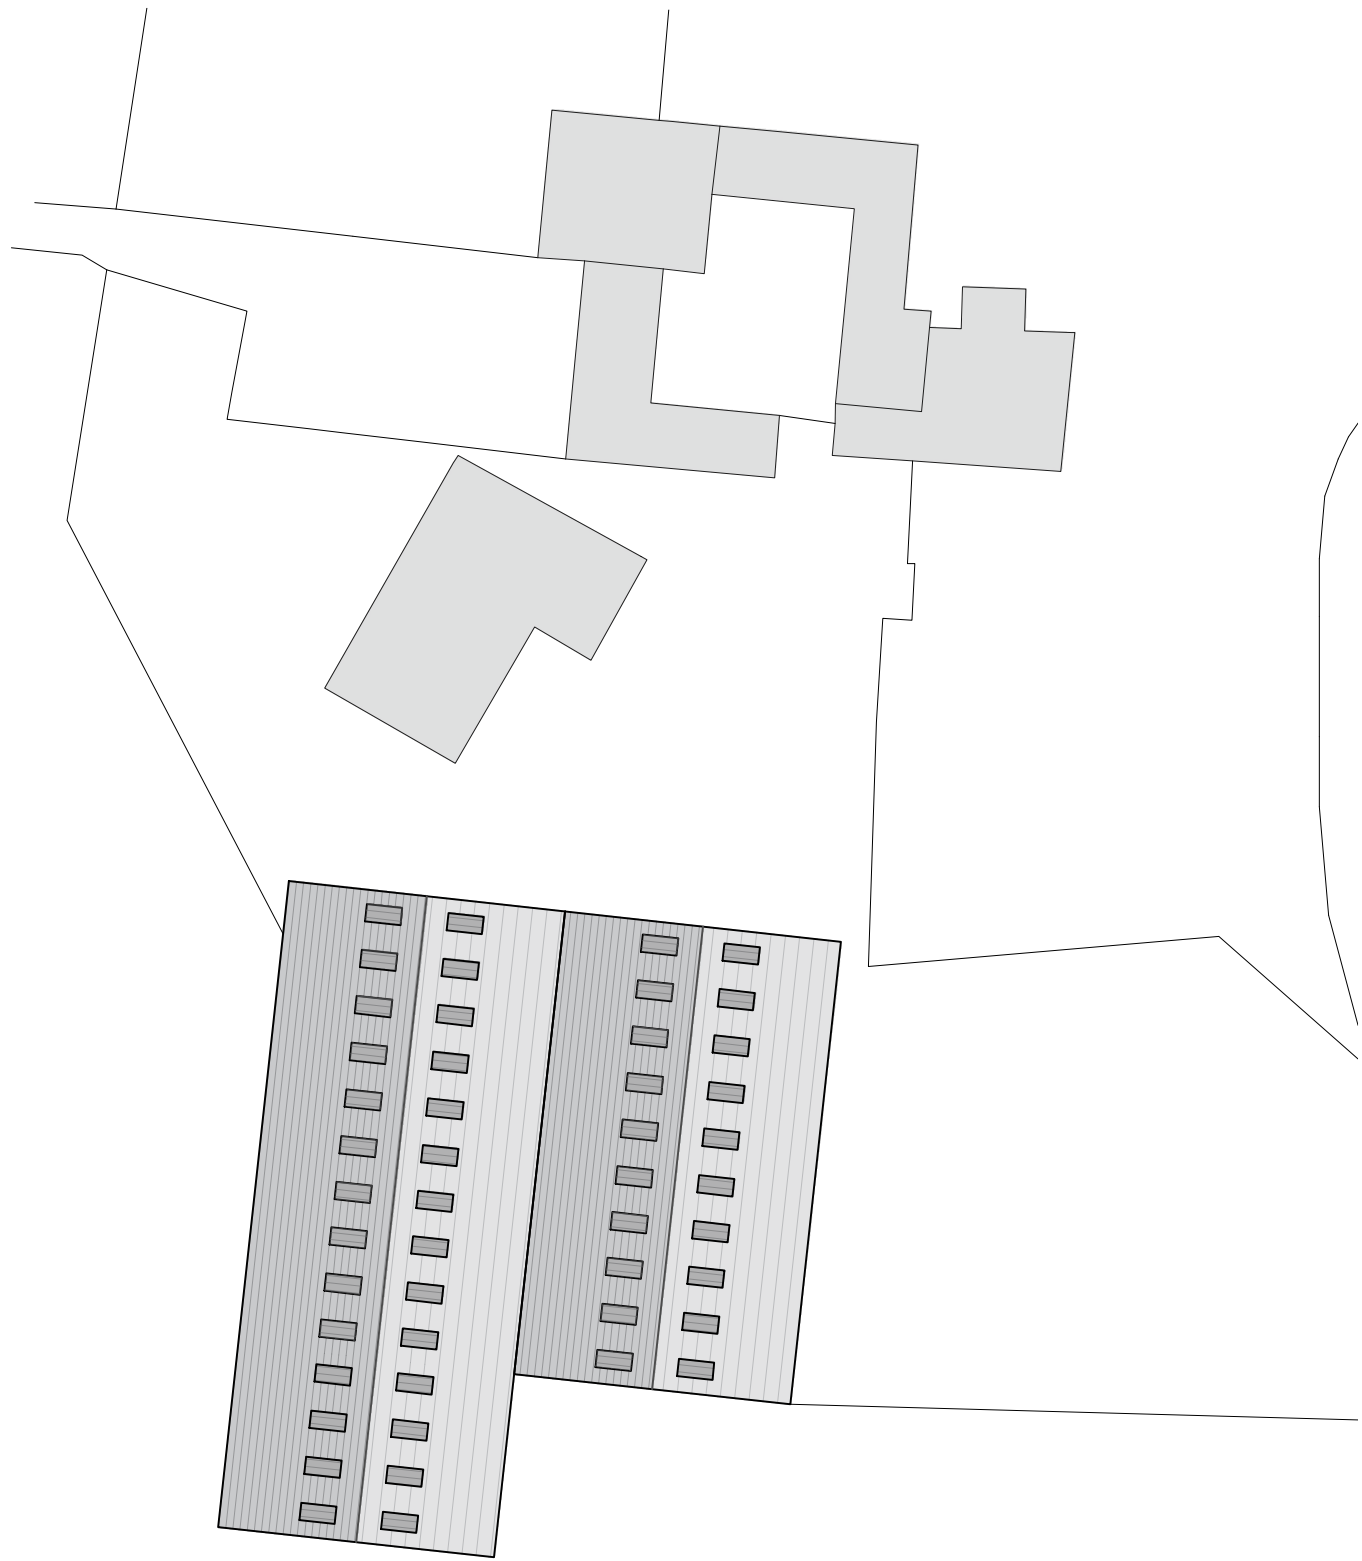

Proposed : Site Plan 1:500