

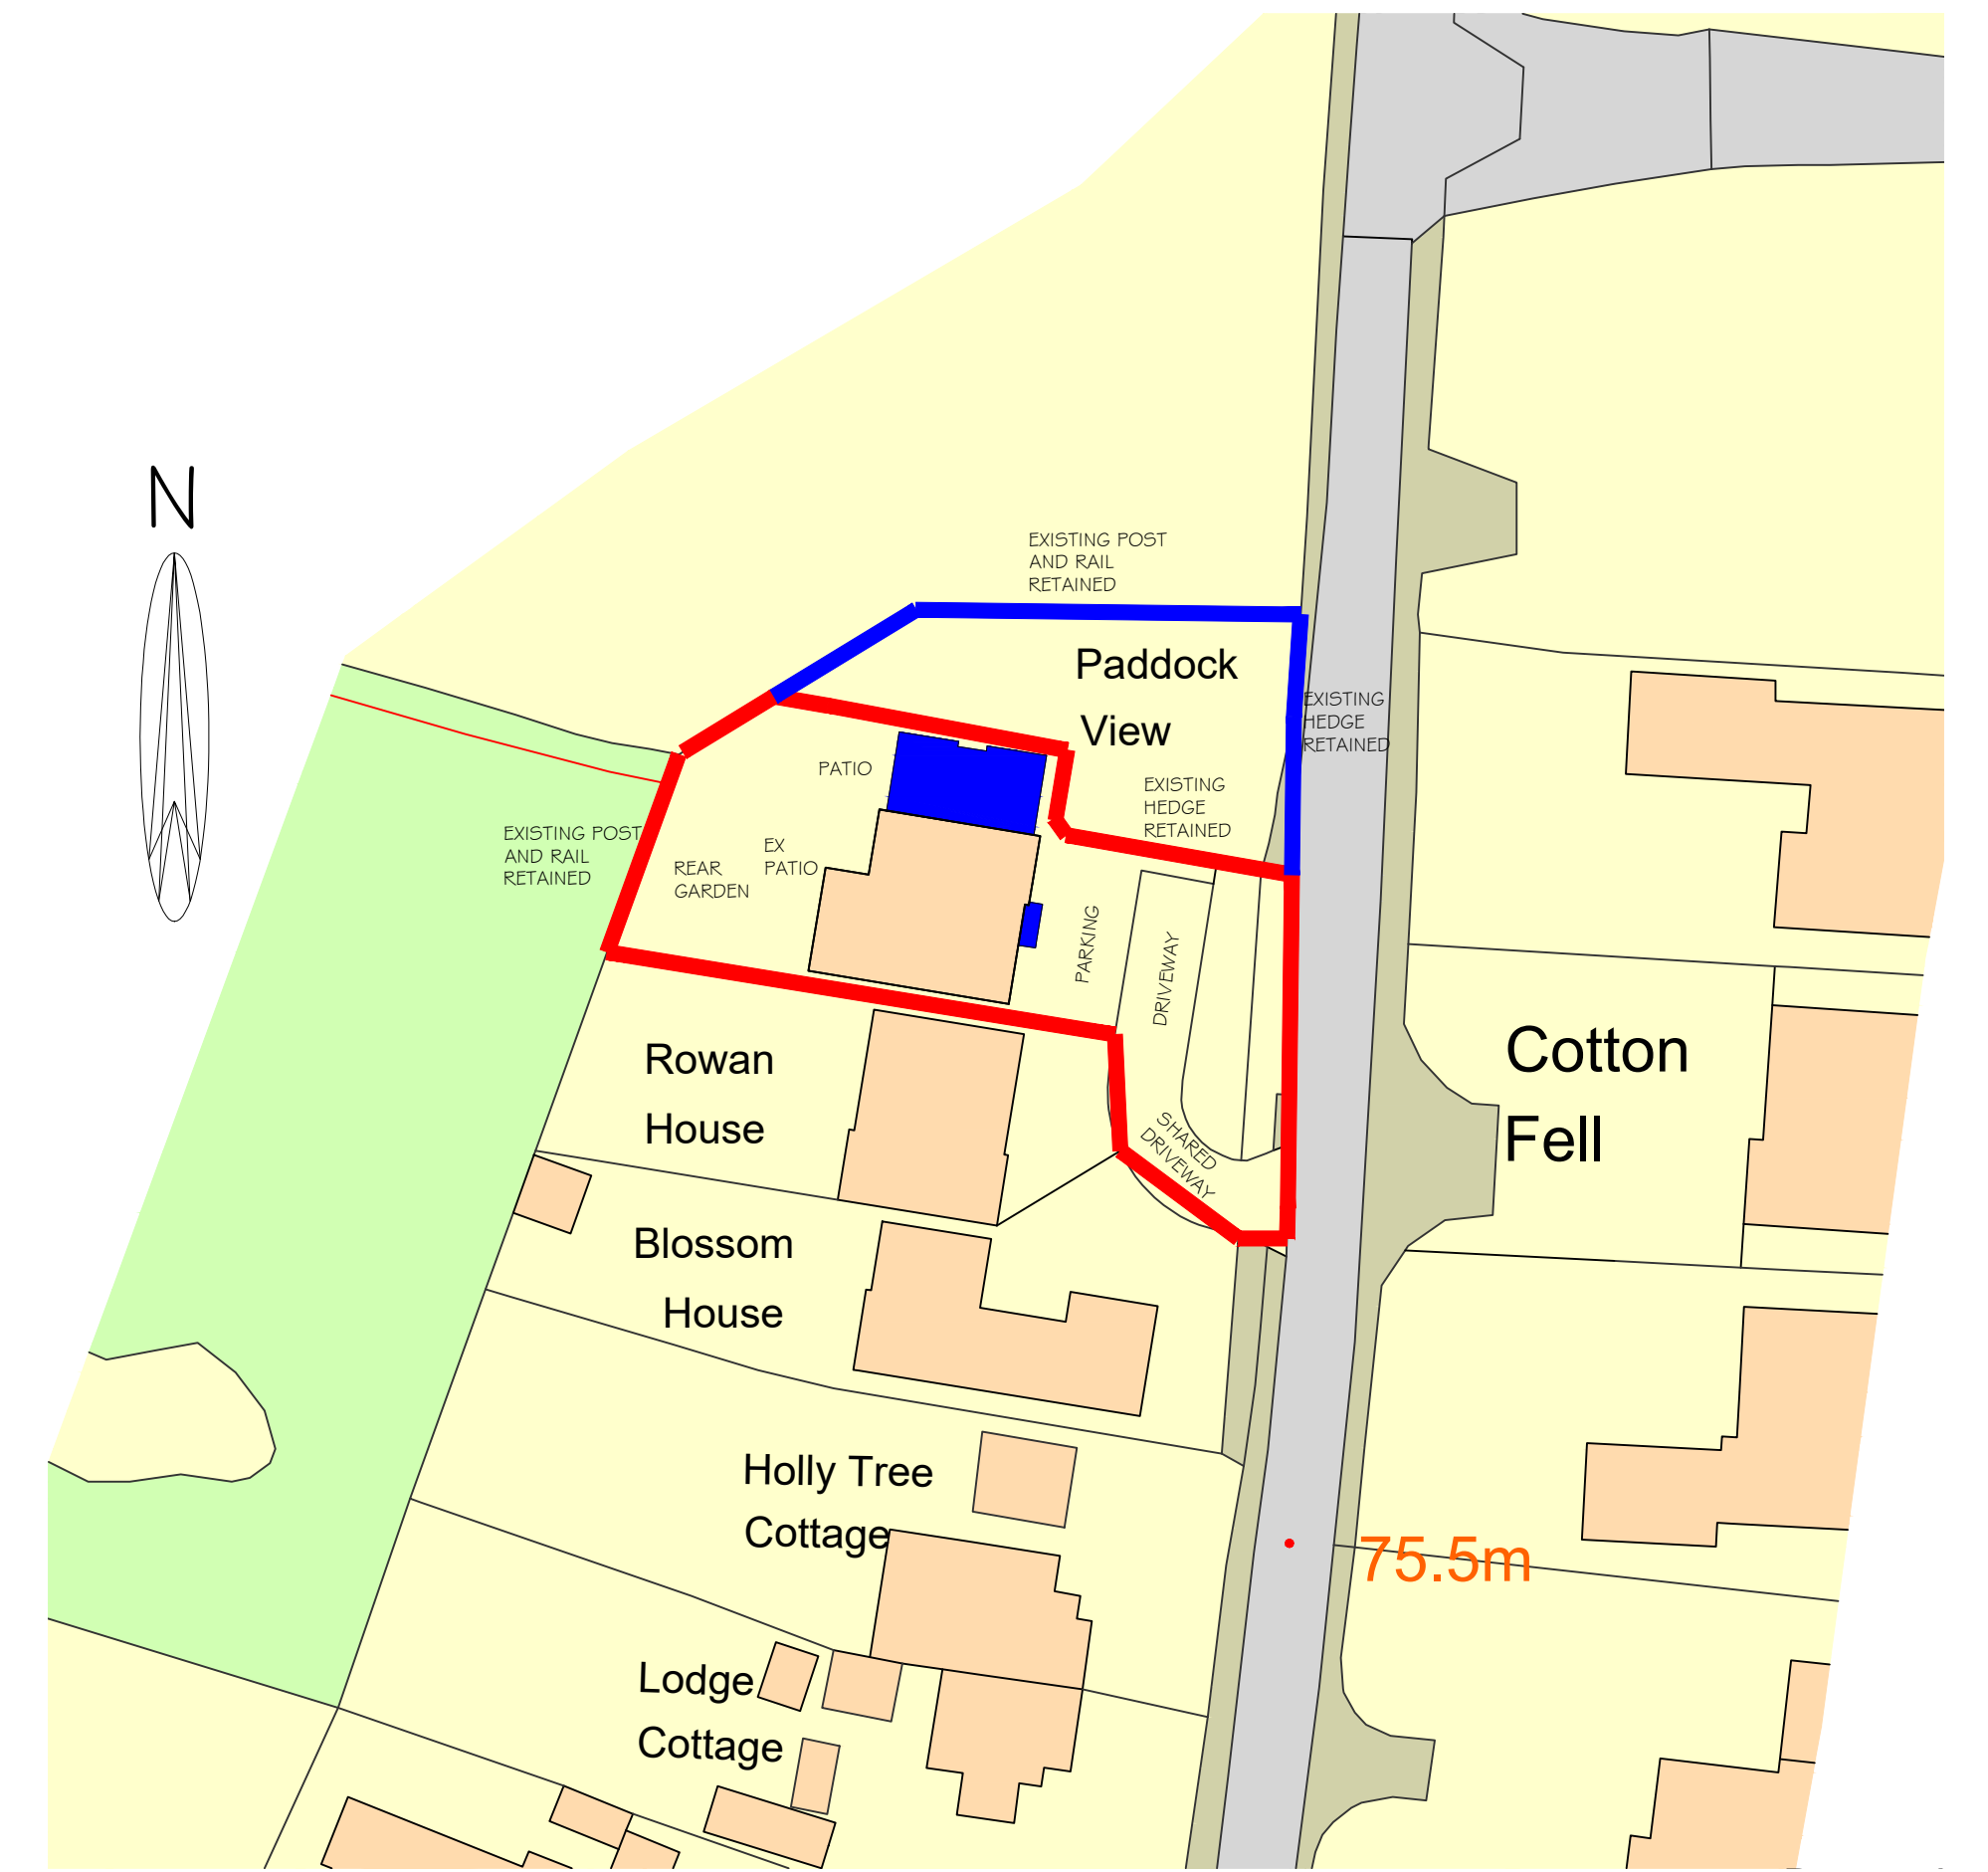
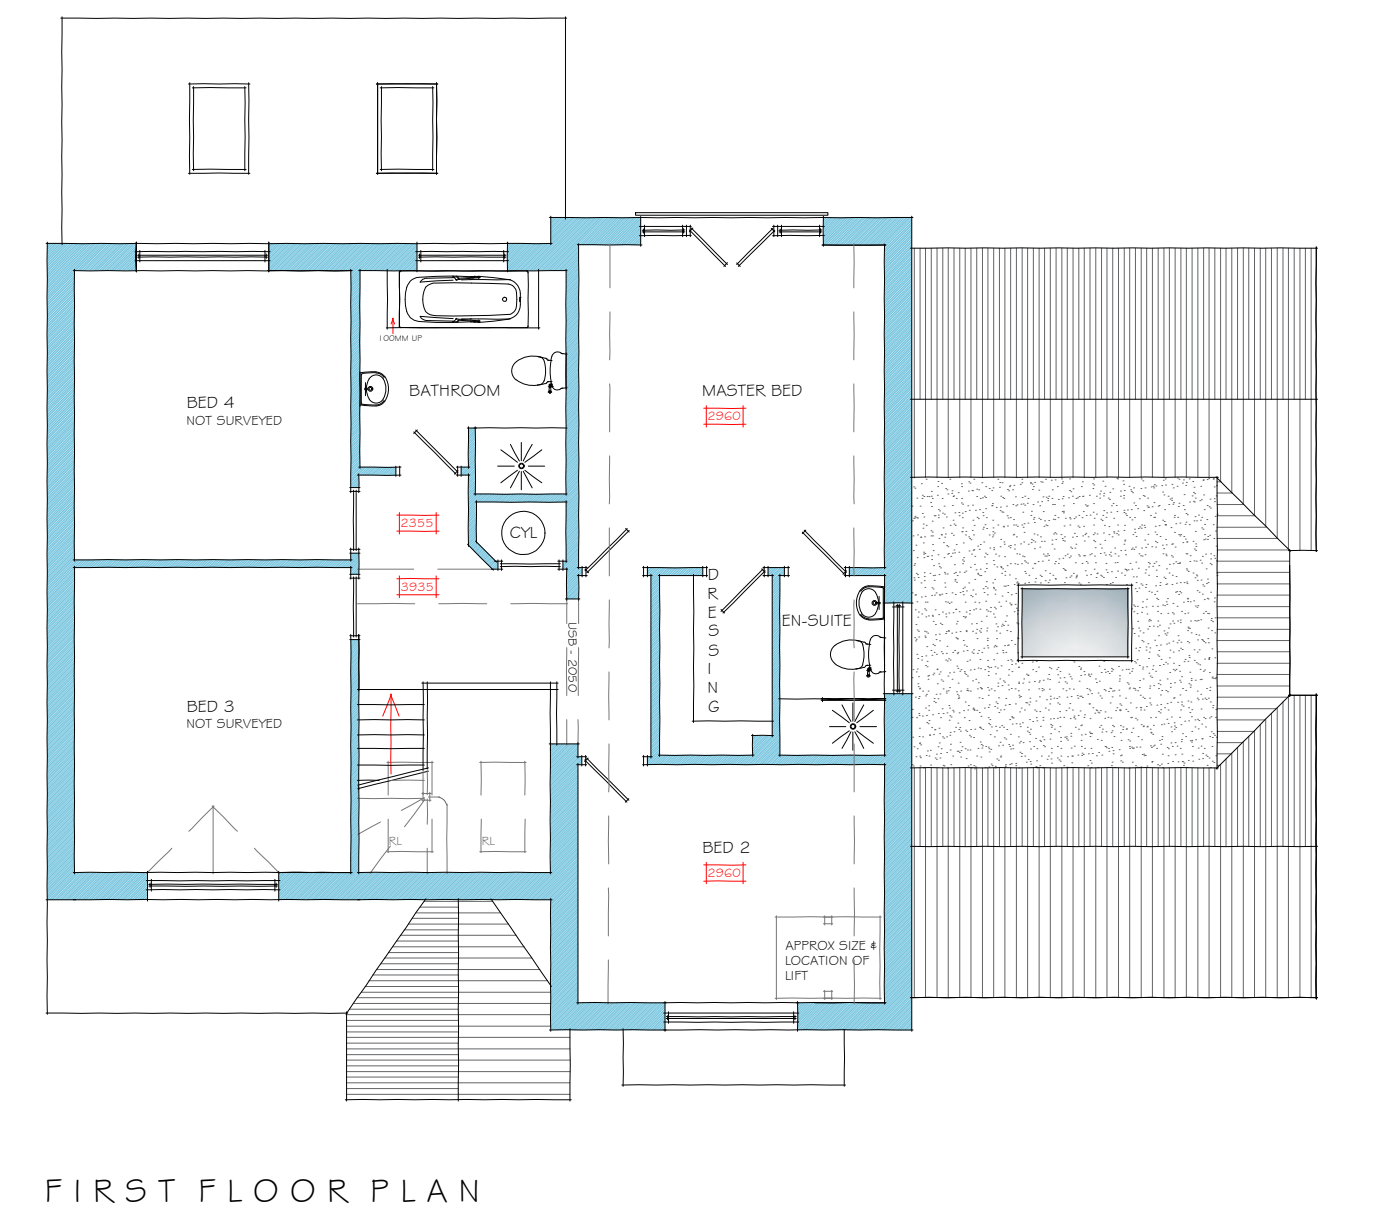
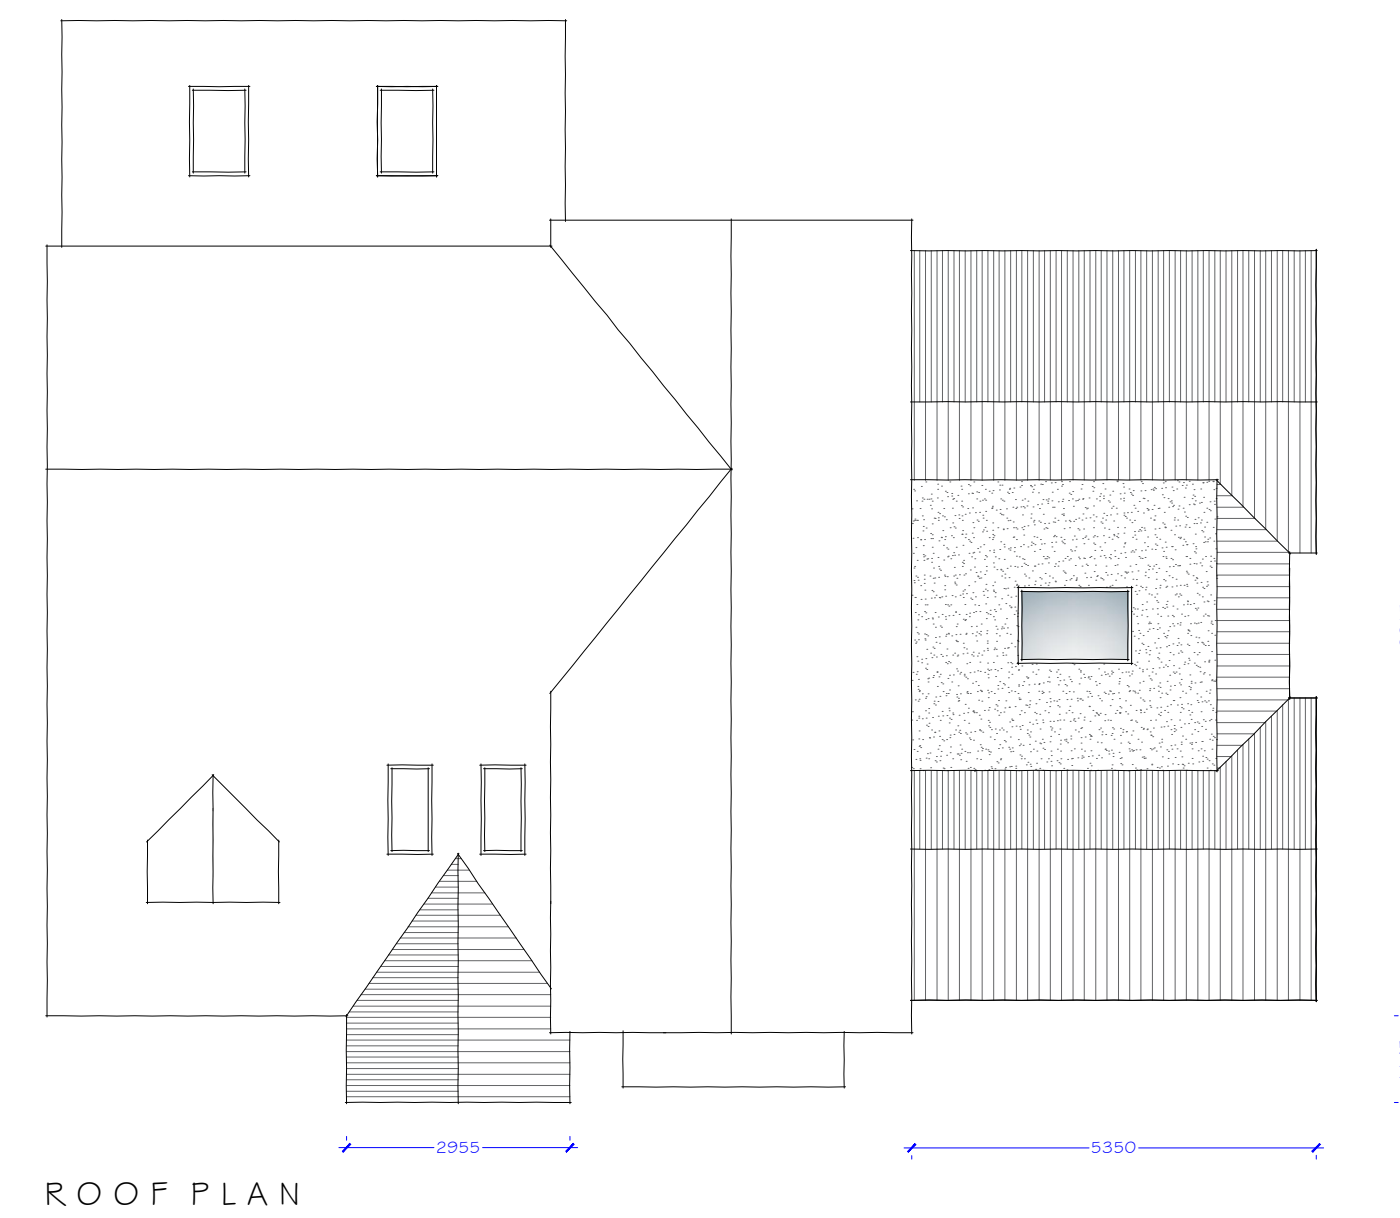


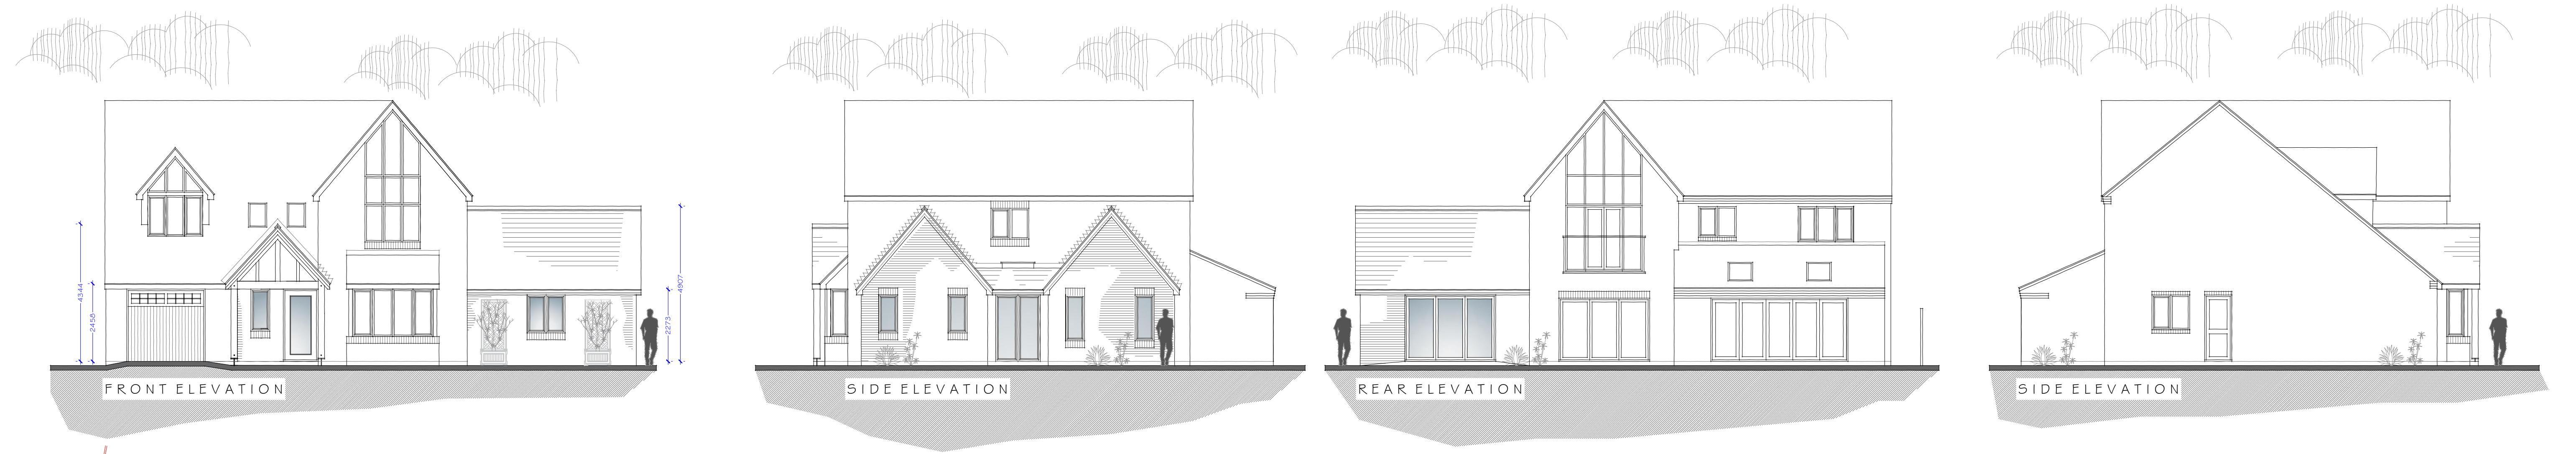

MATERIALS
WALLS: RED BROWN FACING BRICK TO MATCH EXISTING
ROOF: PLAIN TILE TO MATCH EXISTING AND SINGLE PLY
MEMBRANE
WINDOWS & DOORS: PLAIN CASEMENTS TO MATCH
EXISTING
EAVES: TO MATCH EXISTING
GUTTERING: TO MATCH EXISTING

- KEY:
- EXISTING WALLS
 - PROPOSED WALLS
 - ROOFLIGHT
 - NEW WINDOW
 - APPROX LOCATION OF H TRACK - SPECIALIST HOIST SYSTEM - TO BE CONFIRMED BY SPECIALIST

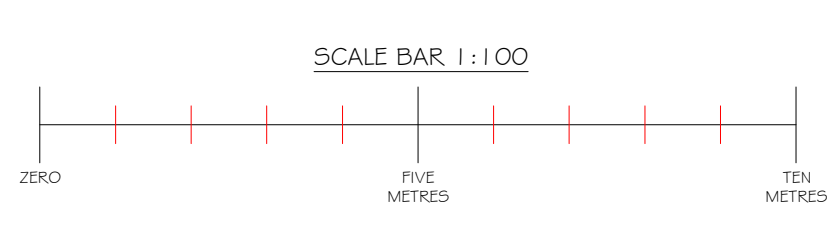

DIMENSIONS SHOWN ARE FOR GUIDE PURPOSES ONLY

bi Design Architecture

HEAD OFFICE: 17 BRIDGE STREET, RISTON, DERBYSHIRE, DE45 6DF
TEL: 01432 744442
FAX: 01432 744442
BIRMINGHAM OFFICE: 42A HIGH STREET, SUTTON COLDFIELD, B70 1UJ
TEL: 0121 254 8200

ENGINEERS@BIDESIGNARCHITECTURE.CO.UK WWW.BIDESIGNARCHITECTURE.CO.UK

Project: Proposed Extension and Alterations at
Address: Paddock View, Twycross Road, Sheepy Magna CV9 3RT
Client: Pratt
Drawing: Planning - Plans, Elevations and Block Plan
Job Ref: 1803P Date: 05/02/26
Drawn By: PJH Check By: DB
Scale: 1:100 & 1:500 Drawing No: 04
Paper Size: A1

MEMBER OF THE CHARTERED INSTITUTE OF BUILDING
MEMBER OF THE CHARTERED INSTITUTE OF ARCHITECTURAL TECHNOLOGISTS
AFFILIATE MEMBER OF THE ROYAL INSTITUTE OF BRITISH ARCHITECTS