




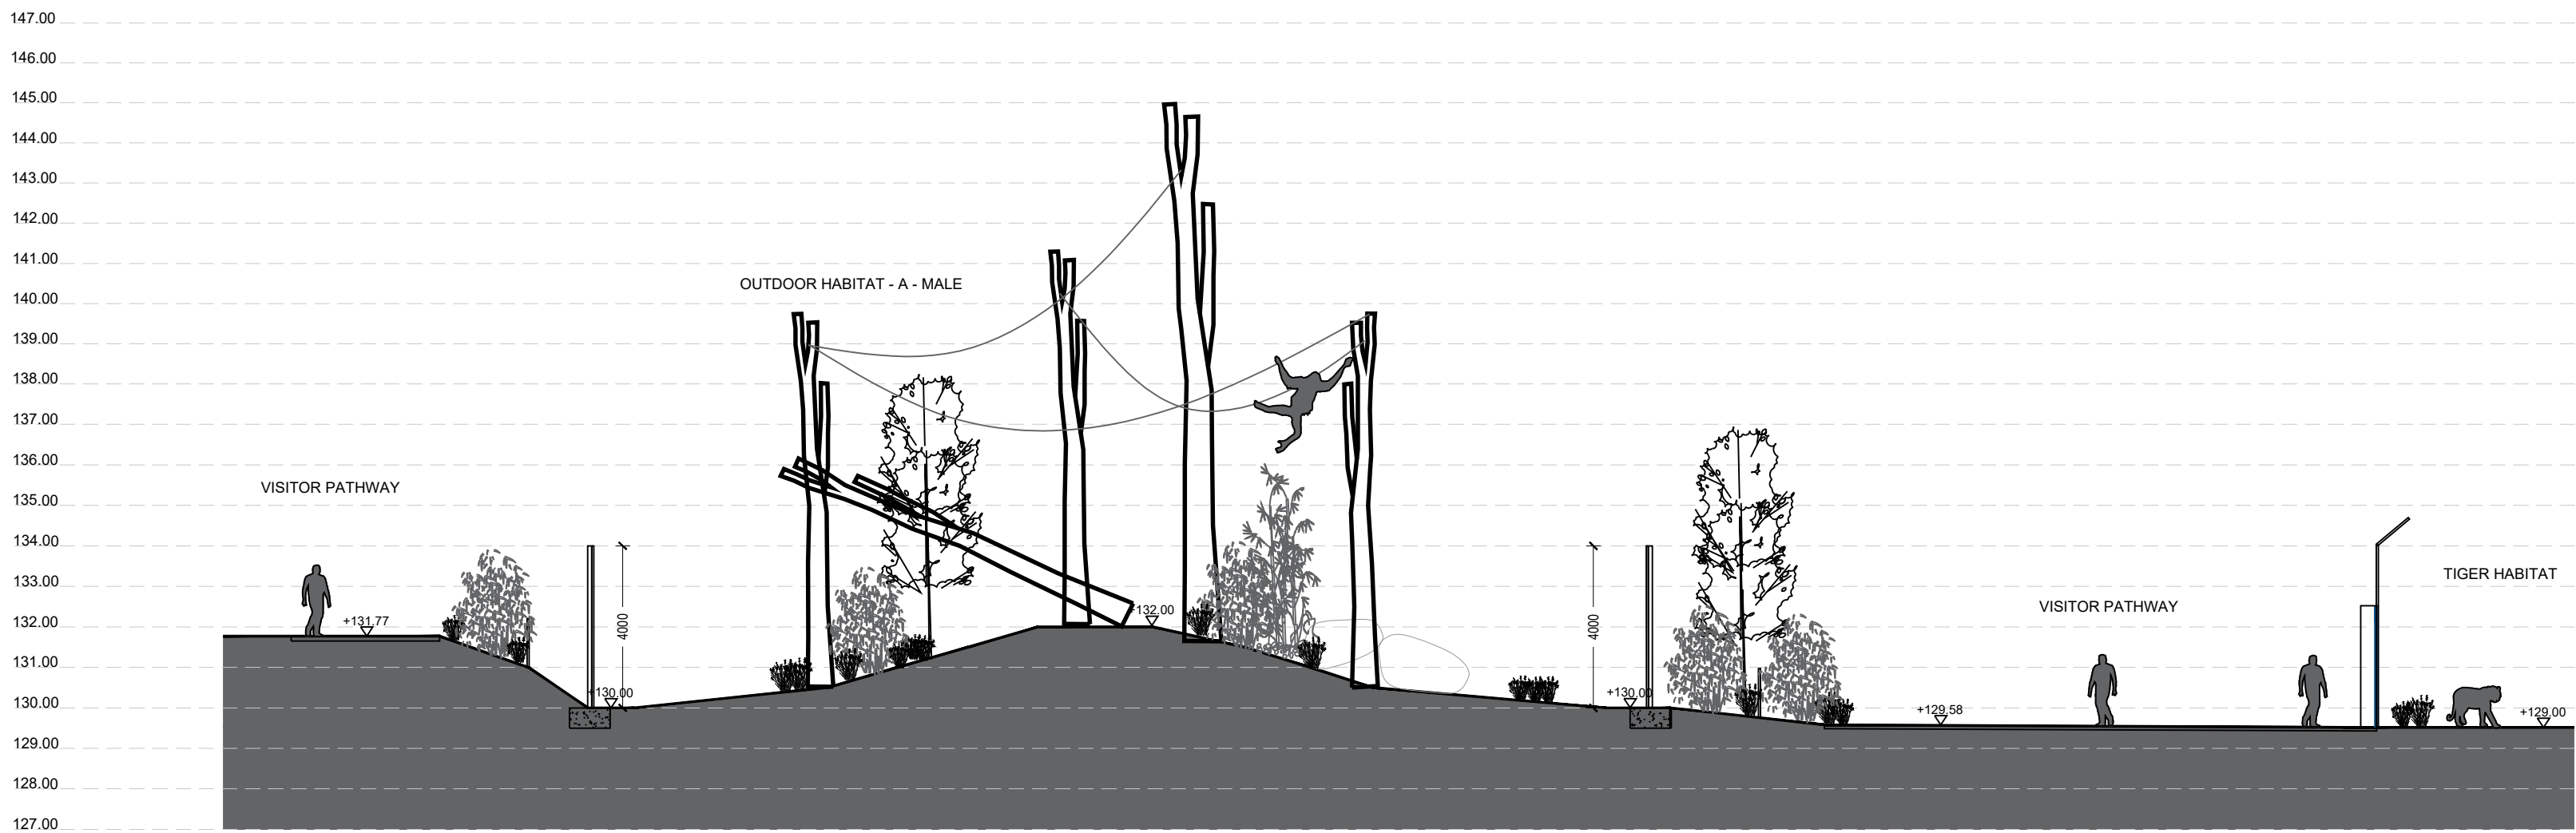


SITE SECTION 01: THROUGH OUTDOOR HABITAT A

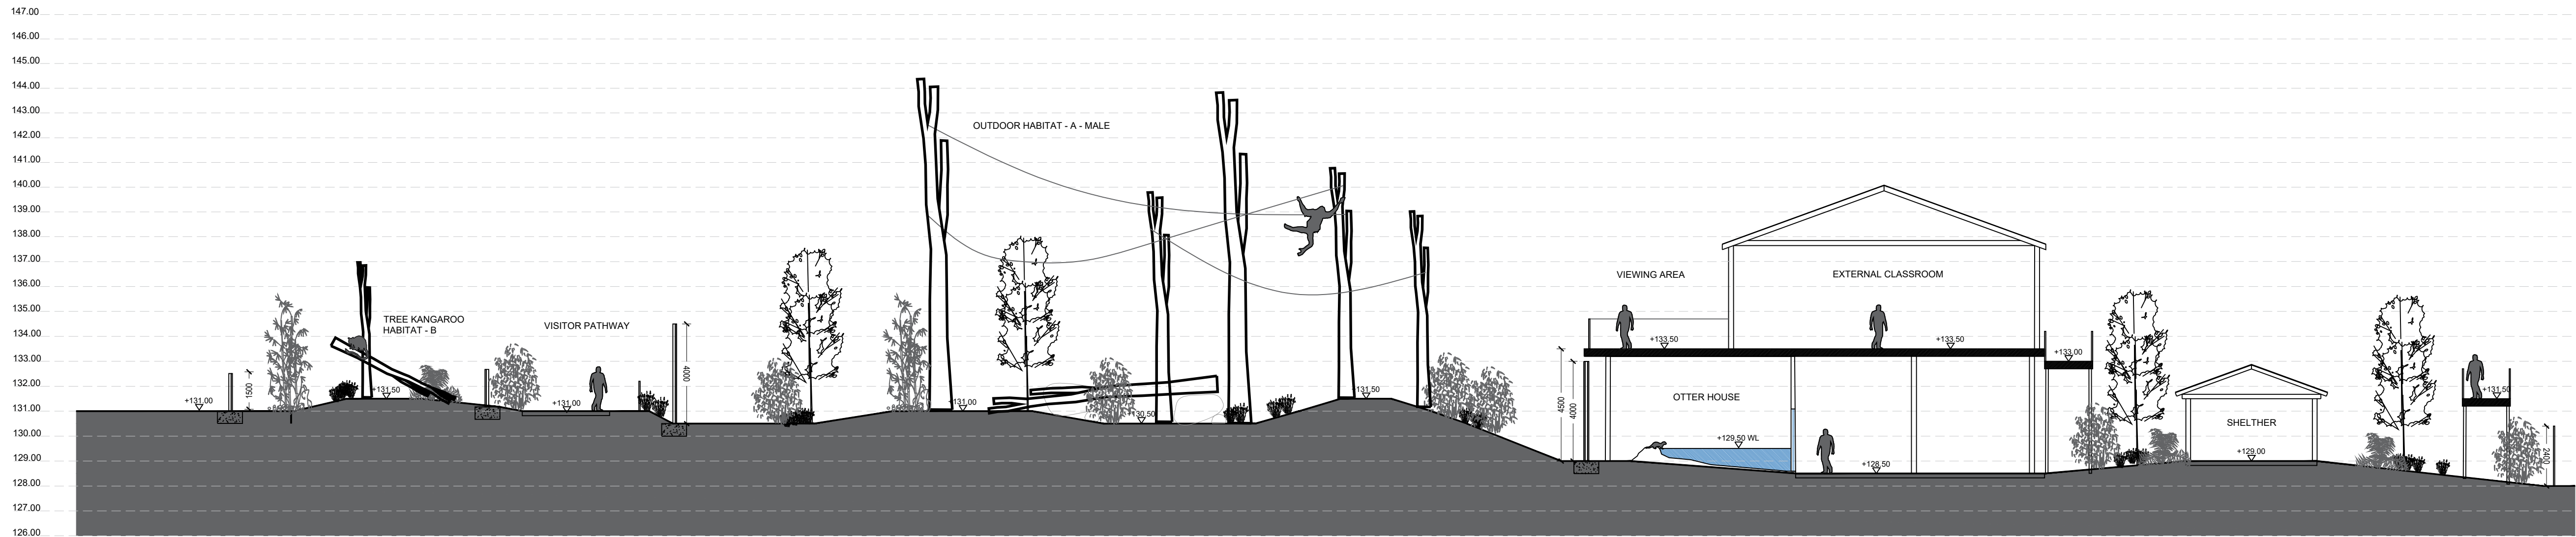

SITE SECTION 02: THROUGH TREE KANGAROO HABITAT B, OUTDOOR HABITAT A, OTTER HOUSE AND CLASSROOM

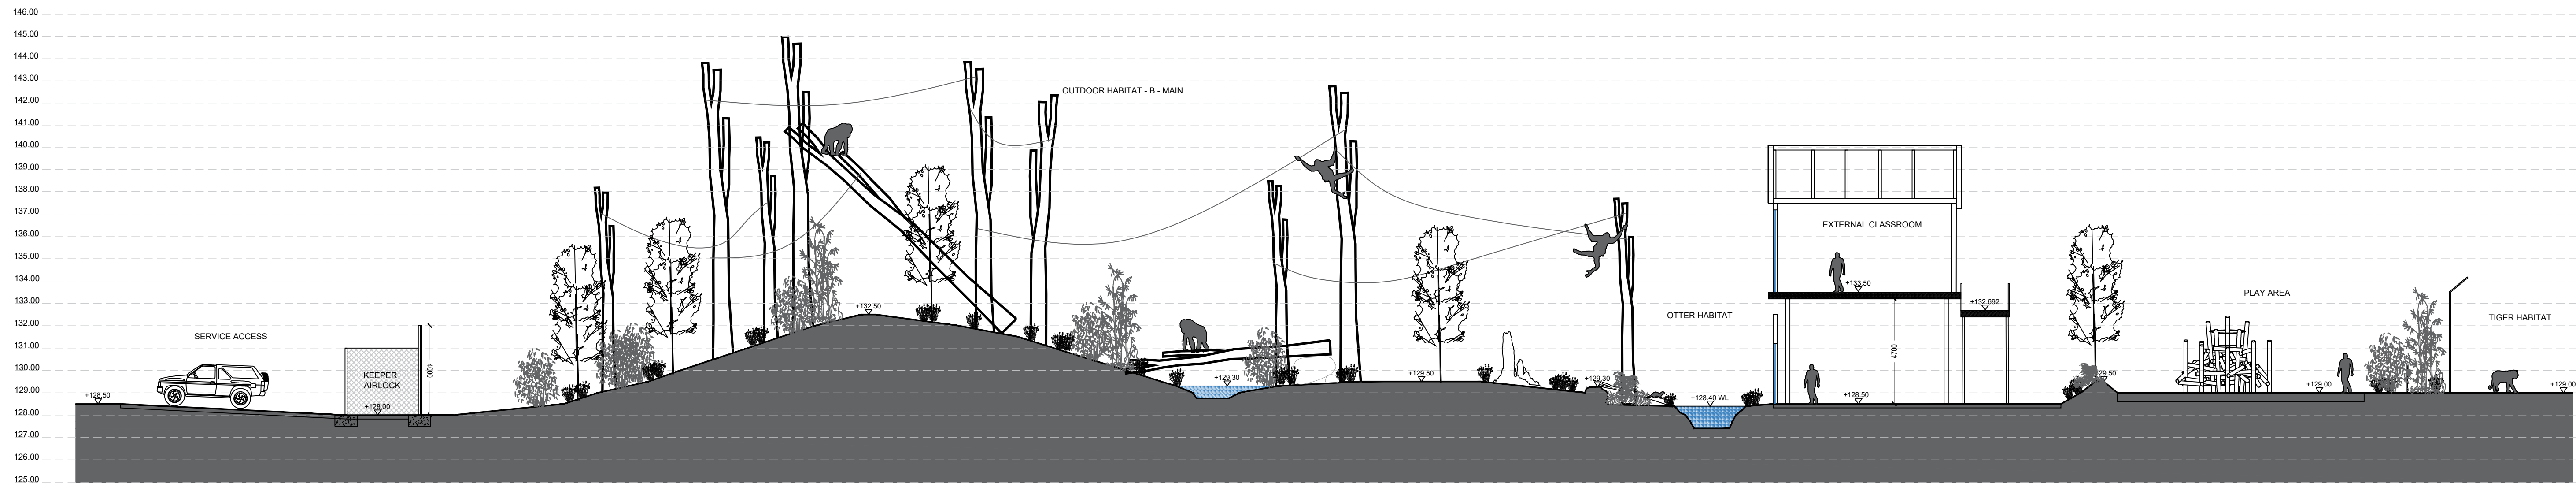


SITE SECTION 03: THROUGH OUTDOOR HABITAT B, OTTER HABITAT, CLASSROOM, AND PLAY AREA

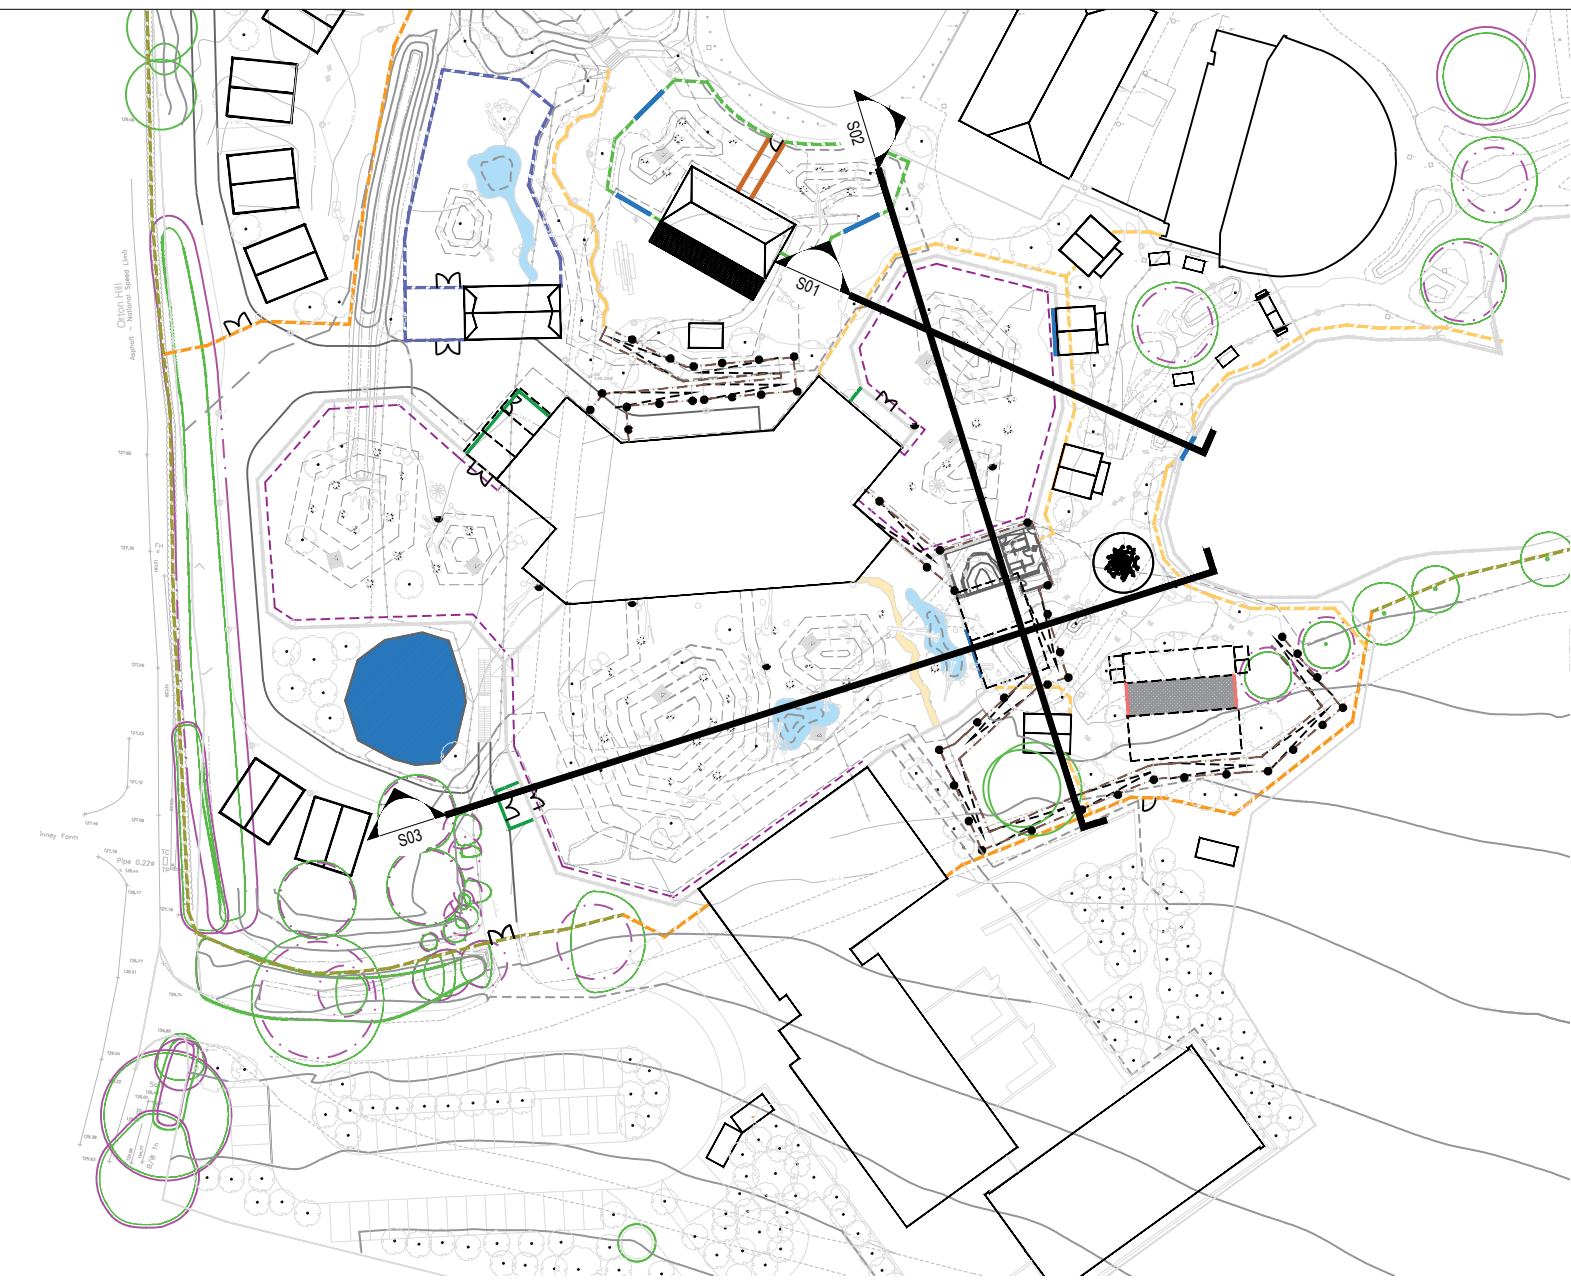

rev	details	by	date	rev	details	by	date
00	FIRST ISSUE - STAGE 02 DESIGN	JM	30.11.2022				
01	FOR PLANNING	ZW	21.09.2023				

Notes

1. Do not scale from drawing, use figured dimensions only.
2. All dimensions to be checked onsite.
3. This drawing to be read in conjunction with all other drawings and specifications.

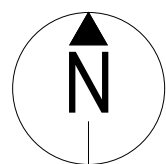

Project title
NSCC ORANGUTAN FACILITY

Drawing title
SITE SECTIONS - SHEET 01


Drawing number
P22009-00-001-DZ-0200-01

Revision
FOR PLANNING


Drawing Status

Date	Scale	Drawn	Checked
30.11.2022	1:150 @ A1	TL	JM




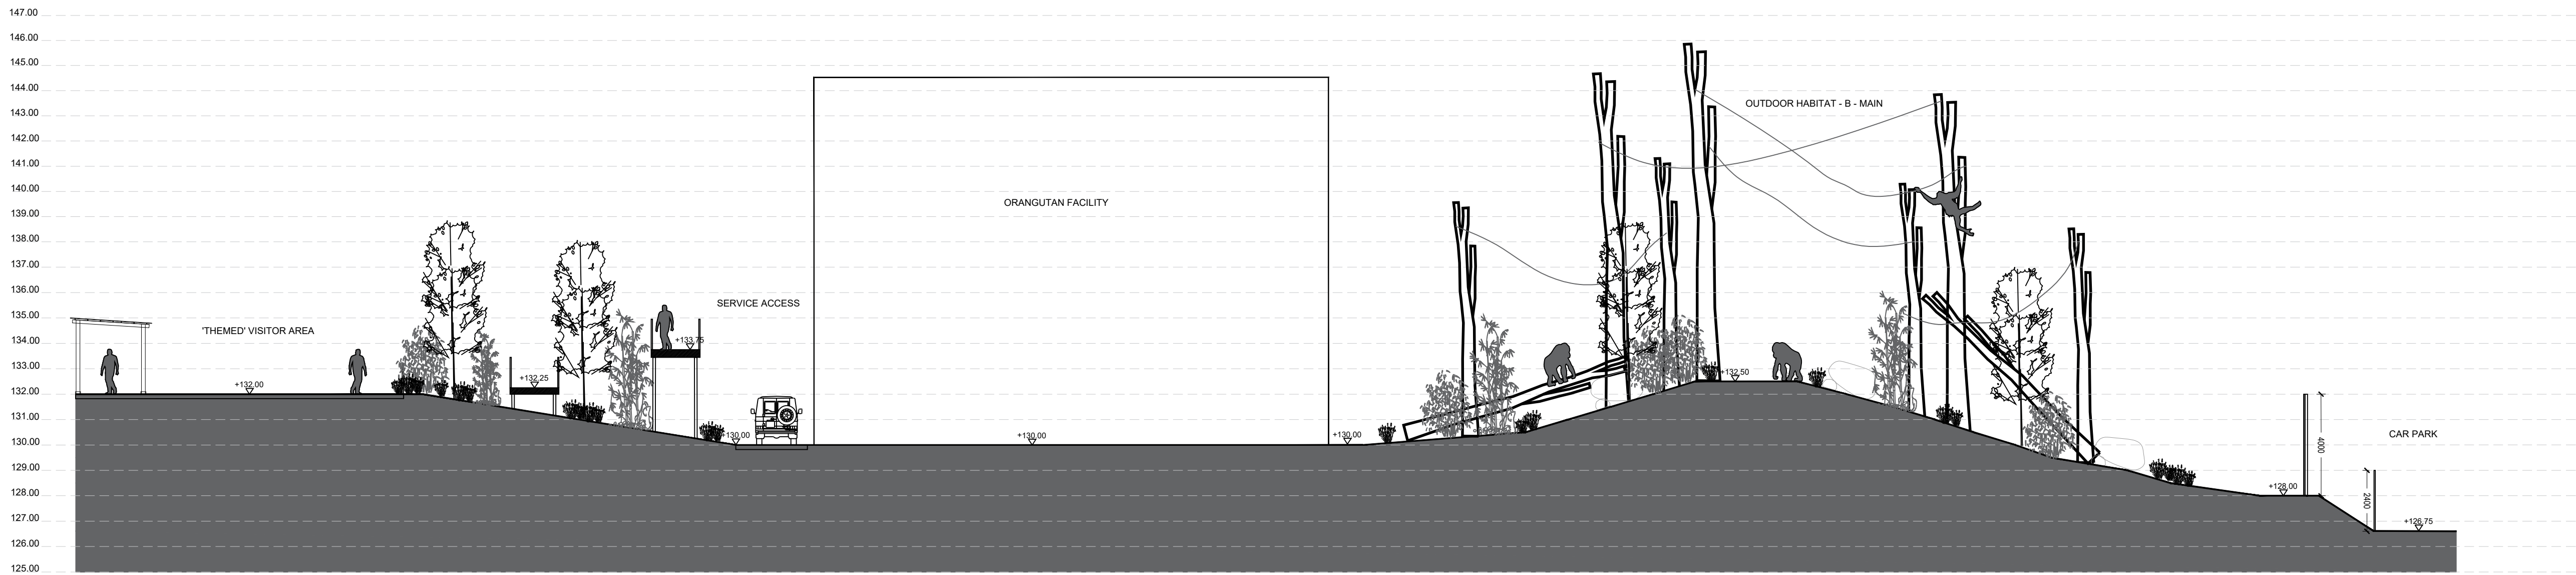

SITE SECTION 04: THROUGH ORANGUTAN FACILITY AND OUTDOOR HABITAT B

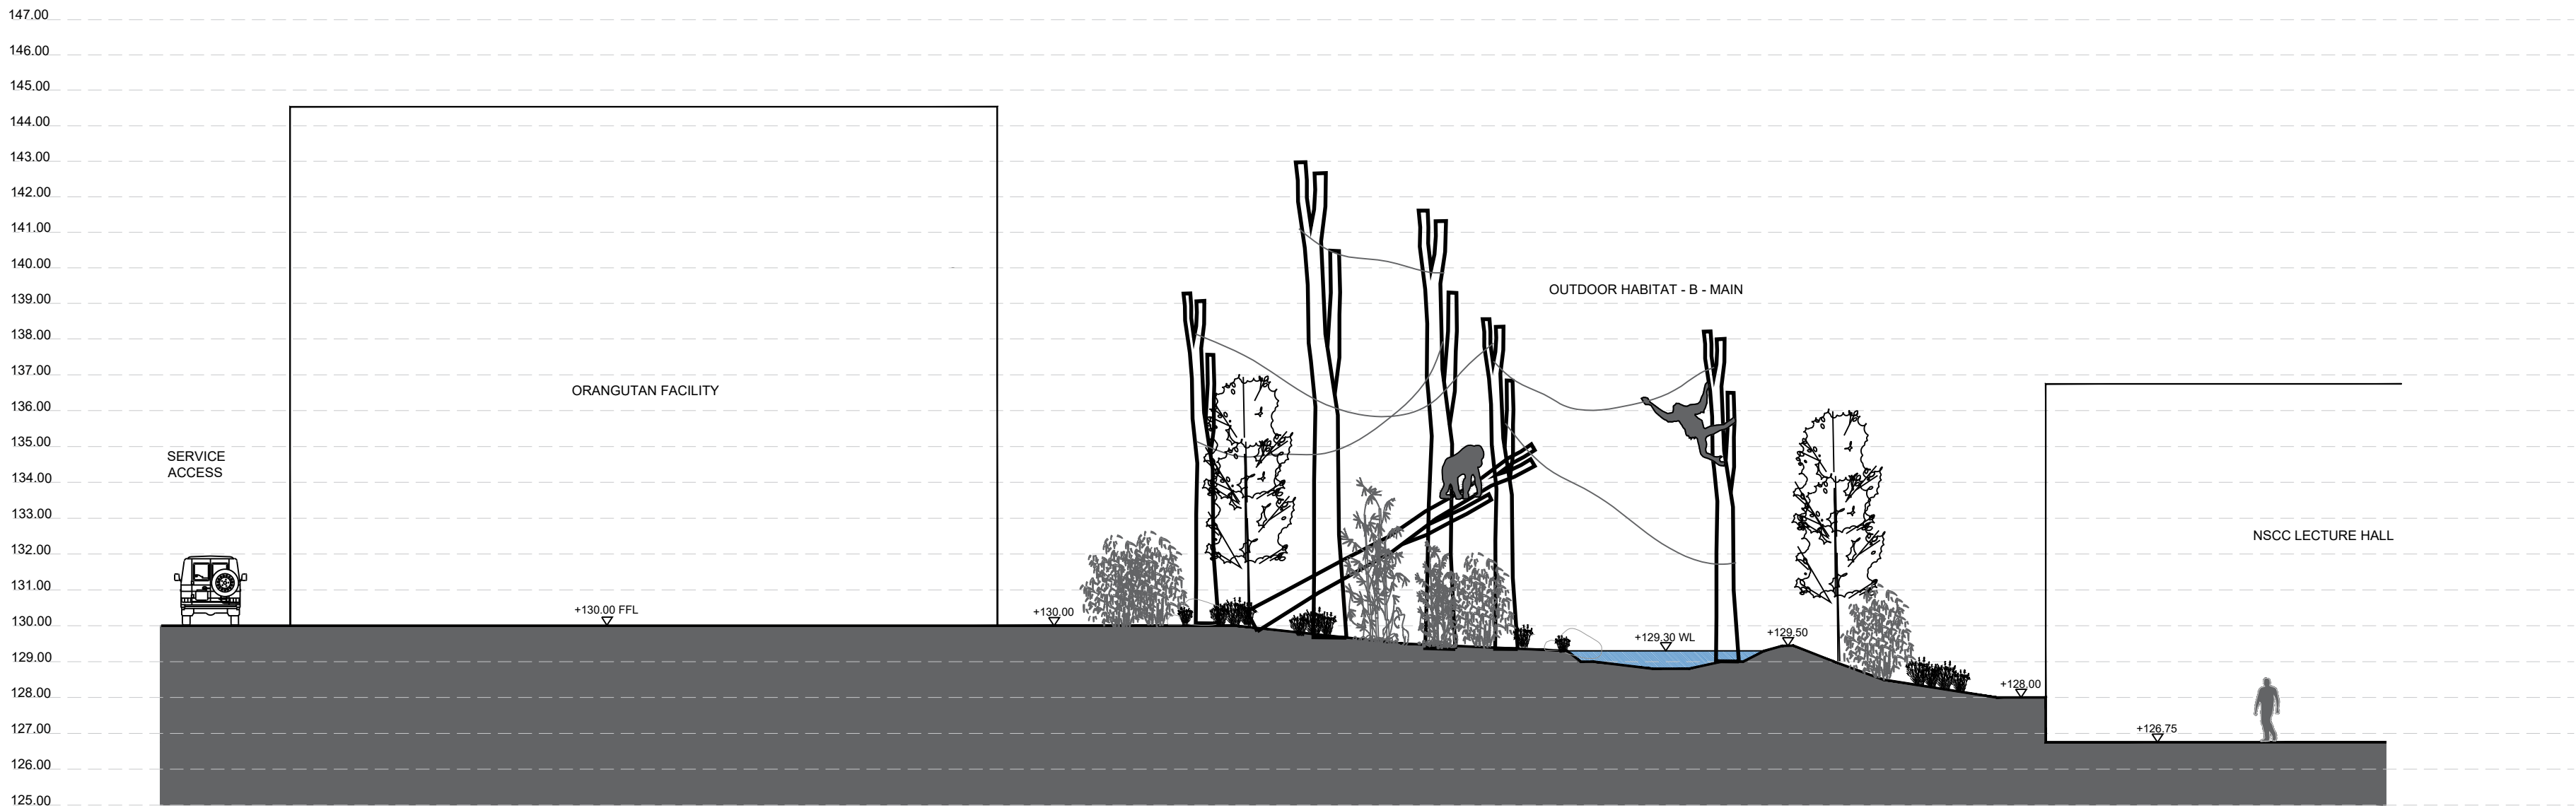

SITE SECTION 05: THROUGH ORANGUTAN FACILITY, OUTDOOR HABITAT B AND LECTURE HALL

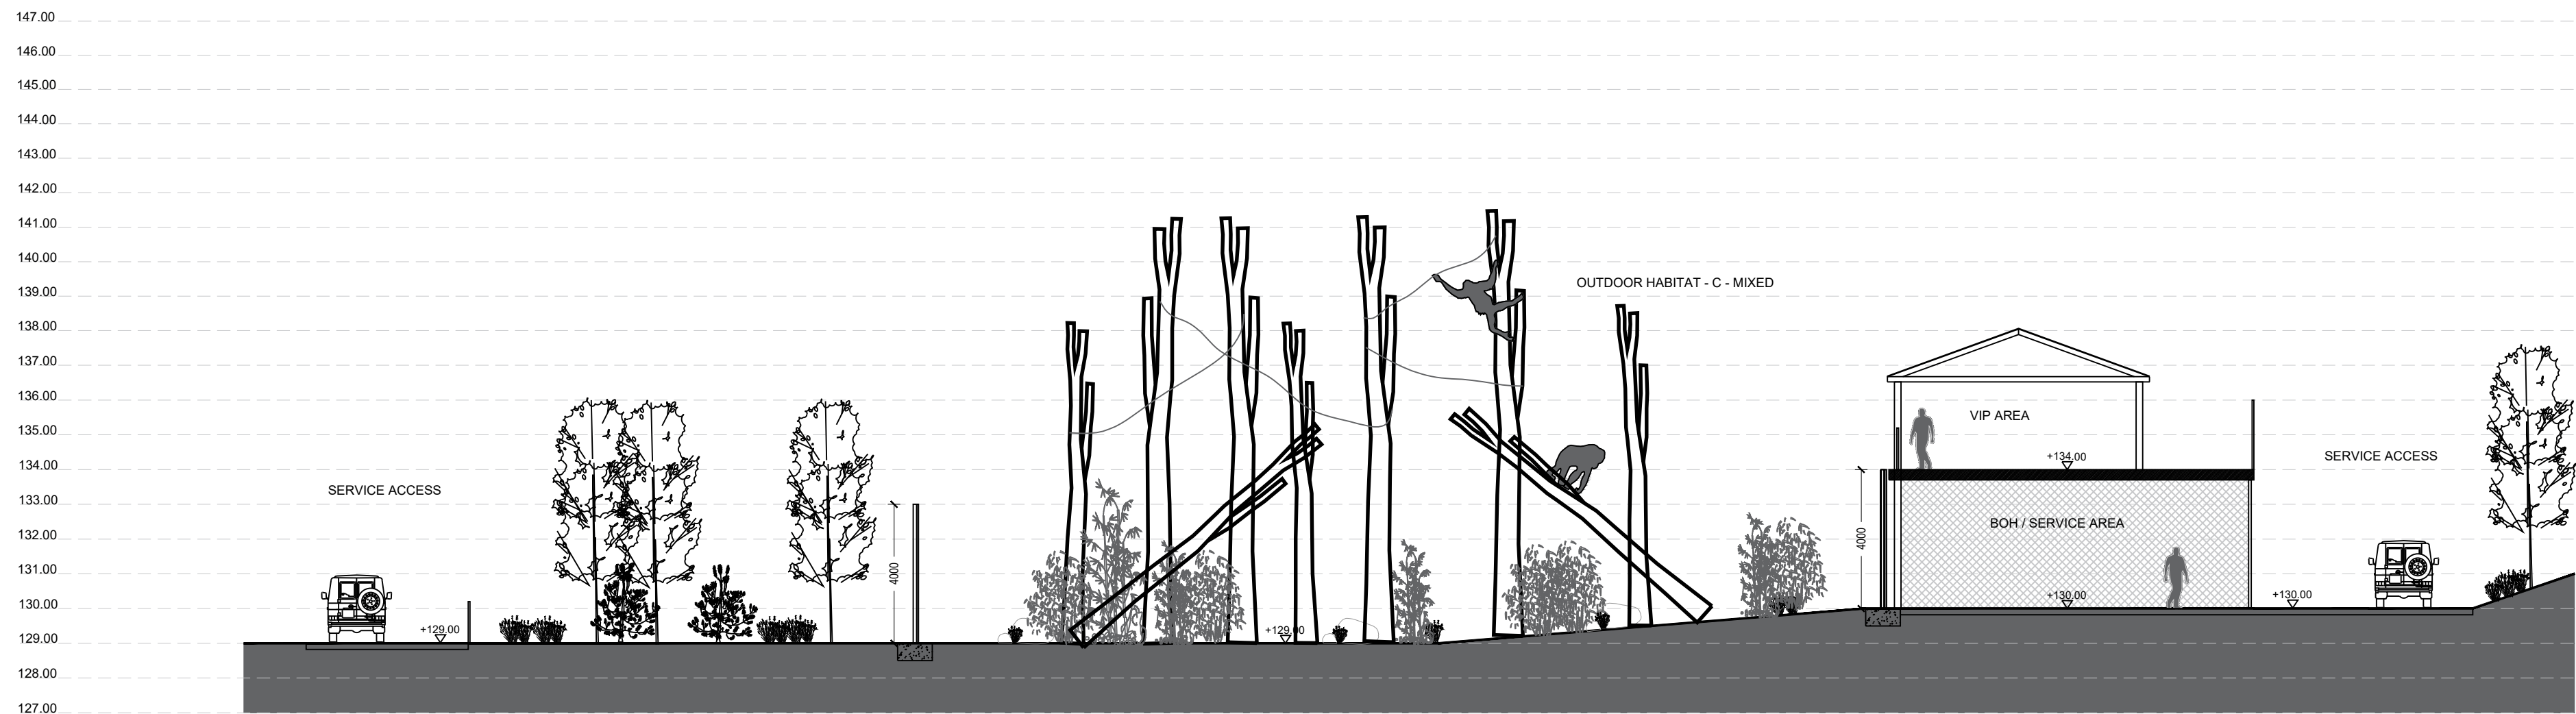


SITE SECTION 06: THROUGH OUTDOOR HABITAT C AND TIERED VISITOR AREA AND KEEPER AREA



rev	details	by	date	rev	details	by	date
00	FIRST ISSUE - STAGE 02 DESIGN	JM	30.11.2022				
01	FOR PLANNING	ZW	21.09.2023				

- Notes
1. Do not scale from drawing, use figured dimensions only.
 2. All dimensions to be checked onsite.
 3. This drawing to be read in conjunction with all other drawings and specifications.

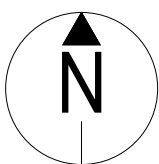

Project title
NSCC ORANGUTAN FACILITY

Drawing title
SITE SECTIONS - SHEET 02

Drawing number
P22009-00-001-DZ-0201-01

Revision


Drawing Status
FOR PLANNING

Date	Scale	Drawn	Checked
30.11.2022	1:150 @ A1	TL	JM


tz Twycross Zoo
IN THE HEART OF CONSERVATION



P: 07713 087369 E: jonathan.mcdouglin@dearadhzu.com

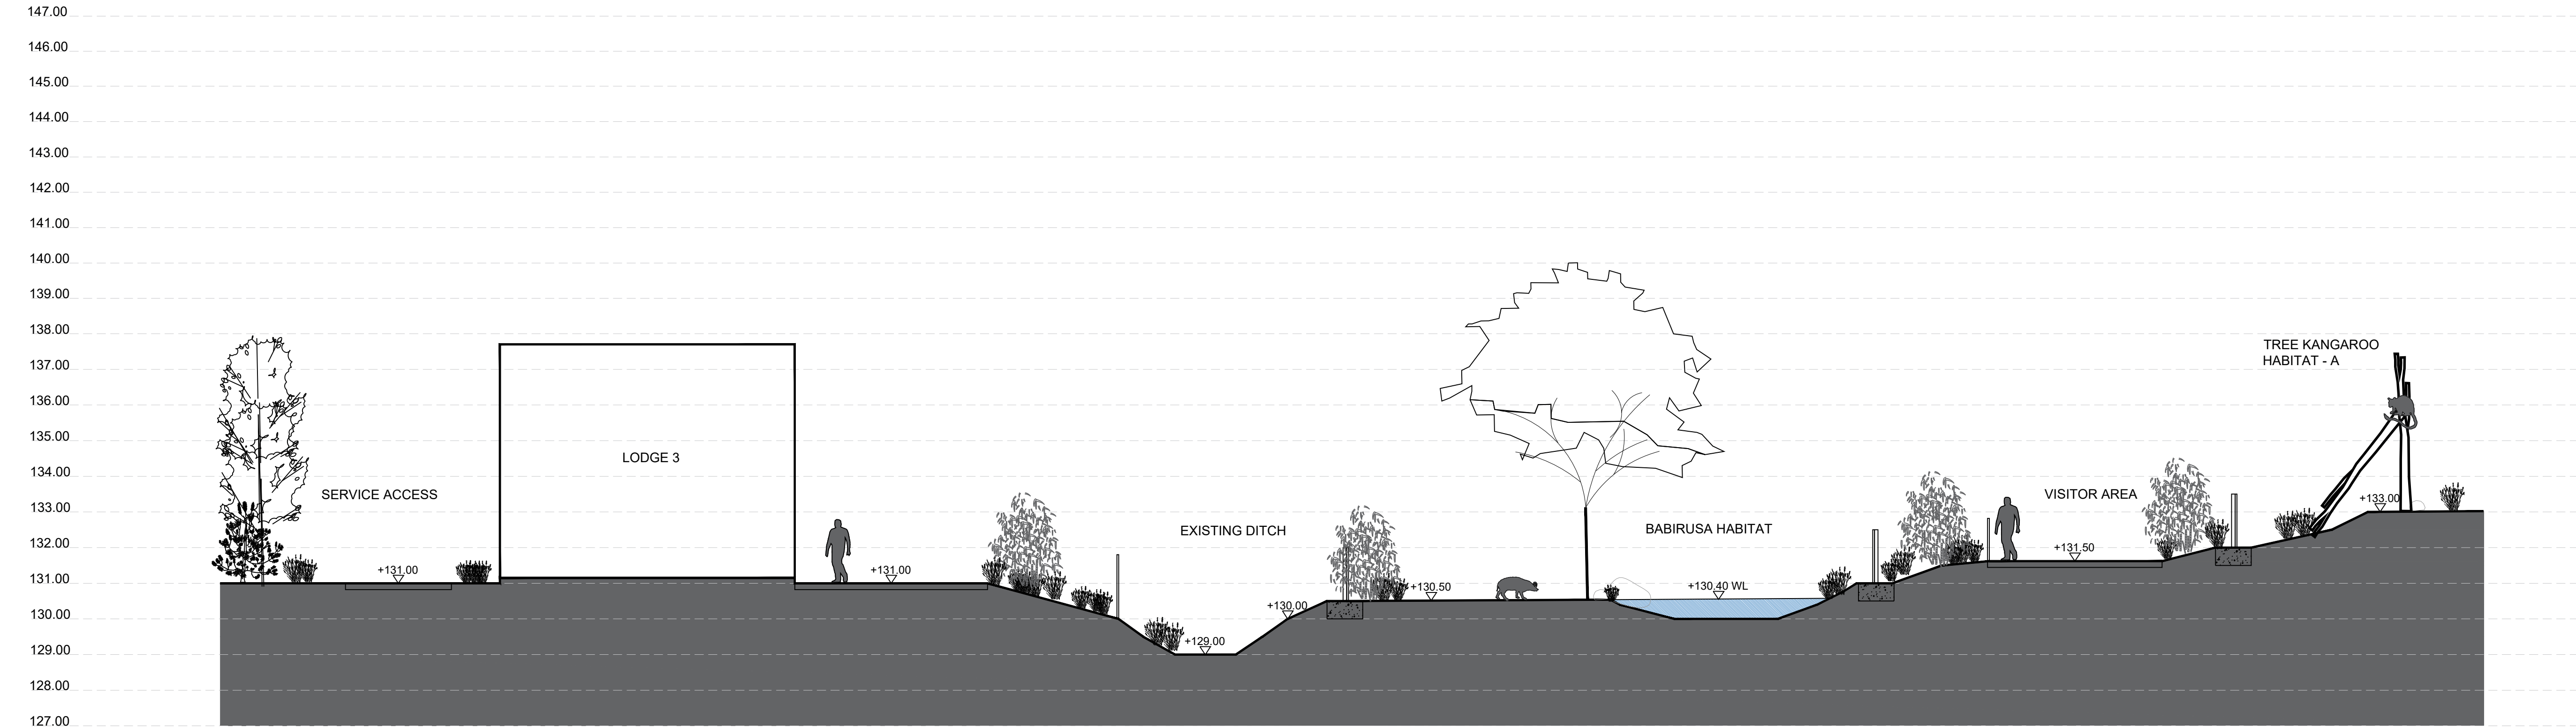

SITE SECTION 07: THROUGH LODGE, BABIRUSA HABITAT AND TREE KANGAROO HABITAT A

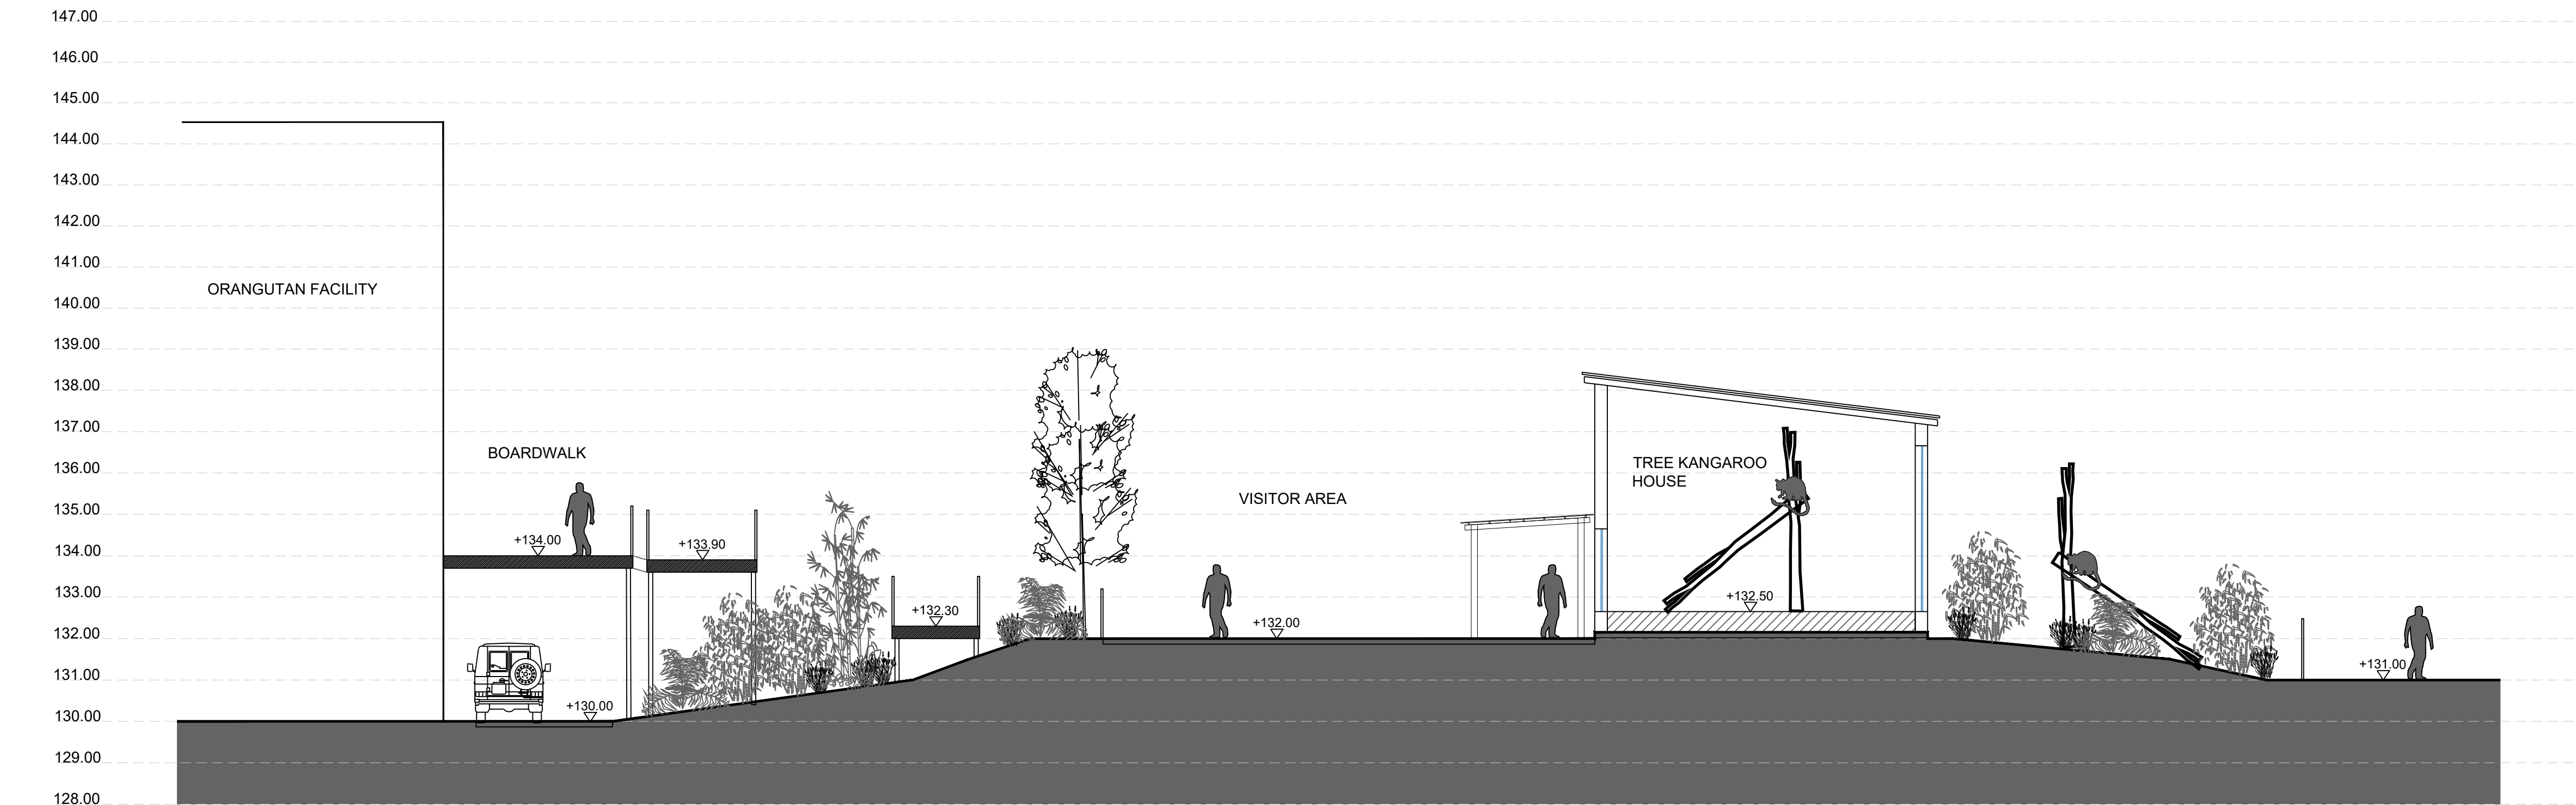


SITE SECTION 08: THROUGH ORANGUTAN FACILITY AND TREE KANGAROO HOUSE



rev	details	by	date	rev	details	by	date
00	FIRST ISSUE - STAGE 02 DESIGN	JM	30.11.2022				
01	FOR PLANNING	ZW	21.09.2023				

- Notes
- Do not scale from drawing, use figured dimensions only.
 - All dimensions to be checked onsite.
 - This drawing to be read in conjunction with all other drawings and specifications.

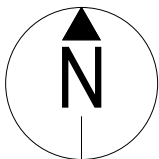

Project title
NSCC ORANGUTAN FACILITY

Drawing title
SITE SECTIONS - SHEET 03

Drawing number
P22009-00-001-DZ-0202-01

Drawing Status
FOR PLANNING

Date	Scale	Drawn	Checked
30.11.2022	1:100 @ A1	TL	JM

tz Twycross Zoo
IN THE HEART OF CONSERVATION

DEARADH ZU
ZOO - LANDSCAPE - DESIGN

P: 07713 087369 E: Jonathan.McGough@DearadhZu.com