



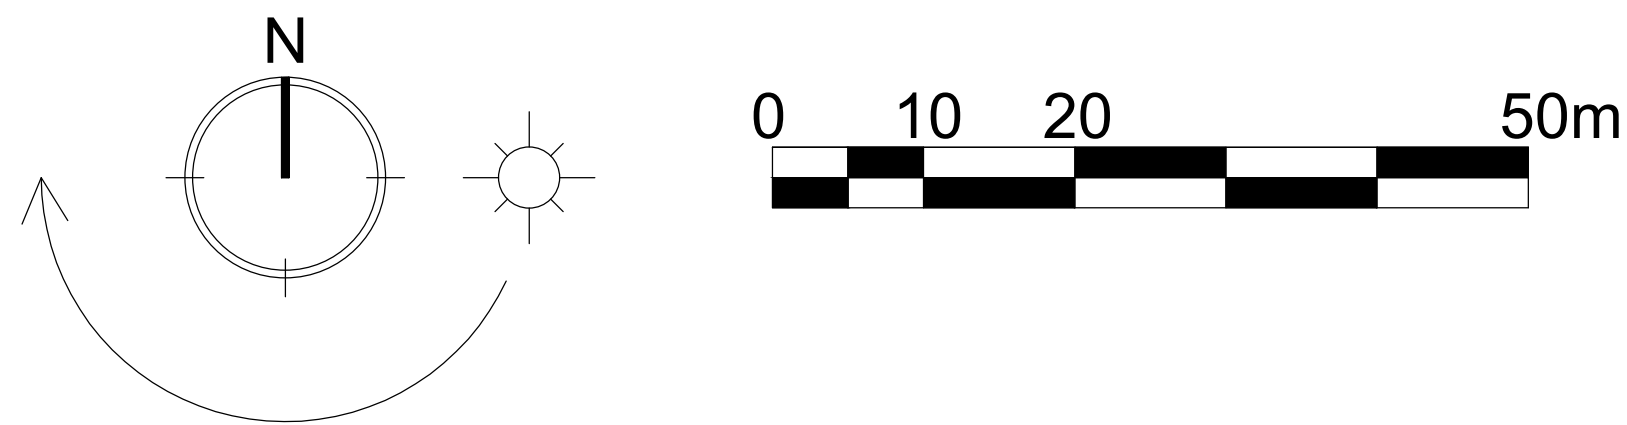

Landscaping indicative. For exact details and specification please refer to Golby & Luck Landscaping drawings.

- Legend :
- MATERIAL PALLET :
- Proposed Footpath
 - Proposed Carriageway
 - Brett Paving - Burnt Oak
 - Brett Paving - Silver Haze
 - Brett Alpha Paving (Tegula)
 - Brett Omega Paving (Herringbone)
 - Vis Splay
 - Application Boundary

PG1	Planning Issue	17.04.25	AYC
Rev	Description	Date	By

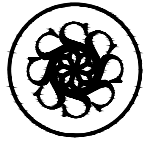

DAVIDSONS

Wilson House, Leicester Road, Btonock,
Leicestershire. LE67 6HP
T: 01530 261 444 F: 01530 267 101
www.davidsonsgroup.co.uk
E: info@davidsonsgroup.co.uk

Development:

Land Off Kirkby Road, Desford

Drawing Ref:

Highways Layout

Drawing Status	Drawn	Checked
01 - Planning Drawing	AYC	MS
Date: 14.04.25	Scale: 1:500	Signed Off: IP
Draw Number:		Rev: PG1

xxxx_101