
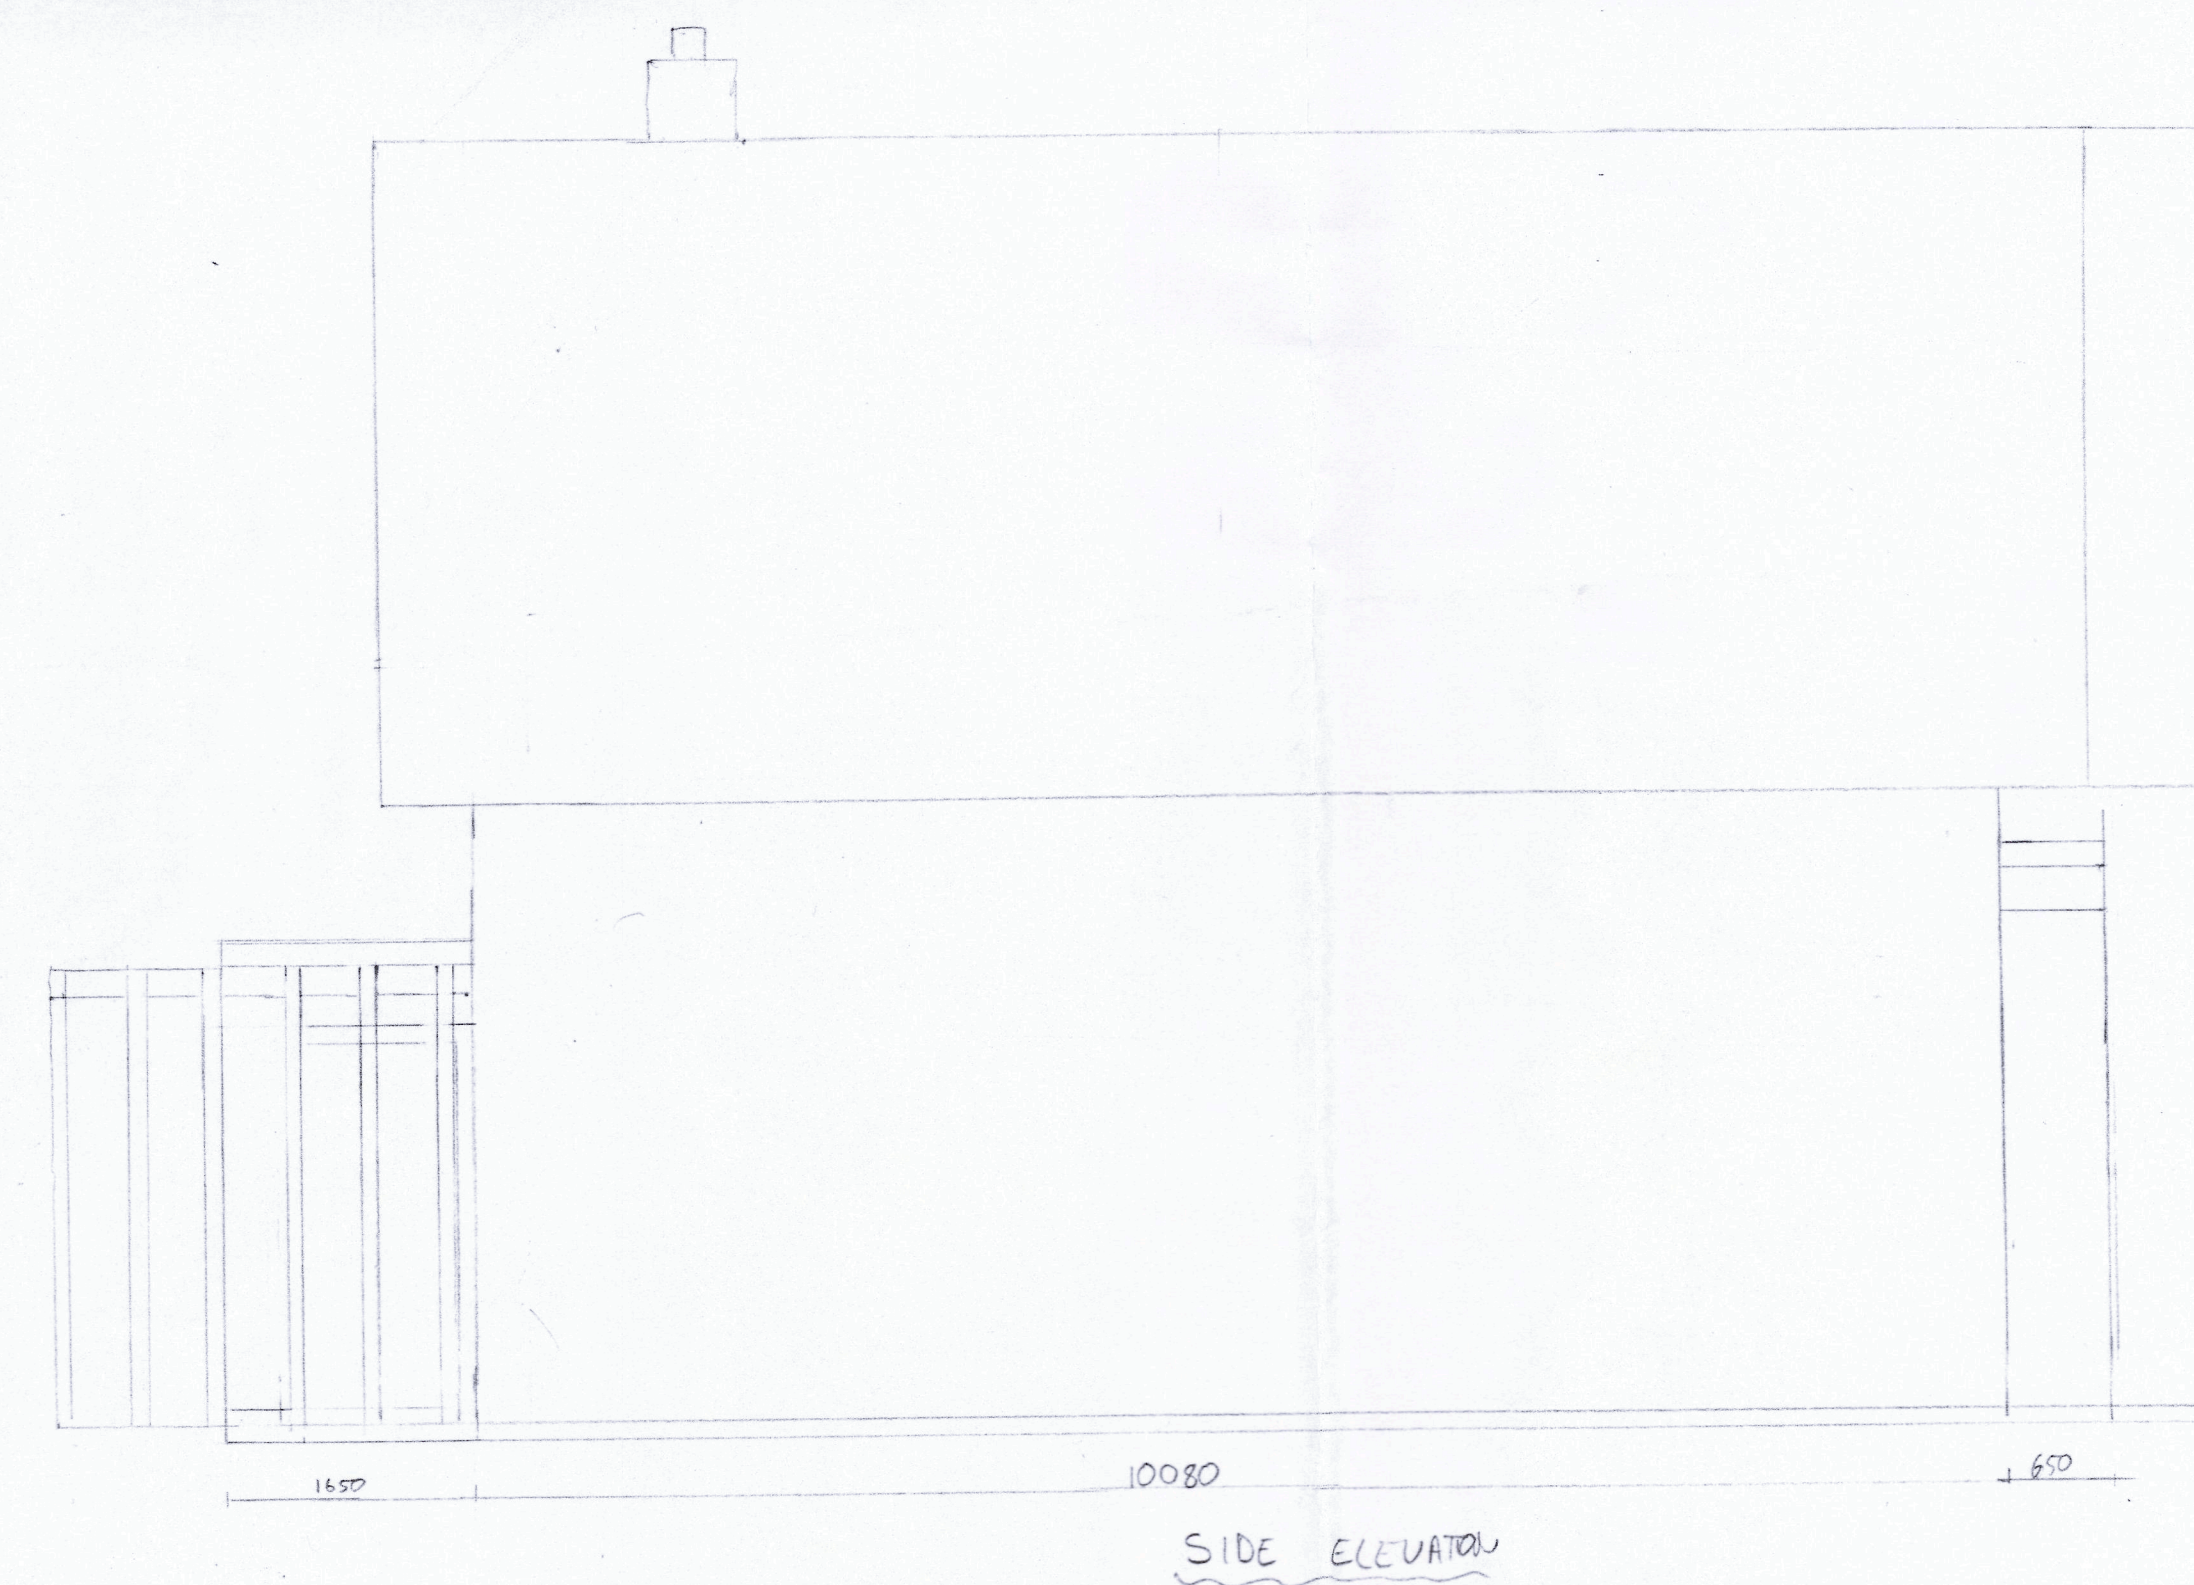
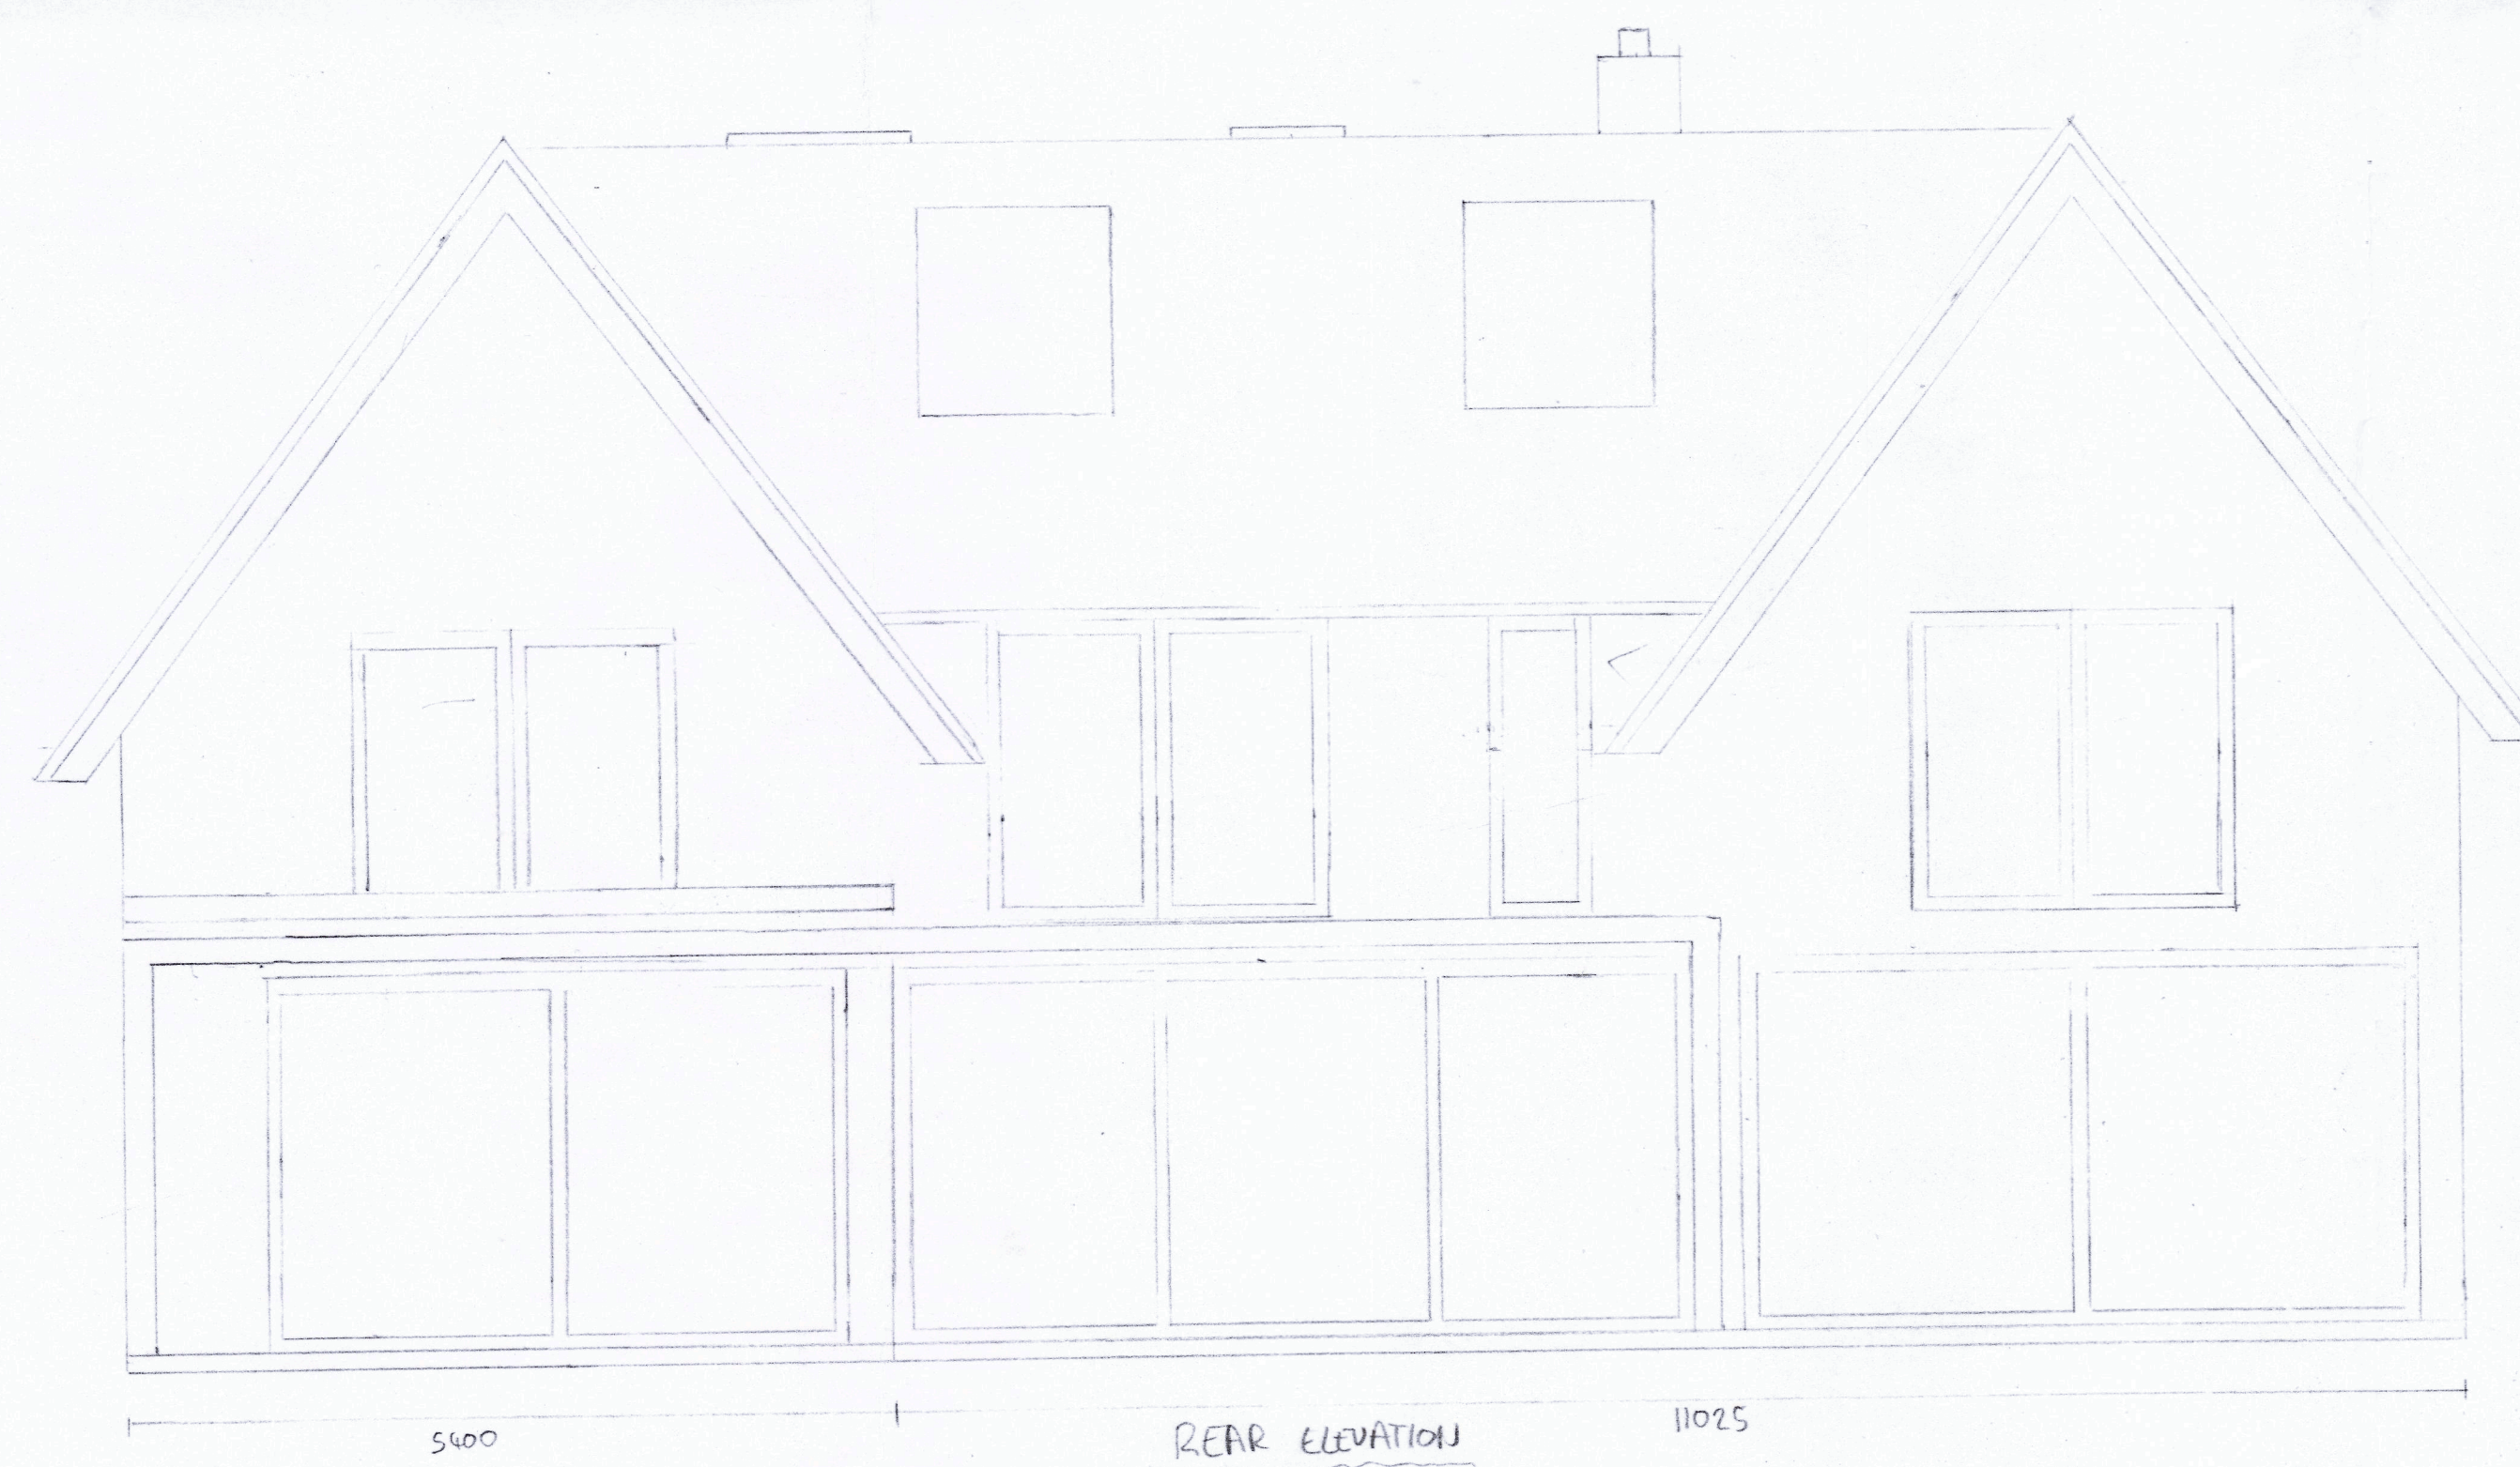


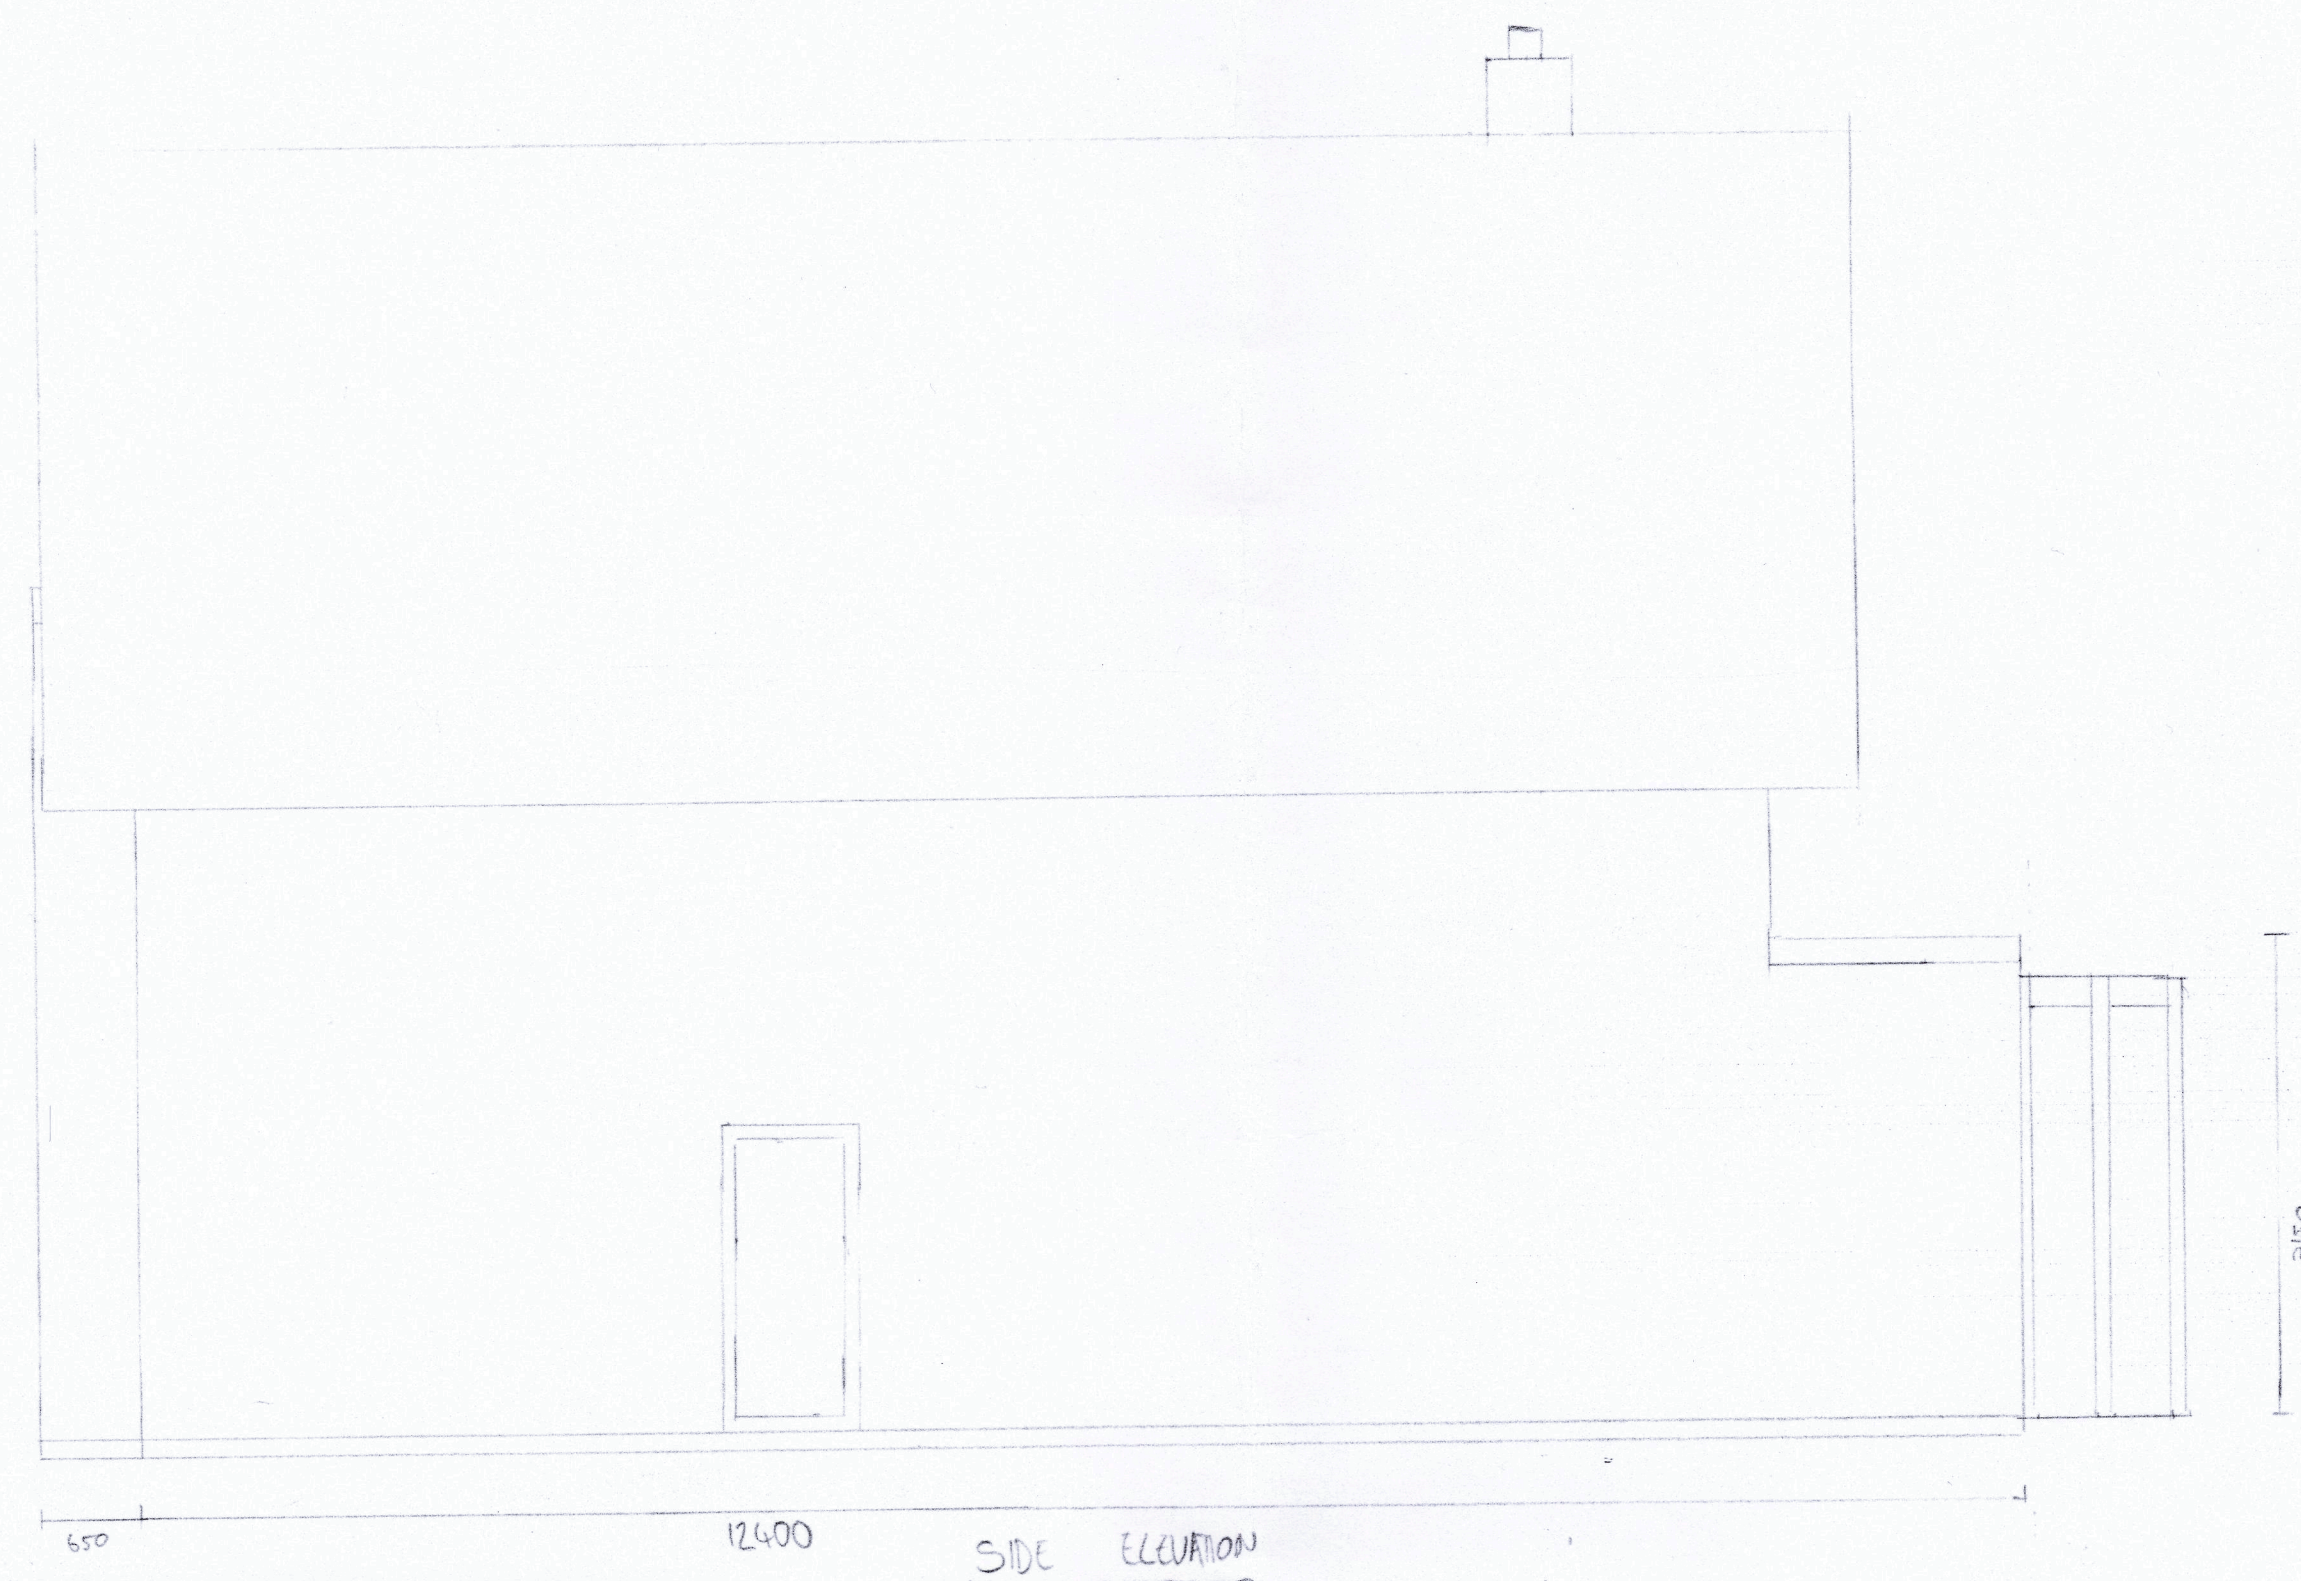

339 RUGBY ROAD, LEIO 2NB

SCALE 1:50 @ A1

PROPOSED ELEVATIONS