

1:100 SIDE ELEVATION



1:100 FRONT ELEVATION

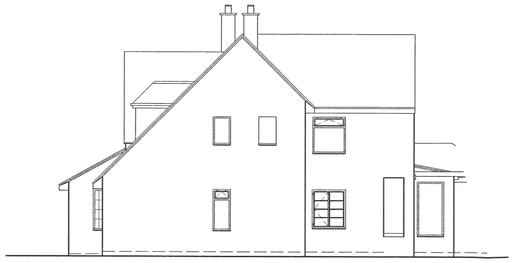

1:100 SIDE ELEVATION



1:100 REAR ELEVATION

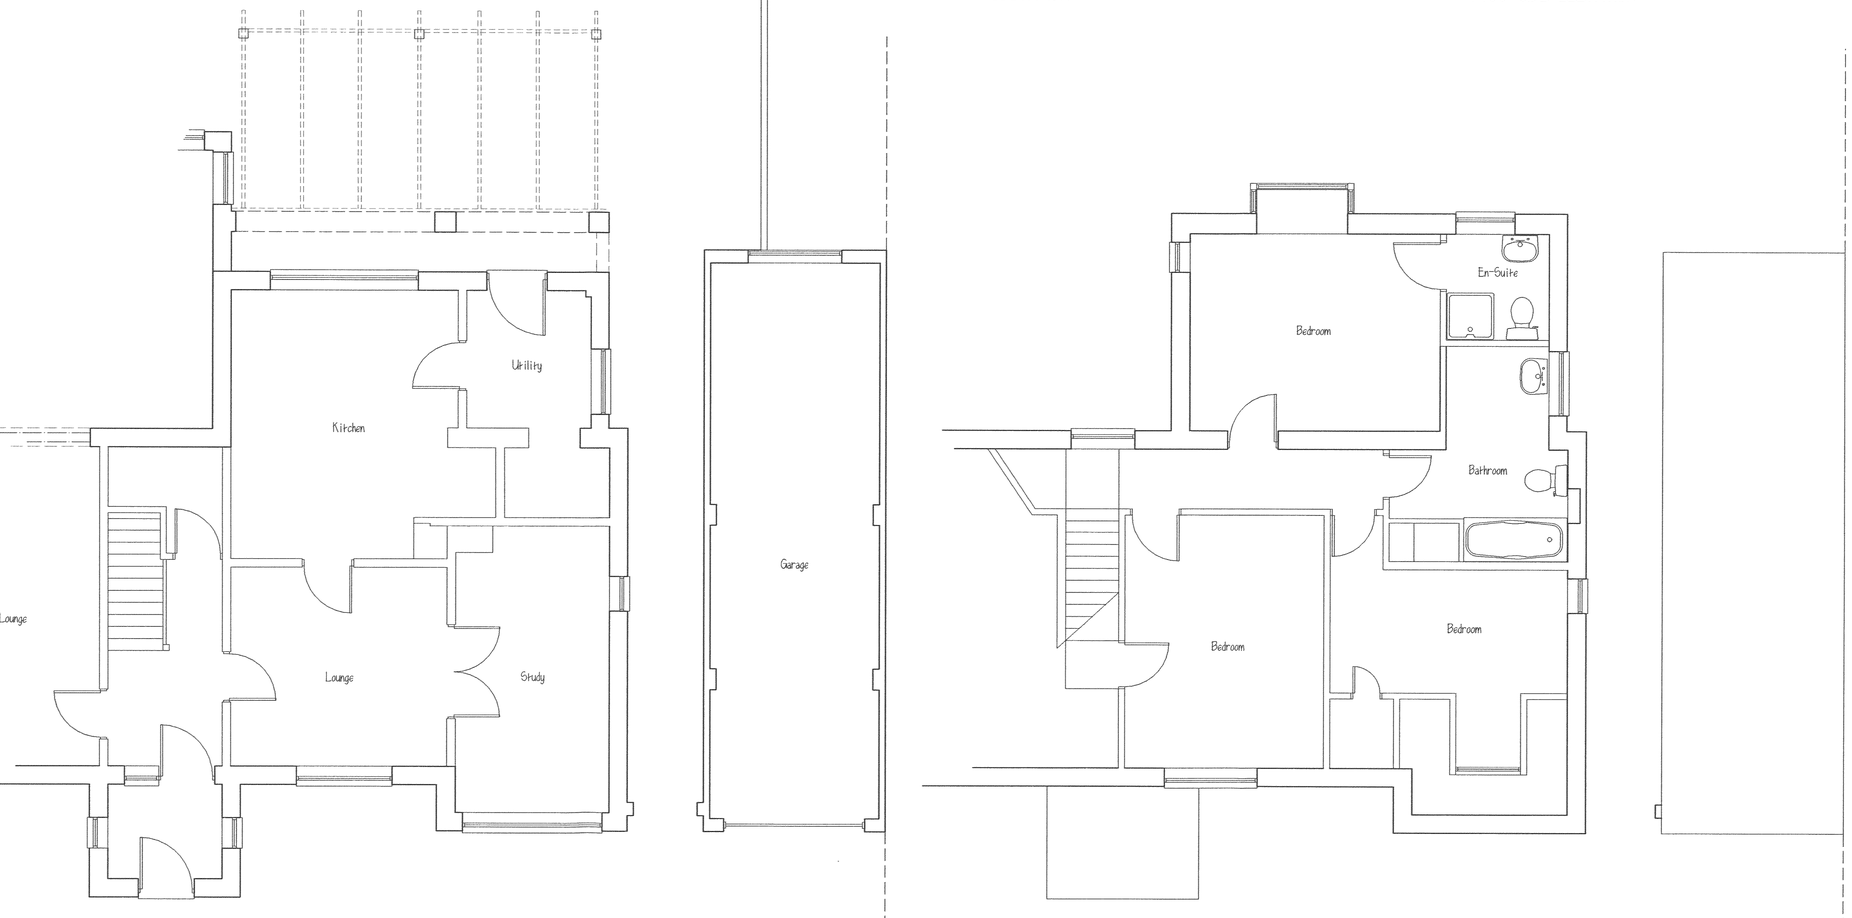

1:50 GROUND FLOOR PLAN

1:50 FIRST FLOOR PLAN



1:1250 LOCATION PLAN

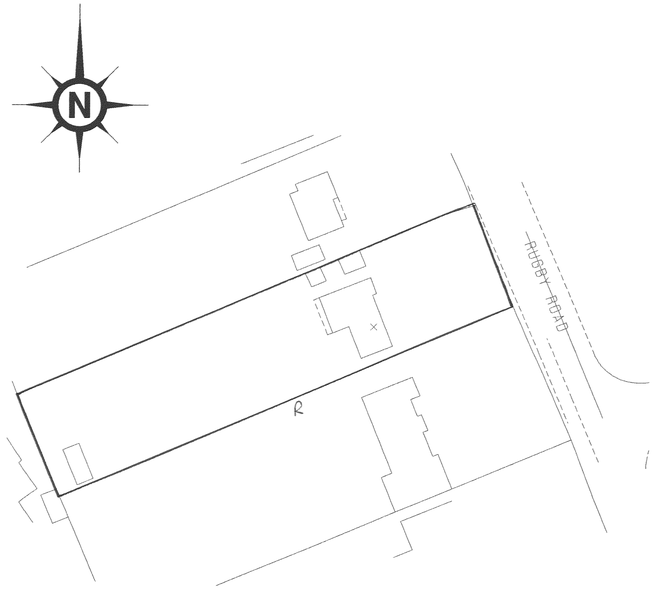

1:500 SITE PLAN



1 : 50 Scale line

Survey
341 Rugby Road, Burbage, Hinckley
for:- Mr. & Mrs. T. Bowtell

Drawn by : LLE
Checked by :
Drawing No. : 3422-1
Scale : as noted

revision	date

RICA
R. John Craddock Associates.
Chartered Architects : Planning Supervisors
Dugdale House 25/27 Dugdale Street
Nuneaton CV11 5QJ
Tel: 024 7638 6769
Fax: 024 7664 1865