



FRONT

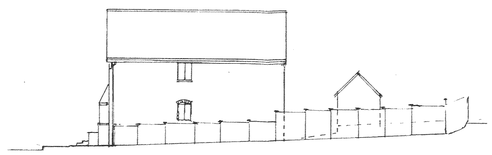


DRIVE

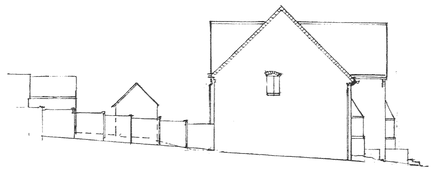

FLATS




REAR

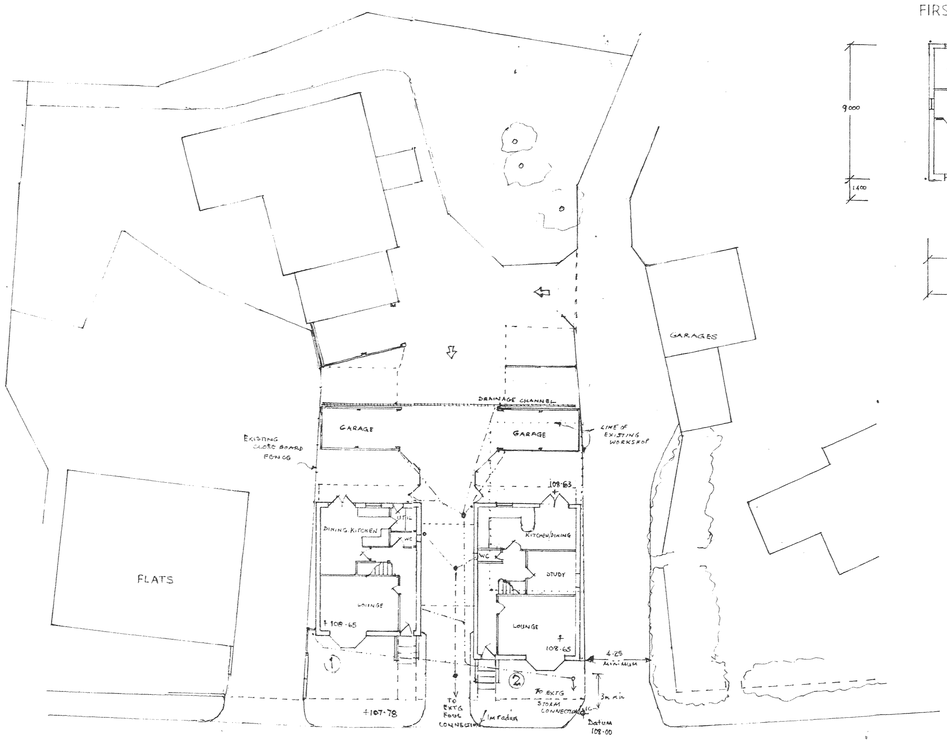


1:200


0 1 5 10 m

FIRST FLOOR

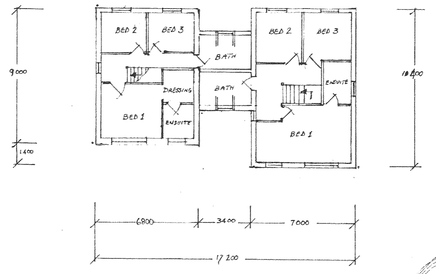


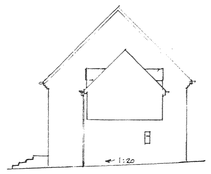


PLOT 1
FROM PLOT 2

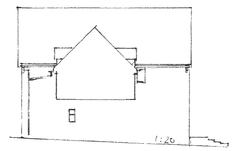

PLOT 2
FROM PLOT 1

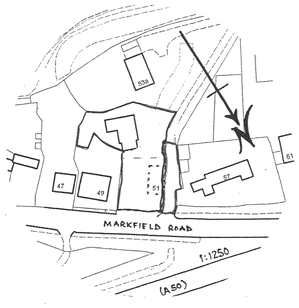

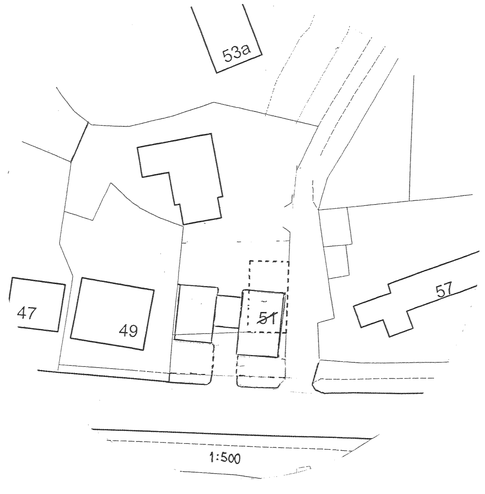

1:500

DEVELOPMENT SERVICES
11 JUN 08
RECEIVED

Materials:

Roof ; Slate

Walls: Facing brickwork, type to be confirmed

Windows/Doors: Timber, double glazed

Former Groby Garage, Markfield Road, Groby:

Proposed development of two 3-bed link-detached dwellings

Scale 1:200 Drawing number : GG/may.08/01