
DEVELOPMENT SERVICES
21 OCT 2008
RECEIVED

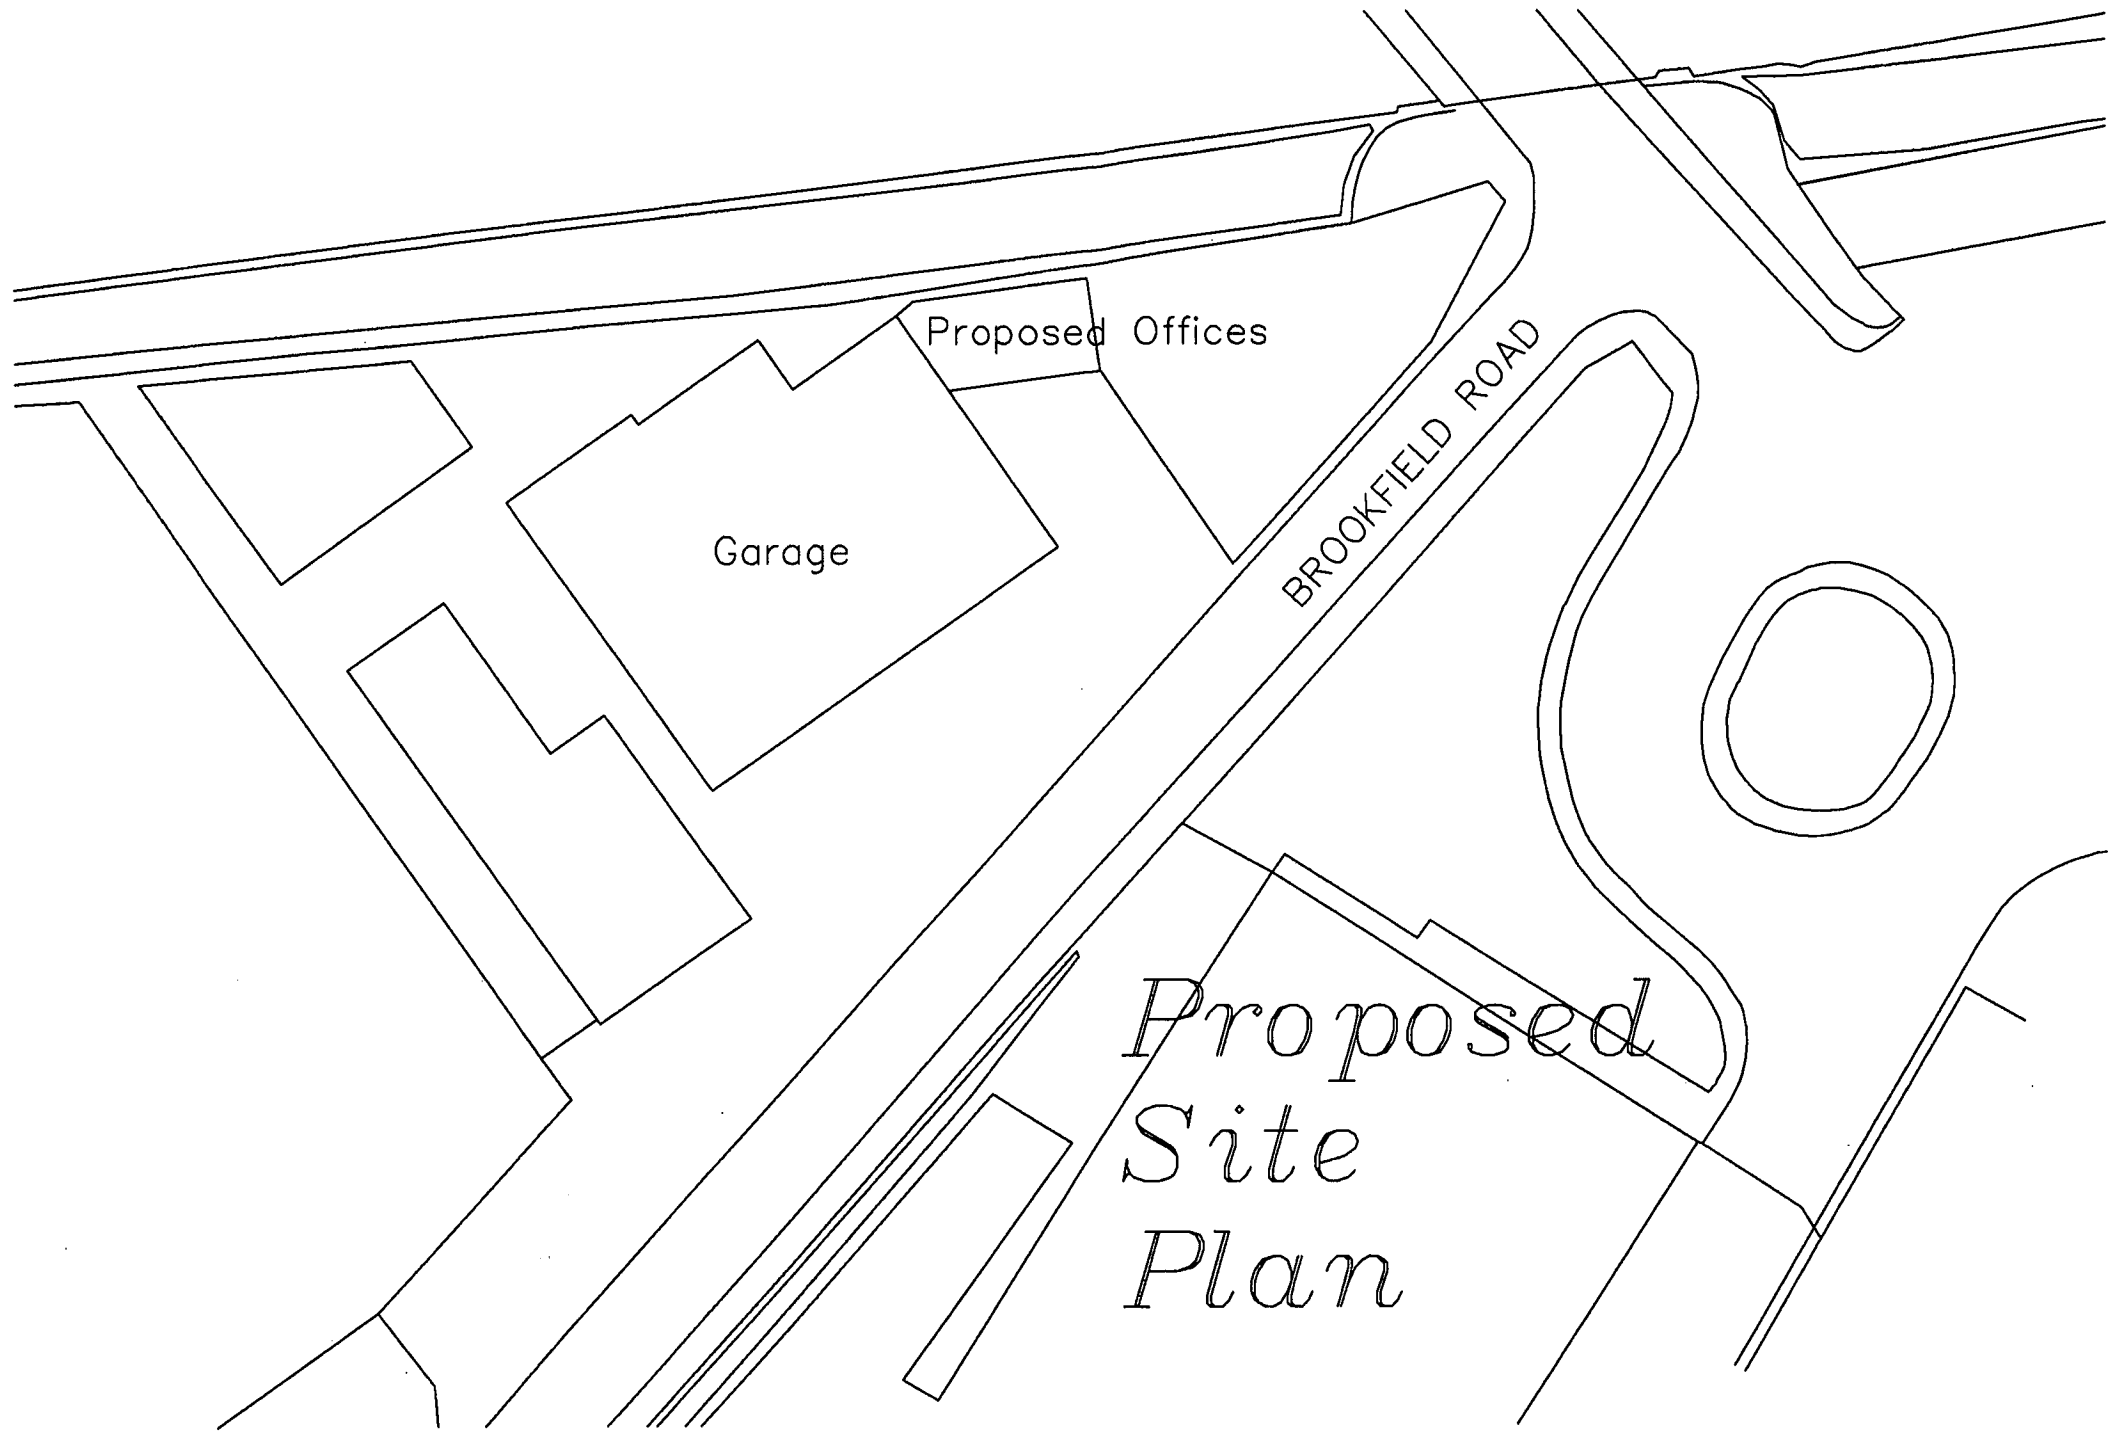

Proposed Site Plan

ARCHITECTURAL GRAPHICS LIMITED COMPANY NUMBER 4597169

100a Castle Street, Hinckley, Leicestershire LE10 1DD
TEL:07779229012 EMAIL:helen@architecturalgraphics.ltd.uk

DRAWING TITLE	SCALE	DATE 22/09/08
CLIENT Burbage Motor Company Unit 1 & 2 Brookfield Road Hinckley, Leicestershire LE10 2LL	DRAWN P.G.M.	DWG. NO. 003
	REV. NO.	