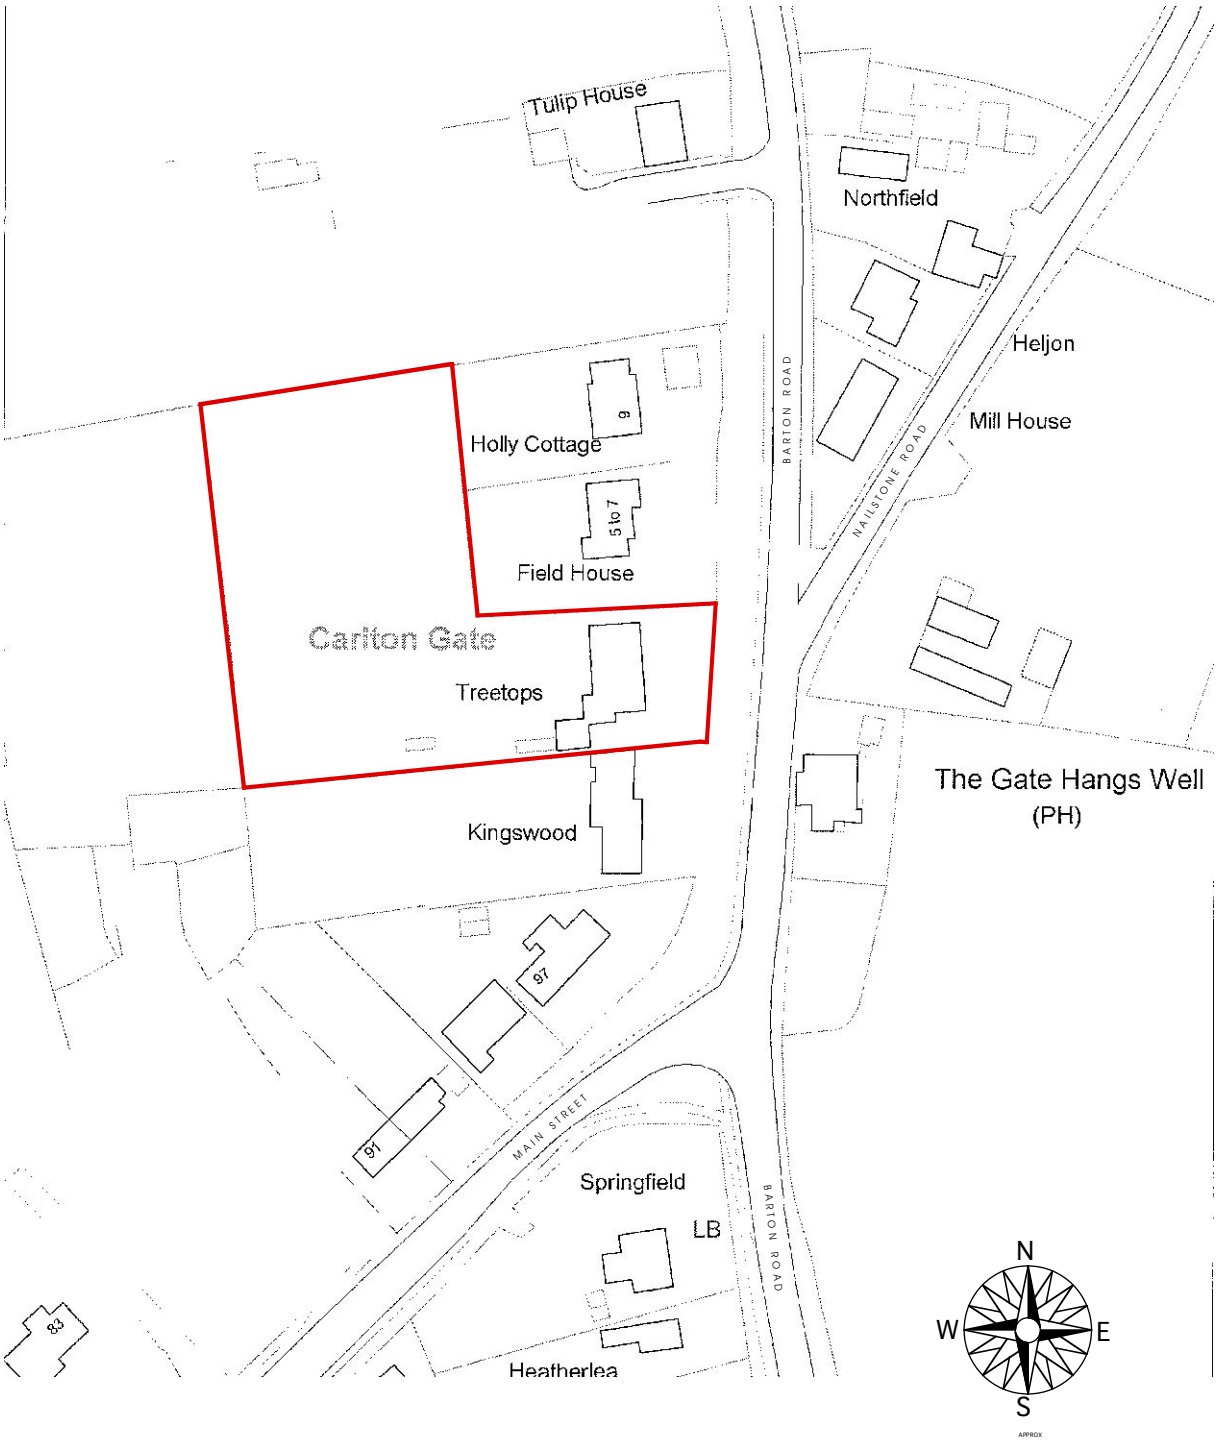


drawing title

LOCATION PLAN

project title

Proposed Residential Development
Treetops, Barton Road, Carlton CV13 0DB for
Mr A Meadwell

scale	1:1250	date	16.08.10

peter thompson adt ltd
architectural design & technology

Providence House 49 Leicester Road
Broughton Astley Leics. LE9 6QE
tel: 01455 284921
email: mail@peterthompsonadt.co.uk web:peterthompsonadt.co.uk