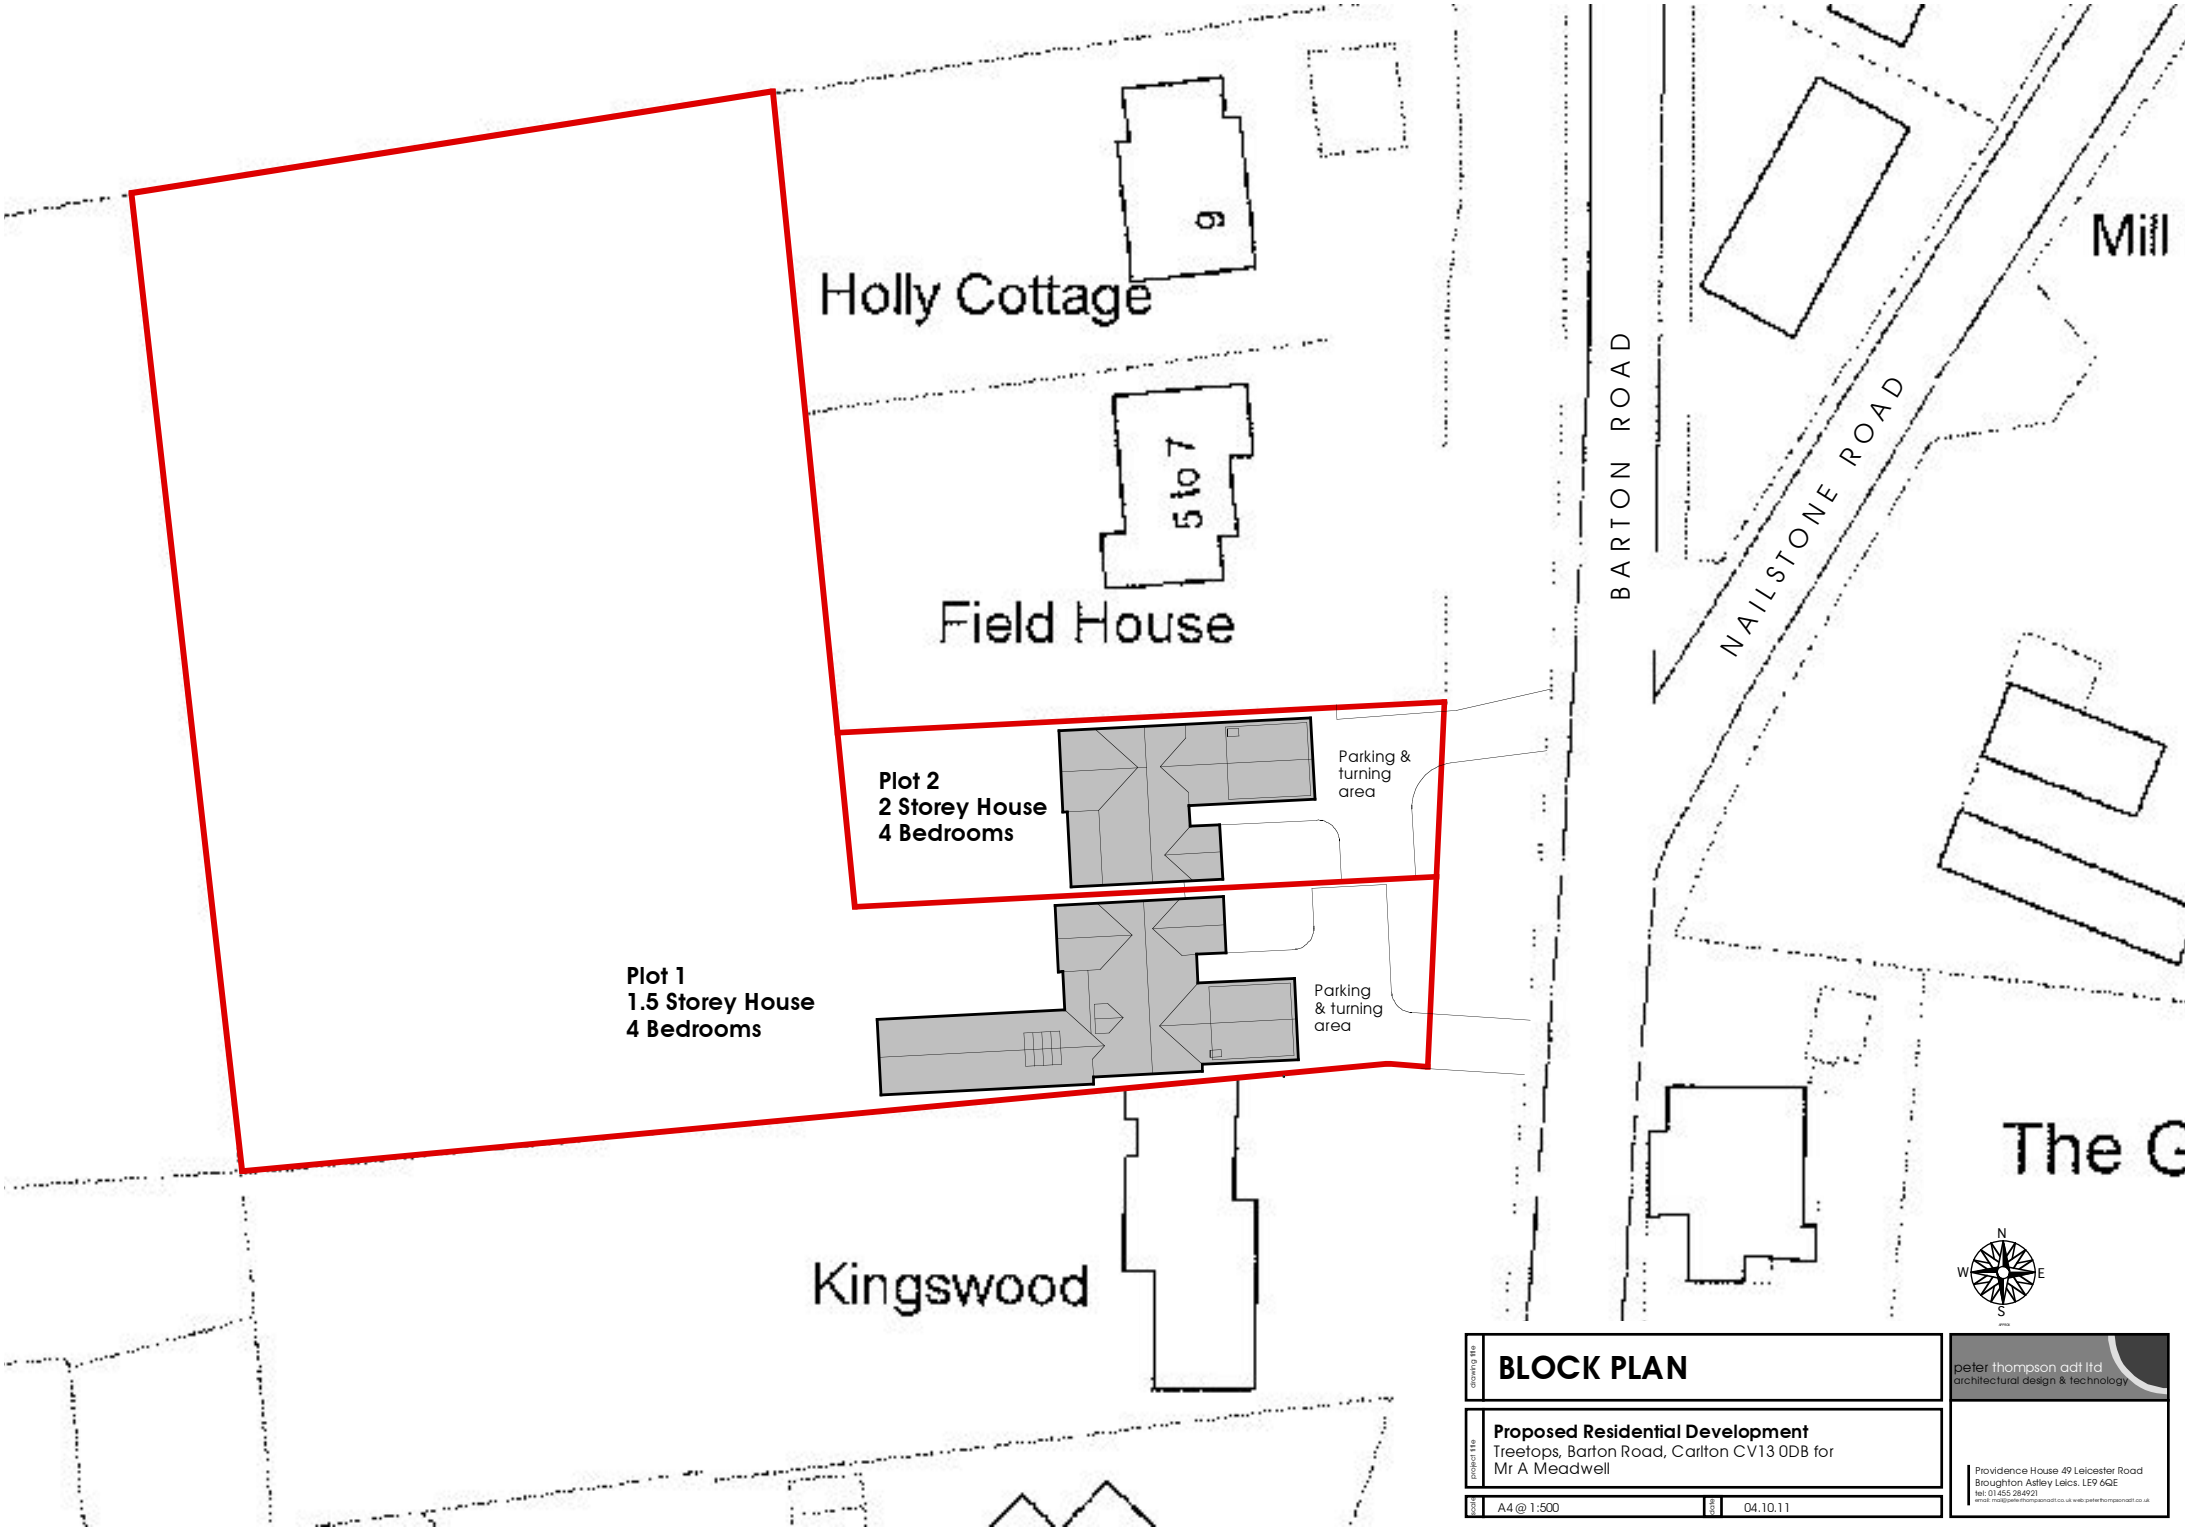


BLOCK PLAN

Proposed Residential Development
Treetops, Barton Road, Carlton CV13 0DB for
Mr A Meadwell

A4 @ 1:500

04.10.11

peter thompson adt ltd
architectural design & technology

Providence House 49 Leicester Road
Broughton Astley Leics. LE9 6QE
tel: 01455 284921
email: mail@peterthompsonadt.co.uk web:peterthompsonadt.co.uk