11/00813/FUL
DCBLCKPLAN

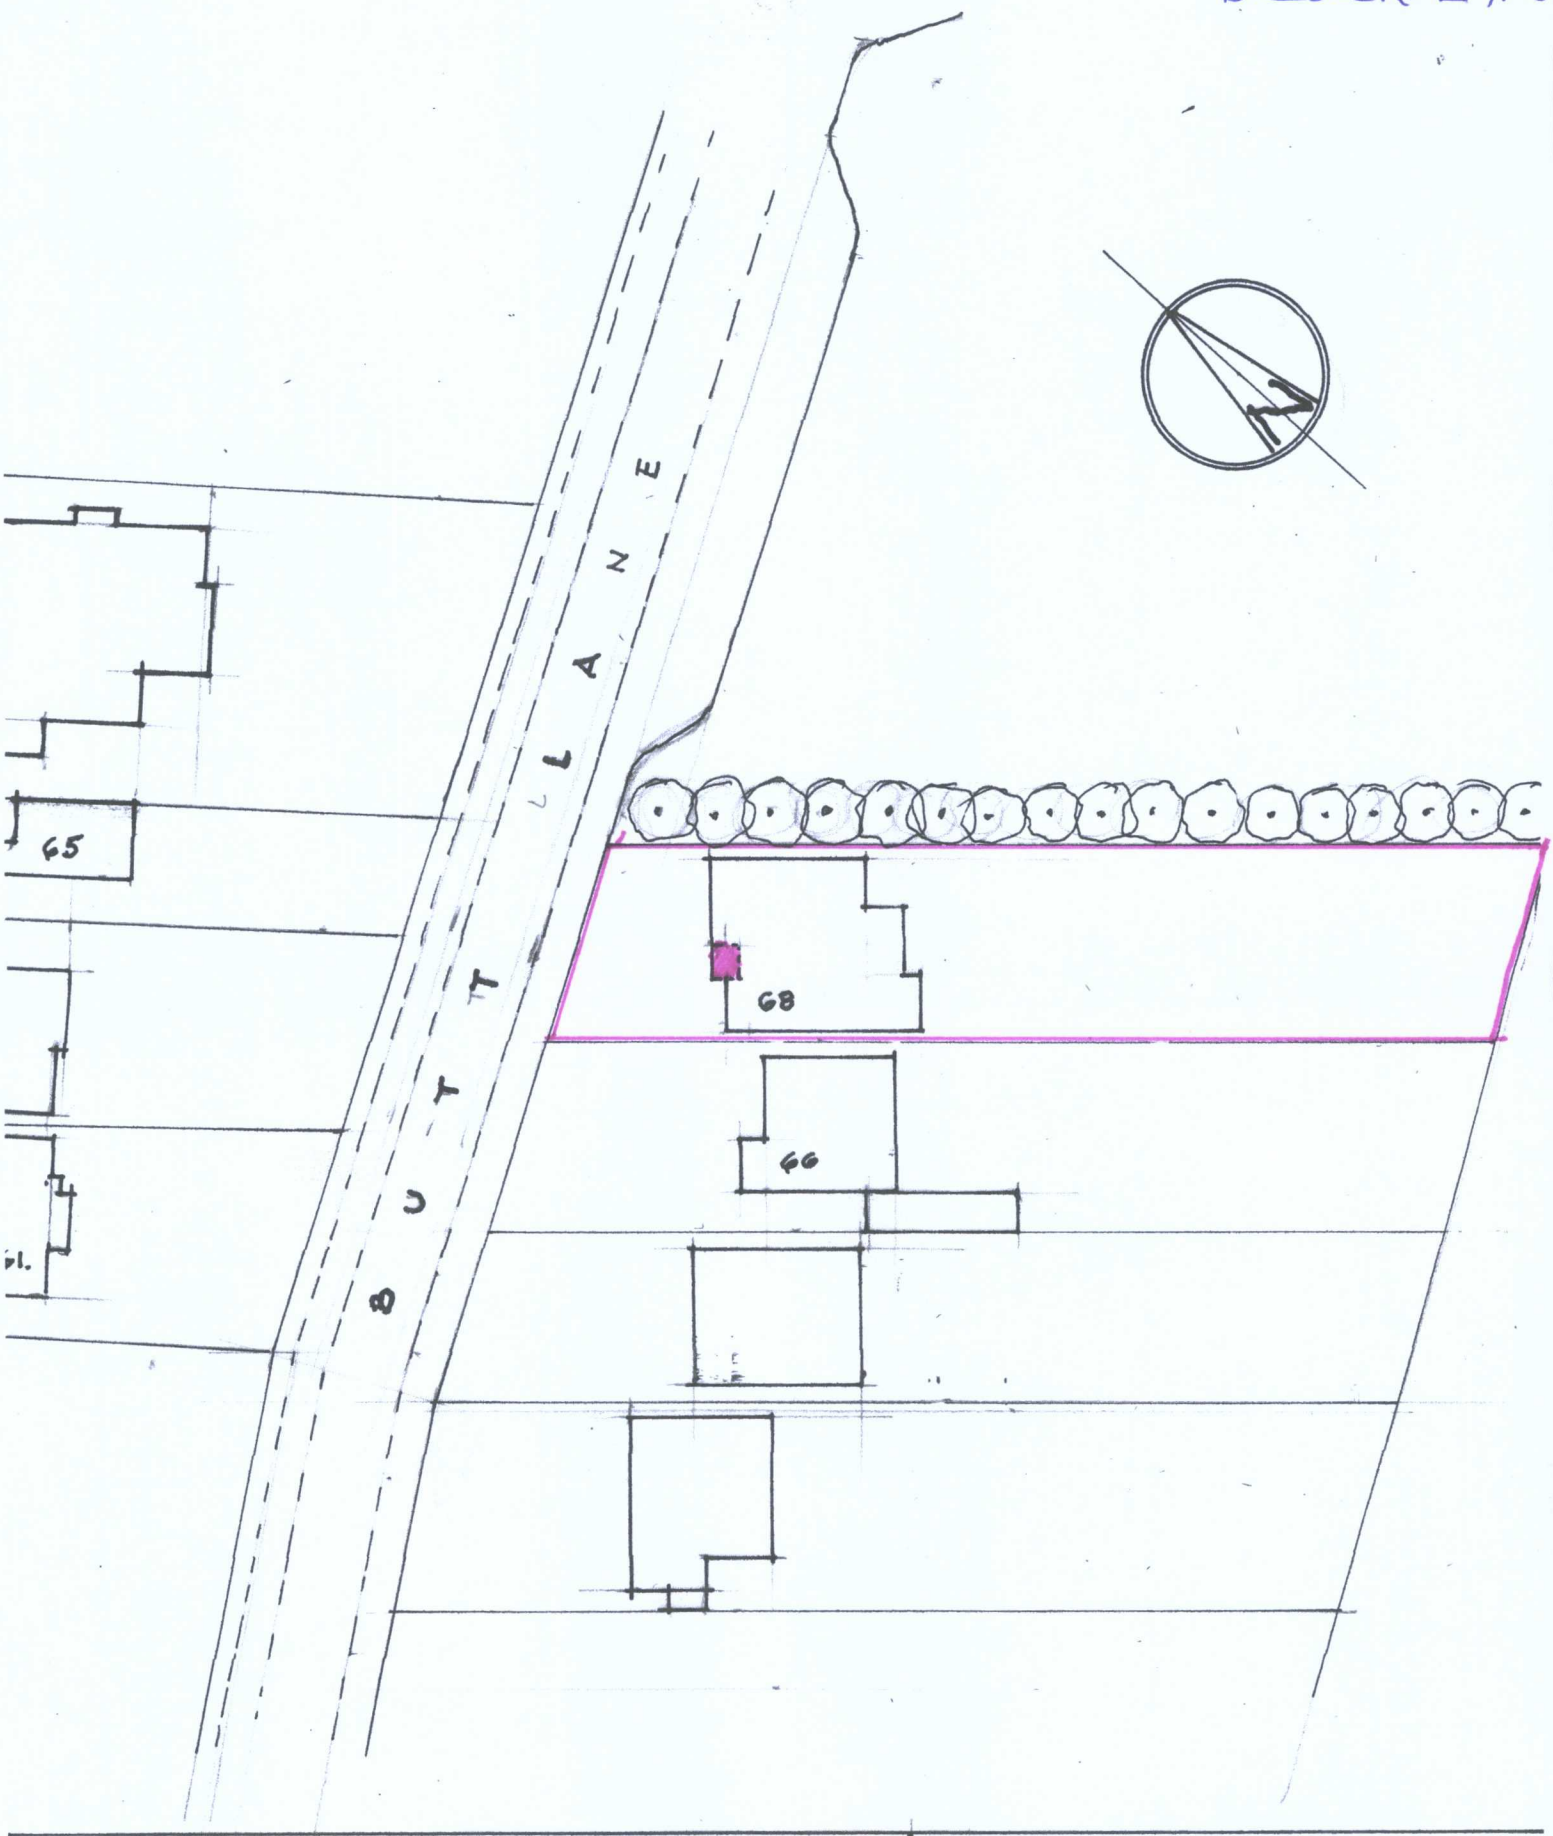

BLOCK PLAN.

C. J. RUSTED M.C.I.A.T.

PORCH EXTENSION
68. BUTT LANE. HINCKLEY.

Date: Sept. 2011
Scale: 1:500 Drwg N°0/092011.