


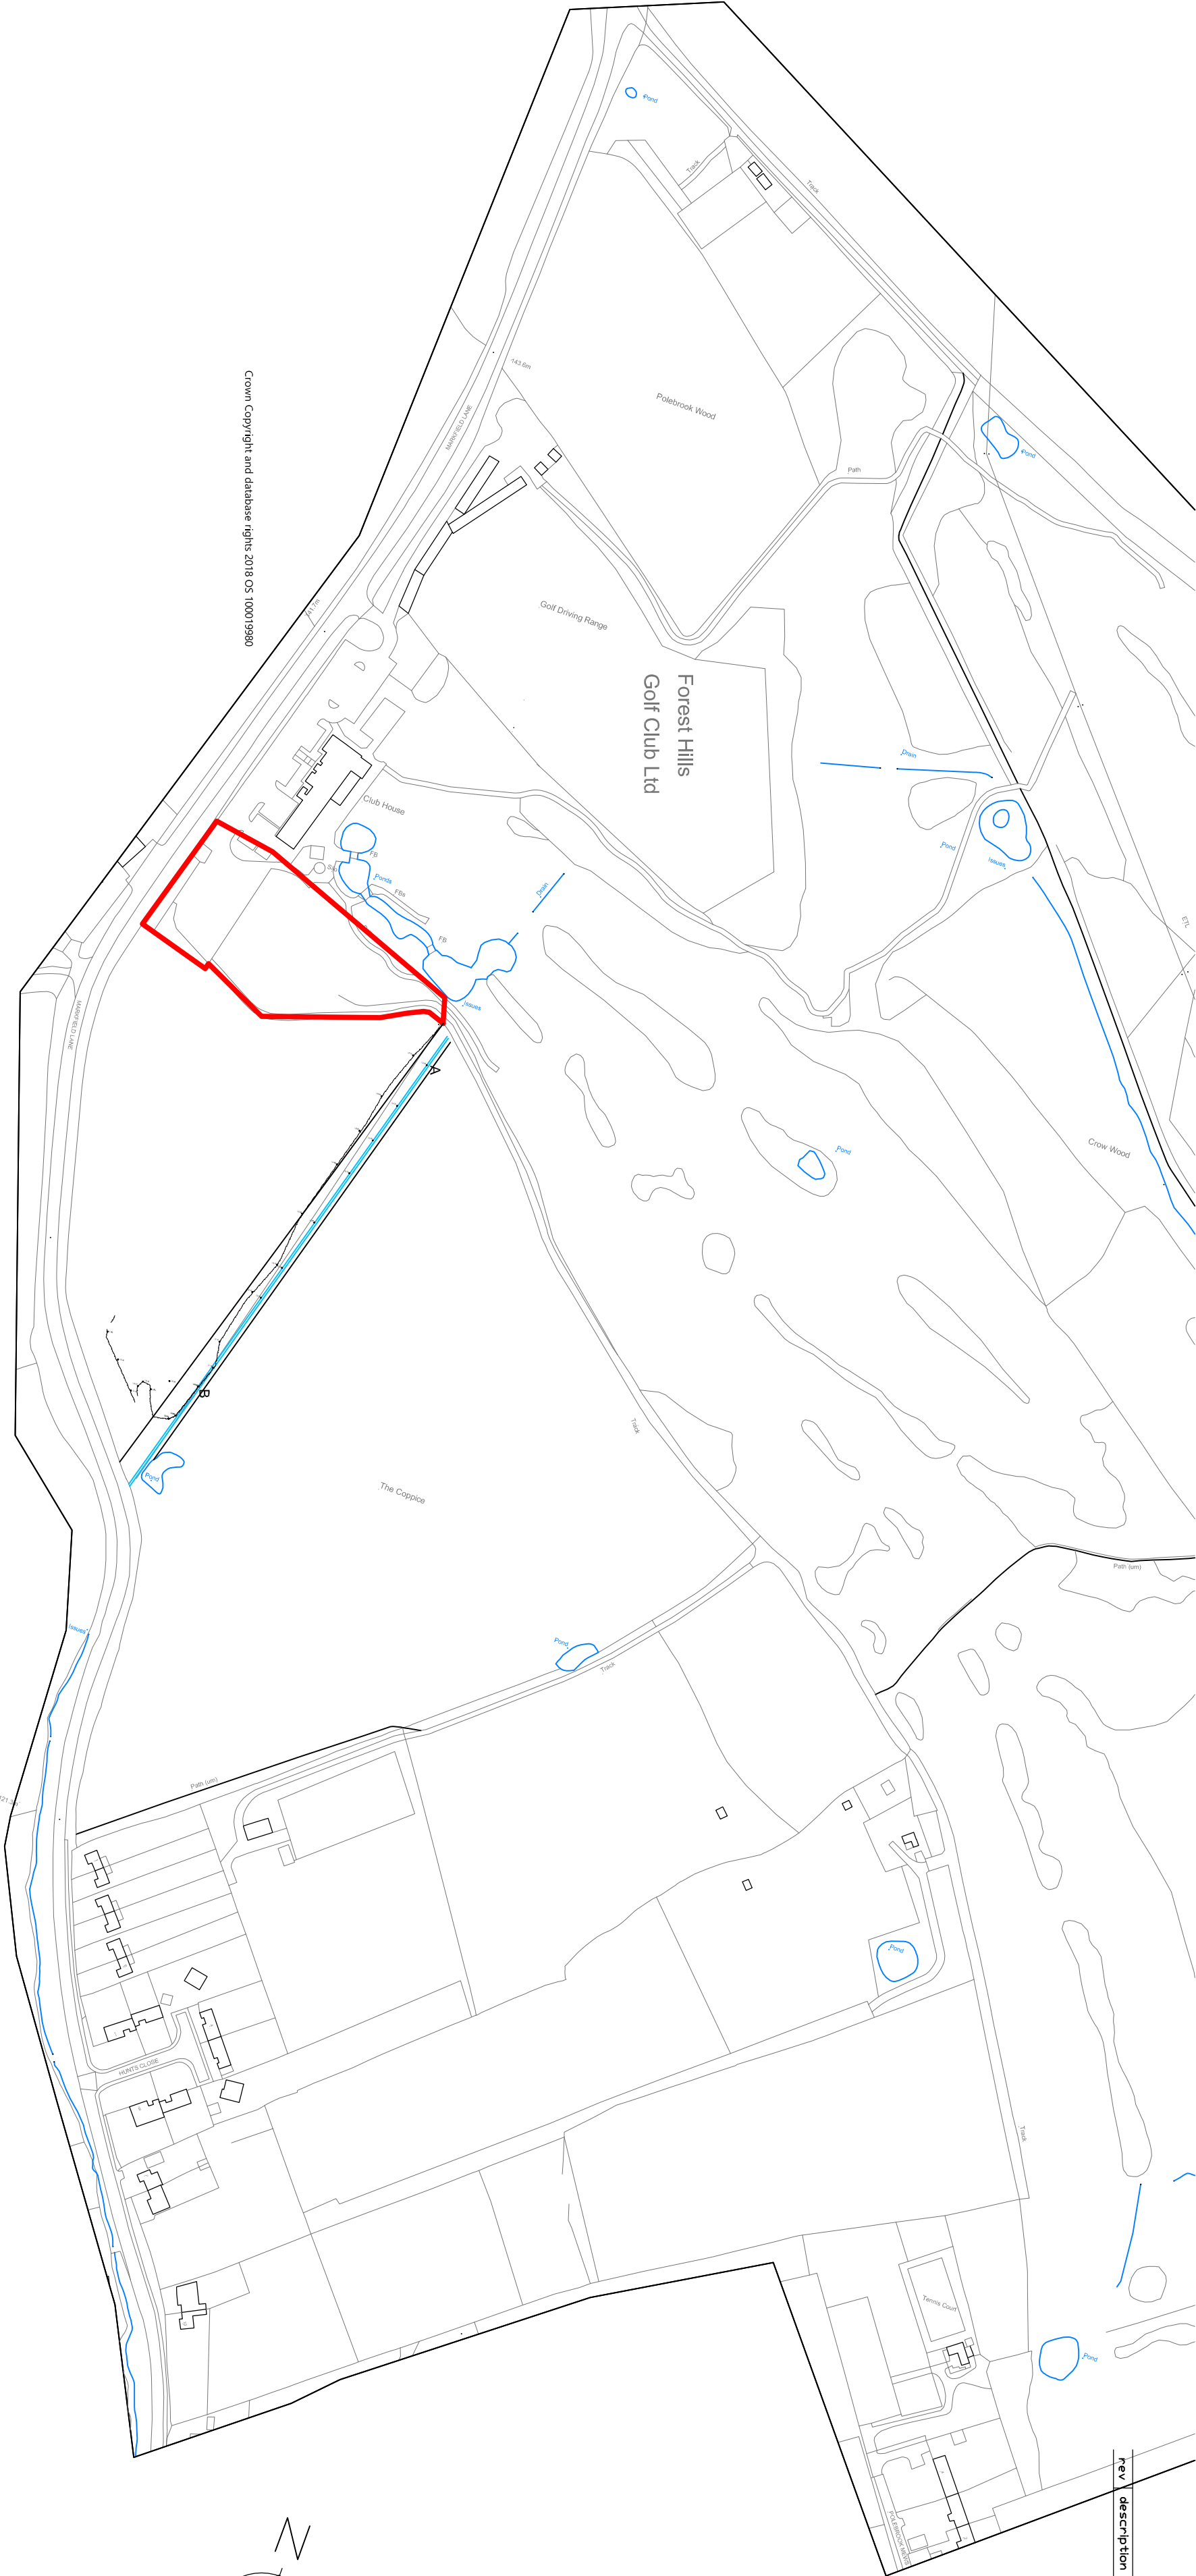

rev	description	date
-----	-------------	------


Site Plan Scale 1/2500

Premises
Forest Hills Golf Club Ltd
Markfield Lane Botcheston
Leicester LE9 9


Drainage Ditch Detail			
dra. no.	rev.		
F111(90)03	-		
scale	date	@	ref
As stated @ A2	March '21		mac

MAC
architects & design consultants

118 South Knighton Road
leicester LE2 3LQ
tel: 0116 2708599 mob: 07739663249
collins.knighton@btinternet.com

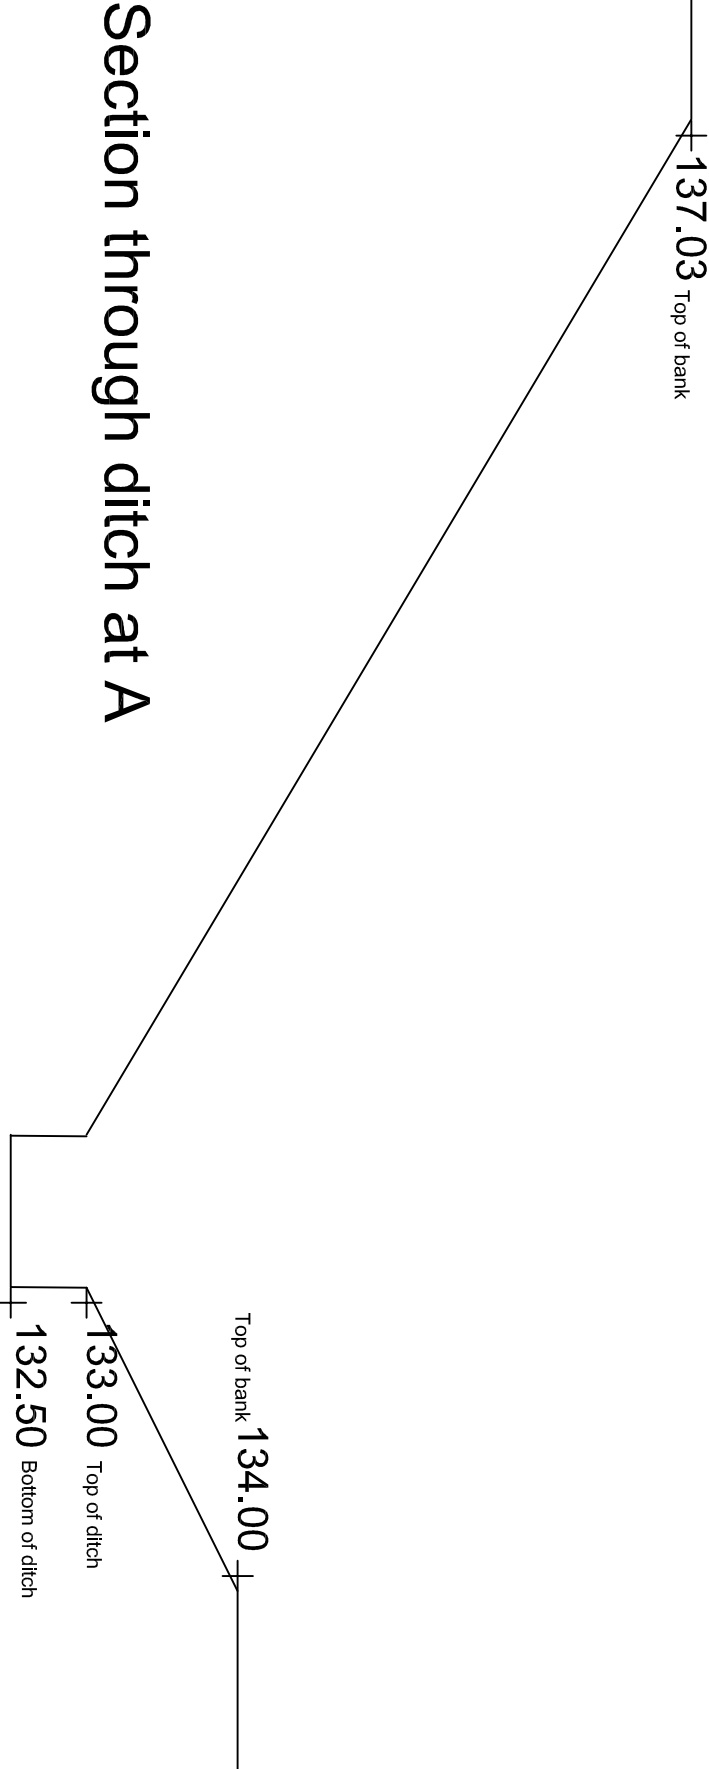

Section through ditch at A

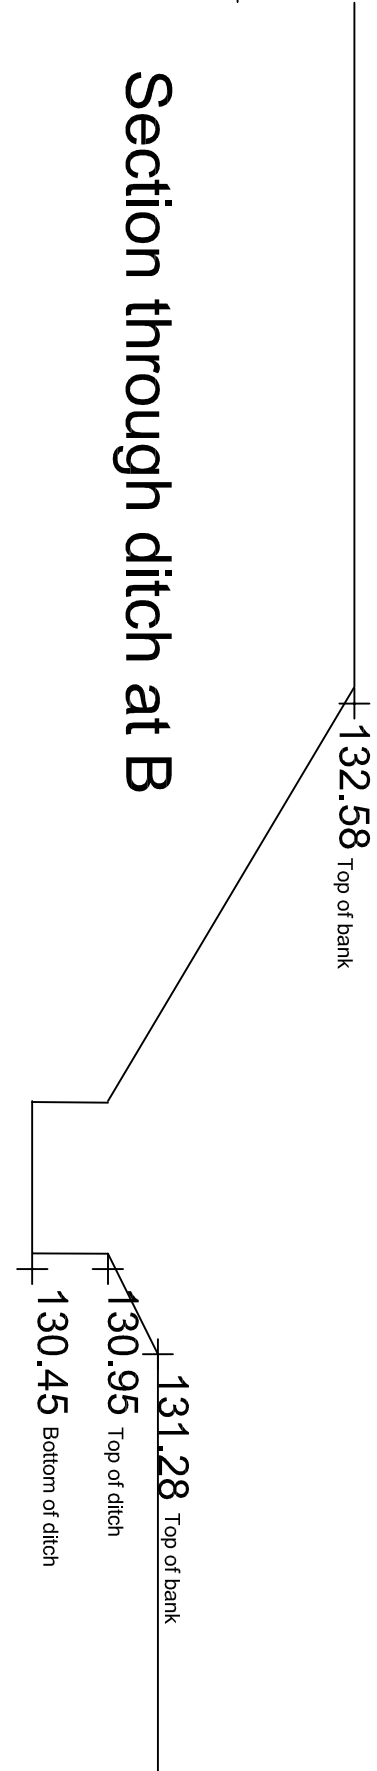

Section through ditch at B

Sections Scale 1/50