
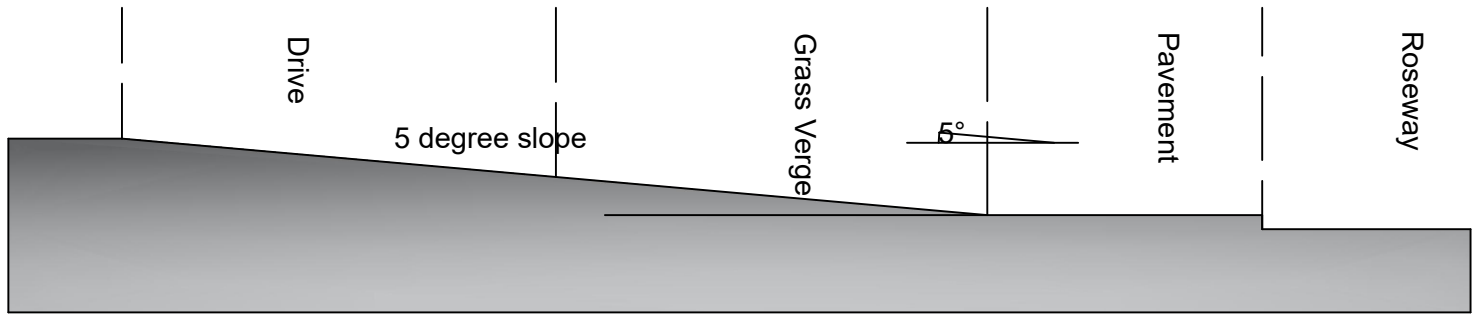


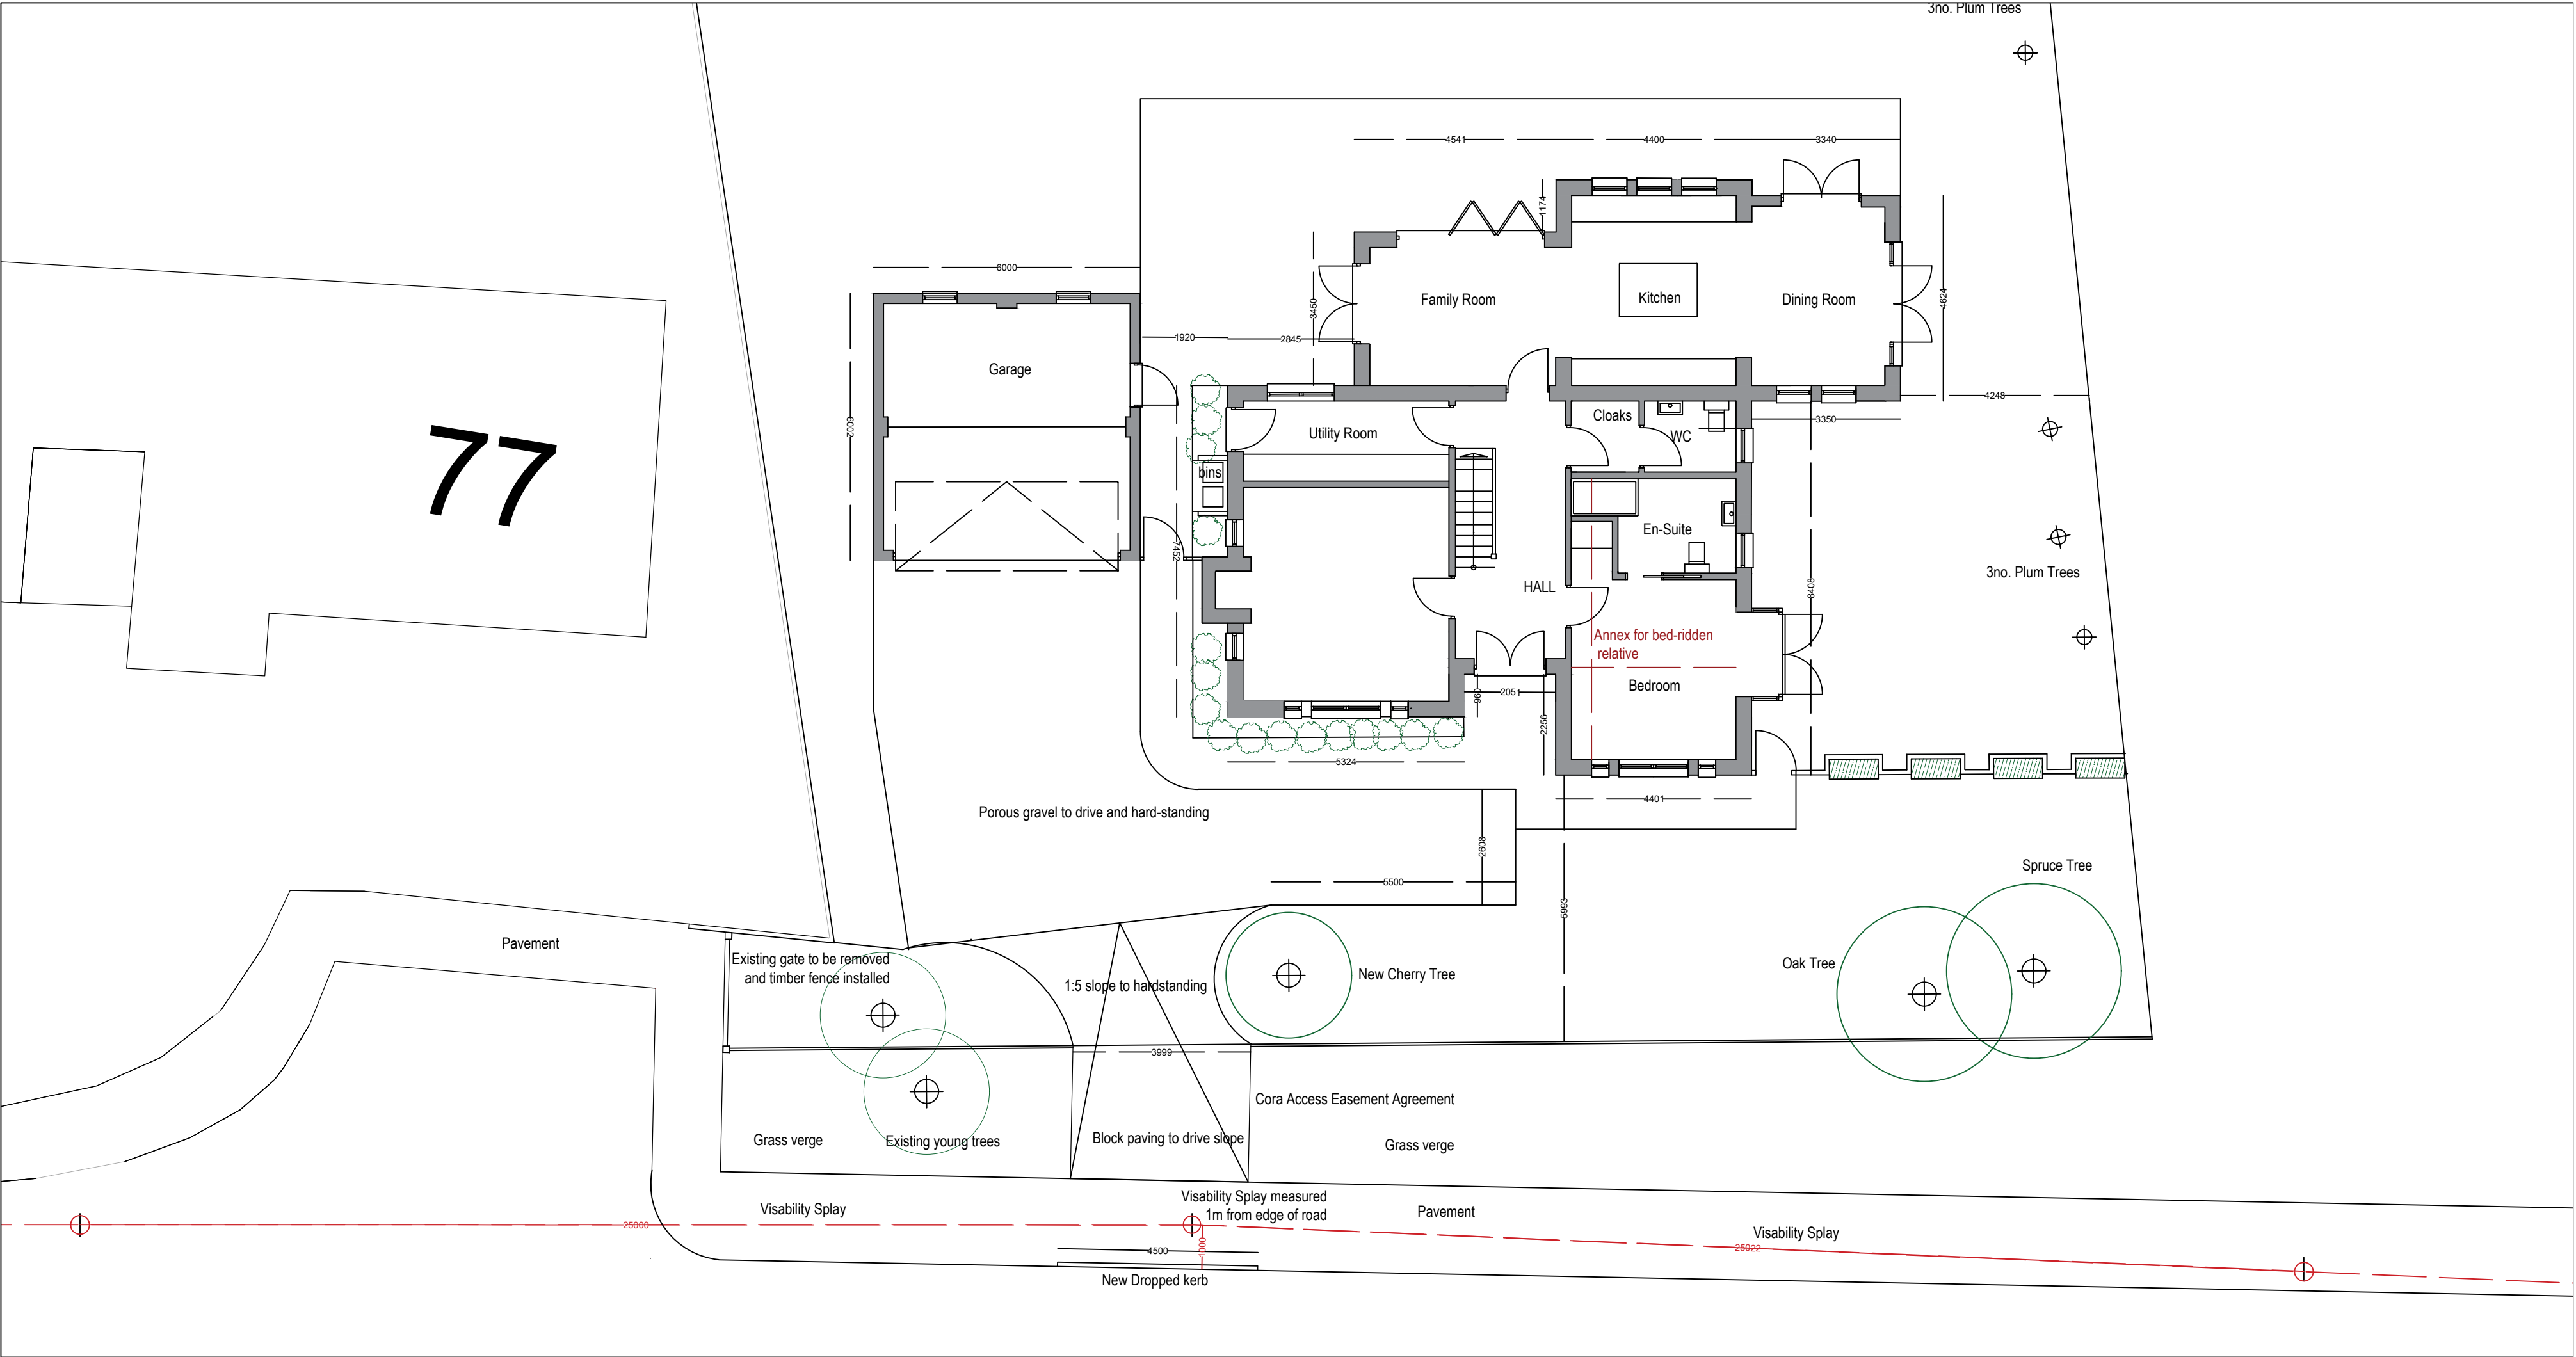

Section thru Entrance Drive to Road

<i>Client :</i> Ms. E Taberer <i>Address :</i> Roseway Stoke Golding CV13 6HQ	<i>Project :</i> Proposed New House <i>Title :</i> Proposed Visibility Splay and Slope <i>Title :</i> 23.046.04 <i>Rev :</i> - <i>Date :</i> 17.10.23 <i>Scale:</i> 1:100@A2	<i>Revisions :</i>	SDP Architecture Gale House, 15 Melton Road Waltham-on-the-Wolds LE14 4AJ M. 07930659595 E. info@sdparchitecture.co.uk
--	--	--------------------	---