


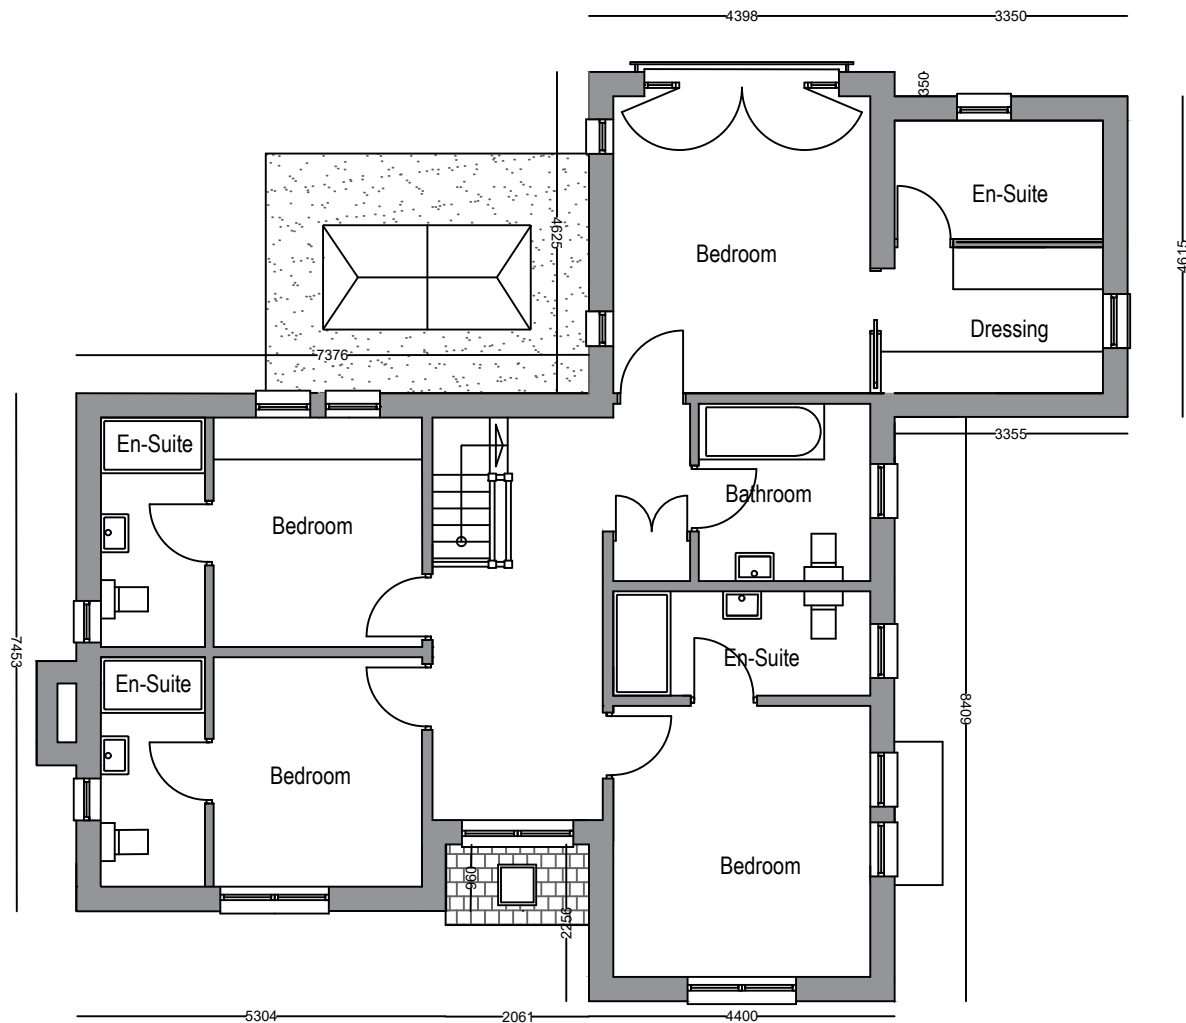


 


First Floor Plan

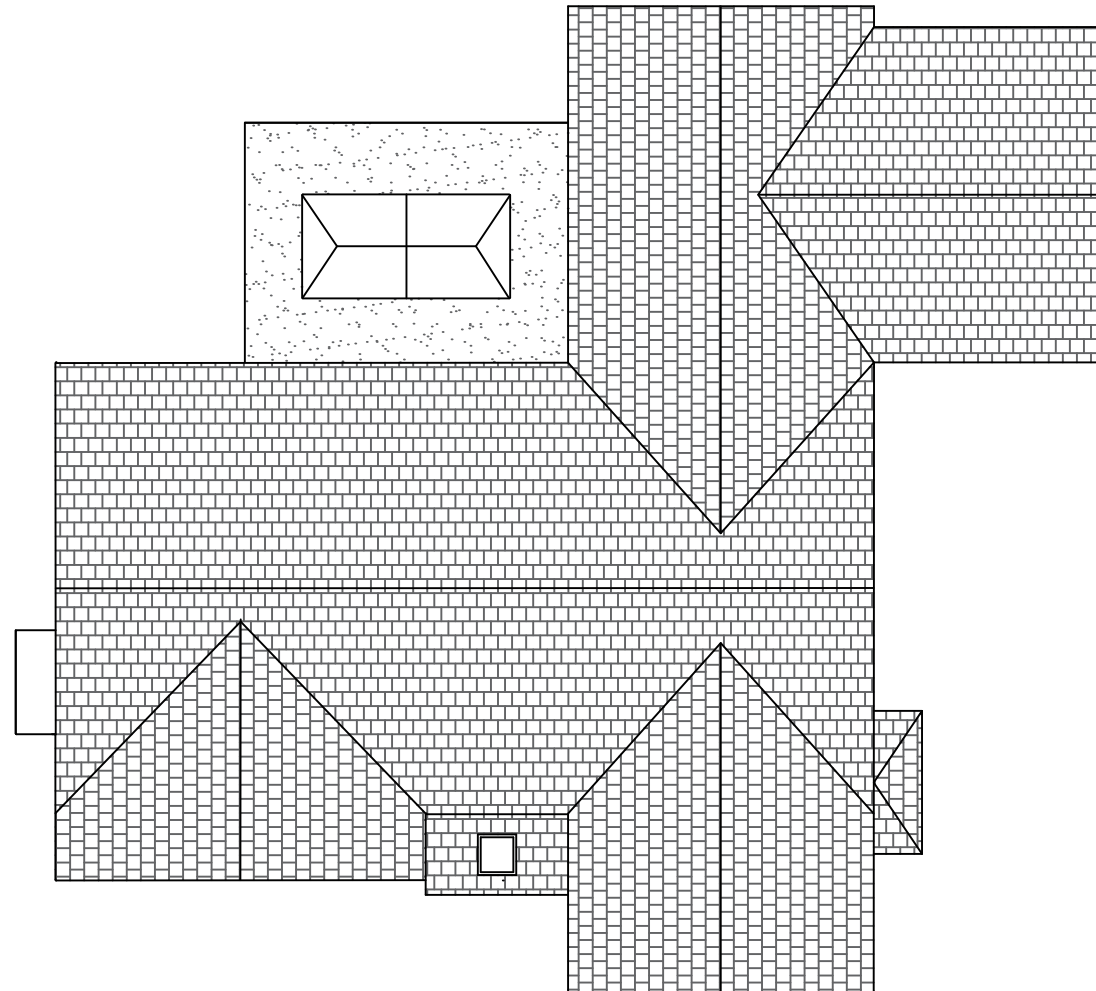

Roof Plan

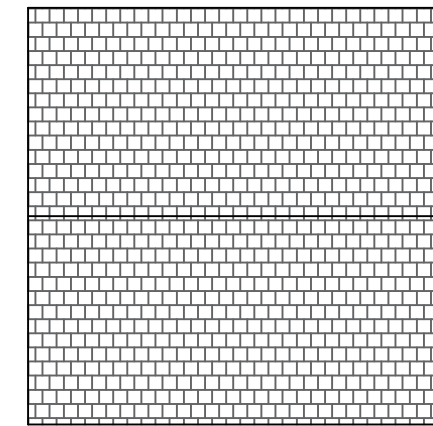

House Siting on Slope

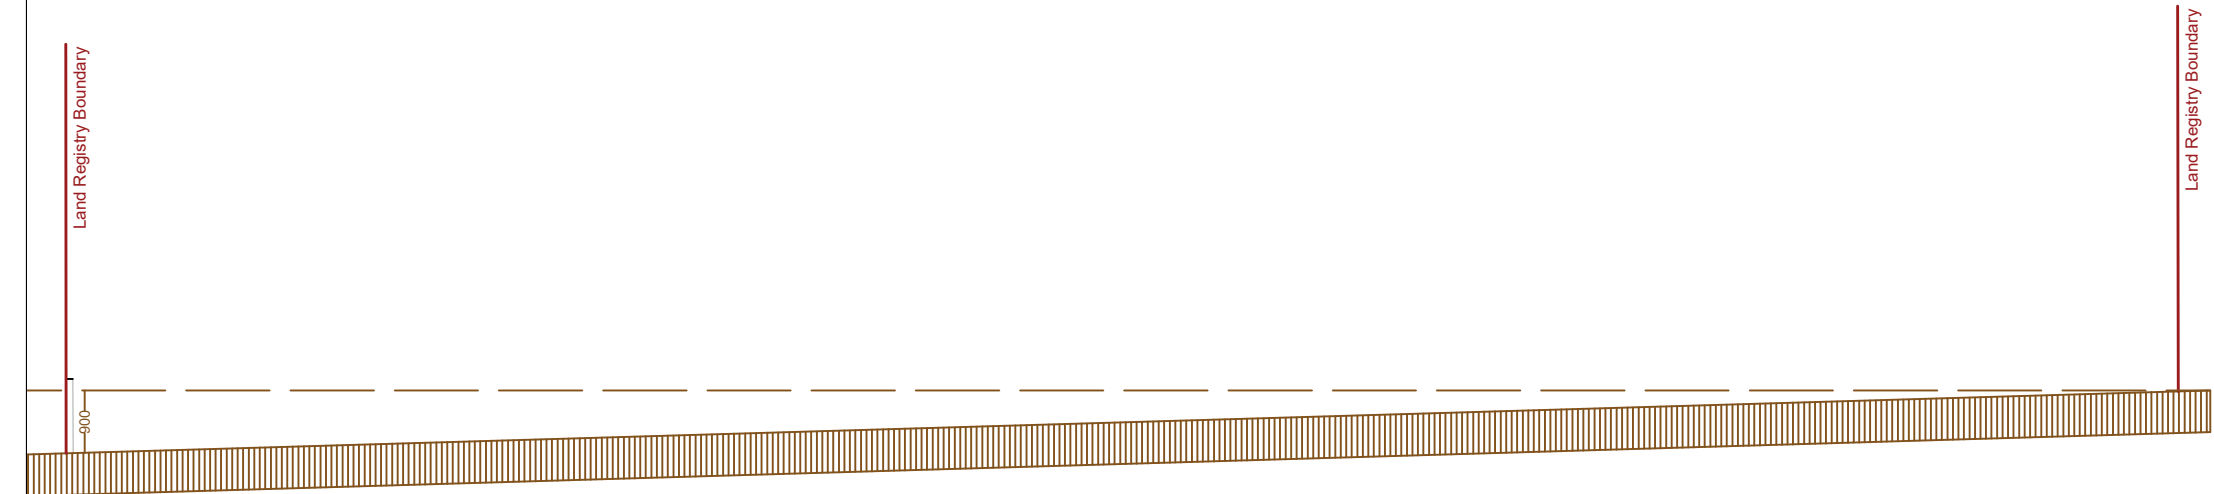

Existing Site Slope

<i>Client :</i> Ms. E Taberer	<i>Project :</i> Proposed New House	<i>Revisions :</i> A - 13.11.2023 - Dimensions added to First Floor	SDP Architecture
<i>Address :</i> Roseway Stoke Golding CV13 6HQ	<i>Title :</i> Proposed Plans & Site Elevation <i>Title :</i> 23.046.06 <i>Rev :</i> A <i>Date :</i> 17.10.23 <i>Scale:</i> 1:100@A2		Gale House, 15 Melton Road Waltham-on-the-Wolds LE14 4AJ M. 07930659595 E. info@sdparchitecture.co.uk