


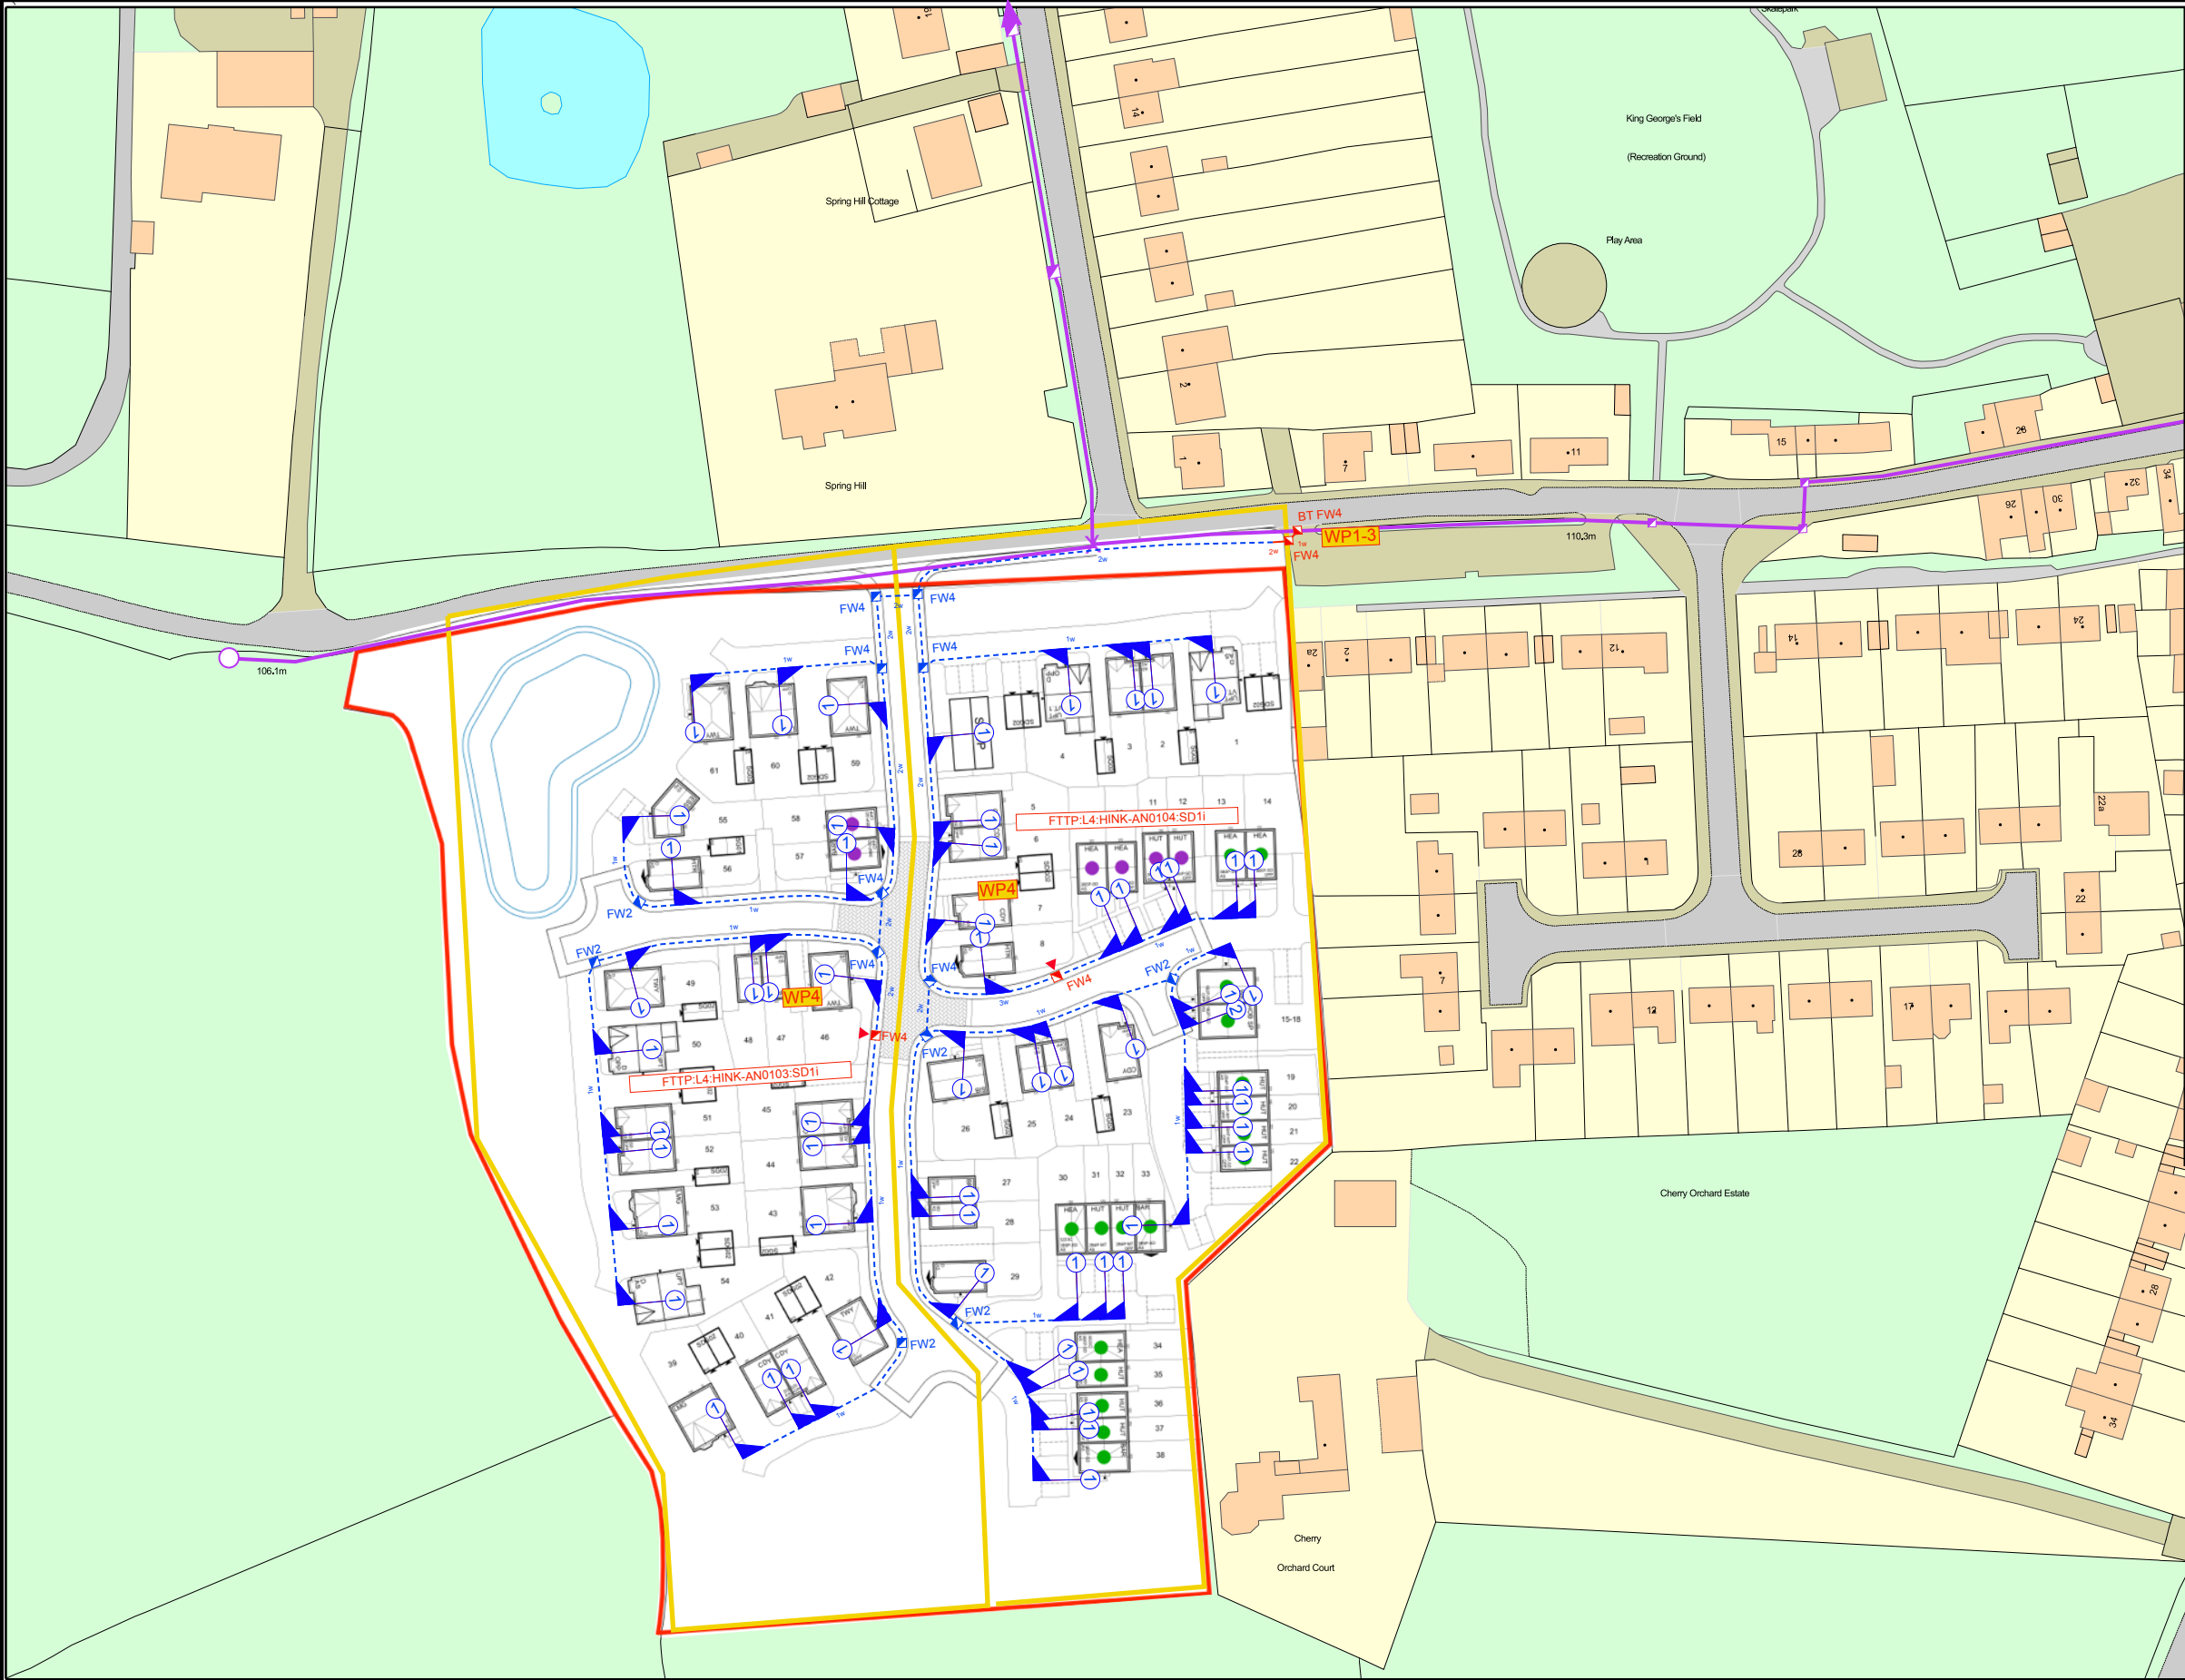

Reference:	VM.NBU.285958
Customer:	Owl Homes
Works Address:	Wood Lane, Higham on the Hill, Hinckley
Planned in accordance with ANE_HT_EN_109_RALL & ANE_HT_PG_080_RALL	
Work Point Reference Details	
1:	VM to build 1x BT FW4 chamber over existing BT duct on Main Street / Wood Lane
2:	VM to build 1x FW4 chamber, and dig approx. 1m to new BT FW 4 chamber, to create PIA link
3:	From new FW4 chamber, VM to leave 2x 1m poke out (96mm duct) for developer to pick up
4:	VM to build 2x Level 4, SD1i cabinets, with accompanying FW4 chambers on site, as shown on the design
5:	Developer to complete all on site works - shown in blue - laying 54mm/ 96mm duct, constructing chambers, & building swept tees and toby boxes, where required
6:	Please make good all works in public footway once civil works have been completed
7:	Please liaise with site manager for exact location of site boundaries and "meet me point" for existing duct laid on site for developer
8:	xx
9:	xx
10:	xx
11:	xx
12:	xx
13:	xx
14:	xx

Any modification to the drawing or use of alternative items to those specified must be agreed with Virgin Media's local planning department

Reproduced from the Ordnance Survey map by Virgin Media with permission of Ordnance Survey on behalf of the Controller of Her Majesty's Stationary Office © Crown Copyright Virgin Media (100019209)

Planned
1w

Chamber with and without Equipment

Overground and Underground Cabinet

Swept Tee and SID with number of feeds

National Network / Other Operator

CIVILS
Duct Path with number of ways

As-Built
1w

As-Built
1w

Planned
xxx

National Network Fibre Cable

Copper Cable

Coax Cable

Exterior Connector

Power Cable

CABLES

Fibre Cable

National Network Fibre Cable

Copper Cable

Coax Cable

Exterior Connector

Power Cable

As-Built
xxx

As-Built
xxx

As-Built
xxx

As-Built
xxx

As-Built
xxx

As-Built
xxx

Drawn by: Patrick Duffy

Date: 08/03/2023

Scale: 1:1250

Job No: VM.NBU.285958

Drawing No: Drawing No. 3

A3 **INTERNAL**

Virgin Media
500 Brook Drive,
Reading
RG2 6UU