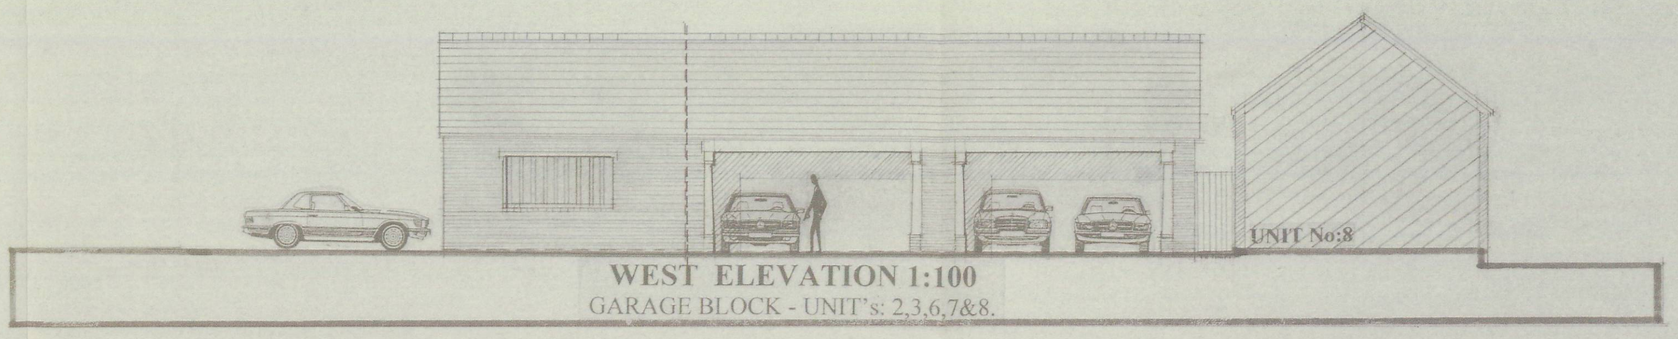

WEST ELEVATION 1:100
GARAGE BLOCK - UNIT's: 2,3,6,7&8.

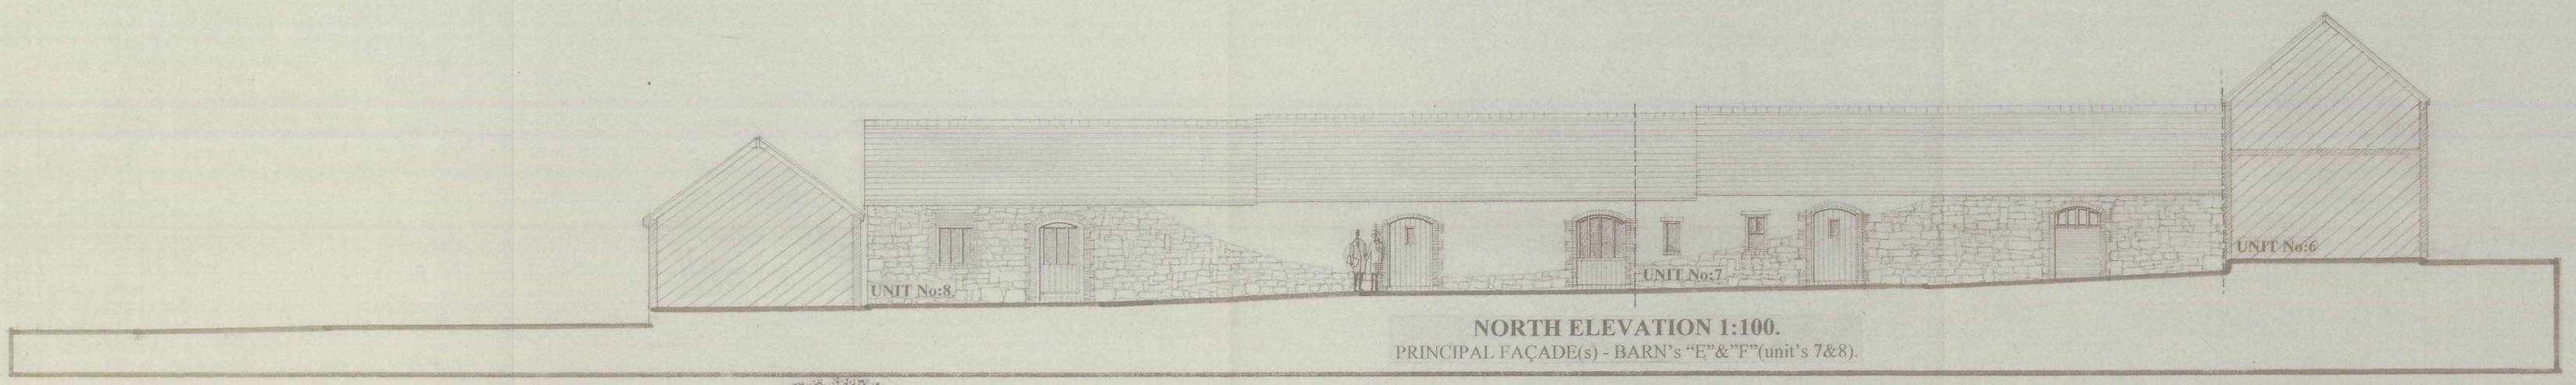

NORTH ELEVATION 1:100.
PRINCIPAL FAÇADE(s) - BARN's "E"&"F"(unit's 7&8).

ELEVATIONS
(PROPOSED)

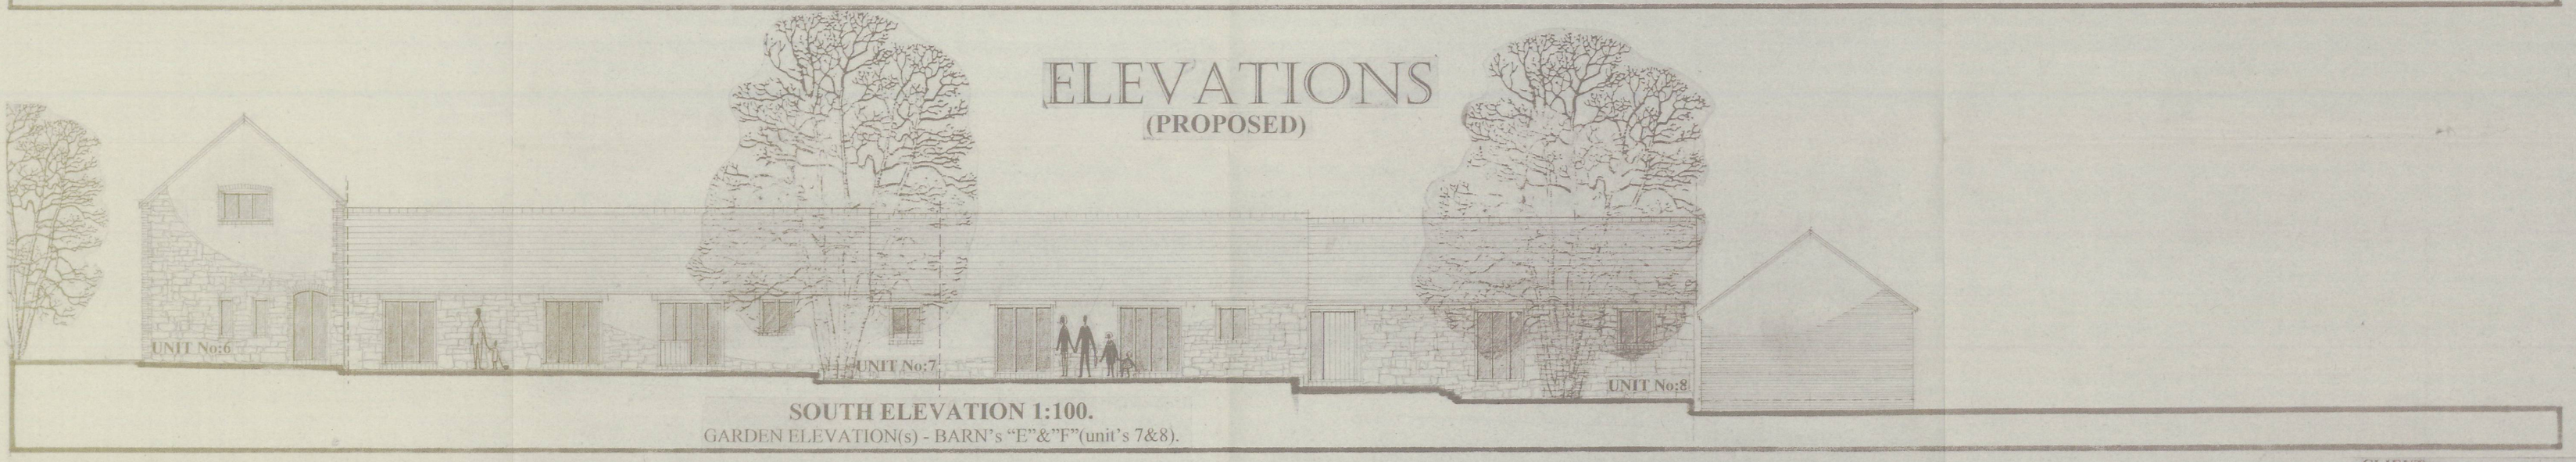

SOUTH ELEVATION 1:100.
GARDEN ELEVATION(s) - BARN's "E"&"F"(unit's 7&8).

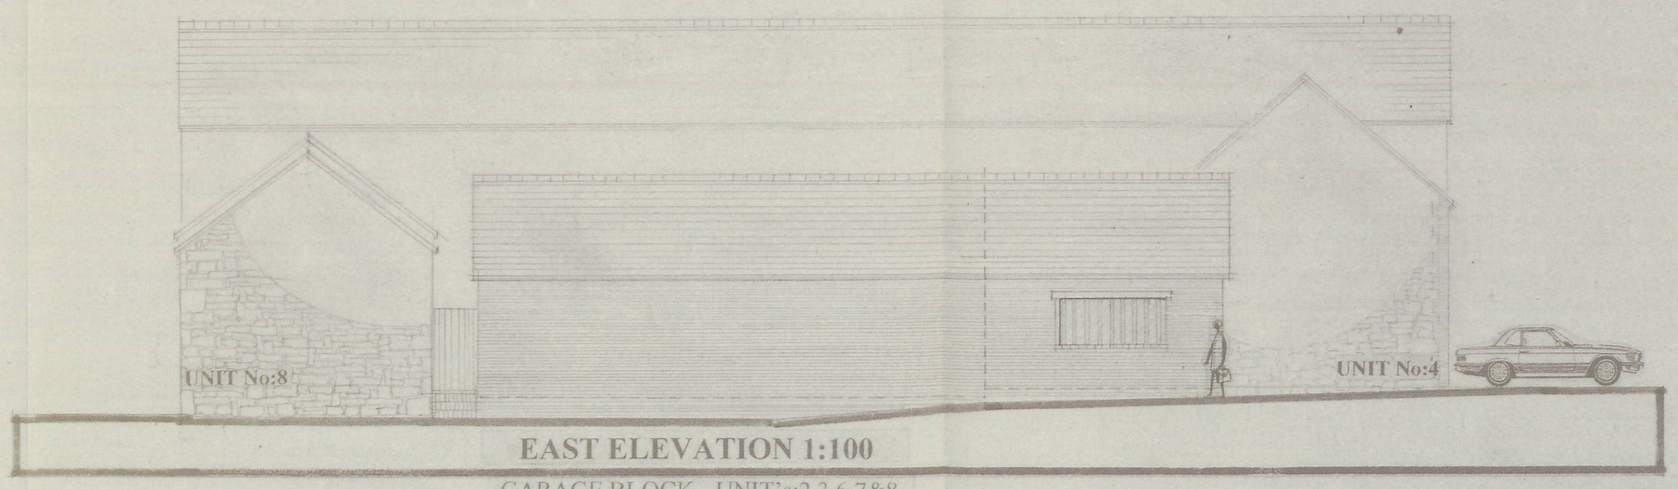

EAST ELEVATION 1:100
GARAGE BLOCK - UNIT's:2,3,6,7&8.

CLIENT:
Mr.T.Chapman.

PROJECT:
Proposed Residential Development.
Home Farm.
Groby.
Leicestershire.

DRAWING TITLE:
Proposed Elevations:-
Barn (D) – Unit No:6,
Barn (E) – Unit No:7 and
Barn (F) – Unit No:8.
Garage Block – Unit's 2,3,6,7 & 8.

SCALE:1/100. **DATE:**July 2009
DRWG.No:HMD/PD/0167/06.A
© copyright HMD/2009.

HOUSEMARTIN
DESIGNS



DEVELOPMENT SERVICES
08 OCT 2009
RECEIVED

TEL/FAX: (0044) 1530 273367