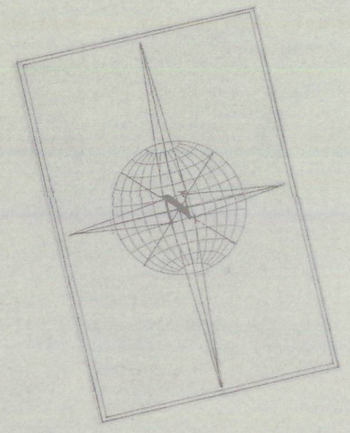

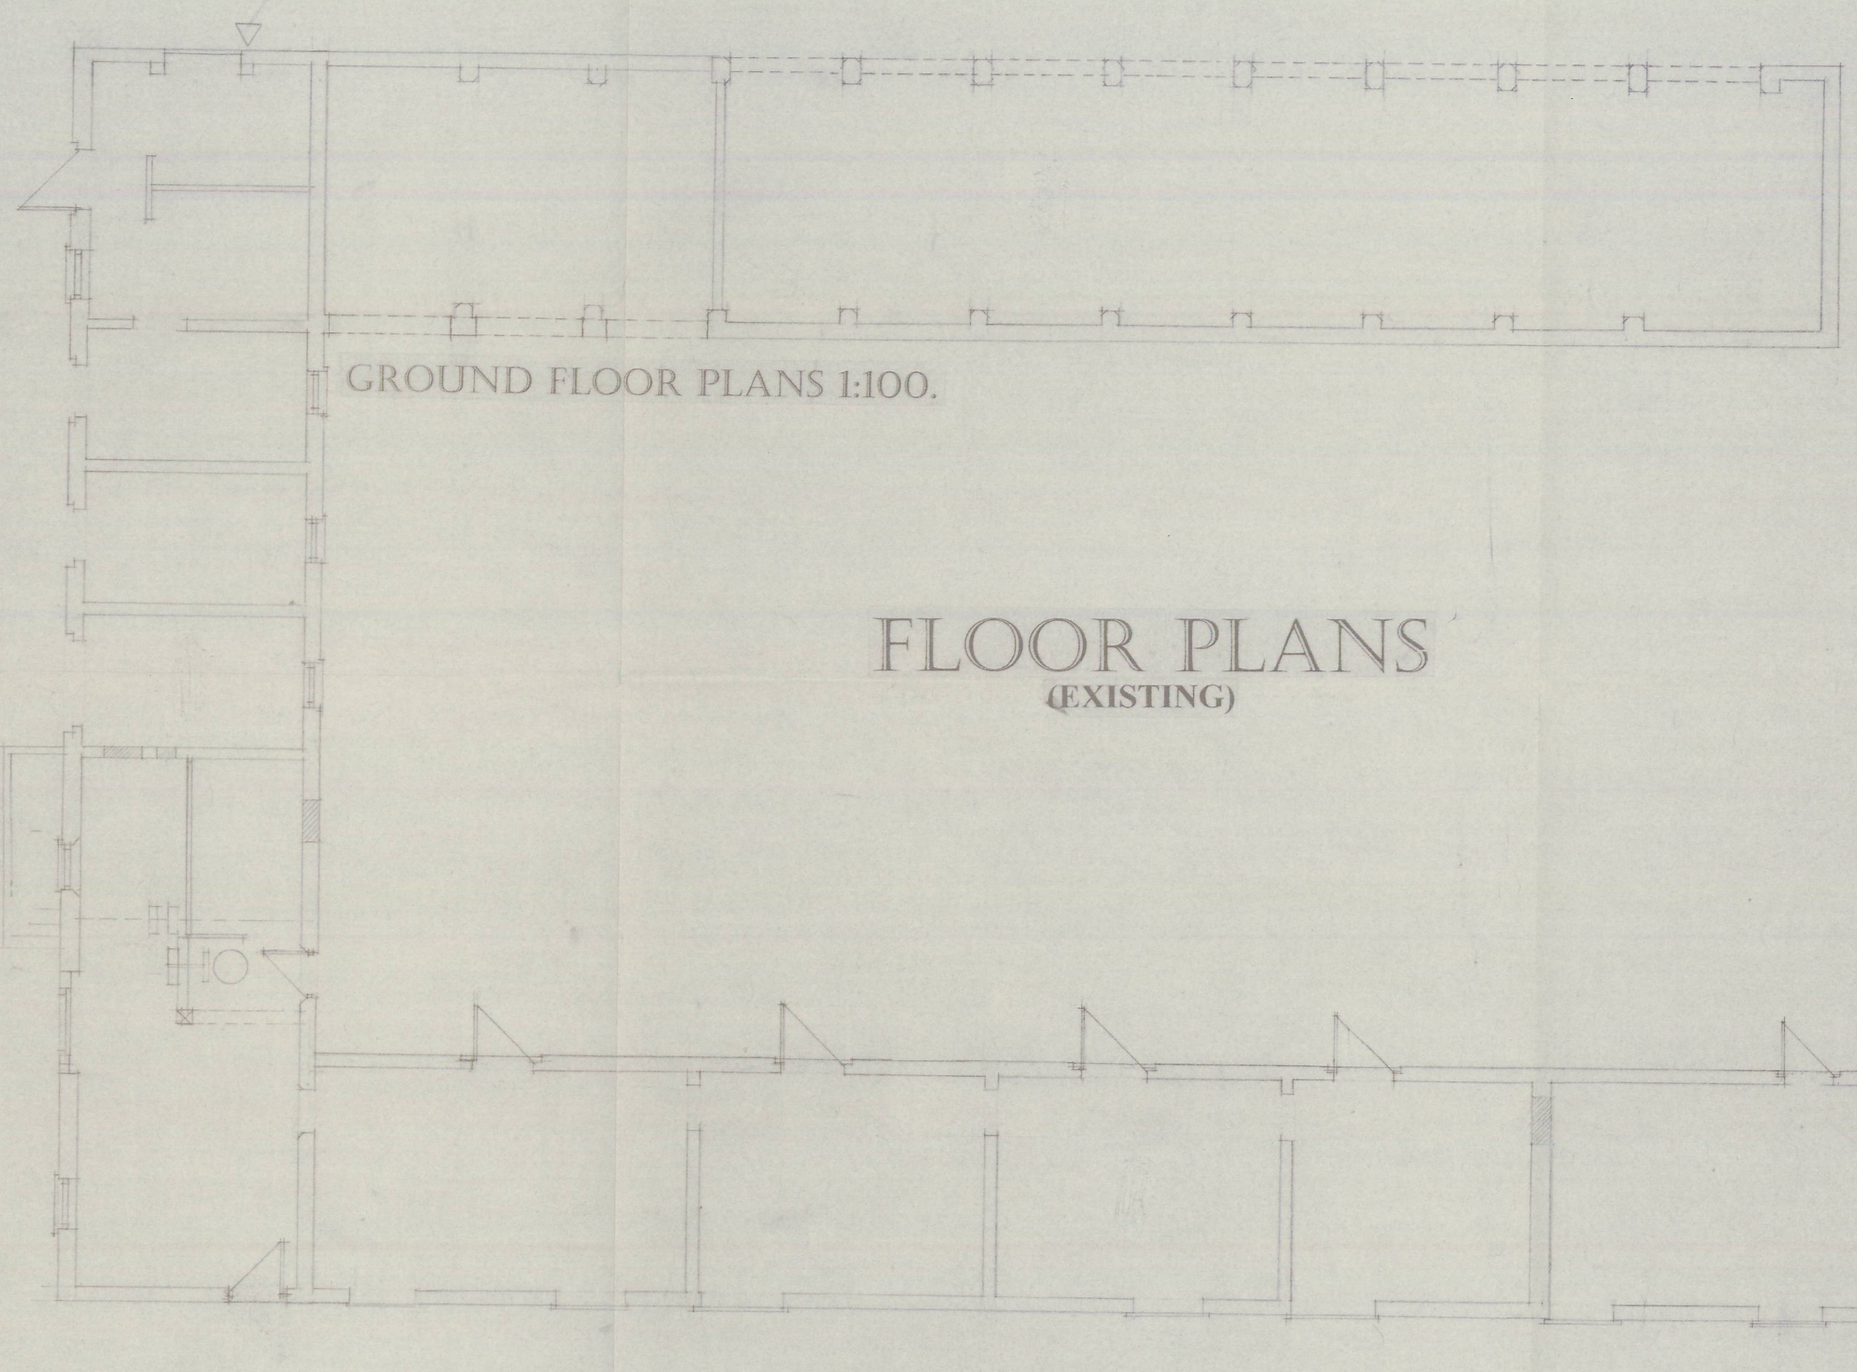

GROUND FLOOR PLANS 1:100.

FLOOR PLANS
(EXISTING)

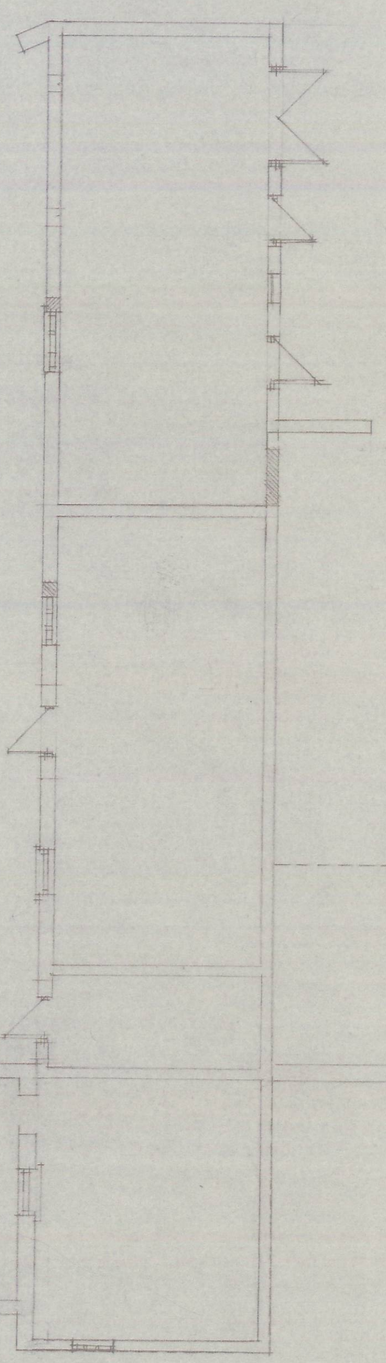

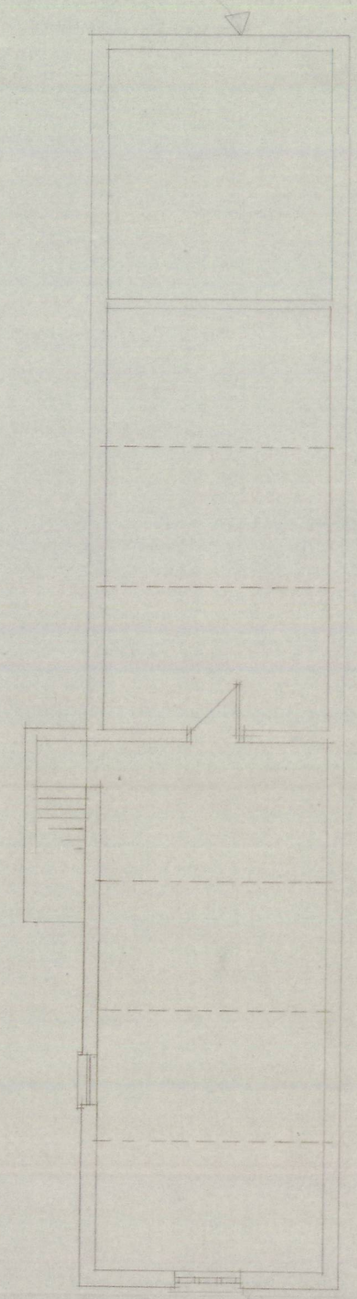

UPPER FLOOR PLANS 1:100

CLIENT:
Mr.T.Chapman.

PROJECT:
Proposed Residential Development.
Home Farm
Groby.
Leicestershire.

DRAWING TITLE:
Existing Floor Plans:-
Barn(B) - Unit No:4,
Barn (C) - Unit No:5,
Barn (D) - Unit No:6,
Barn (E) - Unit No:7 and
Barn (F) - Unit No:8.

SCALE:1/100. **DATE:July'09.**
DRWG.No:HMD/SV/0167/04.A

C copyright HMD/2009.

HOUSEMARTIN
DESIGNS



DEVELOPMENT SERVICES
0 8 OCT 2009
RECEIVED

TEL/FAX: (0044) 1530 273367

C copyright HMD 2008