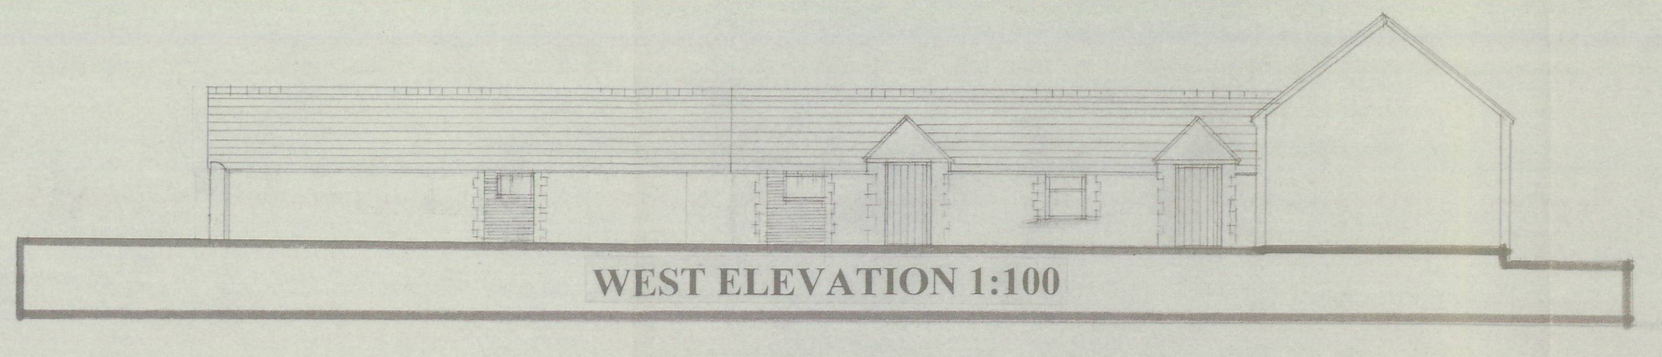

WEST ELEVATION 1:100

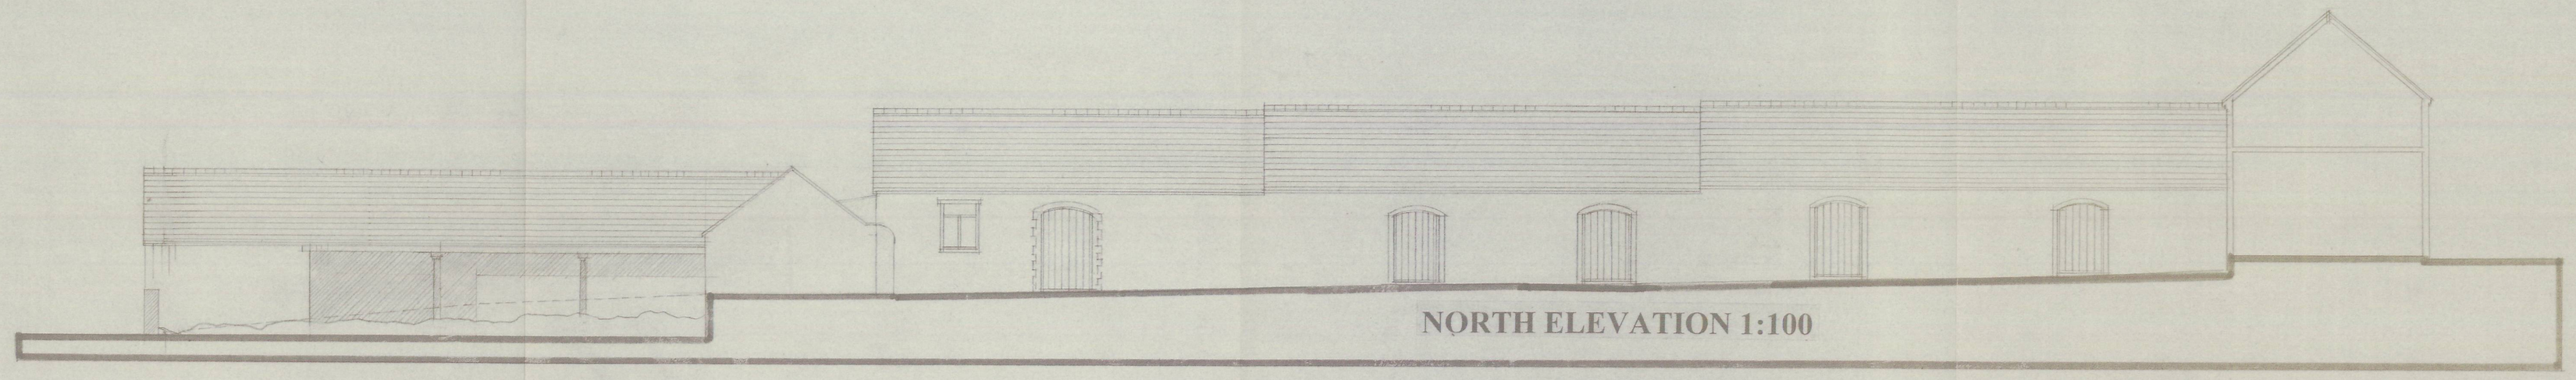

NORTH ELEVATION 1:100

ELEVATIONS

(EXISTING)

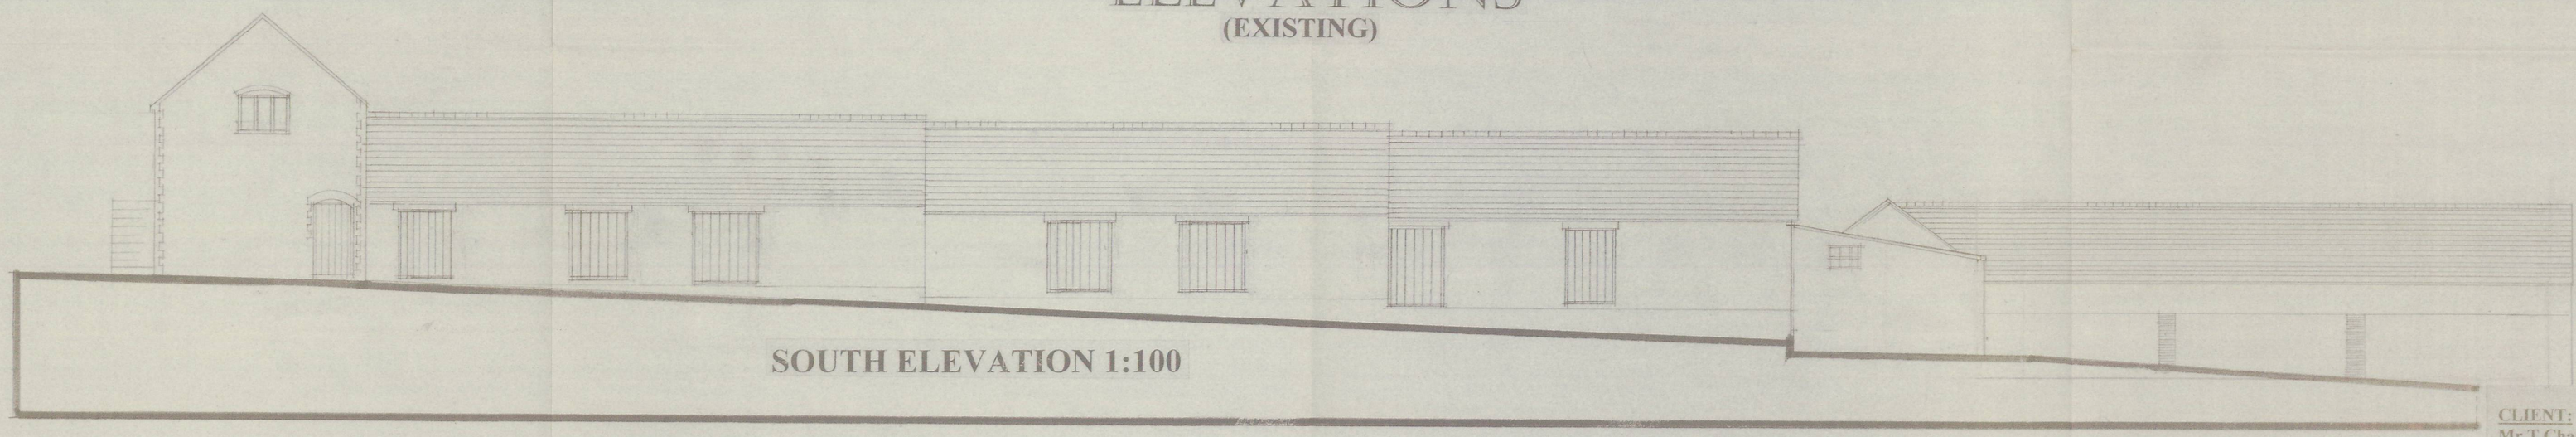

SOUTH ELEVATION 1:100

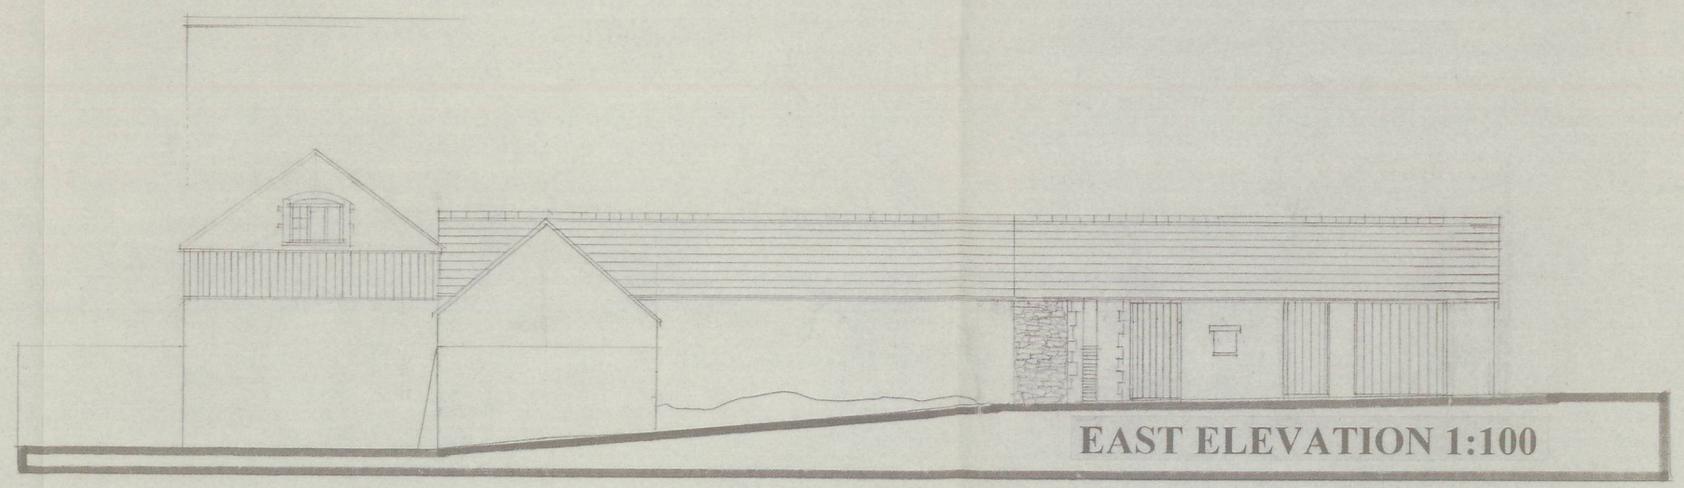

EAST ELEVATION 1:100

CLIENT:
Mr.T.Chapman.

PROJECT:
Proposed Residential Development.
Home Farm.
Groby.
Leicestershire.

DRAWING TITLE:
Existing Elevations:-
Barn (D) - Unit No:6,
Barn (E) – Unit No:7 and
Barn (F) – Unit No:8.

SCALE:1/100. **DATE:**July 2009.
DRWG.No:HMD/SV/0167/06.A

© copyright HMD/2009.

HOUSEMARTIN
DESIGNS



TEL/FAX: (0044) 1530 273367

DEVELOPMENT SERVICES
08 OCT 2009
RECEIVED