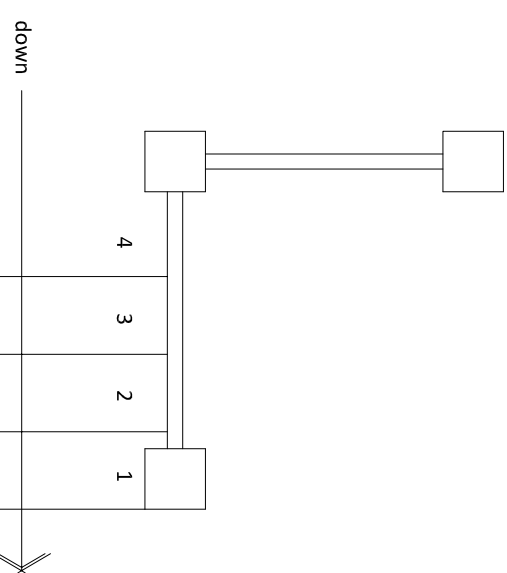
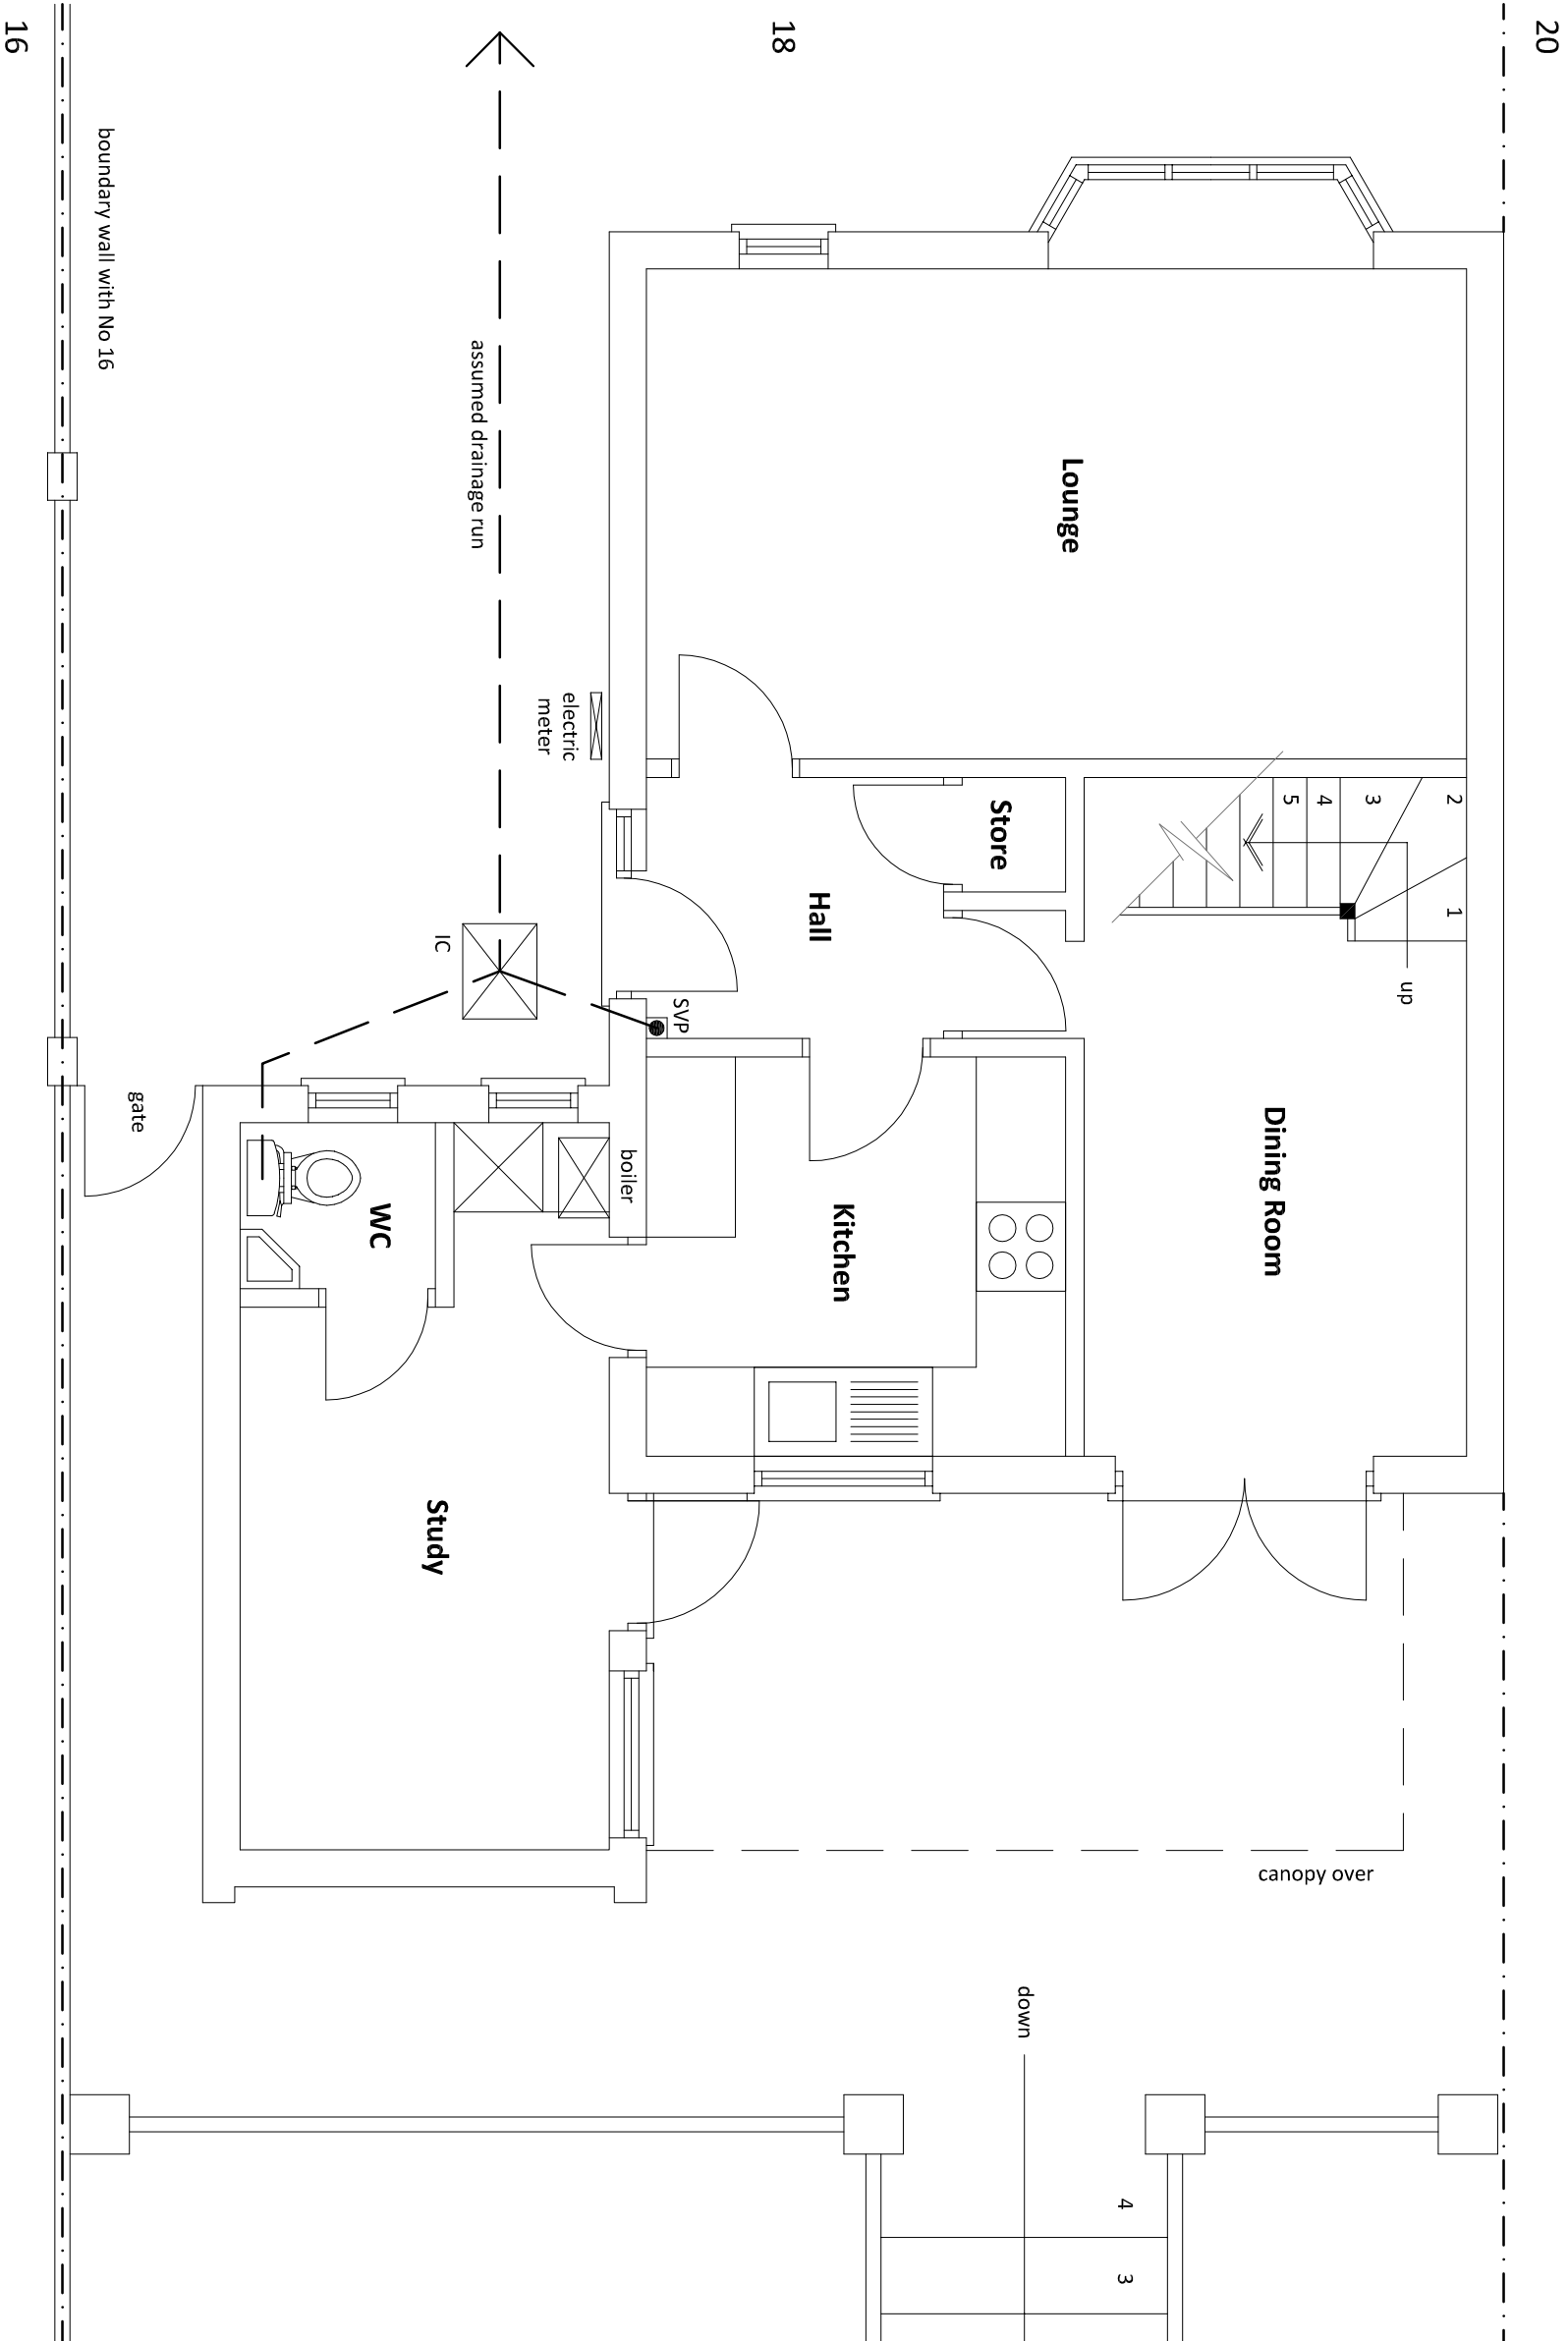


EXISTING GROUND FLOOR

Side Extension &
Internal Alterations

18 Harwood Drive,
Hinckley LE10 1UJ

dwg no:- scale:- date:-
25.20.01 1:50 (A3) July 2025

pgs design
mobile:- 07827 930918
pgsdesign2014@gmail.com