




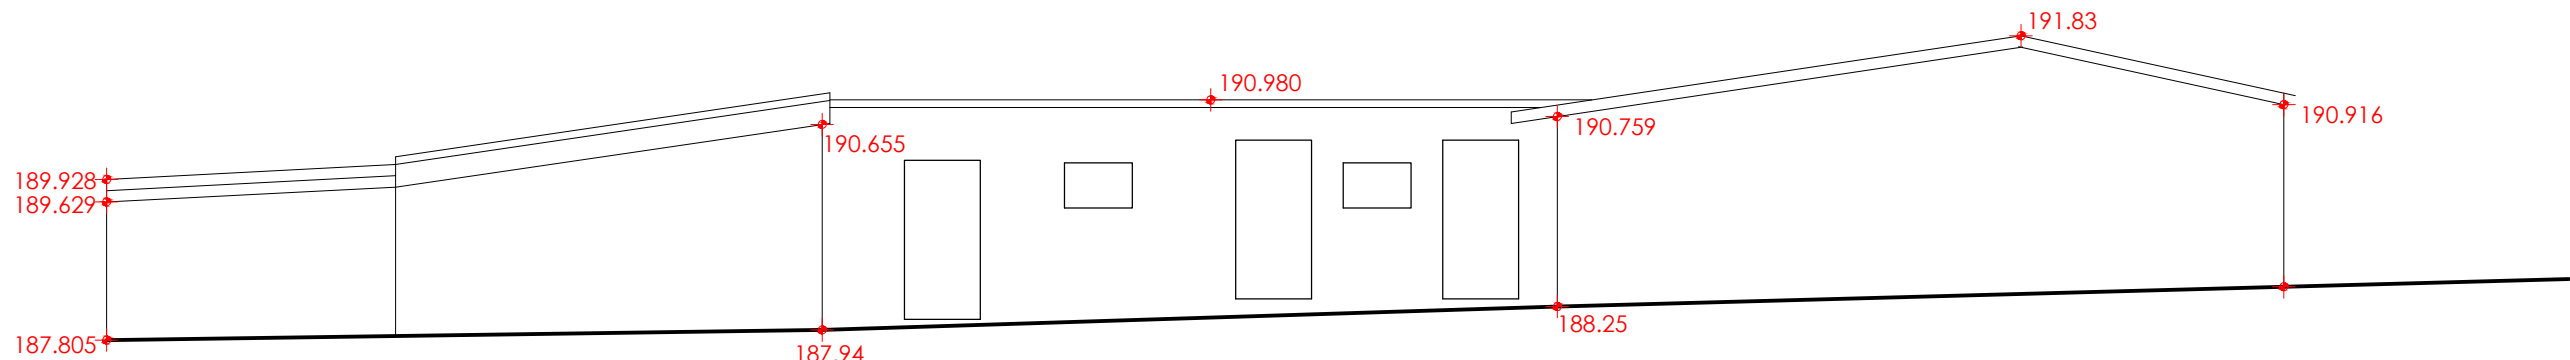

Existing plan layout of application area
(Goat barn to be demolished)

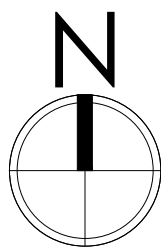

Existing SE elevation into the site

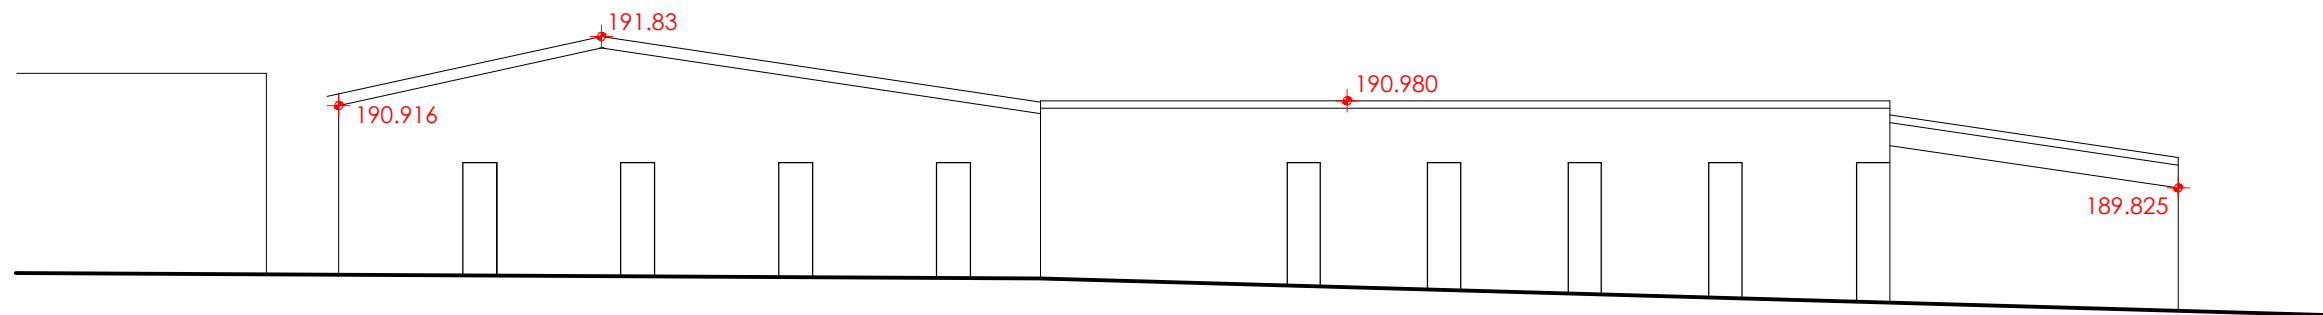

Existing NW elevation across boundary

COPYRIGHT NOTICE:
This drawing is the copyright of the Architects
and may not be reproduced or used except
by written permission.

© Crown copyright and database right (2014). Ordnance Survey licence number 100047514

Notes
This drawing is to be read in conjunction with all relevant drawings and specifications.
Do not scale from this drawing, use figured dimensions only. All levels and dimensions to be checked on site. All
level and dimensional discrepancies are to be brought to the immediate attention of HSSP Architects Ltd.
Responsibility cannot be accepted for alterations outside deviation from this design without prior
acknowledgement of HSSP Architects Ltd.
Copyright reserved. This drawing may only be used for the client and location specified in the title block. It may not
be copied or disclosed to any other third party without prior written consent from HSSP Architects Ltd.
Prior to any works commencing on site, the engineer is to be contacted regarding the current status, revision or
regulatory approval of this drawing.
All work is to be to the entire satisfaction of the HMC or Local Authority not withstanding anything drawn or
indicated on these drawings. All waterworks and materials to be the best of their respective kind and of equal
equivalent to the standards given in British Code of Practice. All materials, dimensions and levels to be
ascertained or checked and verified on the before specific areas of work are commenced.
This drawing is to be read in conjunction with clients specifications/employee requirements and structural engineers
design.

06/11/2023 KES/MCP Rev. P1: Planning Issue.
Revision Notes.
Drawing Status.

PLANNING



Pera Business Park, Nottingham Road
Melton Mowbray, LE13 0PB

Telephone: 01664 563 288 Fax: 01664 563 360
E-Mail: info@hssparchitects.co.uk Web: www.hssparchitects.co.uk

Project:
Redgate Farm Animal Sanctuary
233 Shaw Lane, Markfield
Leicestershire
LE67 9PW

Title:
Existing Plan & Elevations (Cattery area)

Scale: 1:100	Drawn: NC	Checked: -	Date: June 2023
Drawing No: 8860_01_02	Revision: P1		

HSSP A1