
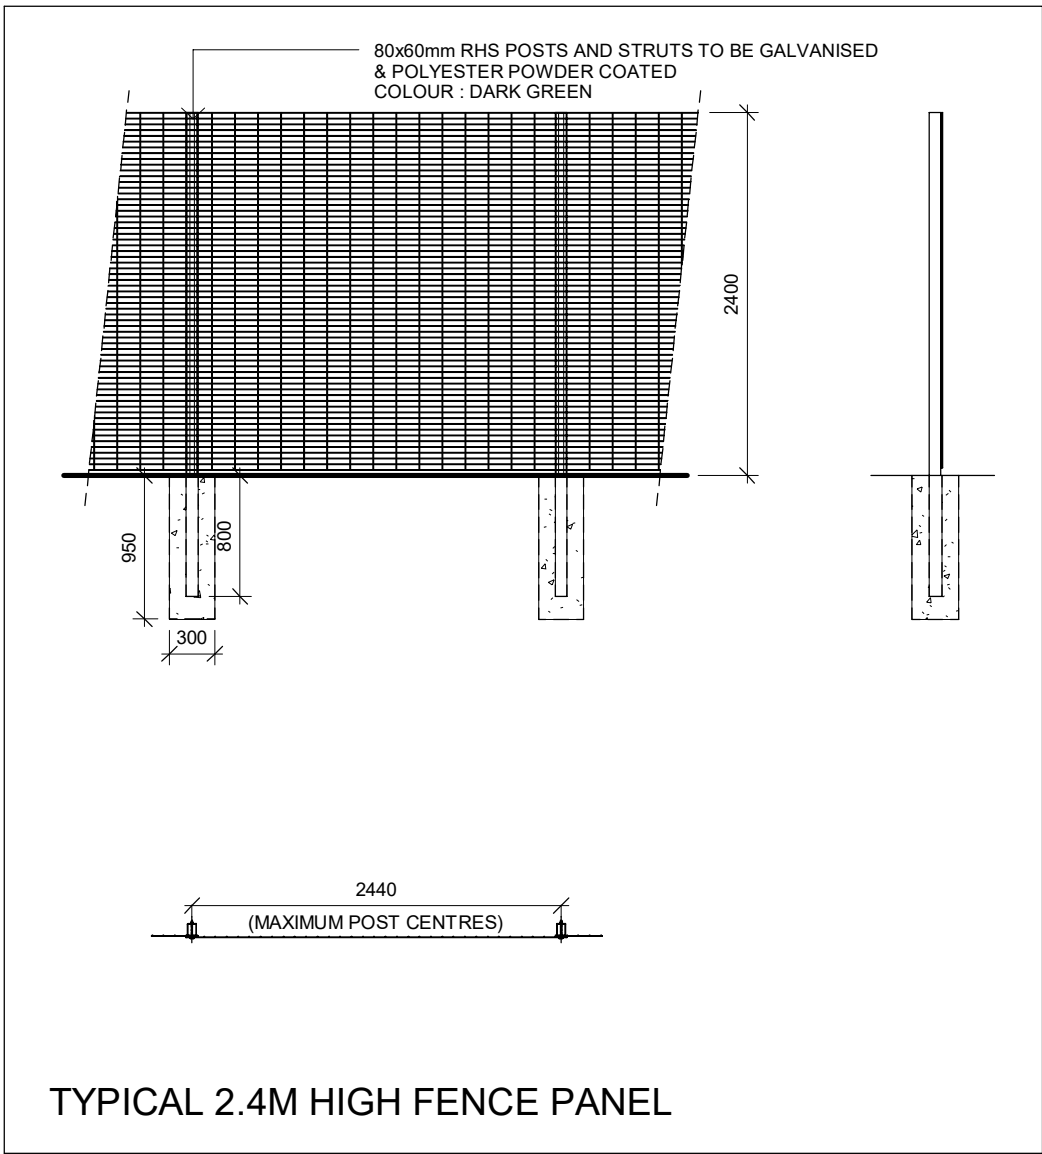
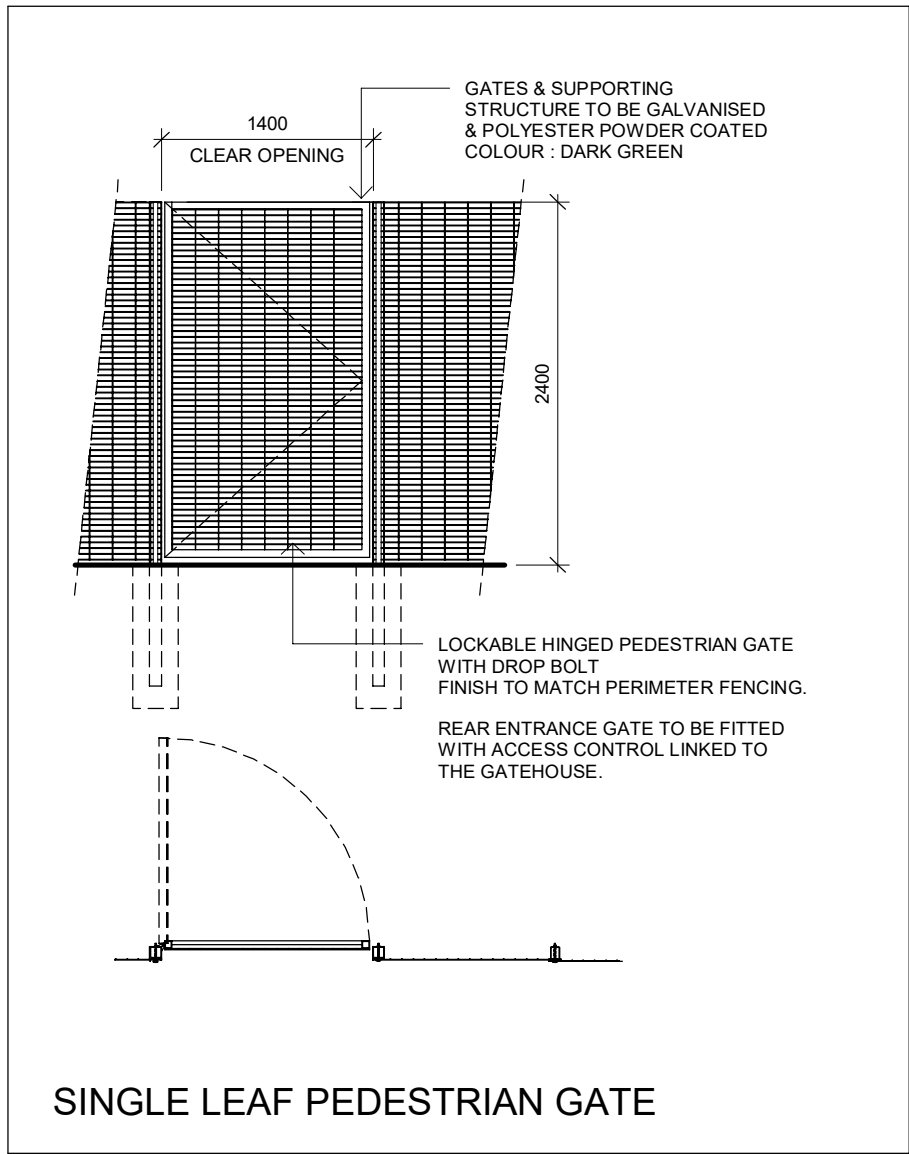
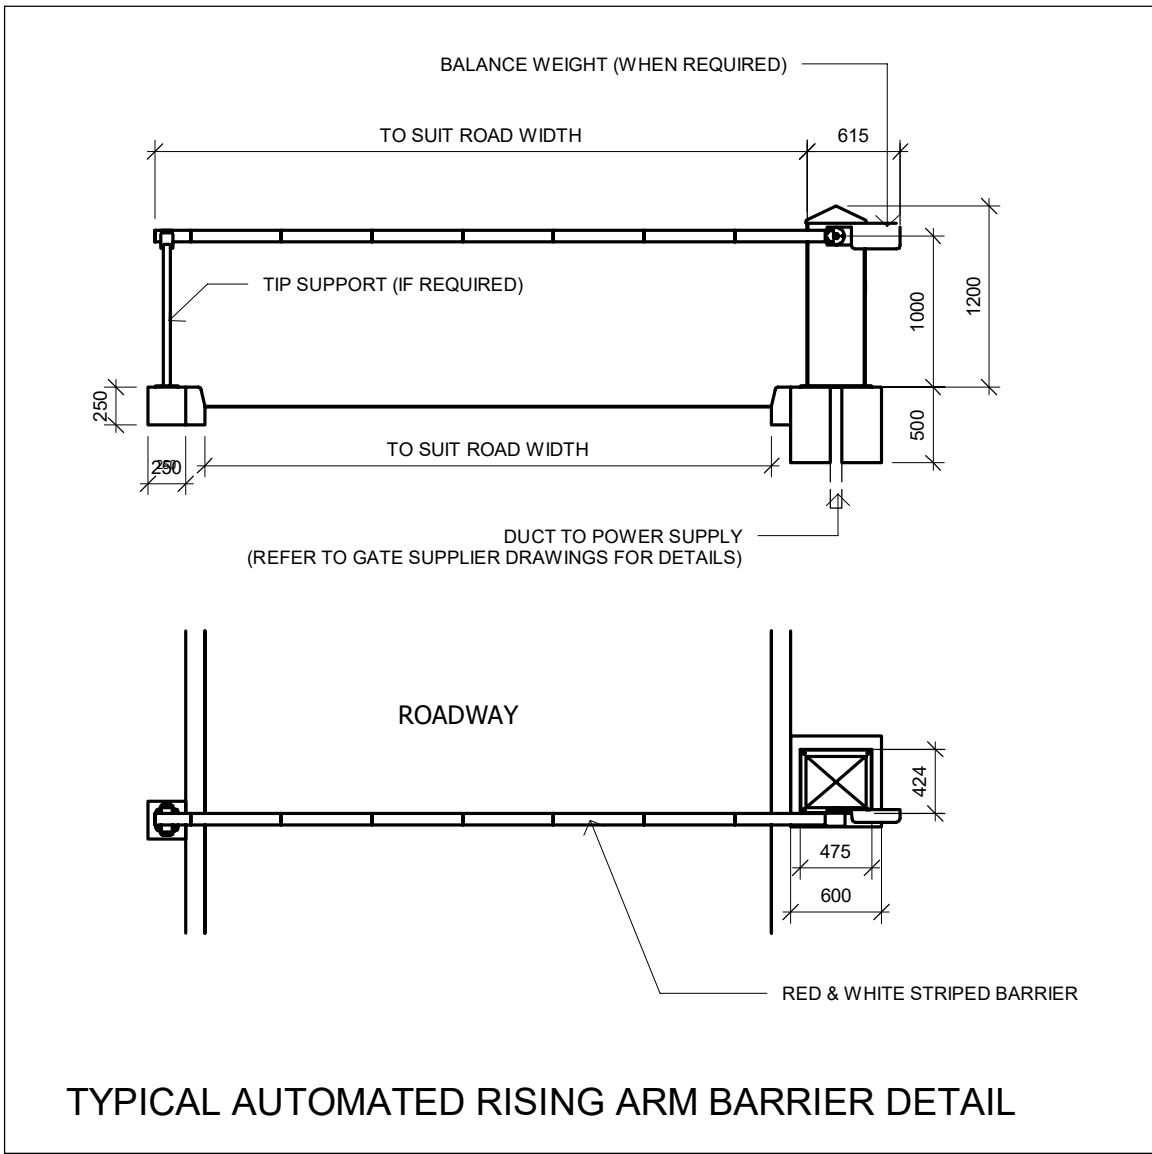
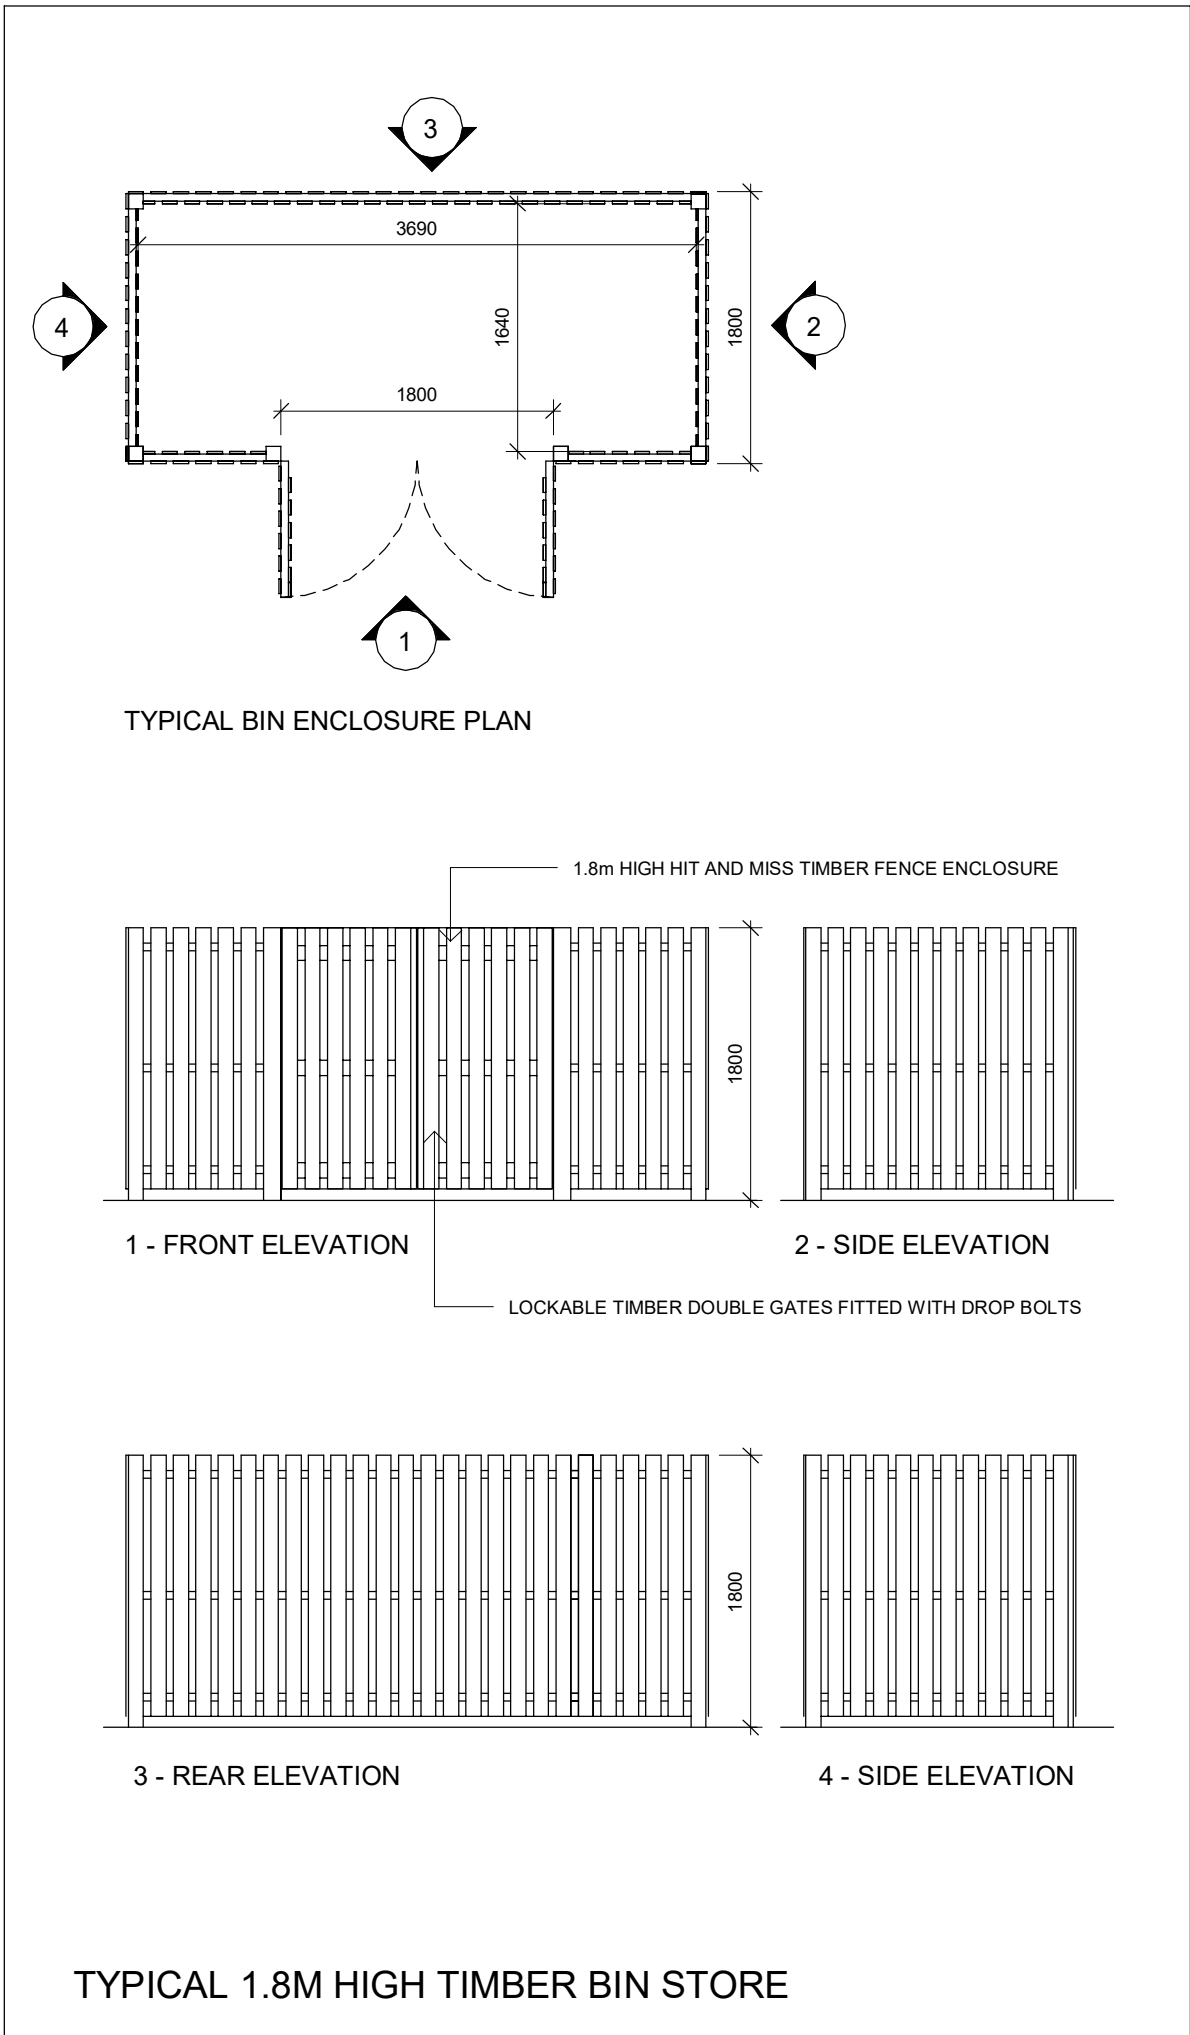


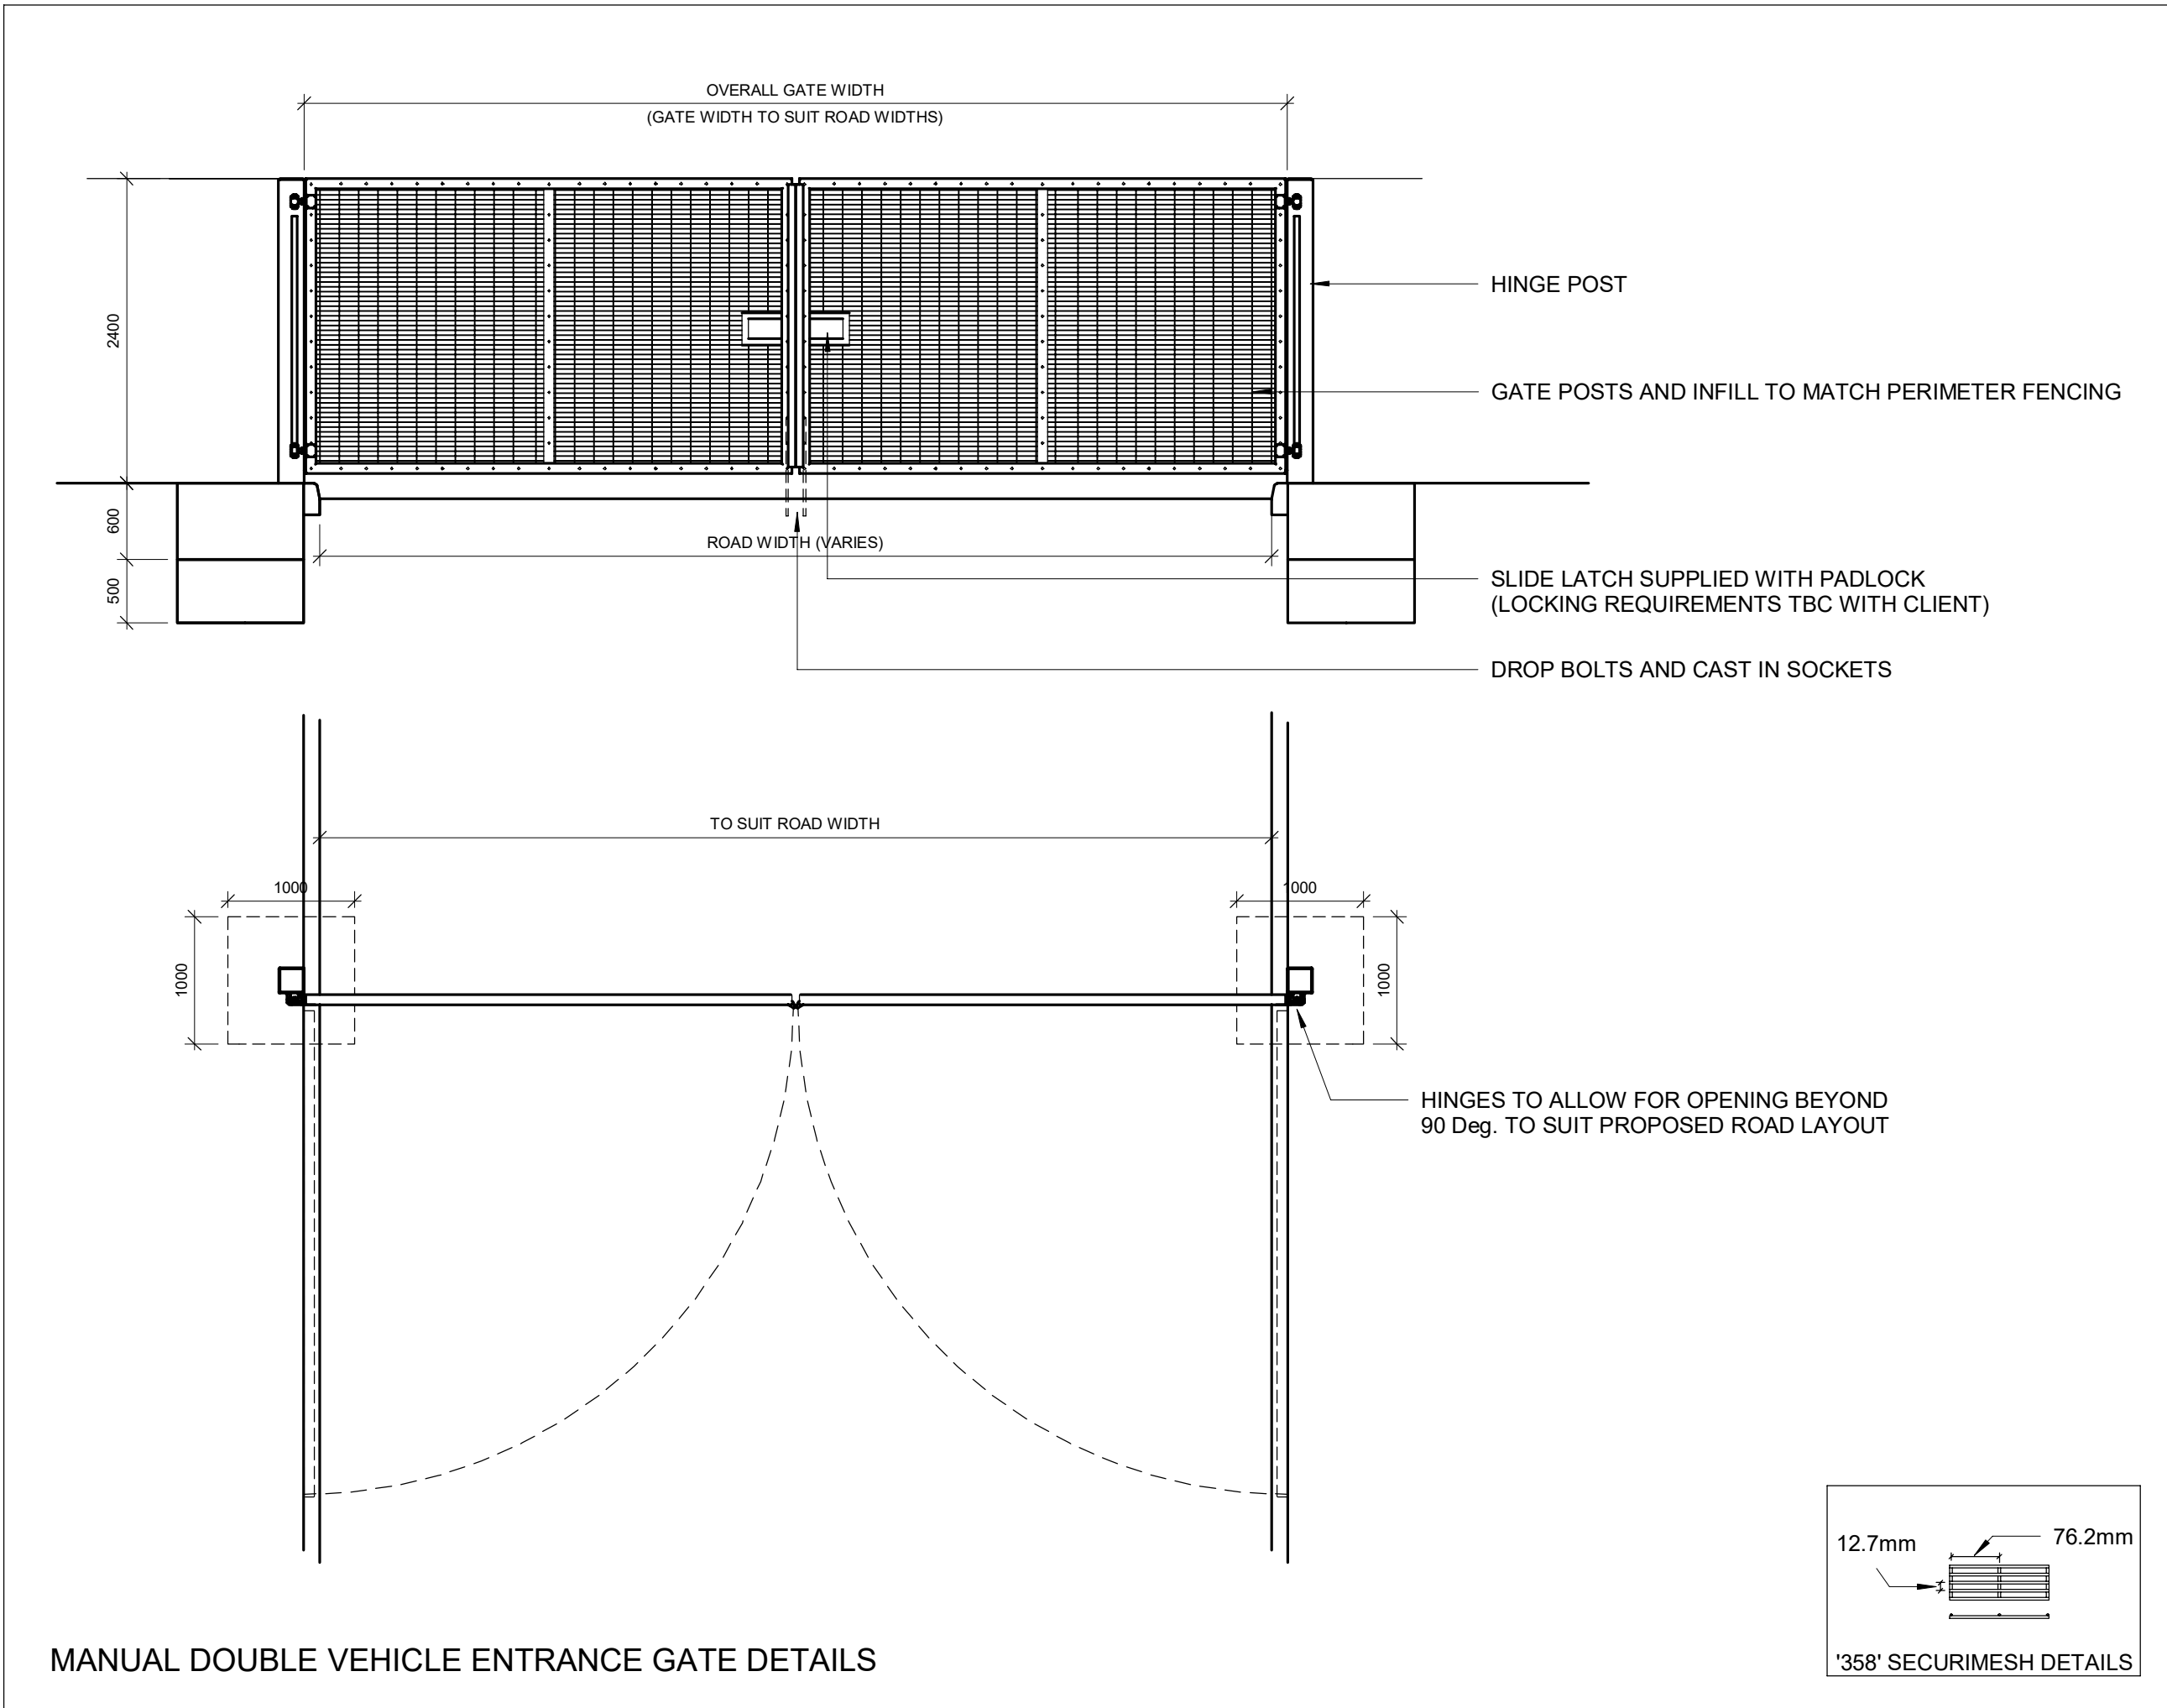

EXTERNAL PROTECTION TYPE EP1 - SINGLE SIDED ARMCO BARRIER	EXTERNAL PROTECTION TYPE EP2 - HEAVY DUTY BOLLARDS (2 TO EACH VAN PARKING BAY)
EXTERNAL PROTECTION TYPE EP1A - SINGLE SIDED ARMCO BARRIER WITH HANDRAIL WHERE LOCATED ALONG WALKWAYS	
EXTERNAL PROTECTION TYPE EP3 - HEAVY DUTY BOLLARD (TO PROTECT WAREHOUSE DOOR OPENINGS)	
AUTOPIA 'MOTORCYCLE SECURITY BARRIER' SUITABLE FOR ONE TO THREE MOTORBIKES DEPENDING ON POSITIONING. AVAILABLE RAGGED FOR CASTING IN ONLY. MANUFACTURED FROM GALVANISED MILD STEEL TUBE. GALVANISED FINISH AS STANDARD.	
EXTERNAL MOTORCYCLE SECURITY BARRIER TYPE EP5 - MOTORCYCLE BAY BARRIER (1 TO EACH 3 BAYS)	

PLANNING - GATES, BARRIERS & BINSTORE

1 : 50

REFER TO SMR DRAWING 2016 FOR LOCATIONS

Architects are to be notified of any discrepancies.
Contractors must check all dimensions on site.
This drawing is subject to copyright laws and is for use on this project only.
The drawing is to be used solely for the information as titled only.
For other information refer to the latest revision of any cross referenced drawings.
To be read in conjunction with relevant design standards/protocols

This is a colour drawing. In order to ensure any subsequent reproduction is viewed correctly it should be printed in full colour.

0.5 0 0.5 1 1.5 2 2.5
SCALE 1:50 m

P4	UPDATES FOLLOWING PLANNERS COMMENTS	25.04.24	VS	JN
P3	FOR CONSULTANT INFORMATION ONLY	19.04.24	VS	JN
P2	UPDATED TO SUIT COMMENTS FROM DWD	02.10.20	NH	-
P1	FIRST ISSUE	23.09.20	NH	PW
Rev	Description	Date	Dm	Ckd

Status
PLANNING

SMR
SMALLEY MARSEY RISPIN
ARCHITECTS
The Exchange Station Parade Harrogate HG1 1TS
01423 707 757 admin@smrarchitects.co.uk

Project

INTERLINK WAY, COALVILLE

Client

GLEAVE

Drawing Title

PLANNING - EXTERNAL WORKS DETAILS

Proj Ref	Origin	Zone	Level	Type	Role	Num	Status	Rev
-- 7371 -	SMR -	13 -	ZZ -	DR -	A -	2017 -	S2 -	P4
SMR Job Ref		Sheet	Scale			Drawn		
7371-13-2017		A1	1 : 50			NH		