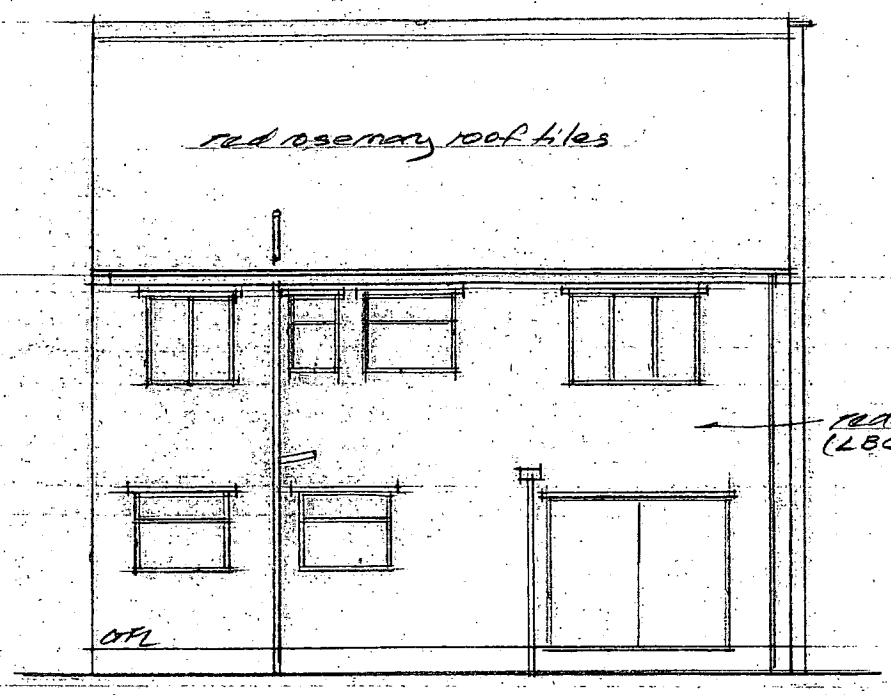

Rear Elevation (existing)

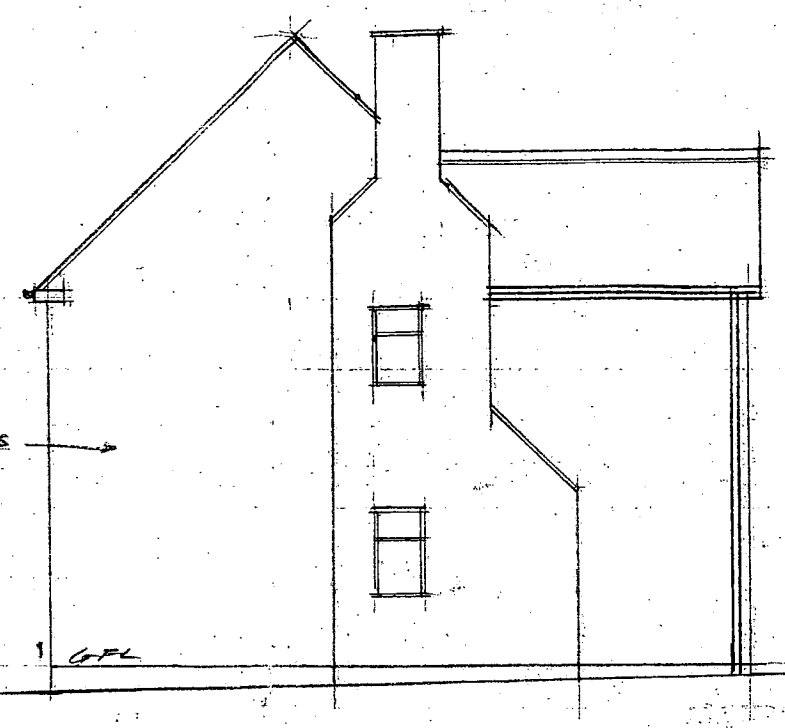

Side Elevation (existing)

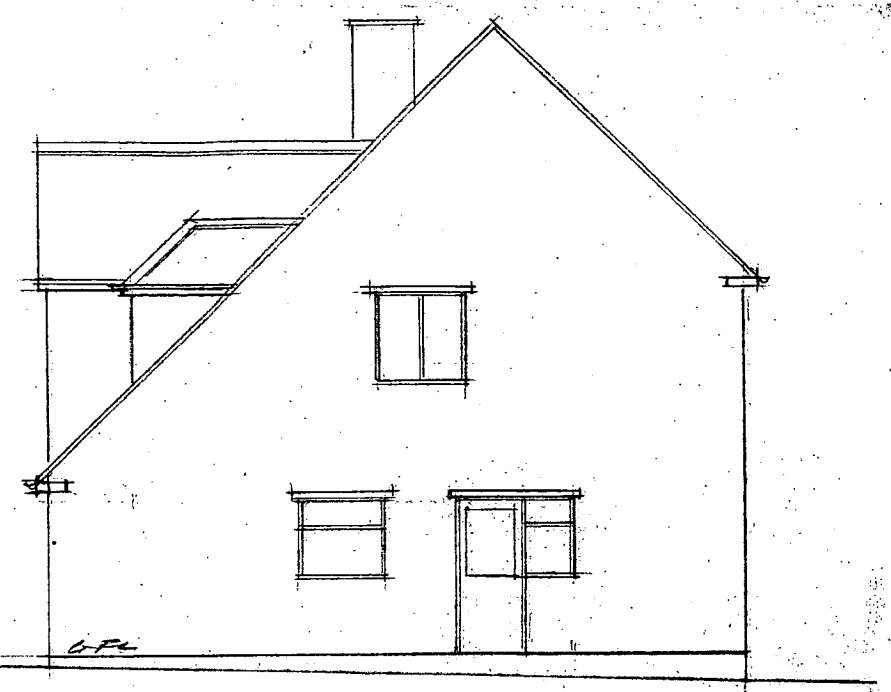

Side Elevation (existing)

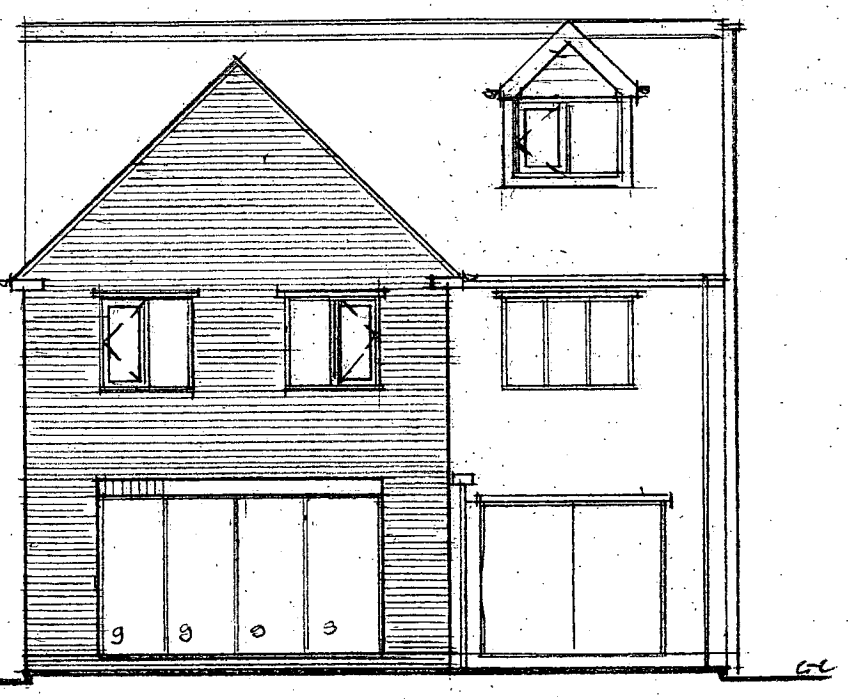

Rear Elevation (Proposed)

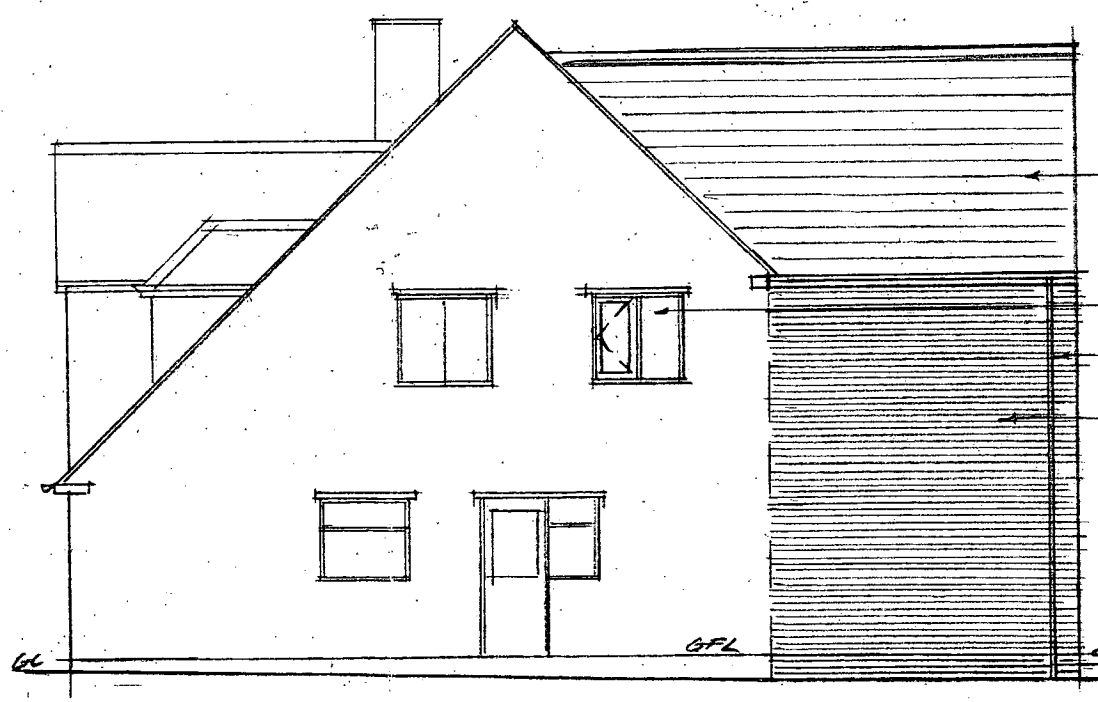

Side Elevation (Proposed)

Martin S Dennis Architectural Technician 10 Wesley Close Sapcote LE9 4HY Tel 01455 272275	Proposed 2 Storey Rear Extension 16 Dean Road Hinckley
Scale 1:100 date 20/1/09 drg no M/1150/3	For Mr & Mrs McCallion