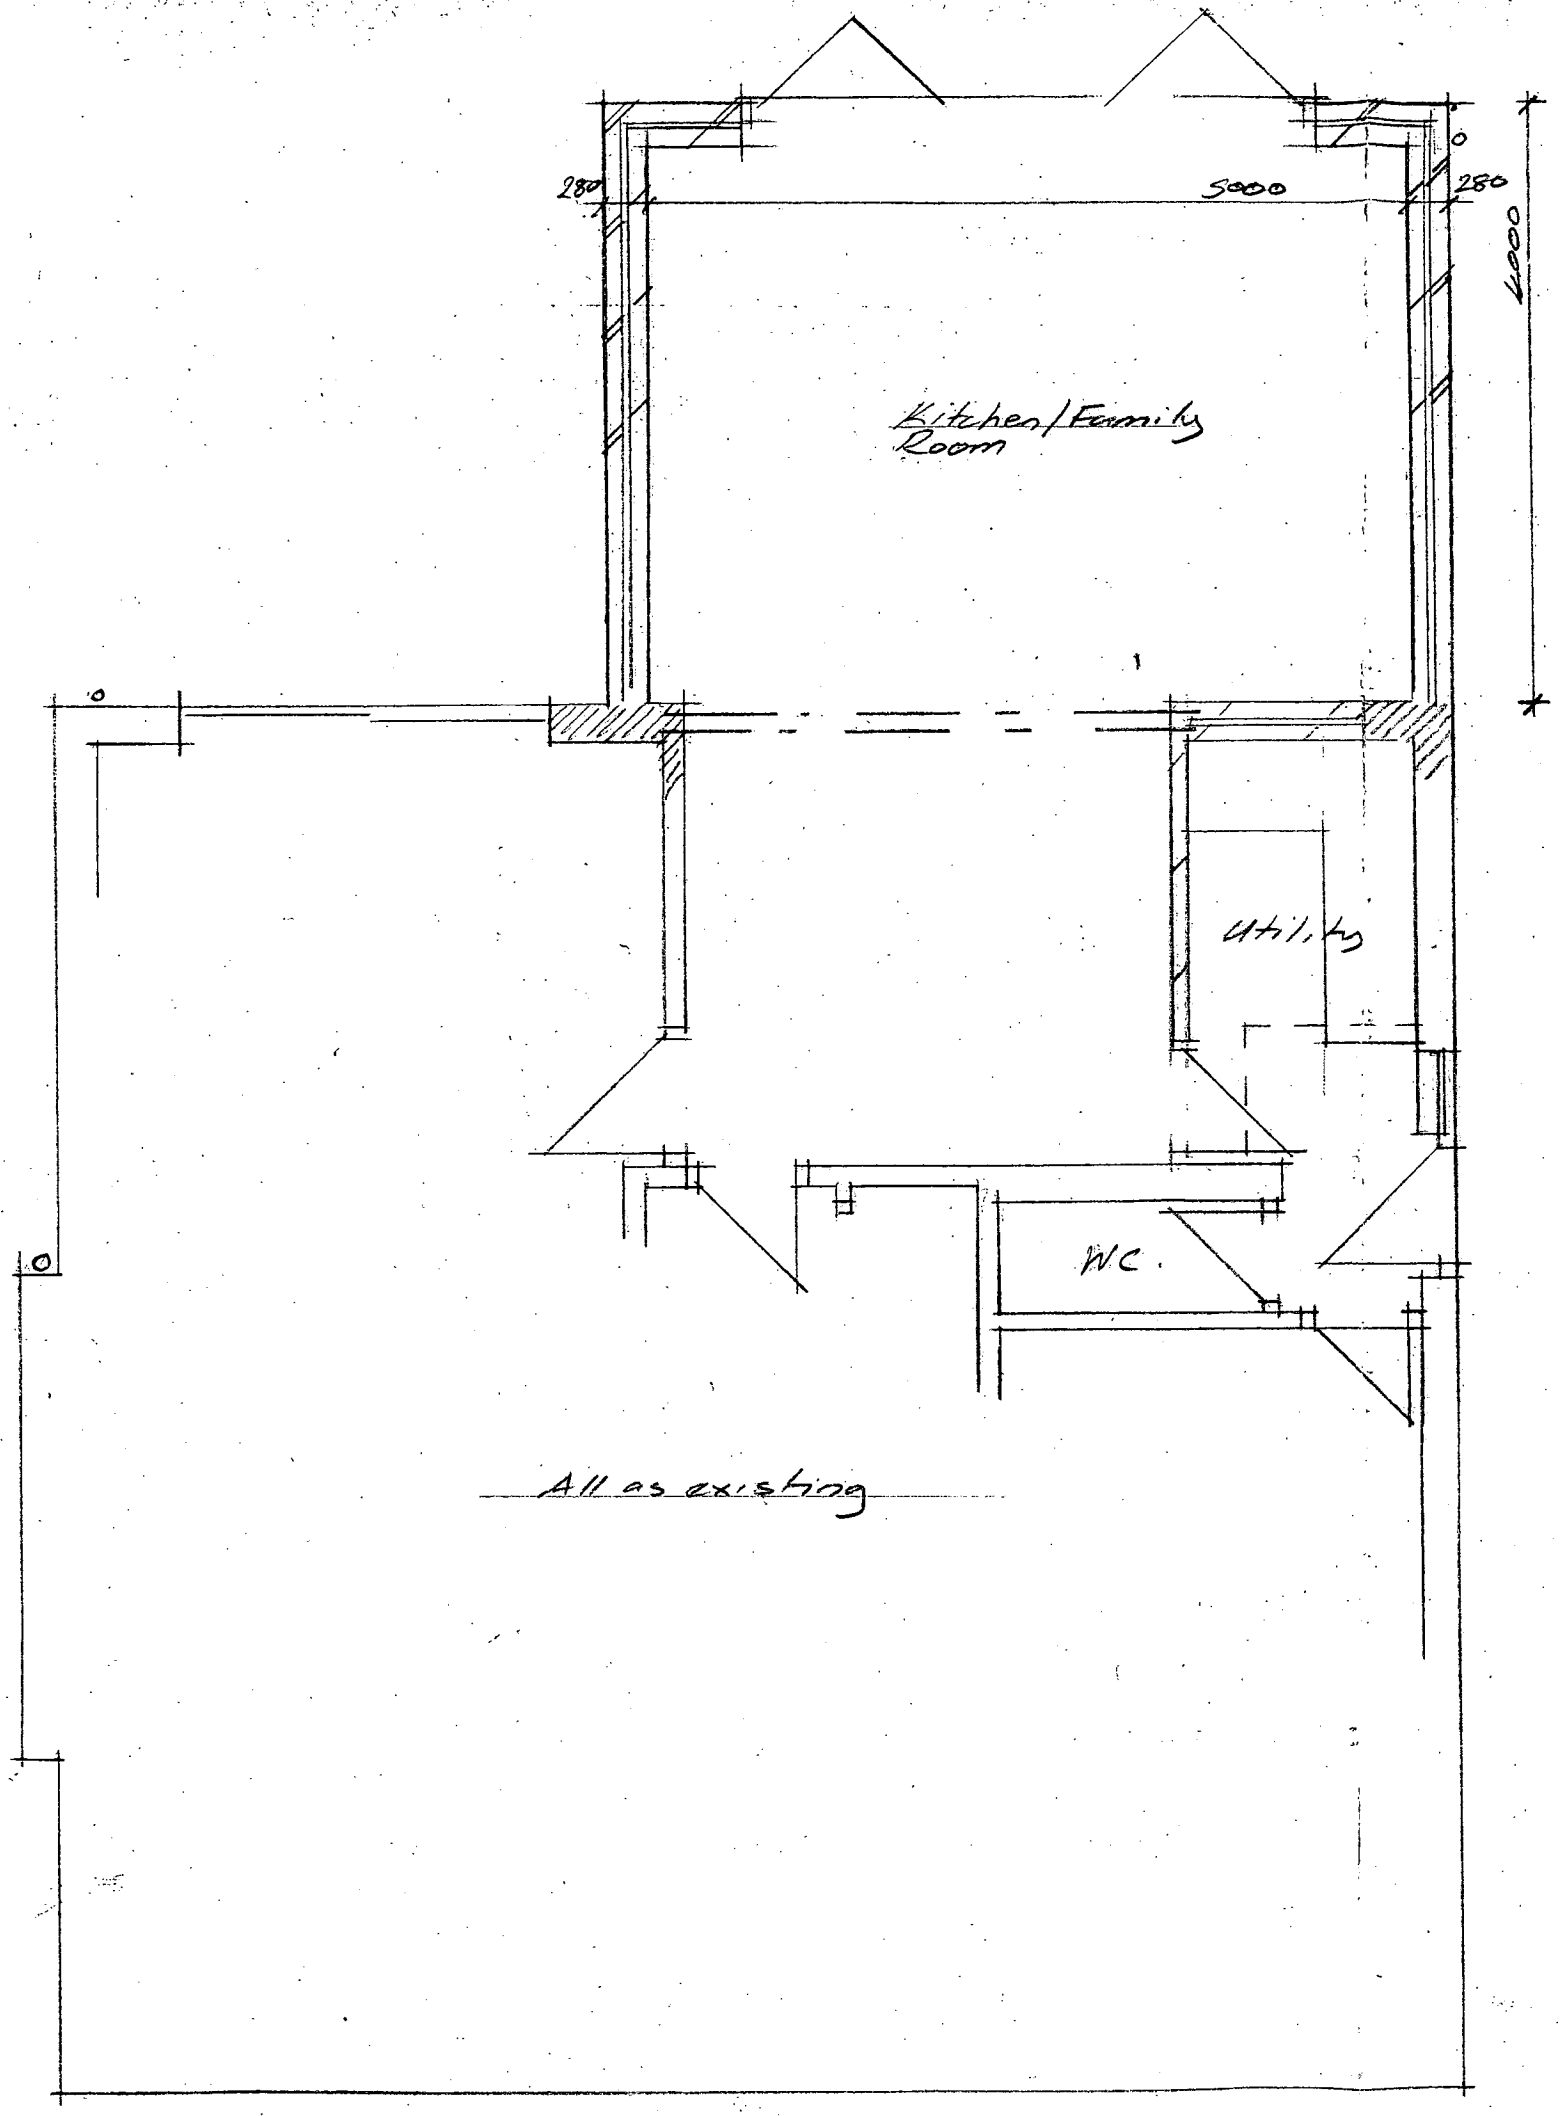

All as existing

Proposed Ground Floor

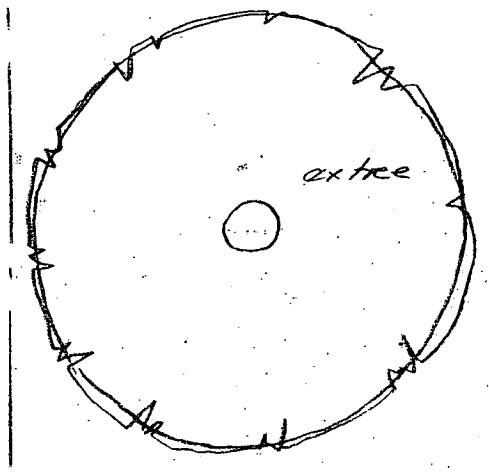

boundary

neighbours house

Martin S Dennis Architectural Technician 10 Wesley Close Sapcote LE9 4HY Tel 01455 272275	Proposed 2 Storey Rear Extension 16 Dean Road Hinckley
scale 1:50 date 29.1.09 dwg no M1150/4	For Mr & Mrs McCallion