
NORTH

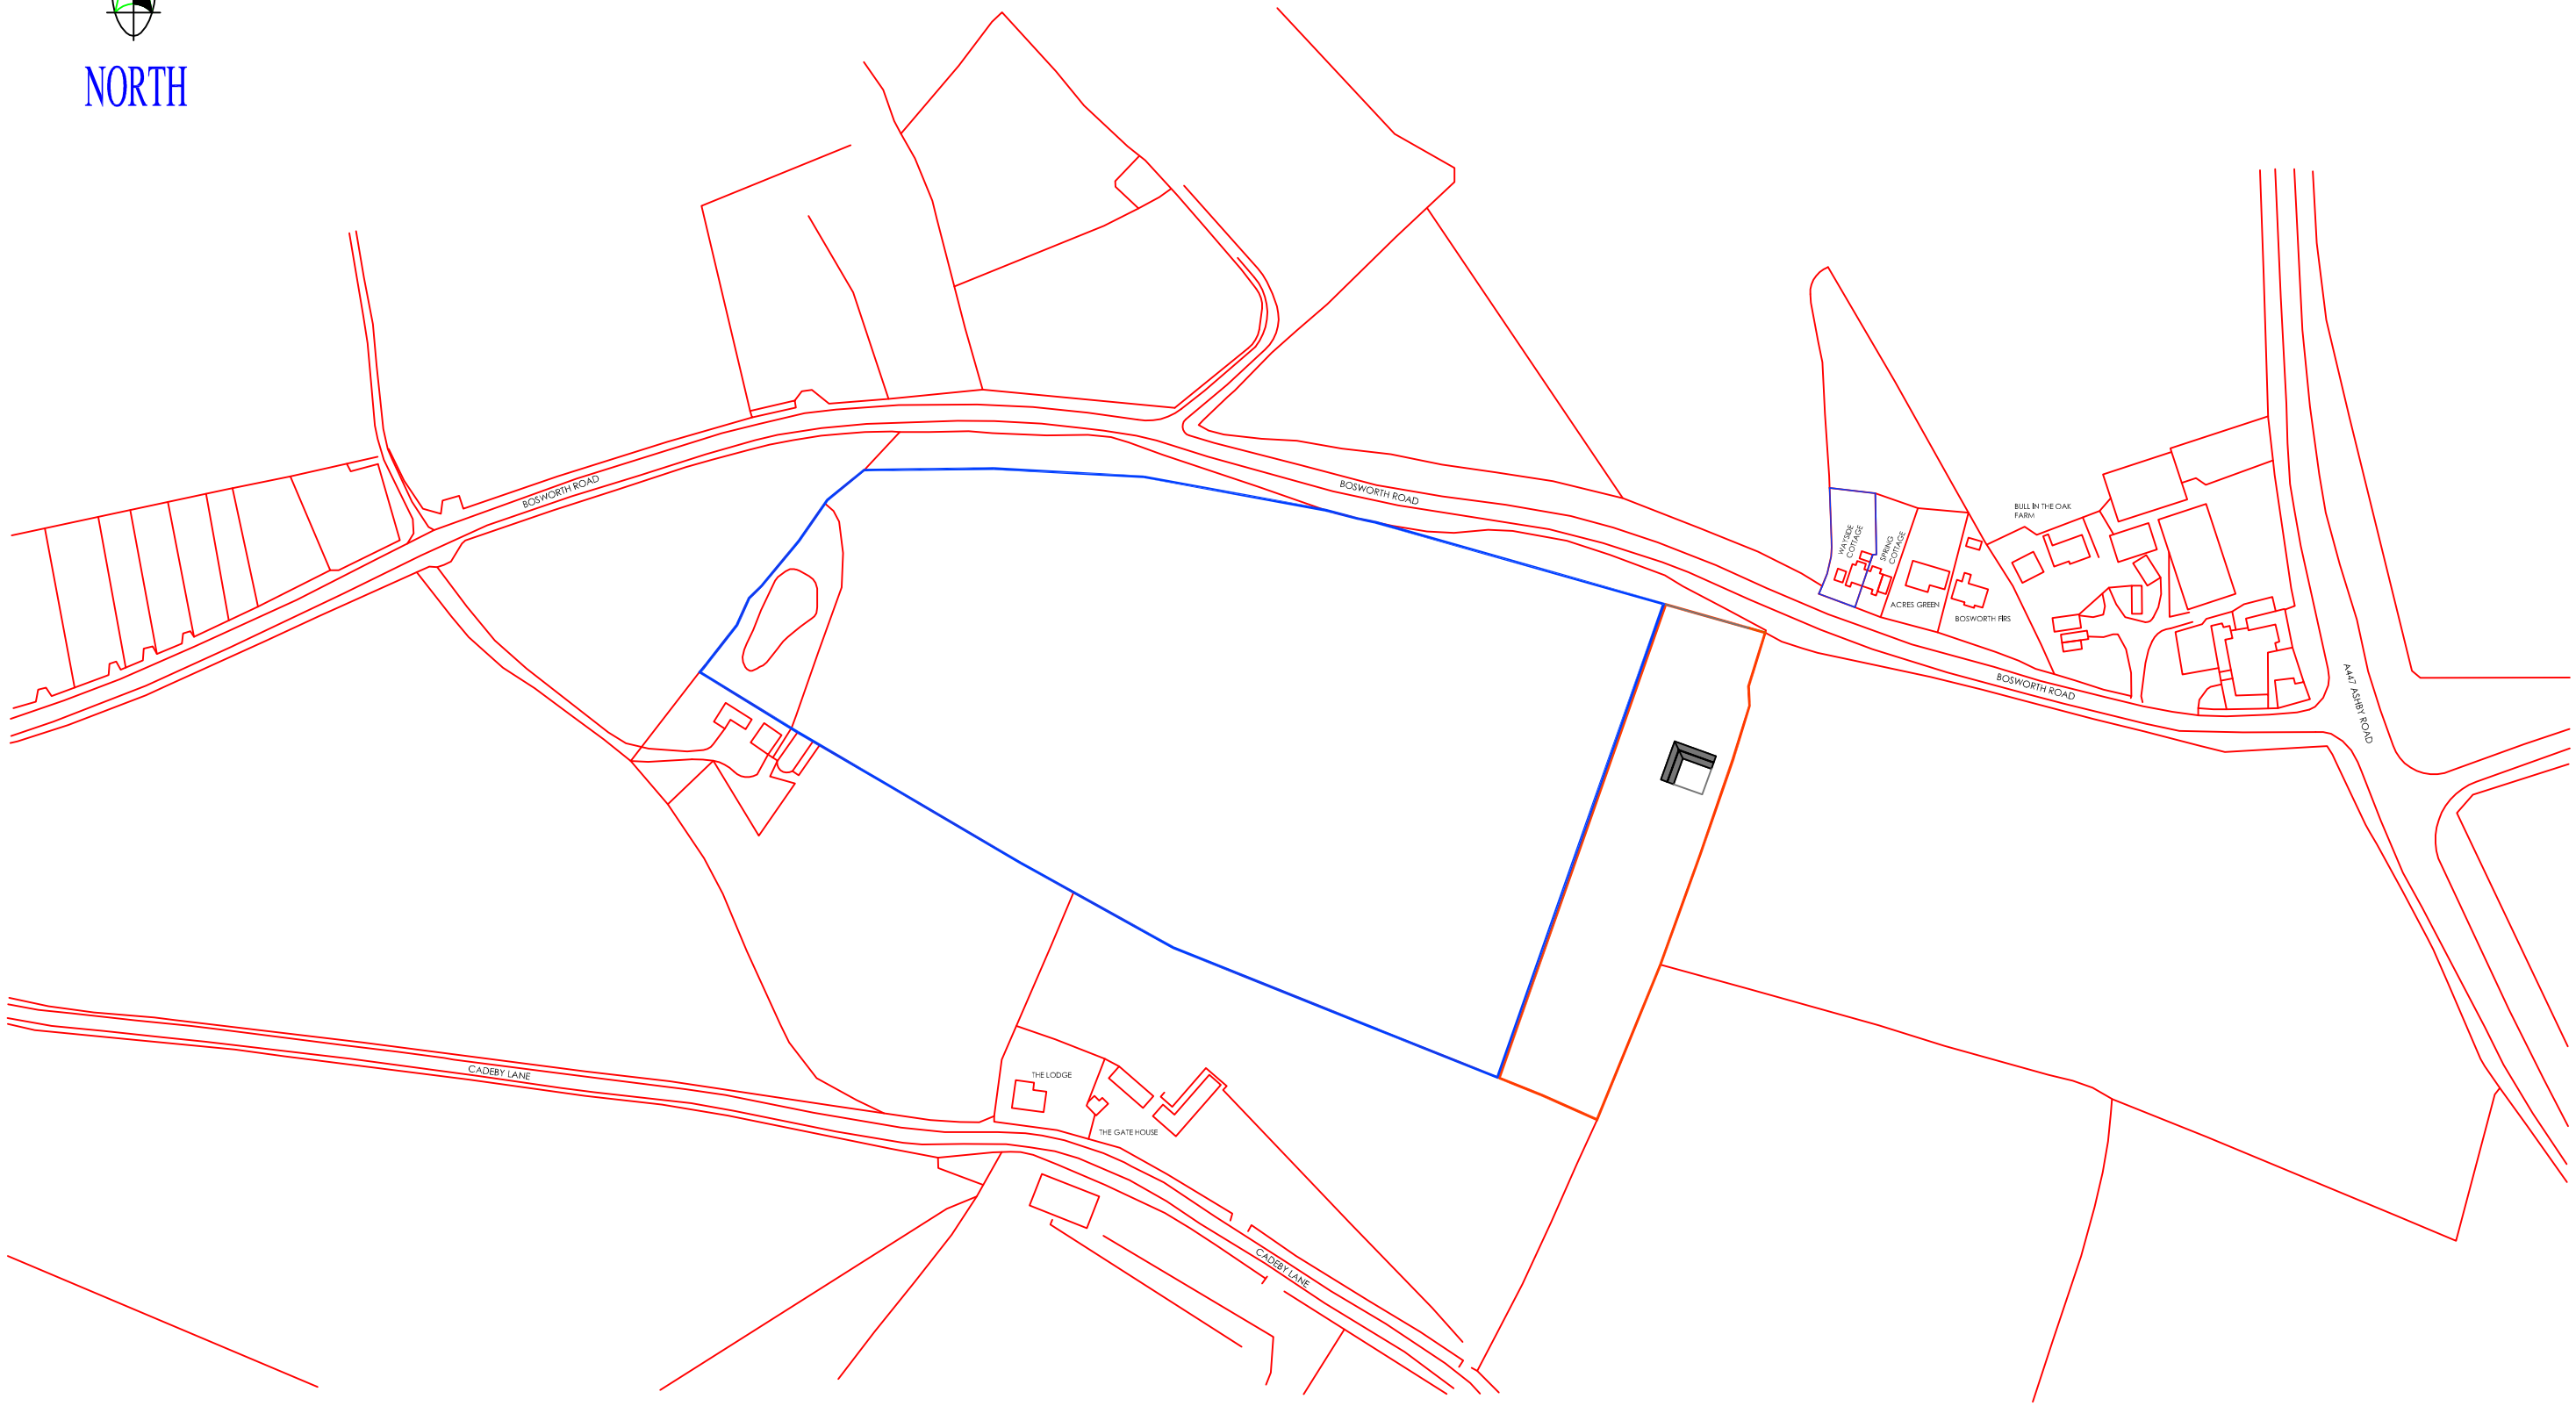

Project/Client: Land at Bosworth Road, Bull In The Oak Description: Site Location Plan Scale: 1:2500 Date: October 2009 Sheet: 100/01	Rev:	Description:	Date: