
NORTH

Cadeby Hall Cottage Main Street Cadeby

BlockPlan

GIS by ESRI (UK)

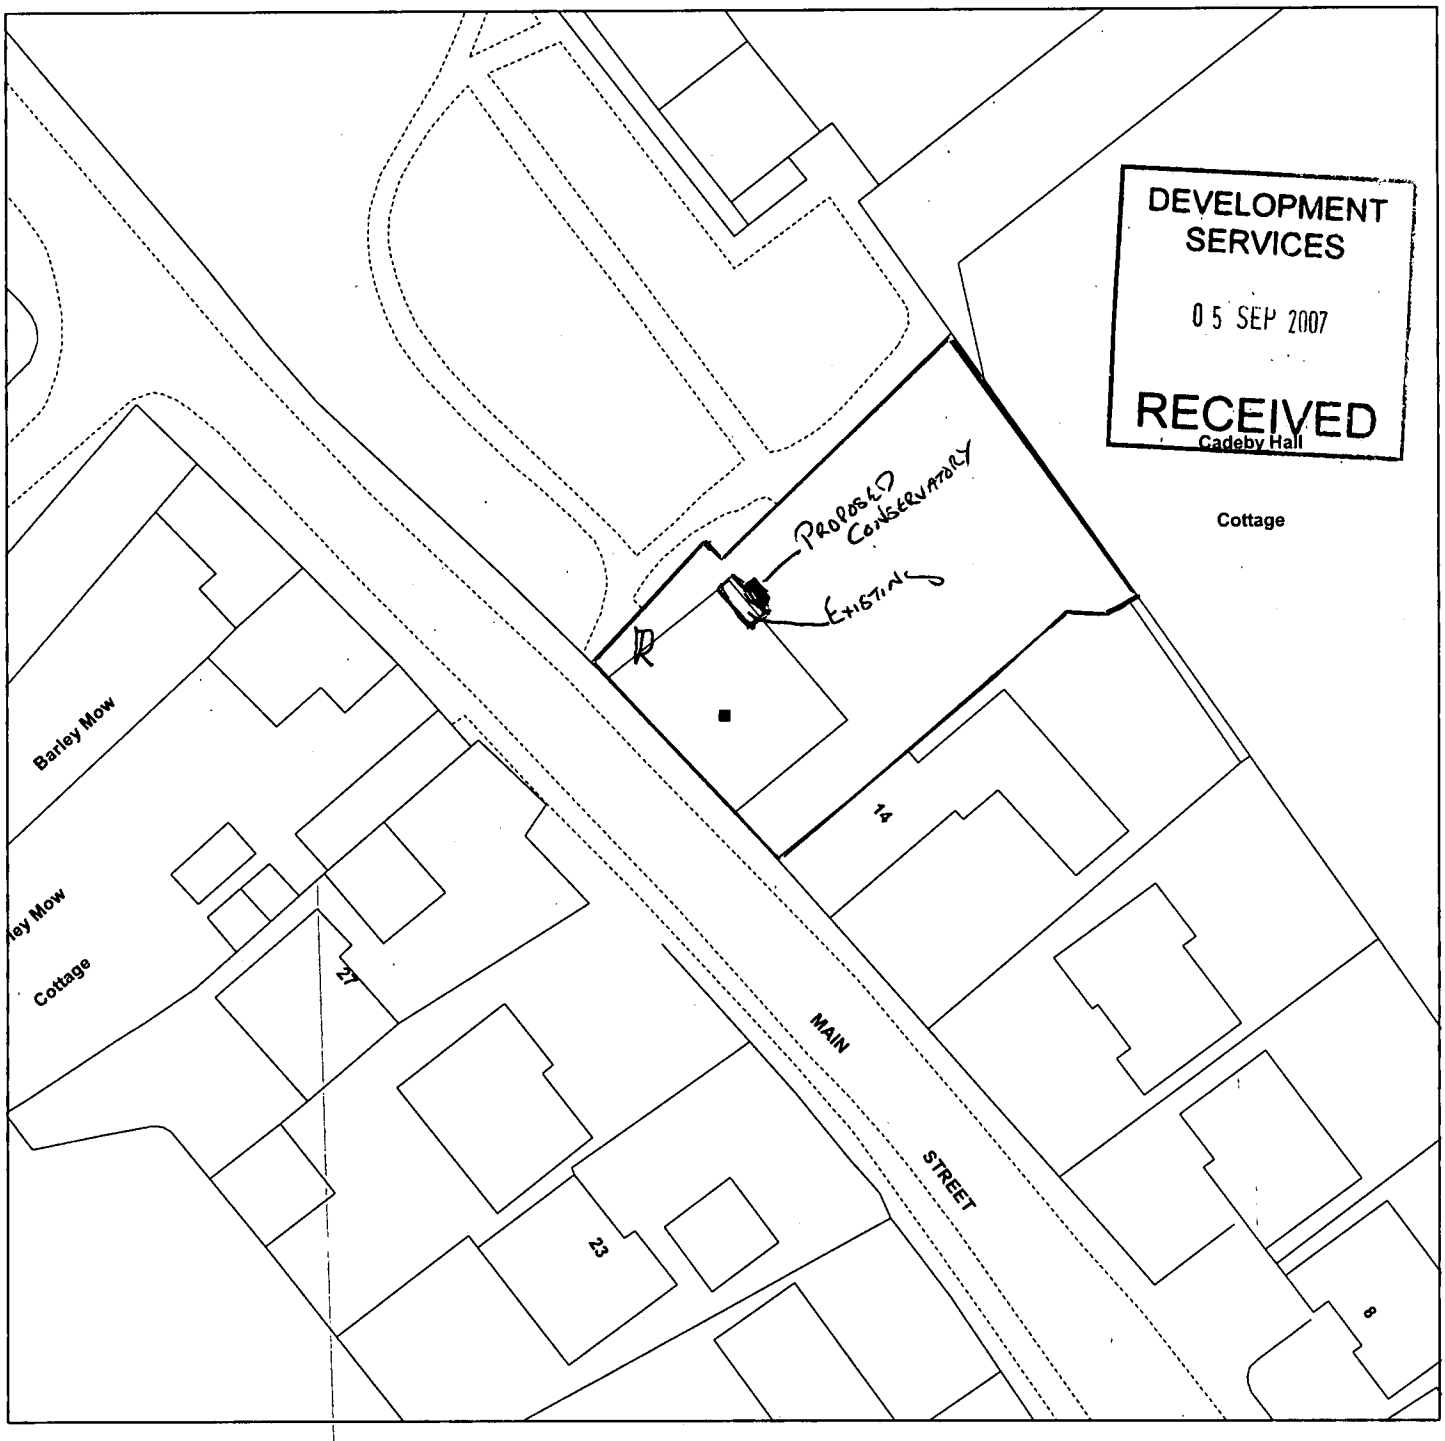

Scale : 1:500

Reproduced from the Ordnance Survey map with the permission of the Controller of Her Majesty's Stationery Office © Crown Copyright 2000.

Unauthorised reproduction infringes Crown Copyright and may lead to prosecution or civil proceedings.

Organisation	Hinckley and Bosworth Borough Council
Department	
Comments	
Date	29 August 2007
SLA Number	100018489

*Produced using ESRI (UK)'s MapExplorer 2.0 - **http://www.esriuk.com***