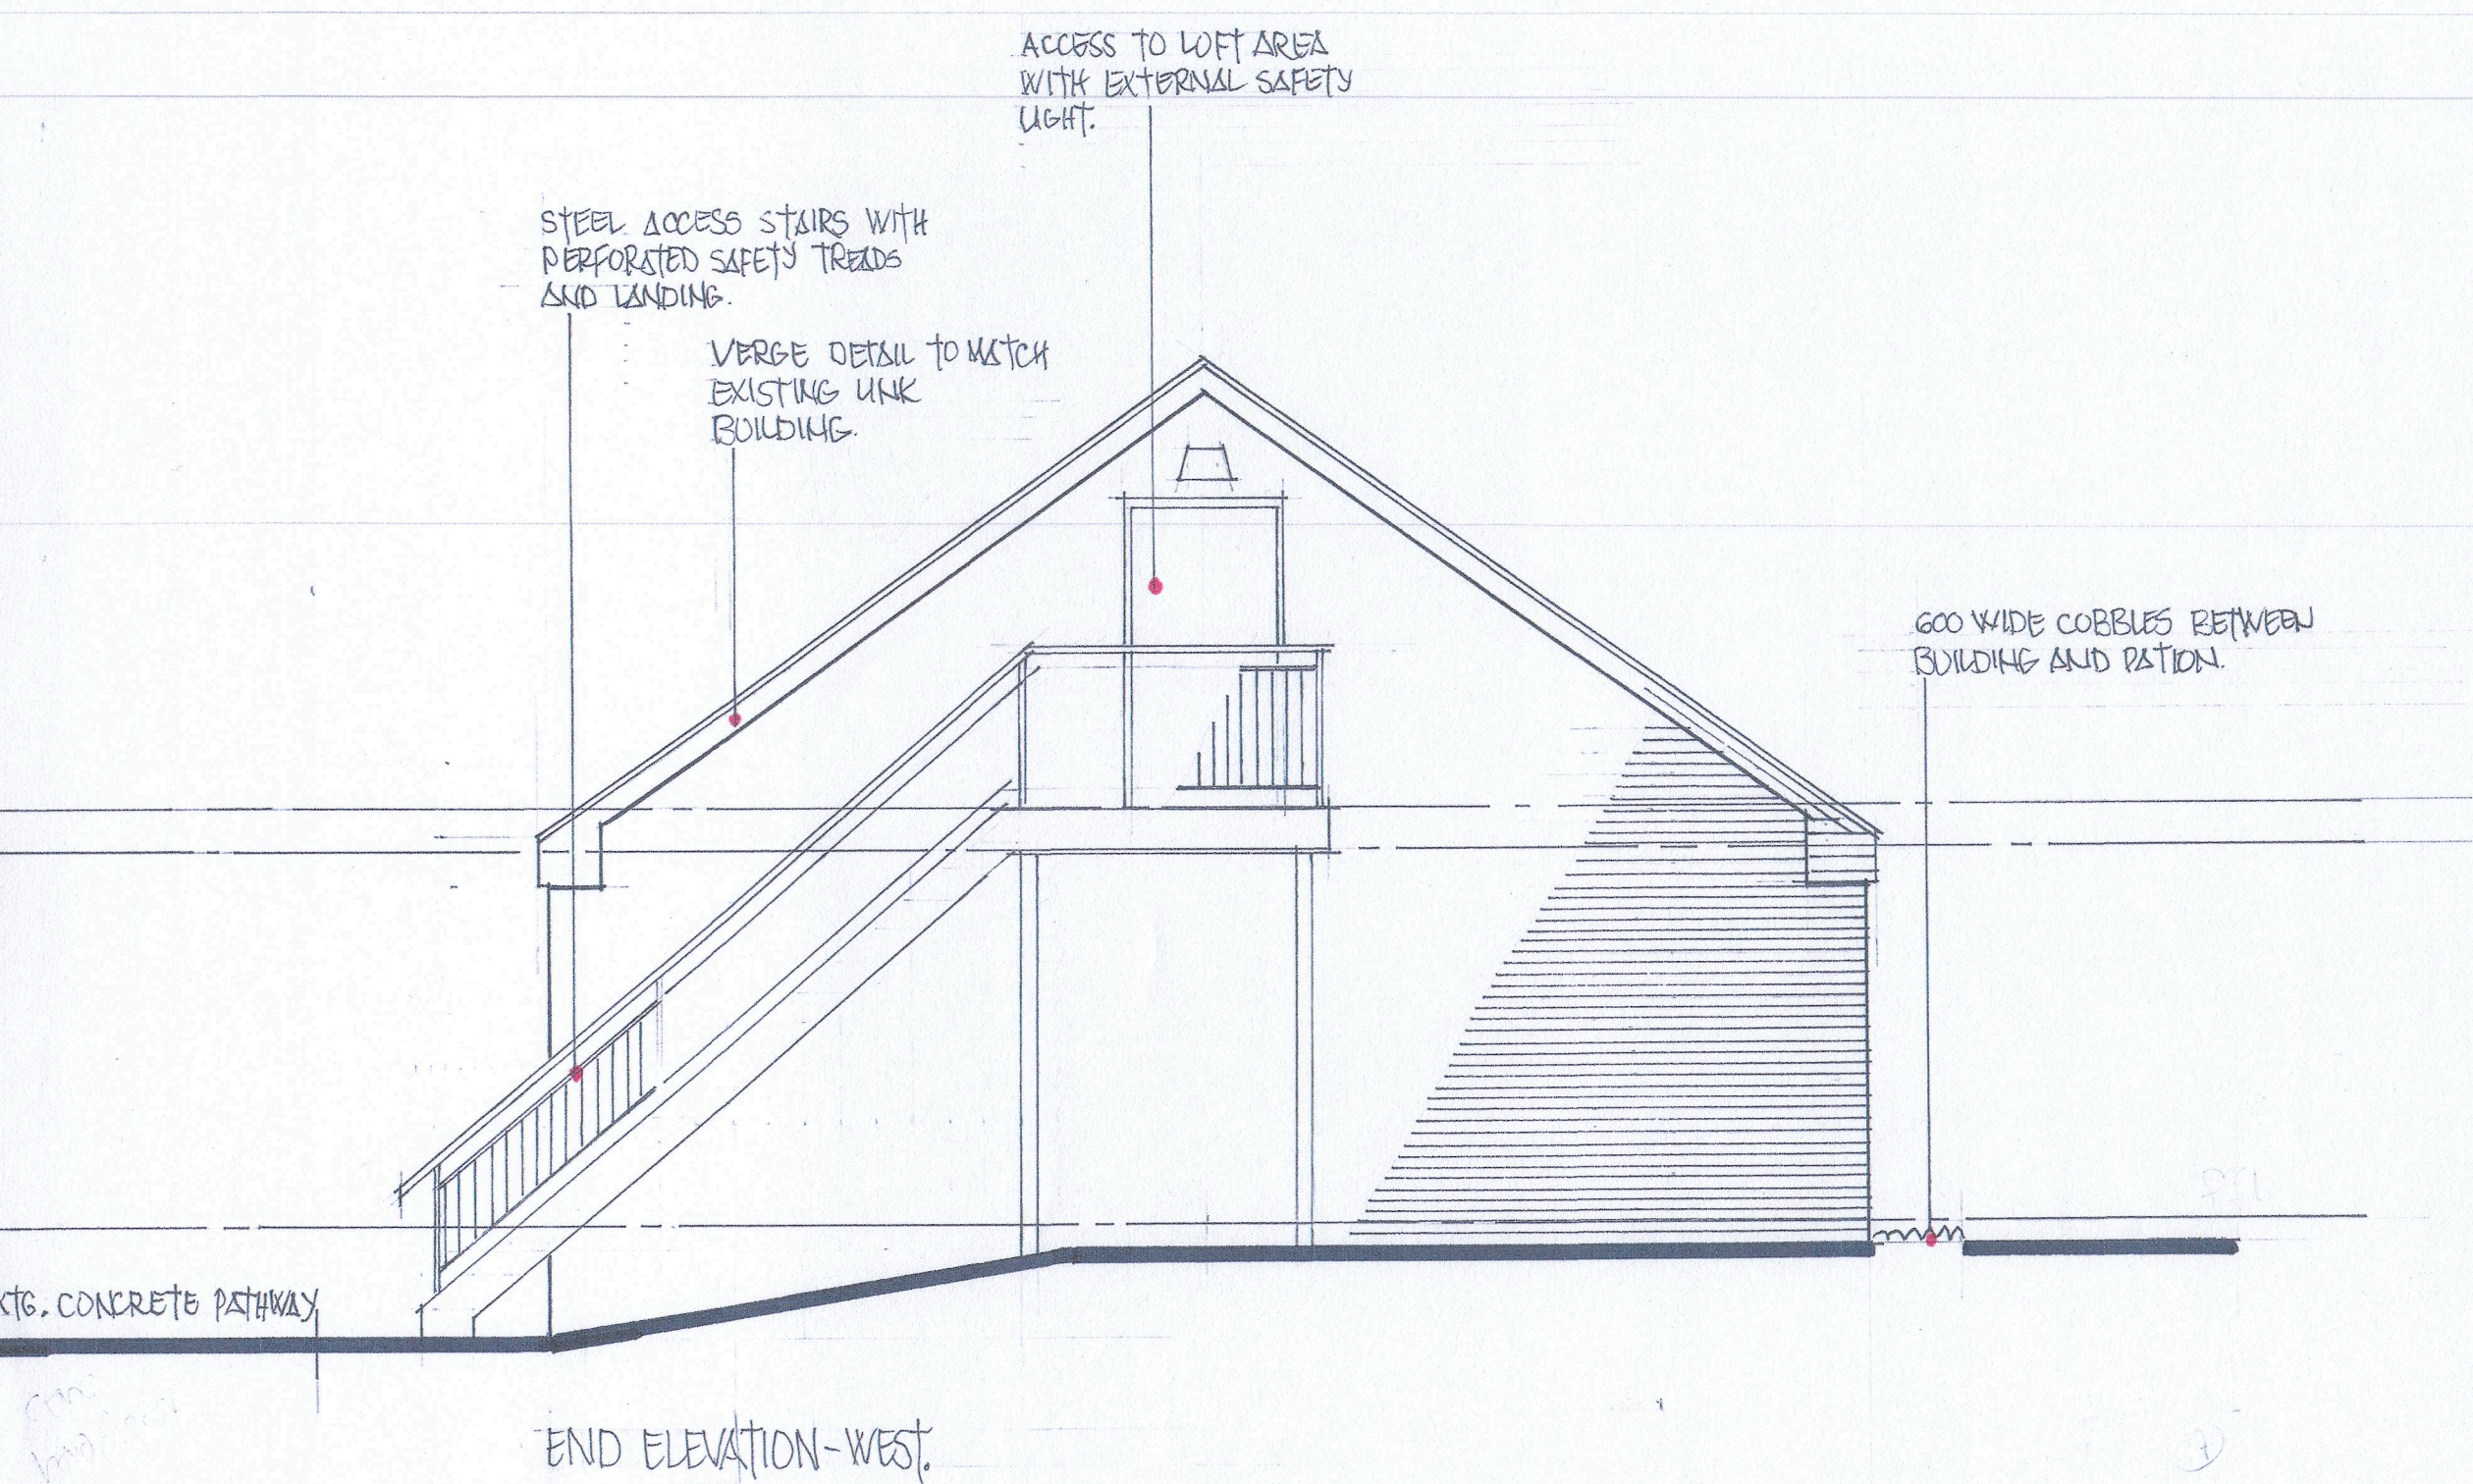


PLANNING APPLICATION

KEITH REYNOLDS ASSOCIATES, WOODSIDE, THE GROVE, HAMPTON in ARDEN, SOLIHULL B92 0HD
CLIENT Leicestershire Handmade Cheese Co.
PROJECT. New Farm Shop, Kitchen & Office.
LOCATION Sparkenhoe Farm, Upton, Warwickshire. CV13 6JX.
TITLE End Elevation - West DWG No. 2026/169/16 SCALE. 1:50 DATE. 24/03/26 Rev.B...Date 21/07/26