



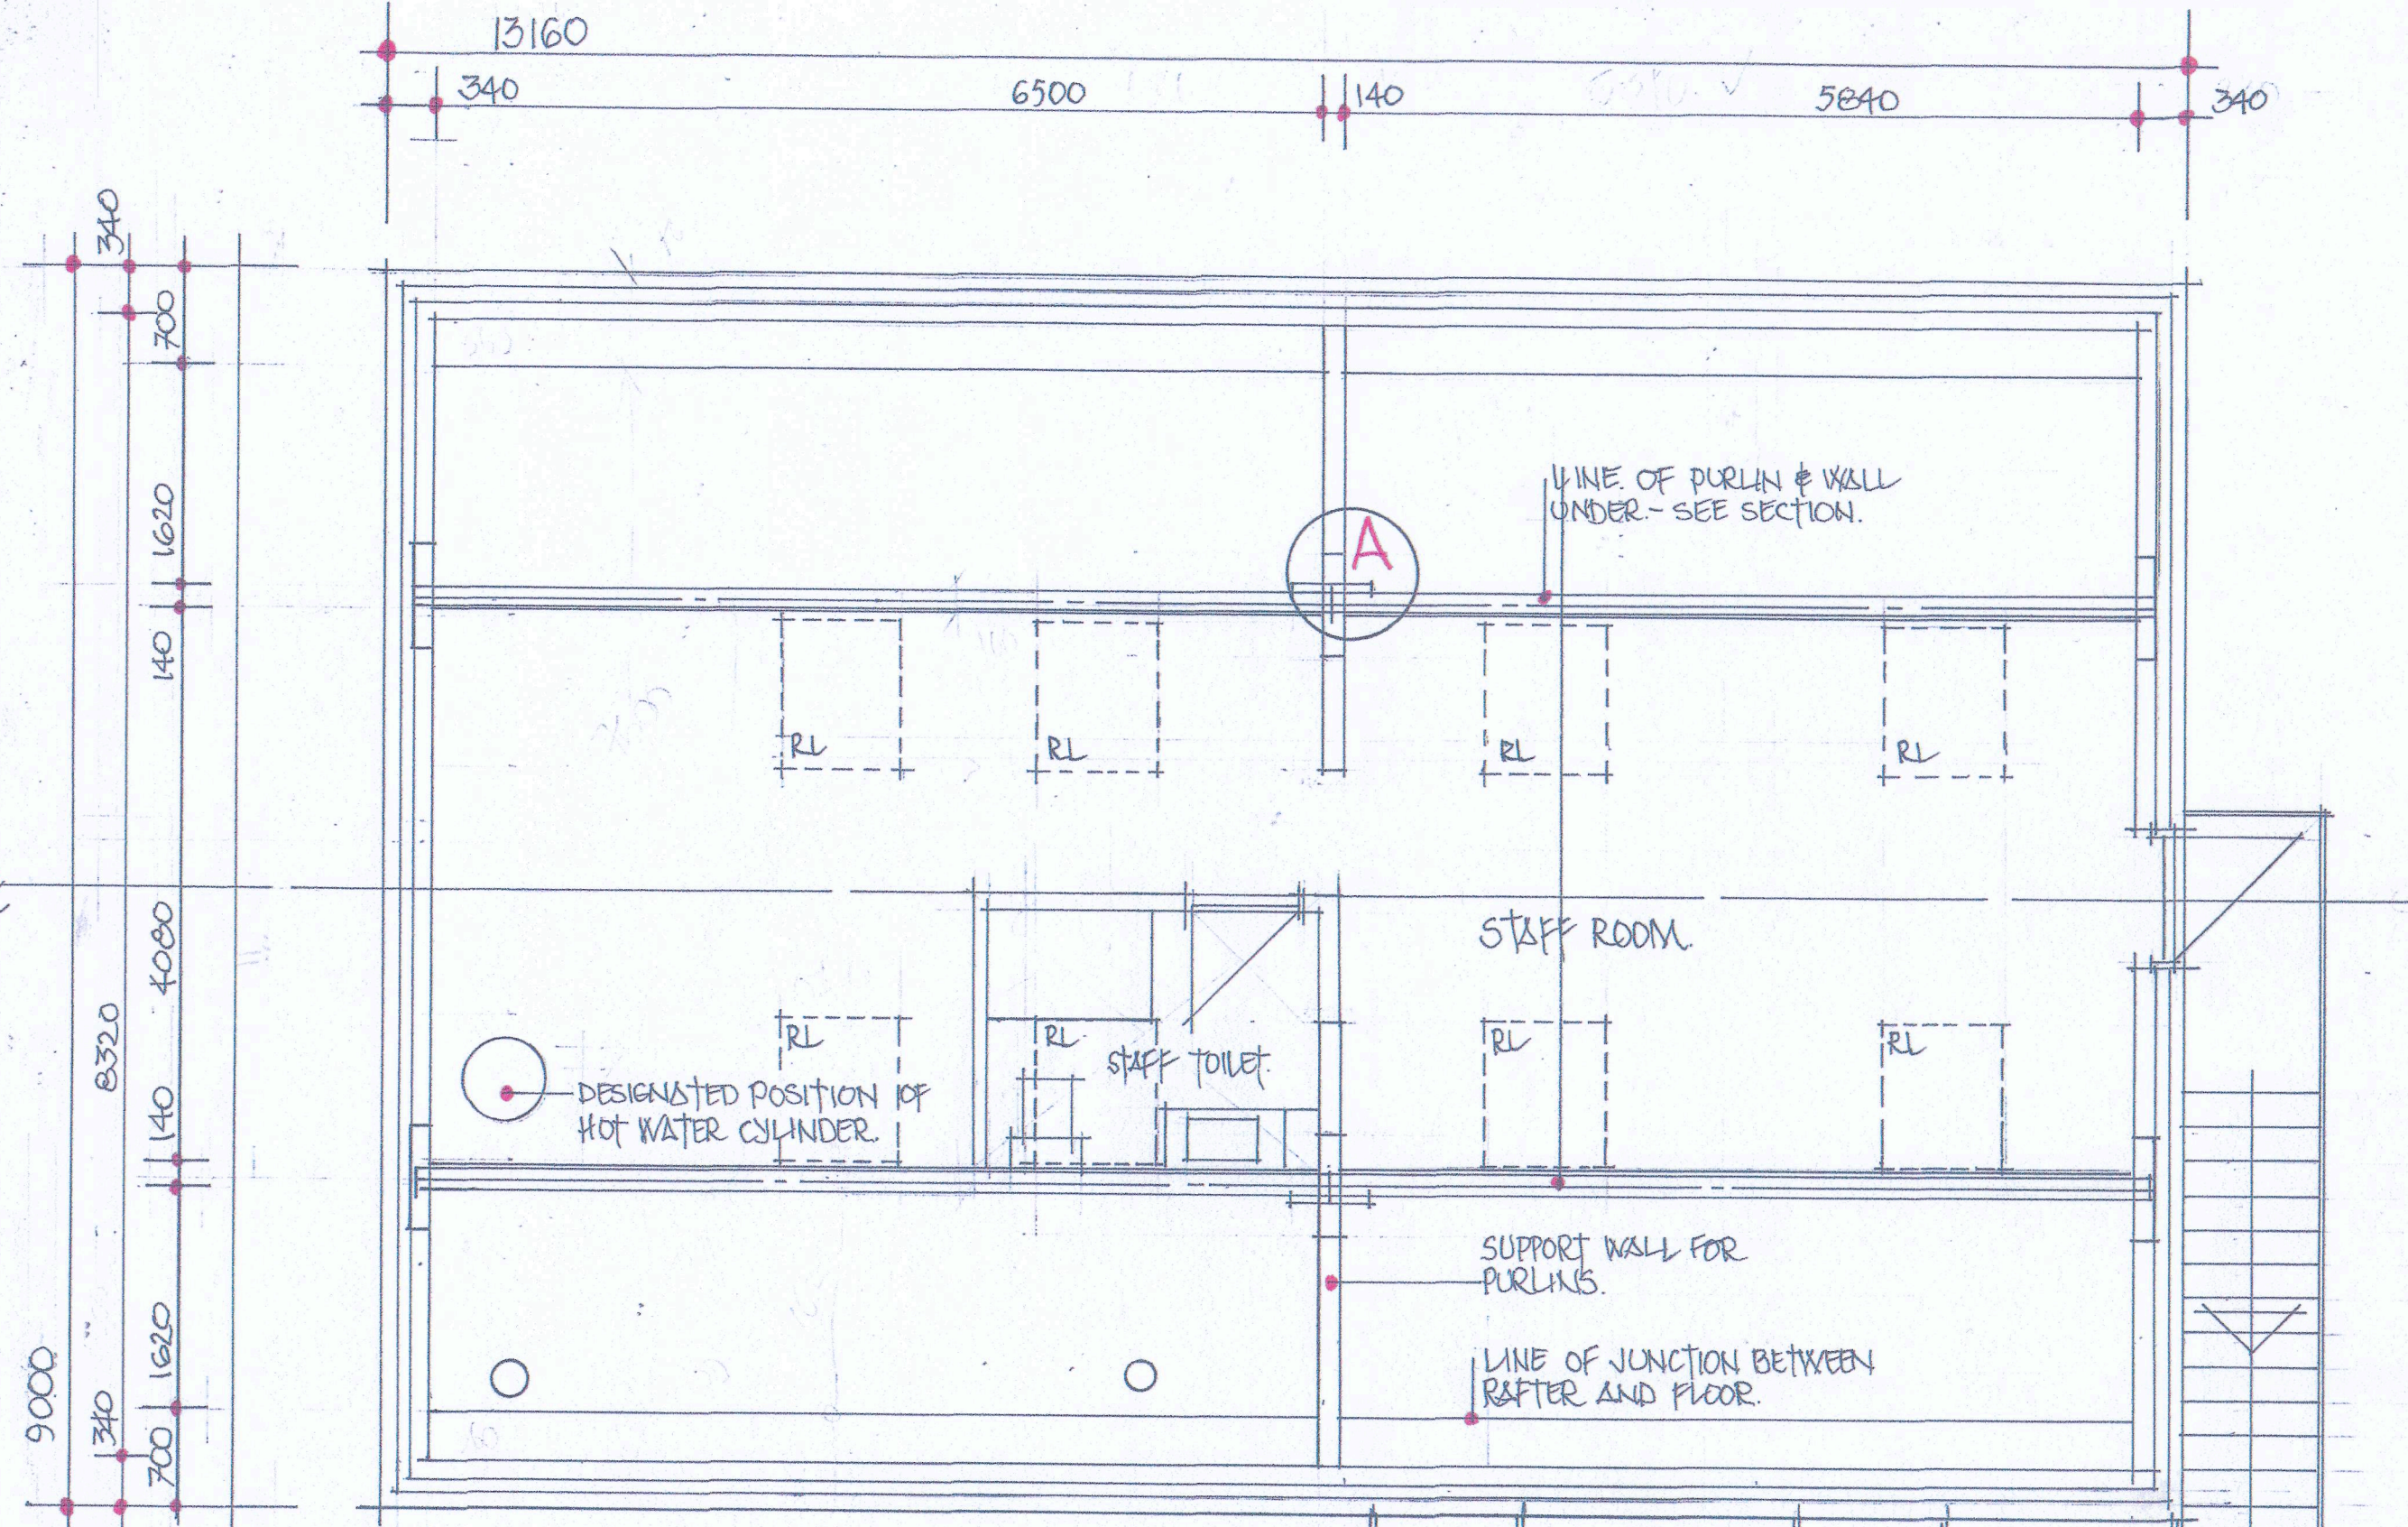

FIRST FLOOR STORE & STAFF FACILITIES.

GLULAM BEAM 405x140

305x600x20mm TIMBER
PLATED, GLUED & BOLTED TO
GLULAM BEAM WITH M14
GALVANISED BOLTS.

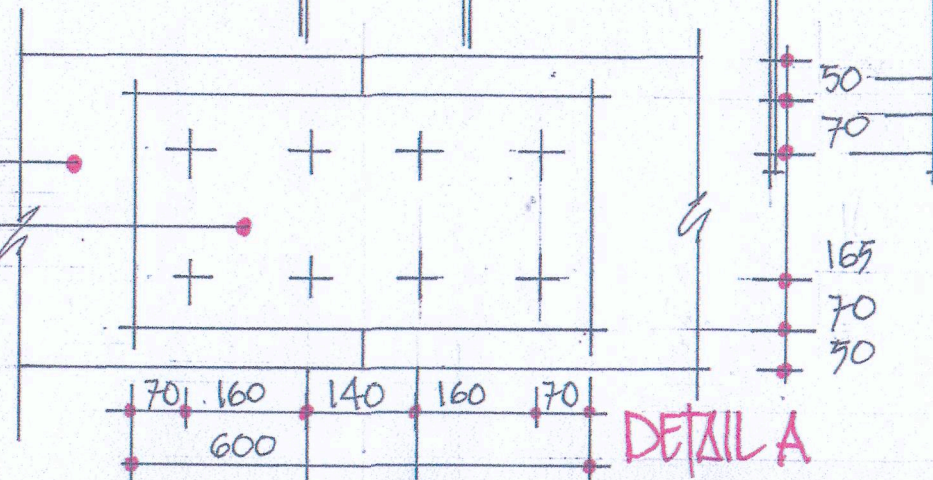

PLANNING APPLICATION

KEITH REYNOLDS ASSOCIATES, WOODSIDE, THE GROVE, HAMPTON in ARDEN, SOLIHULL B92 0HD

CLIENT Leicestershire Handmade Cheese Co.

PROJECT. New Farm Shop, Kitchen & Office.

LOCATION Sparkenhoe Farm, Upton, Warwickshire. CV13 6JX.

TITLE Proposed F F Plan

DWG No. 2026/169/19 SCALE. 1:50 DATE. 30/08/26