


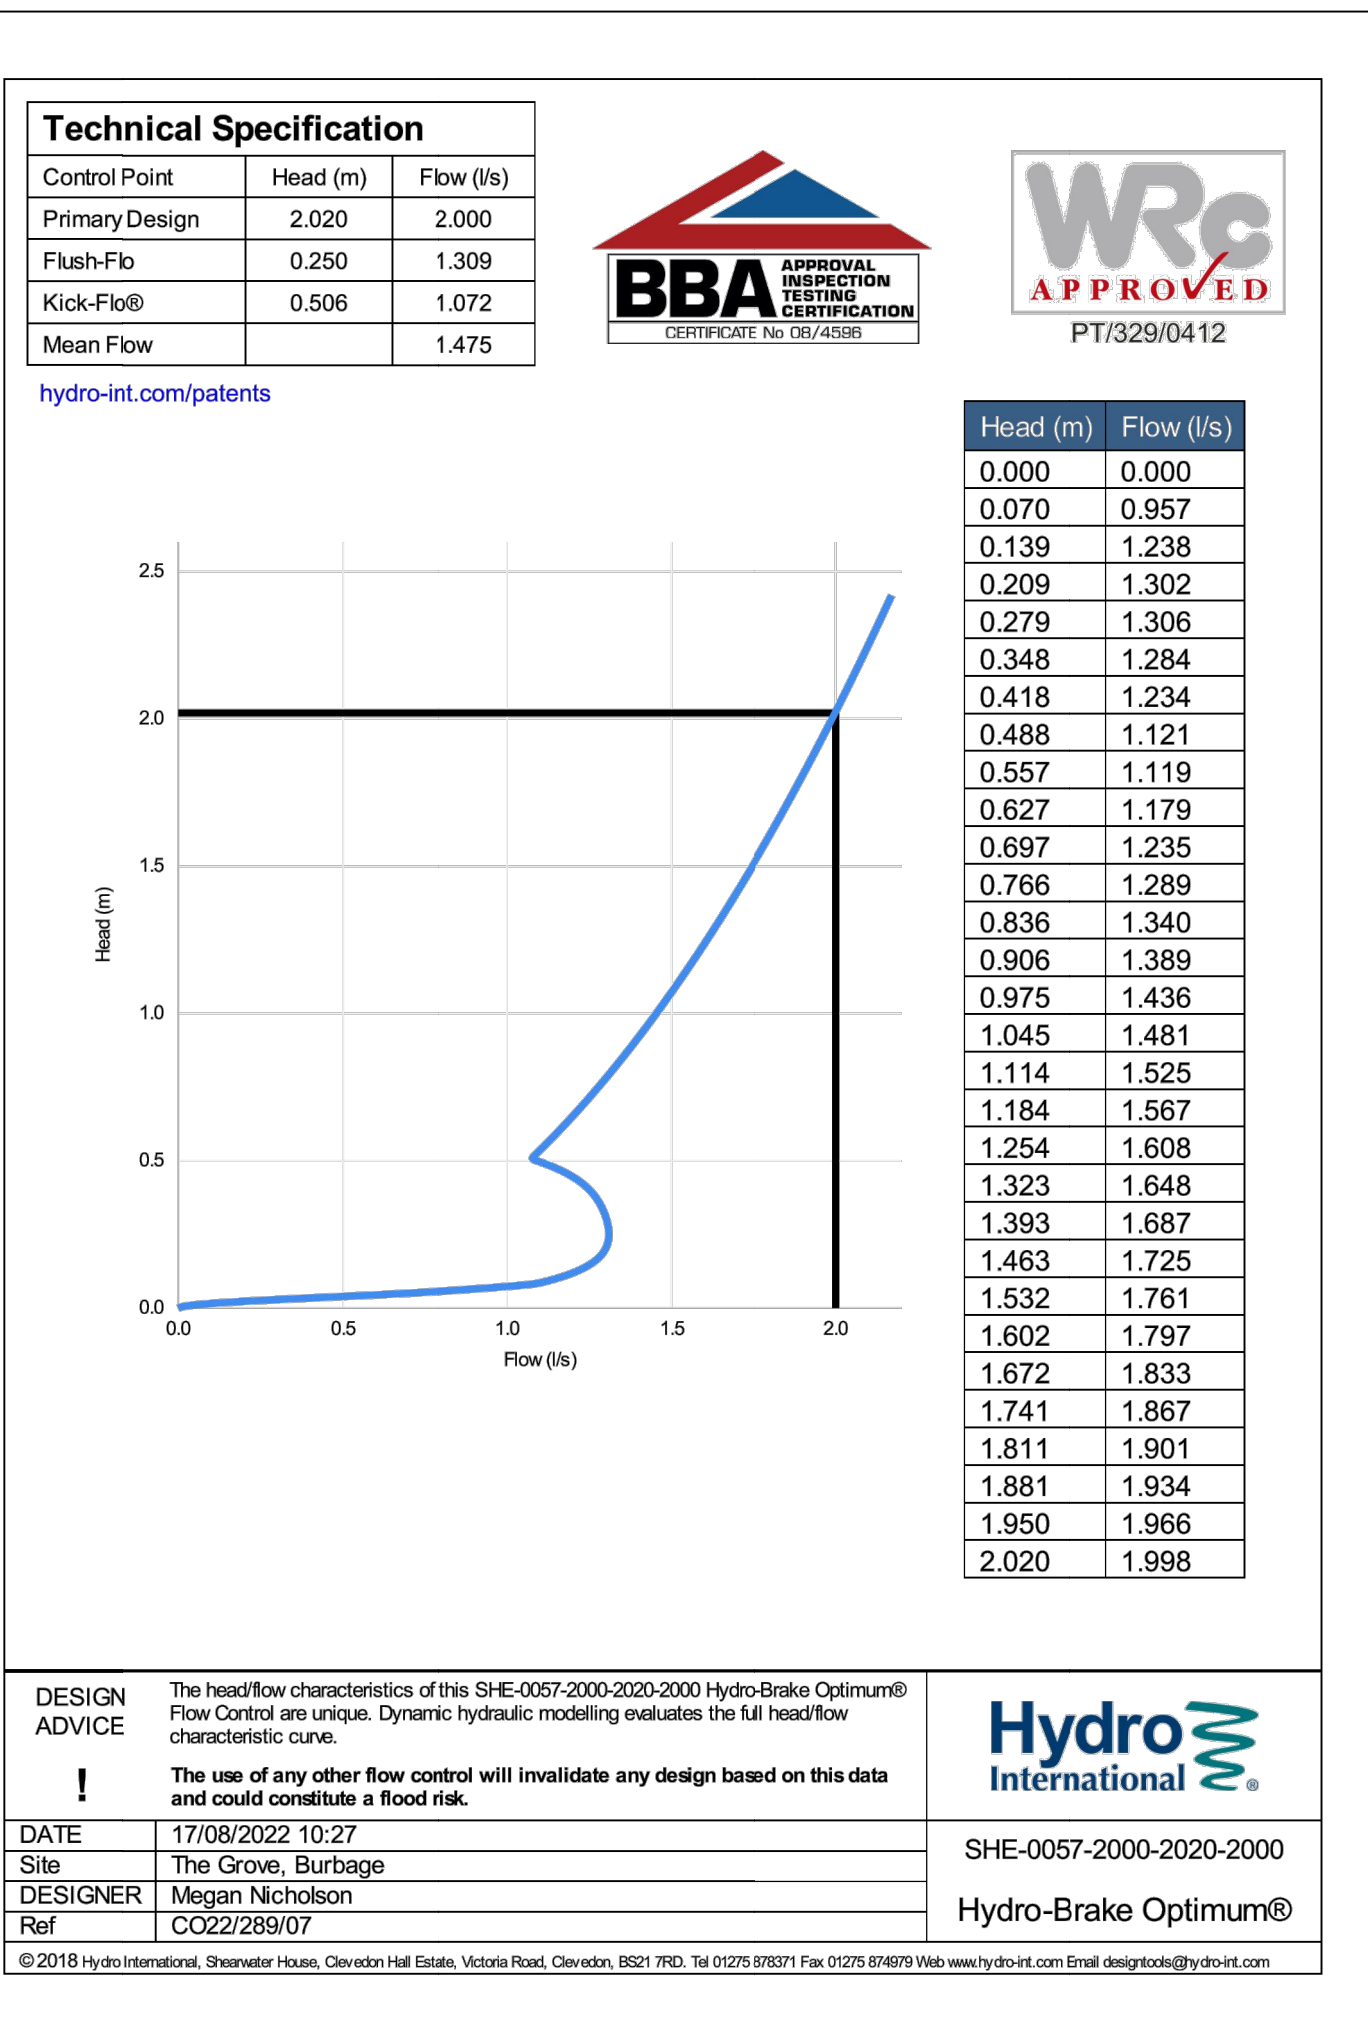

Head (m)	Flow (l/s)
0.000	0.000
0.070	0.957
0.139	1.238
0.209	1.302
0.279	1.306
0.348	1.284
0.418	1.234
0.488	1.121
0.557	1.119
0.627	1.179
0.697	1.235
0.766	1.289
0.836	1.340
0.906	1.389
0.975	1.436
1.045	1.481
1.114	1.525
1.184	1.567
1.254	1.608
1.323	1.648
1.393	1.687
1.463	1.725
1.532	1.761
1.602	1.797
1.672	1.833
1.741	1.867
1.811	1.901
1.881	1.934
1.950	1.966
2.020	1.998

Scale
As Shown

P1 Preliminary Issue		BP	BP	17.08.2022
Issue	Notes	Drawn	Approved	Date
  Engineering That Brings Design To Life				
Issuing Office: JMS Midlands (Nuneaton): Victoria Court, 25 Tennant Street Nuneaton, Warwickshire, United Kingdom, CV11 4LZ. Tel: 02476 350505				
Project The Grove Burbage				
Drawing Title Private Drainage Construction Details (2 of 3)				
Project No. C022/289/07		Drawing No. 203		Issue P1
PRELIMINARY				