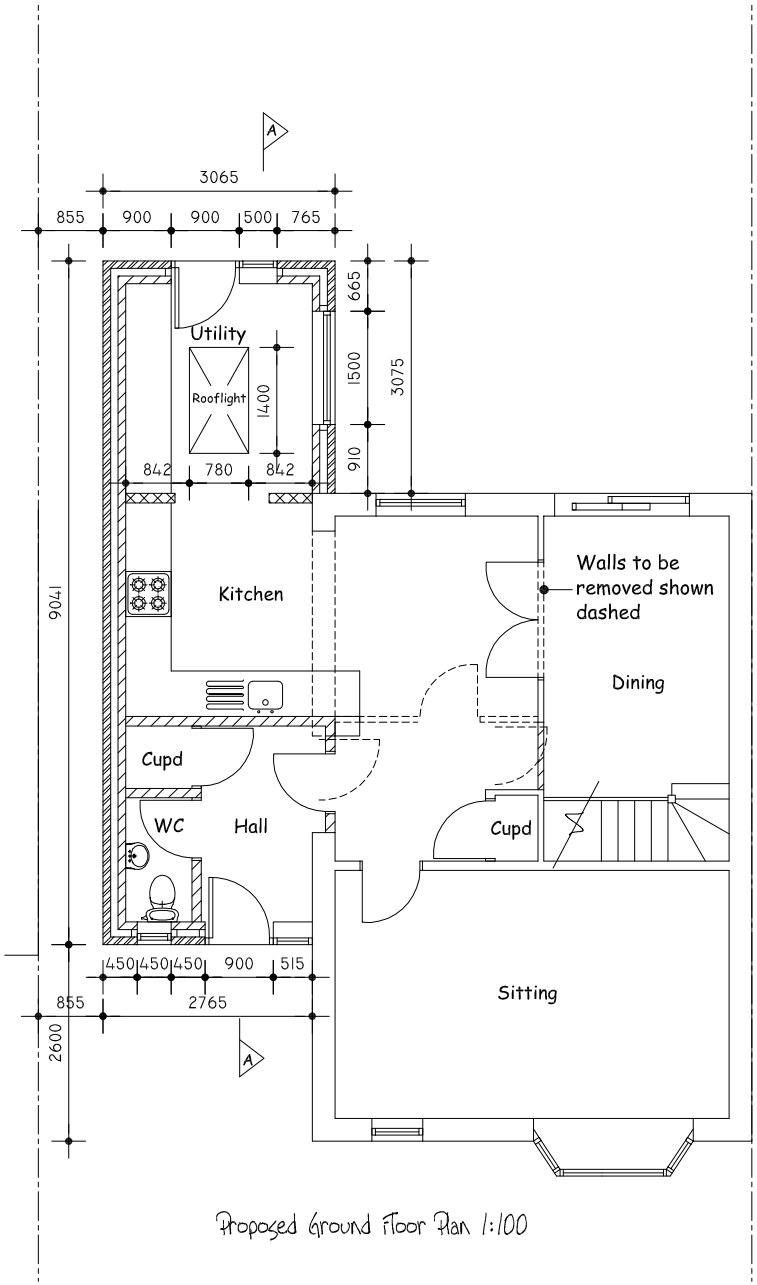

Proposed Ground Floor Plan 1:100

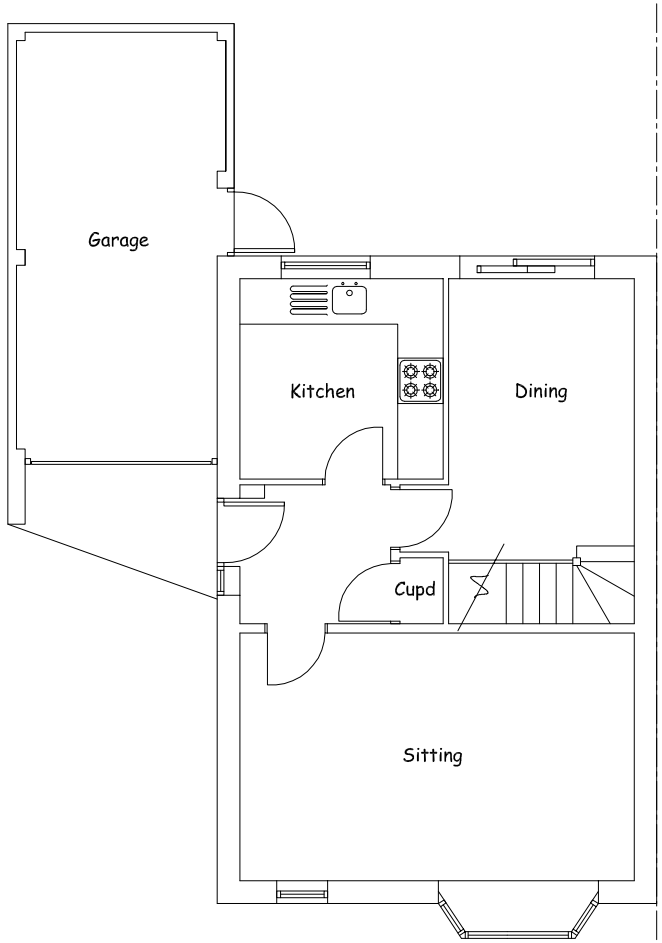

Existing Ground Floor Plan 1:100

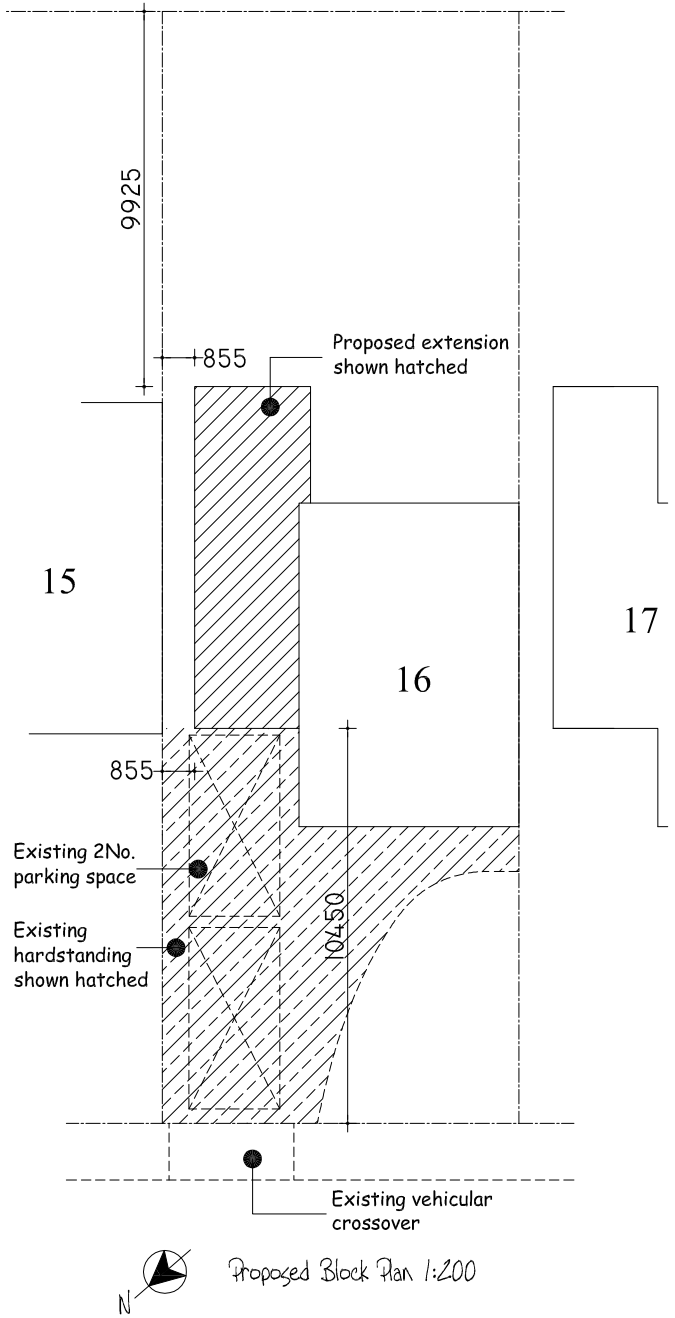

Proposed Block Plan 1:200

3000mm @ 1:200 — 3000

Town & Country
Design & Building Solutions Tel: 07891639516

A4 Page size 2000mm @ 1:100 — 2000 — Dimensions in mm				PROJECT: 16 Blenheim Close, Hinckley, LE10 1TT
Scale: As Shown	Drawn: MP	DATE: Apr 11	DWG No: 188-01 Rev	TITLE: Existing & Proposed Ground Floor Plans, Block Plan