RESIDENTIAL DEVELOPMENT AT 19, MAIN ROAD, SHEEPY MAGNA.

The Builder is to check and verify all buildings and site dimensions, levels and sewer invert levels prior to commencement of work.

Do not scale off this drawing, work to figured dimensions only.

This drawing must be read and checked with all structural and relevant specialist drawings.

The Builder is to comply in all respects with the current Building Regulations and latest Codes of Practice.



Street Scene.
Scale 1/200.

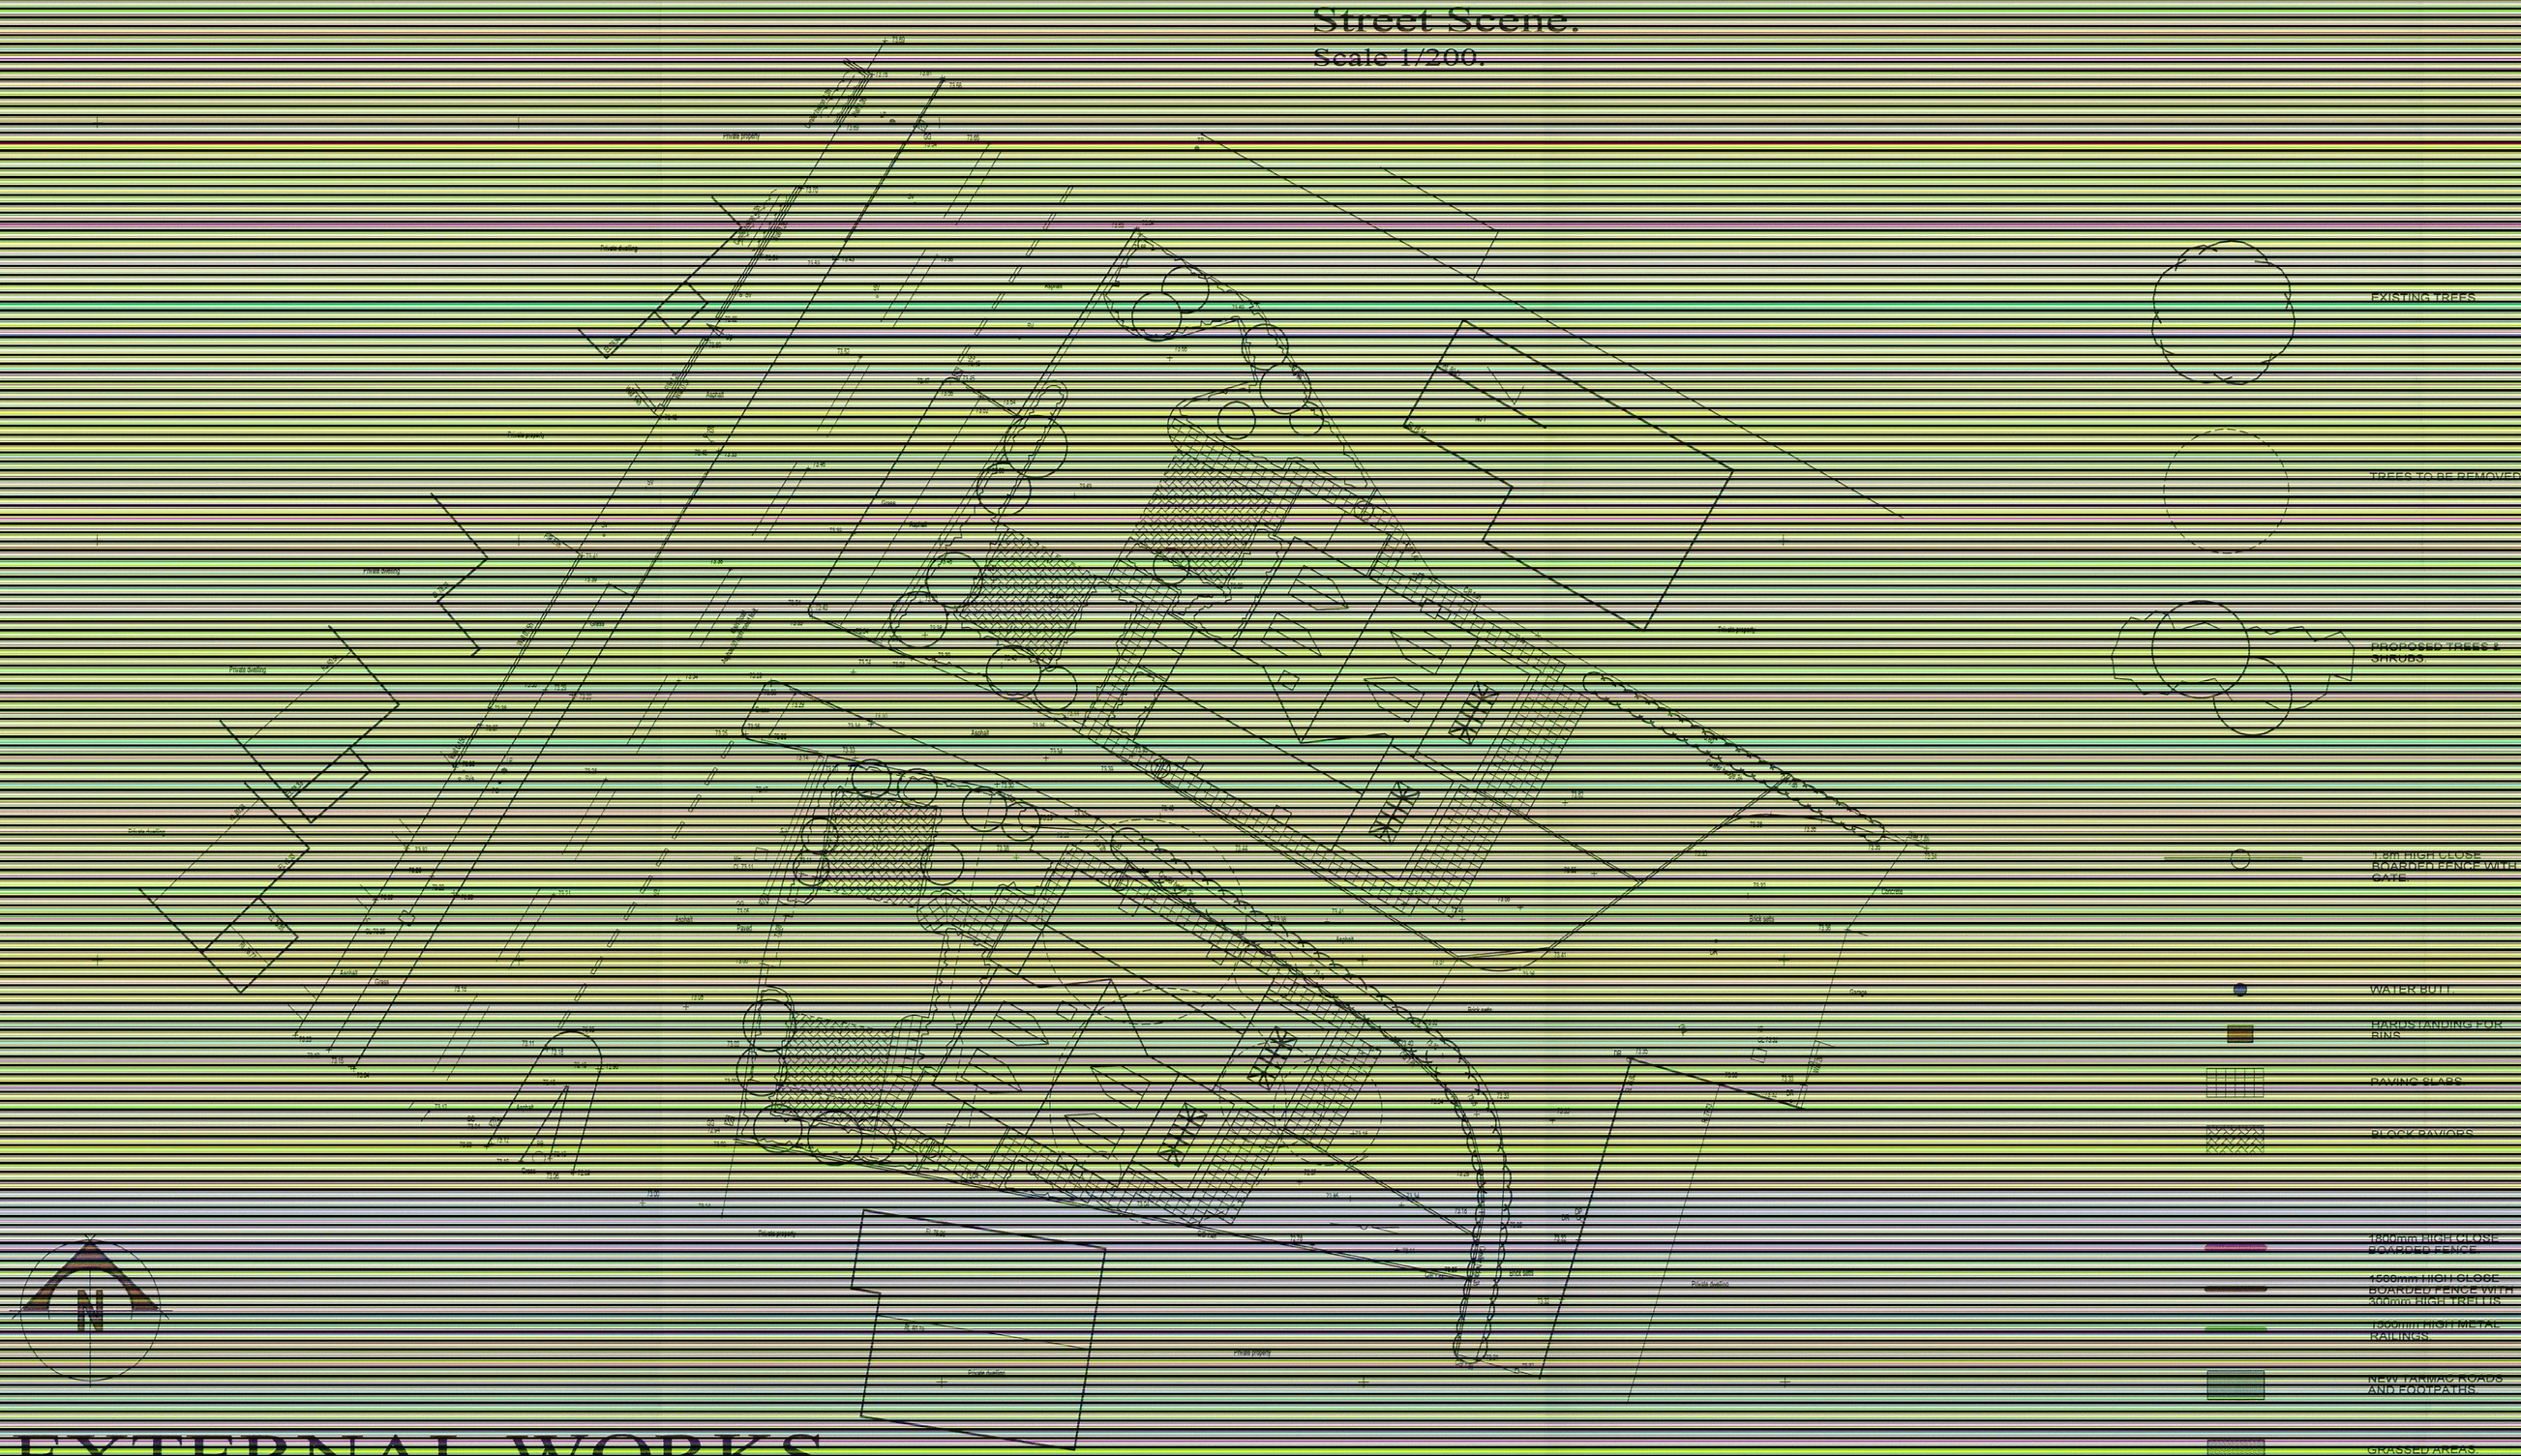

EXTERNAL WORKS LAYOUT.

Scale 1/200.

JOB No.

revisions

No.	Description	Date

DCPLAN

BAILEY DESIGN LIMITED

ARCHITECTURAL, PLANNING & DEVELOPMENT CONSULTANTS

THE MANOR HOUSE LICHFIELD STREET TAMWORTH
STAFFORDSHIRE B79 7QF Tel 01827 62251 Fax 01827 310313
Email action@baileydesign.ltd.uk

RESIDENTIAL DEVELOPMENT AT
OLD FARM ROAD,
MANCETTER.

EXTERNAL WORKS.

SCALE	DATE	DRAWN	JOB No.
1/200.	SEPT 11.	tb.	9085.06

Copyright of this drawing and of work executed from it remain the property of BD Ltd.