


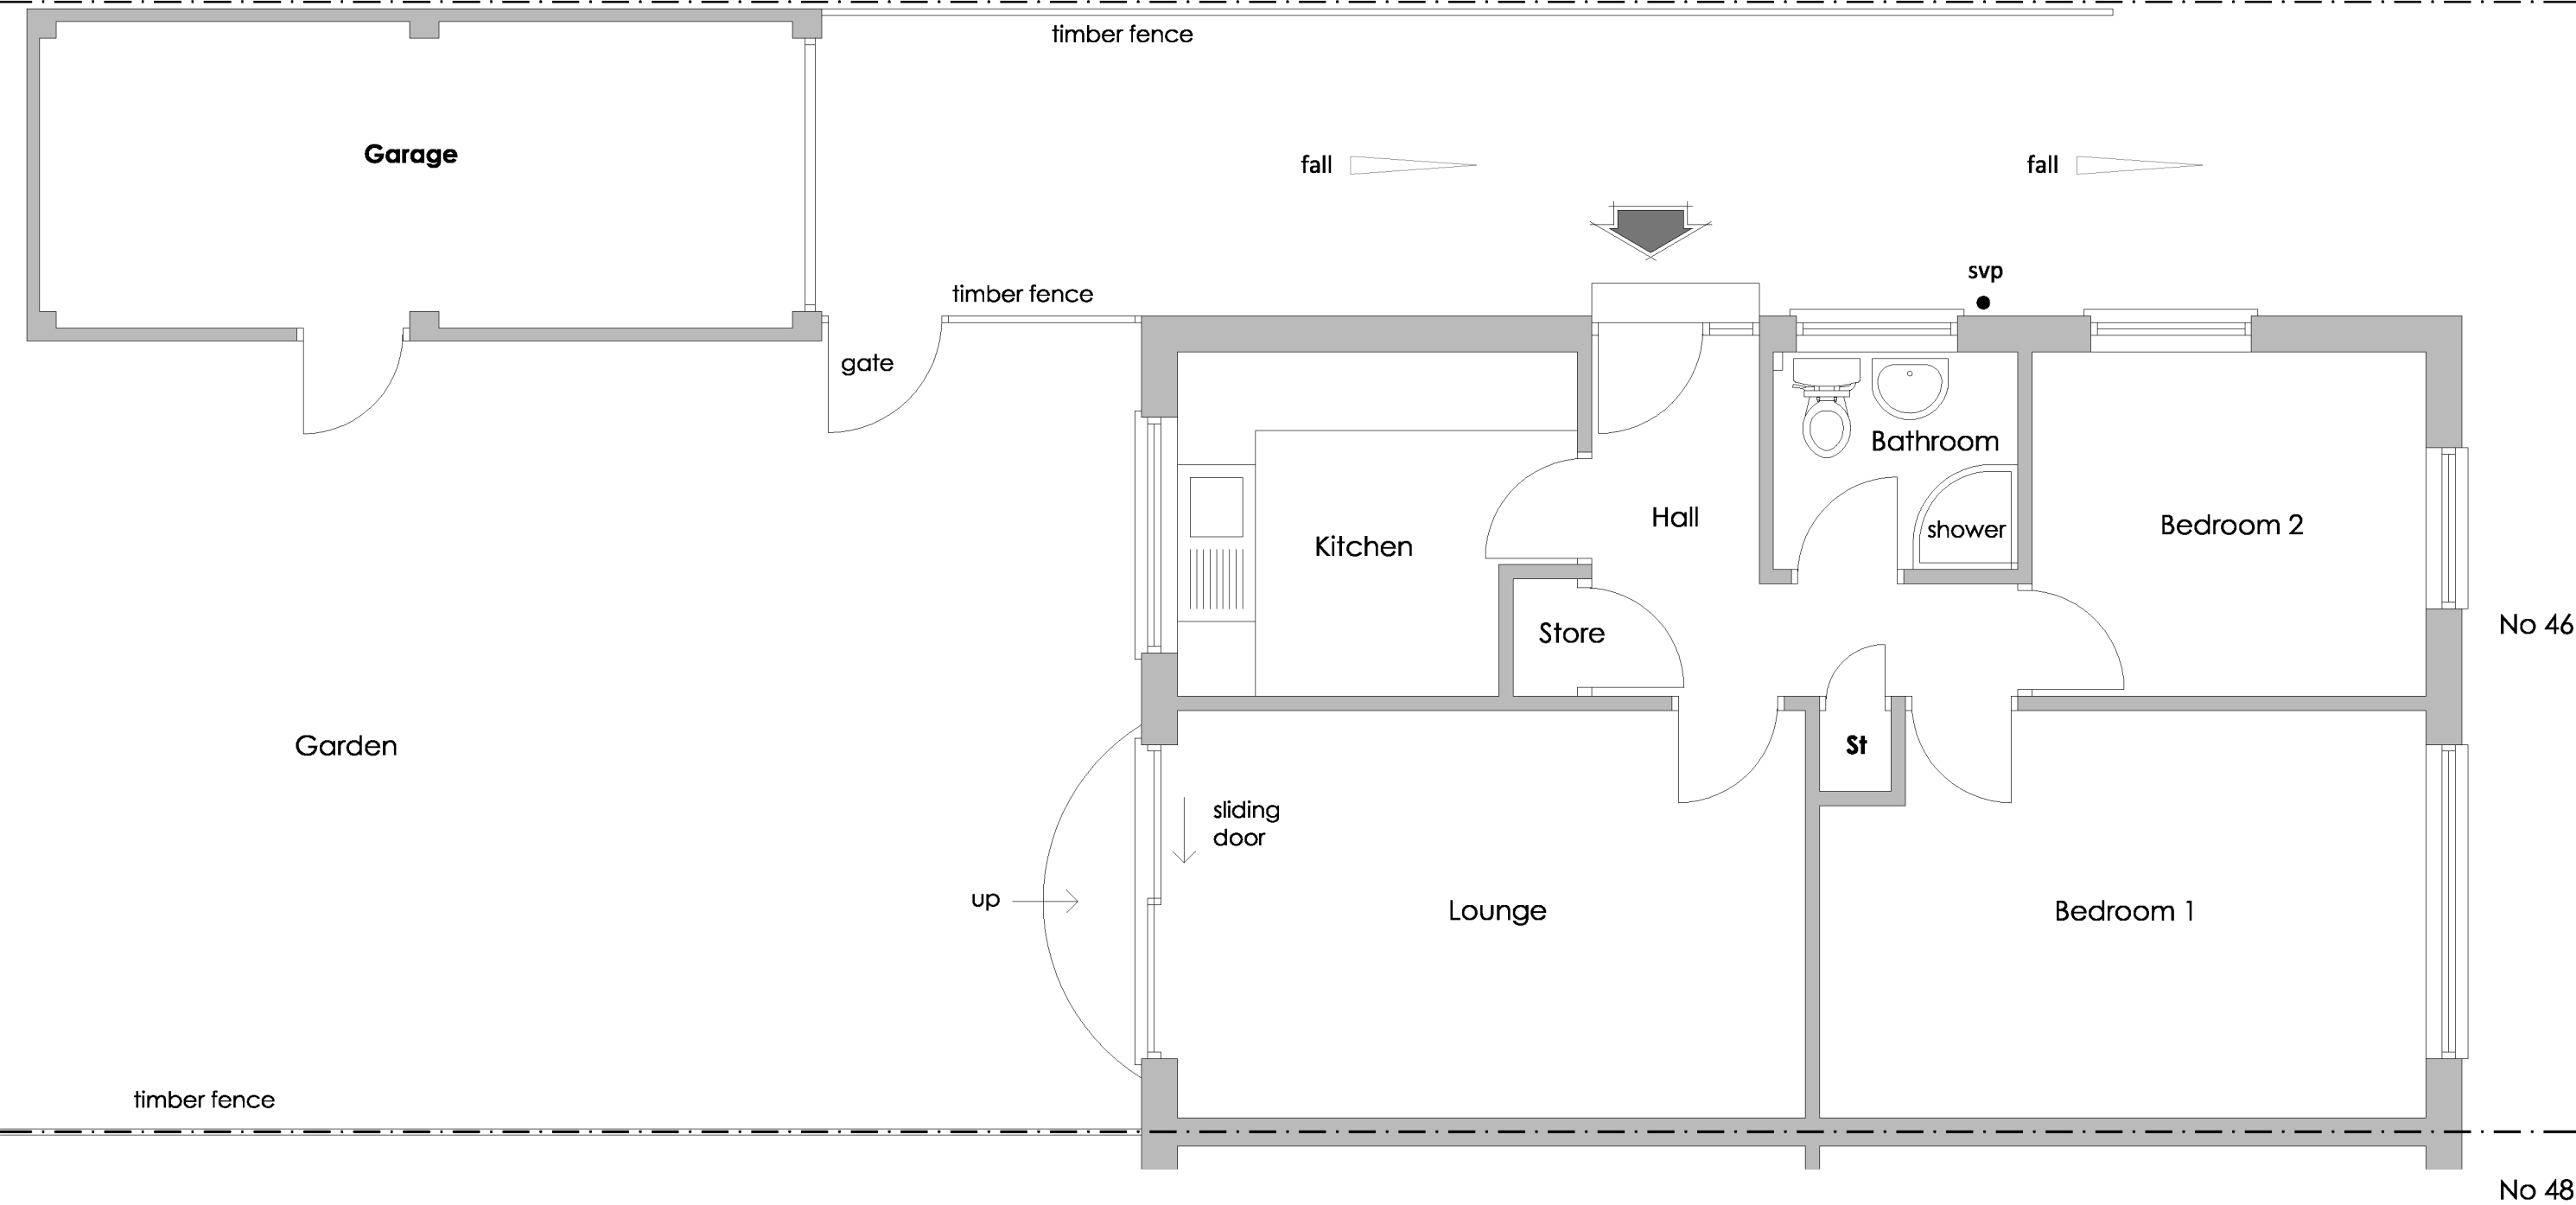

EXISTING
FLOOR PLAN

46 Twycross Road,
Burbage LE10 2SG
Single Storey Rear
Extension

