ROOF PLAN

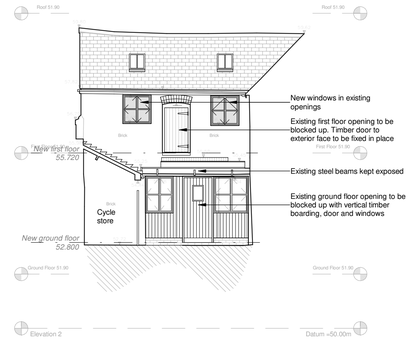

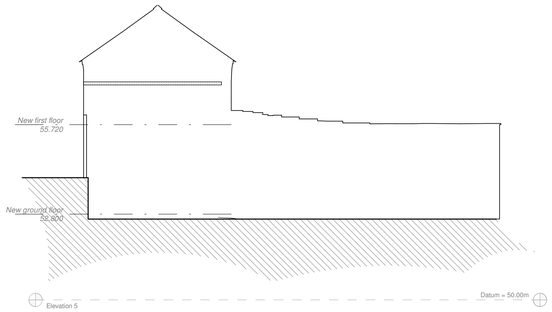

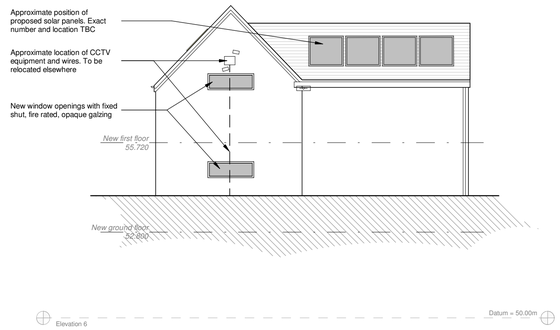

FIRST FLOOR PLAN

INSERTION POINT - GROUND FLOOR PLAN

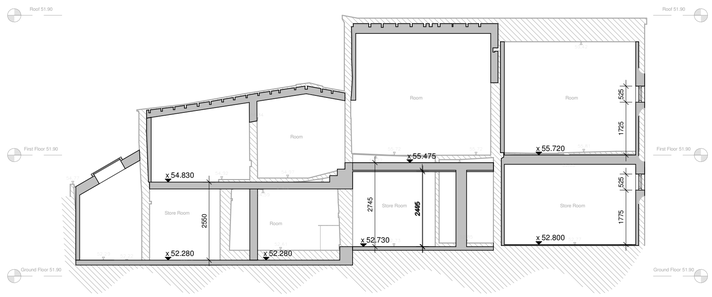

GROUND FLOOR PLAN

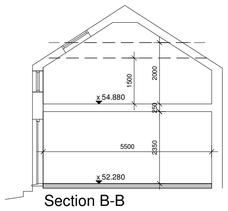

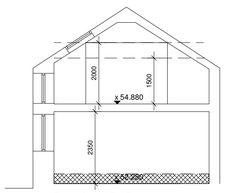

Proposed style of gates to cycle store

Flat 1	= 39sqm **- 1b1p**
Flat 2	= 54sqm *of which 43.6sqm (80.7%) has ceilings above 2.3m* **- 1b1p**
Flat 3	= 40sqm *of which 34.4sqm (86%) has ceilings above 2.3m* **- 1b1p**
Flat 4	= 52sqm **- 1b1p**

Client: **Chic Abodes**

Project Title: Proposed dwellings, Regent Street, Hinckley

Drawing Title: **As proposed**

Scale: 1:100 | Date: March 2025 | Sheet: A1

Author: ZLM | Checked by: DB

Job No.: 25/08 | Drawing No.: 03d

Status: FEASIBILITY

HAYWARD architects
19 Station Road
Hinckley
Leicestershire
LE10 1AW
Tel: 01455 635 665
www.haywardarchitects.co.uk

THE COPYRIGHT OF THIS DRAWING IS VESTED IN HAYWARD ARCHITECTS LTD.
REPRODUCTION IN ANY FORM EITHER IN WHOLE OR IN PART IS FORBIDDEN WITHOUT THE PRIOR WRITTEN PERMISSION OF THE COPYRIGHT HOLDER. DO NOT SCALE FROM DRAWING AND ONLY FIGURED DIMENSIONS ARE TO BE USED