
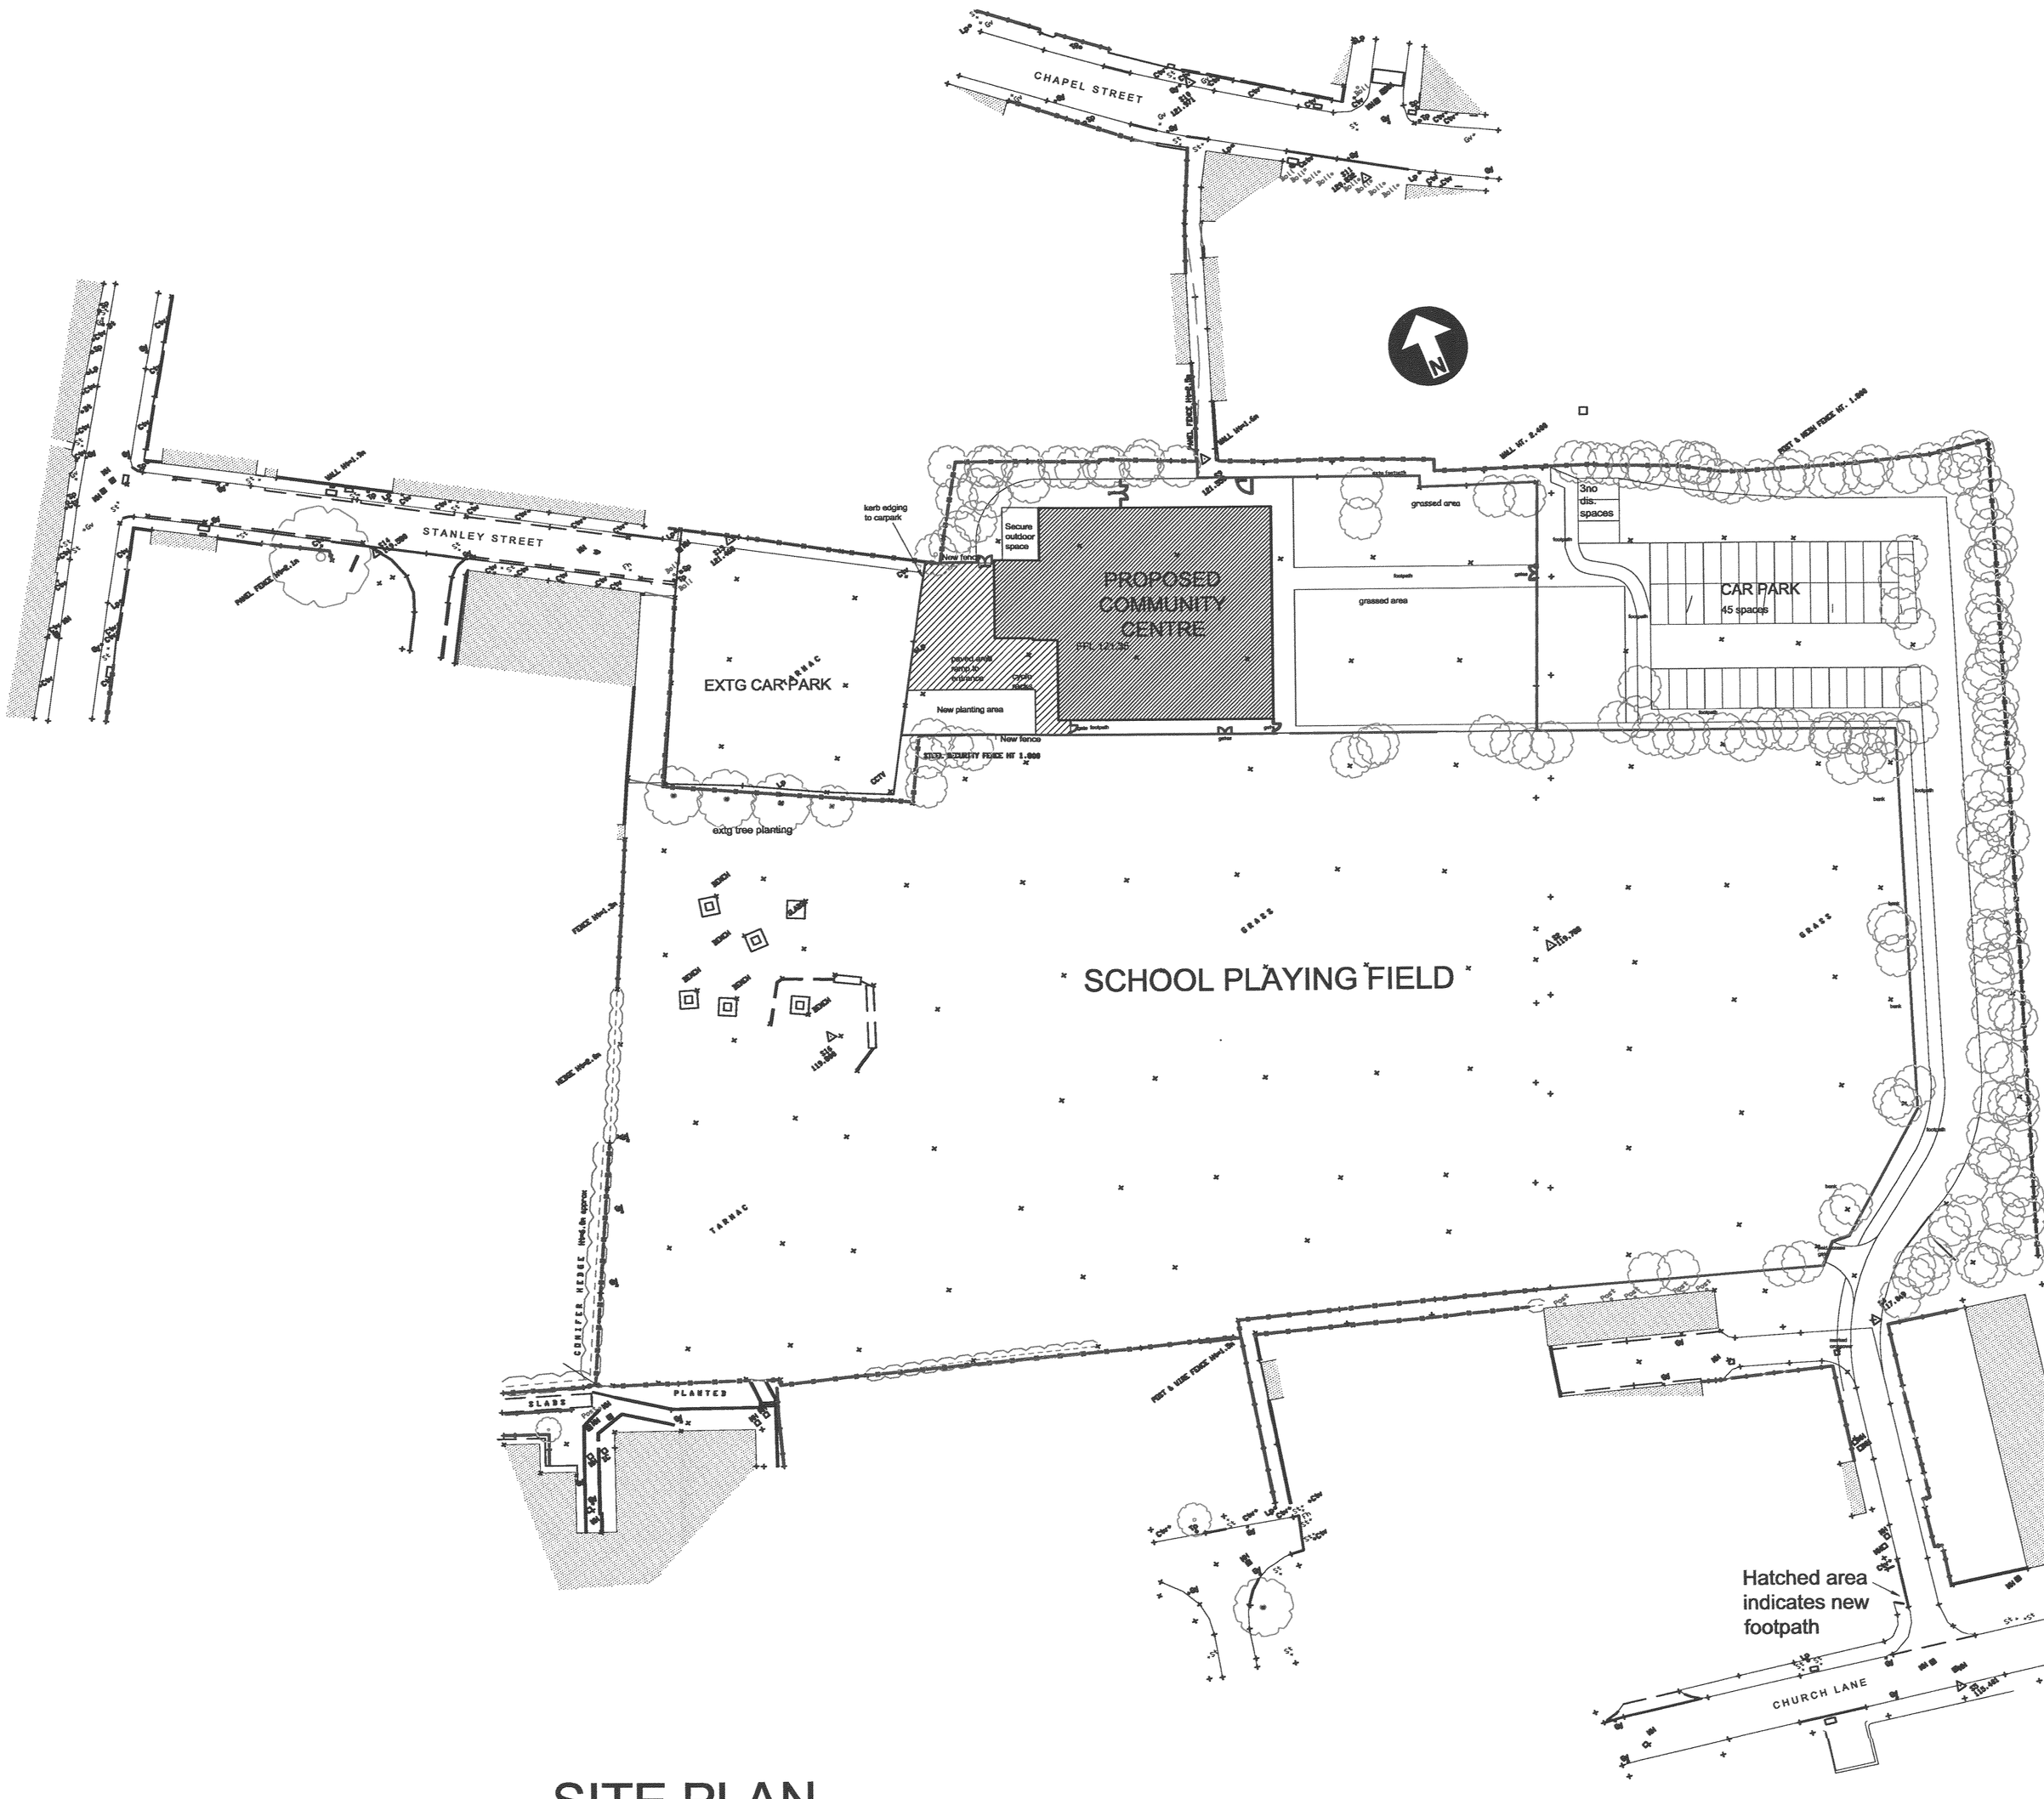


SITE PLAN

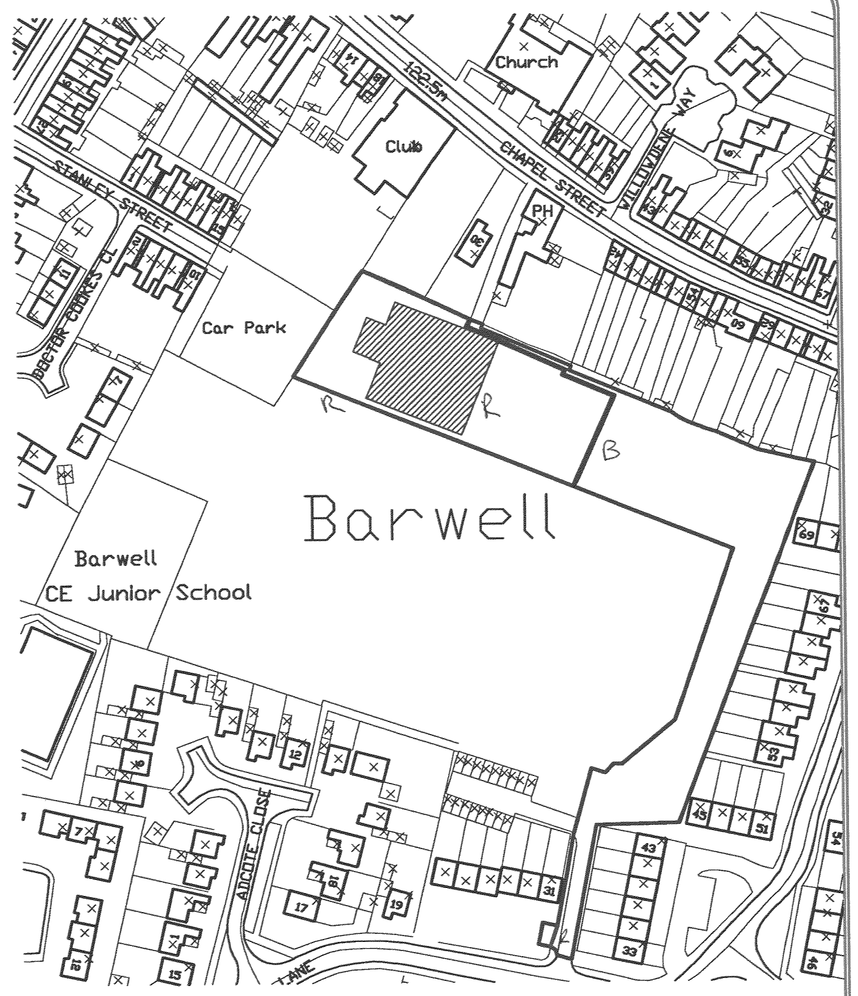

LOCATION 1.2500

Scale 1:500 0 1 2 3 4 5 10 15 20 30 40m

FOR COMMENT DRAWING

INVESTOR IN PEOPLE

Leicestershire County Council

CLIENT CHIEF EXECUTIVE

PROJECT BARWELL COMMUNITY CENTRE

PLANNING
SITE & LOCATION PLAN

scale	drawn	checked	
1:500 / 1:1250	SS		A1
job no.	date	drawing no.	rev.
812585	AUG 2007	P01	

COUNTY HALL • GLENFIELD • LEICESTER • LE3 8RE
property@leics.gov.uk • Tel (0116) 2656836 • Fax 2656722