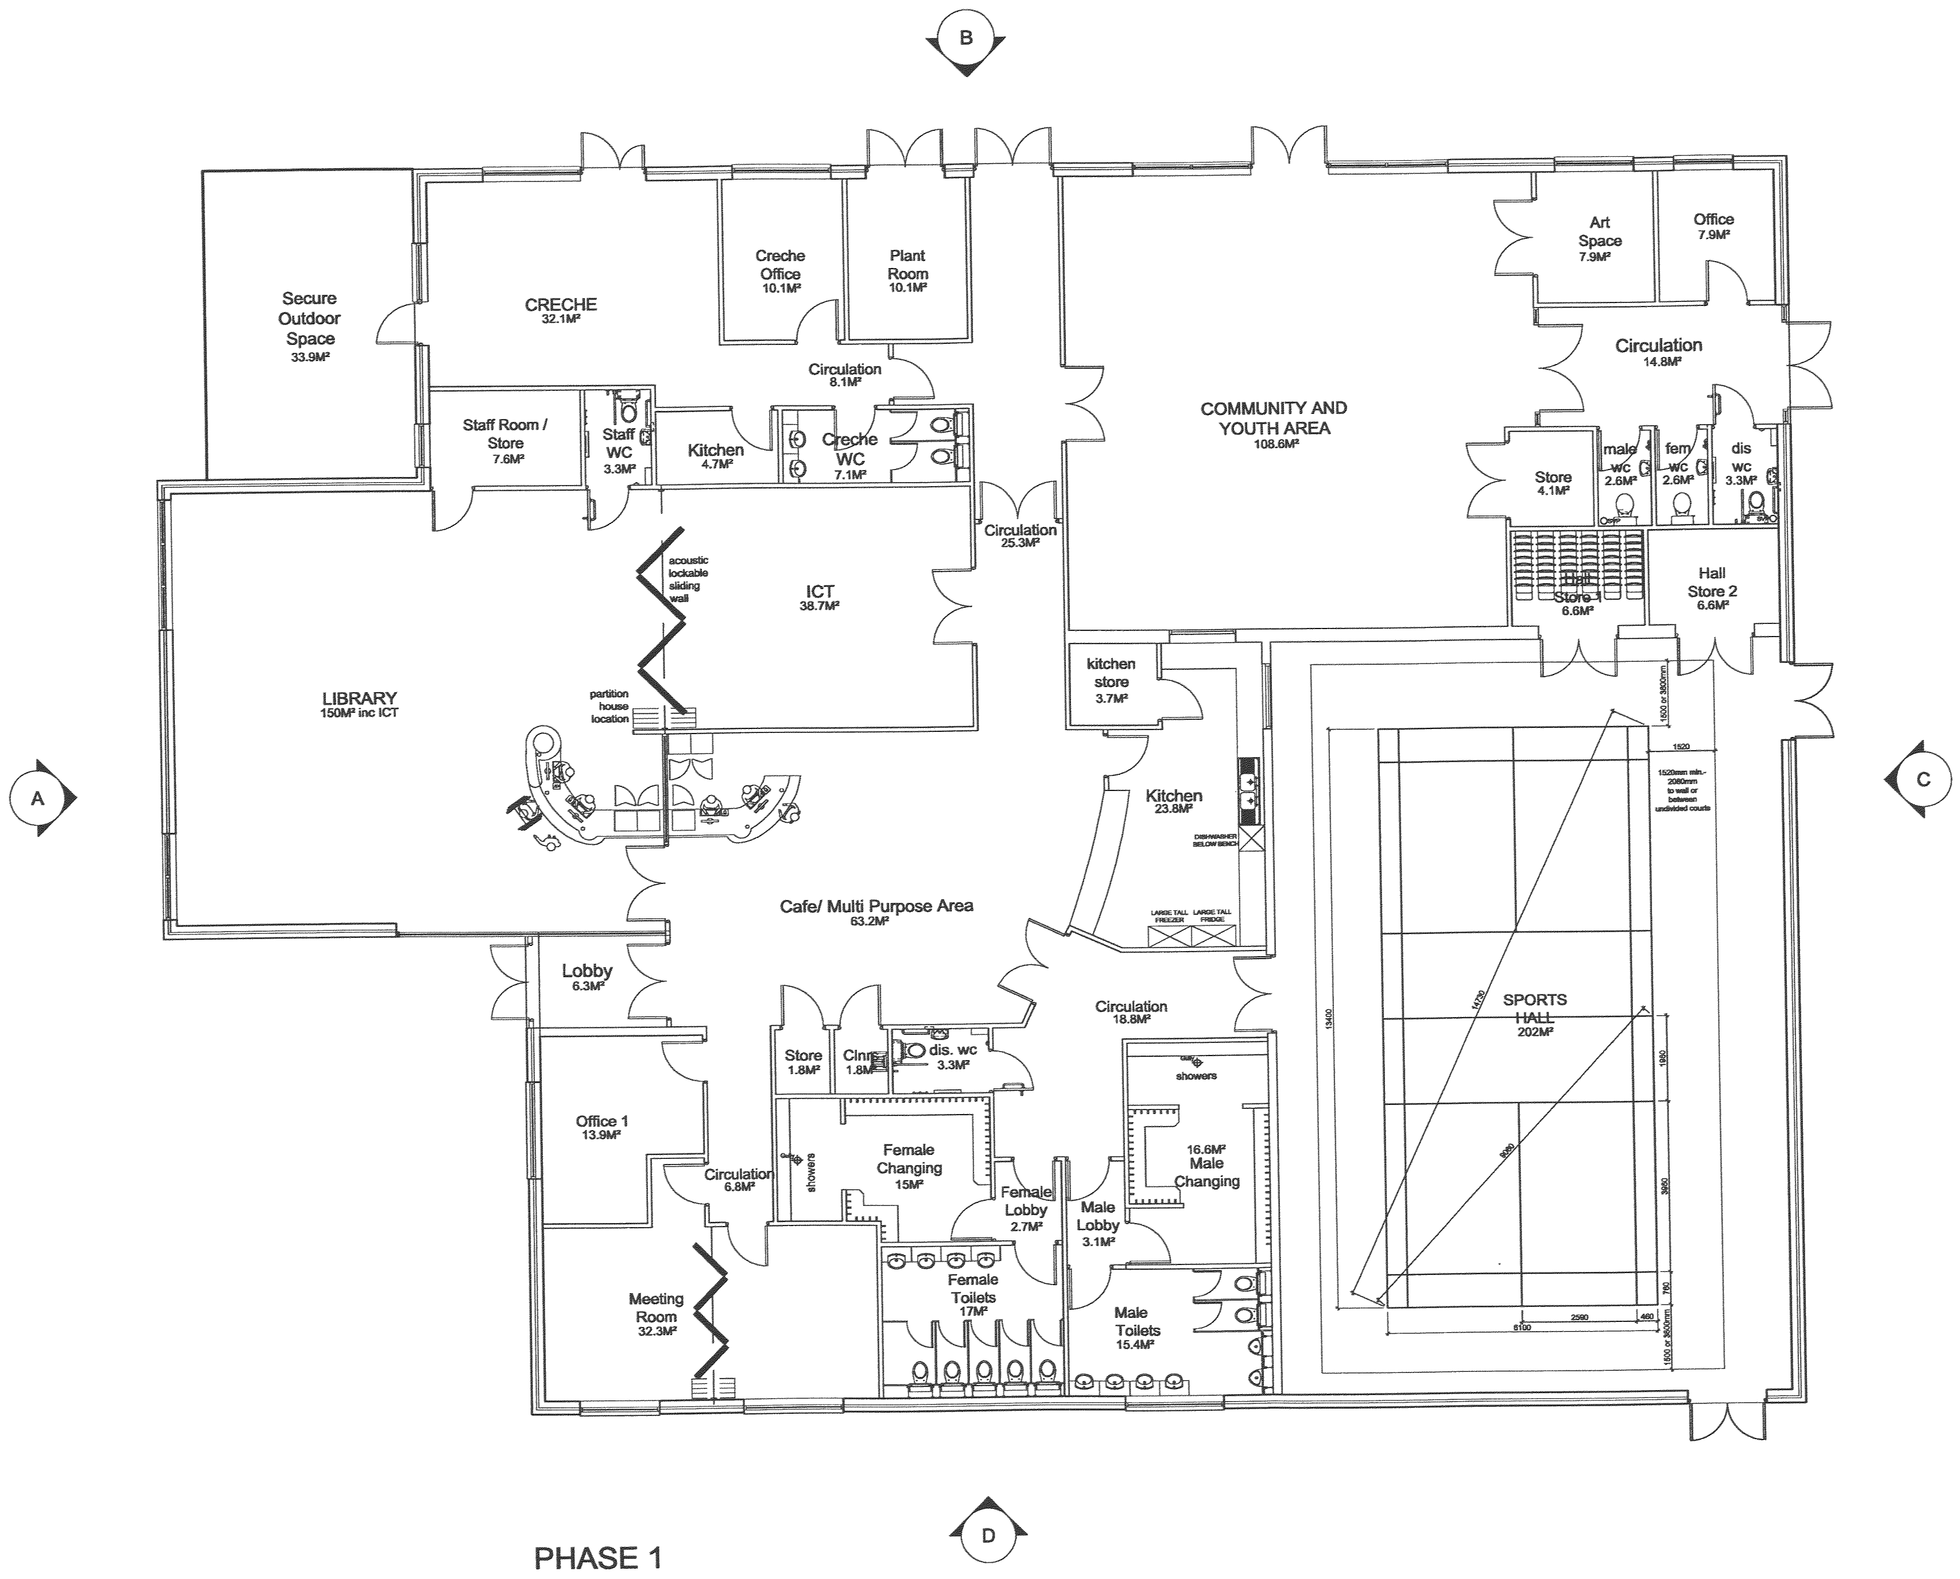



PHASE 1

0 1 2 3 4 5 6 7 8 9 10m

Scale 1:100

FOR COMMENT
DRAWING

INVESTOR IN PEOPLE

Leicestershire County Council

CLIENT CHIEF EXECUTIVE

PROJECT BARWELL COMMUNITY CENTRE

PLANNING
PLAN (Phase 1)

| scale | drawn | checked | |
|---|---|---|---|
| 1:100 | SS | | A1 |
| job no. | date | drawing no. | rev. |
| 812585 | 18 AUG 2008 | P02 | |

COUNTY HALL • GLENFIELD • LEICESTER • LE3 8RE
property@leics.gov.uk • Tel (0116) 3058147 • Fax 3056722