

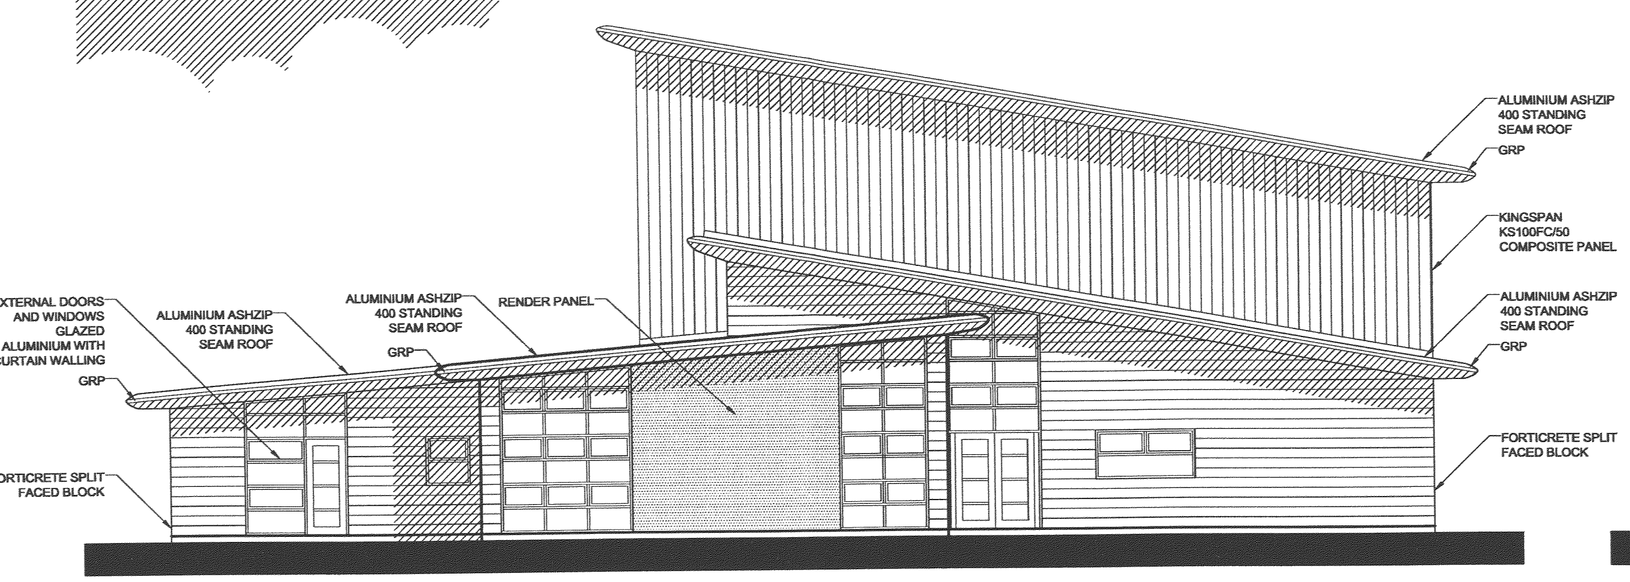



ELEVATION A

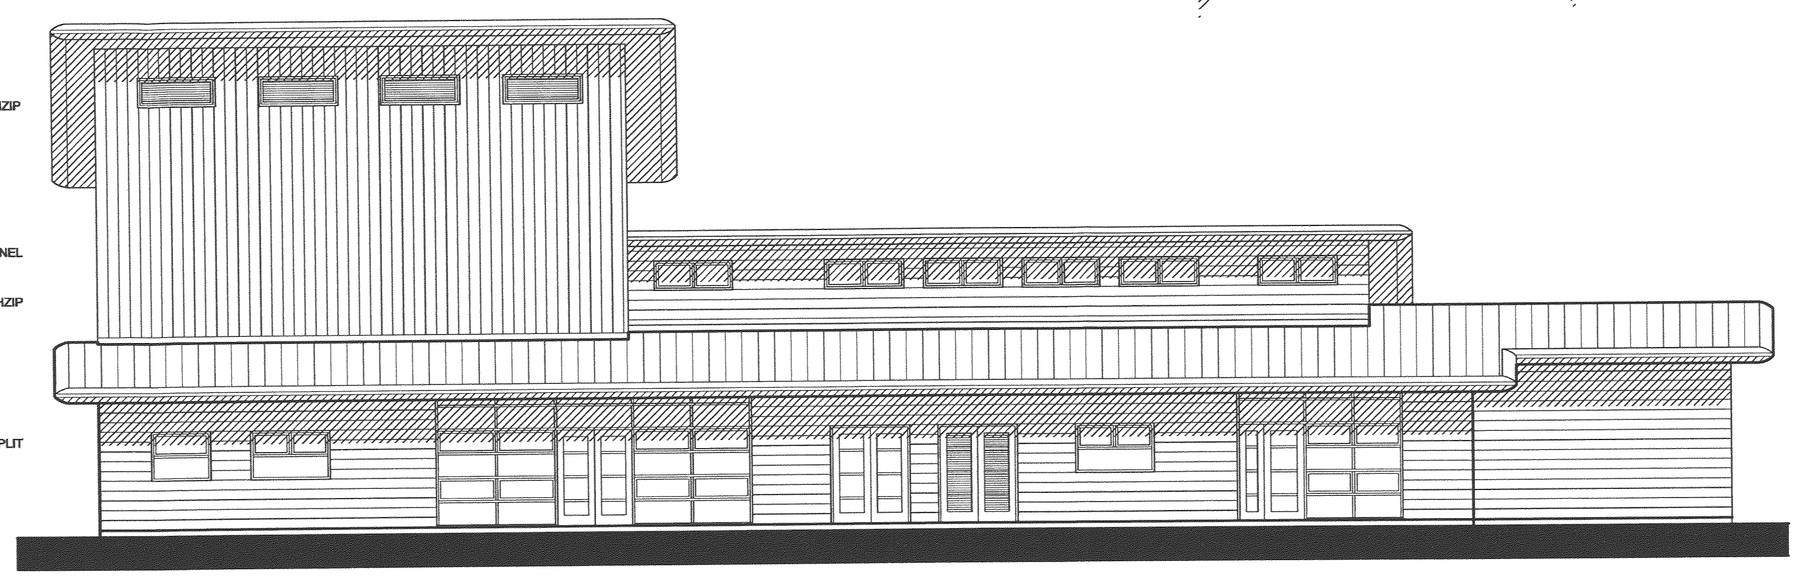

ELEVATION B

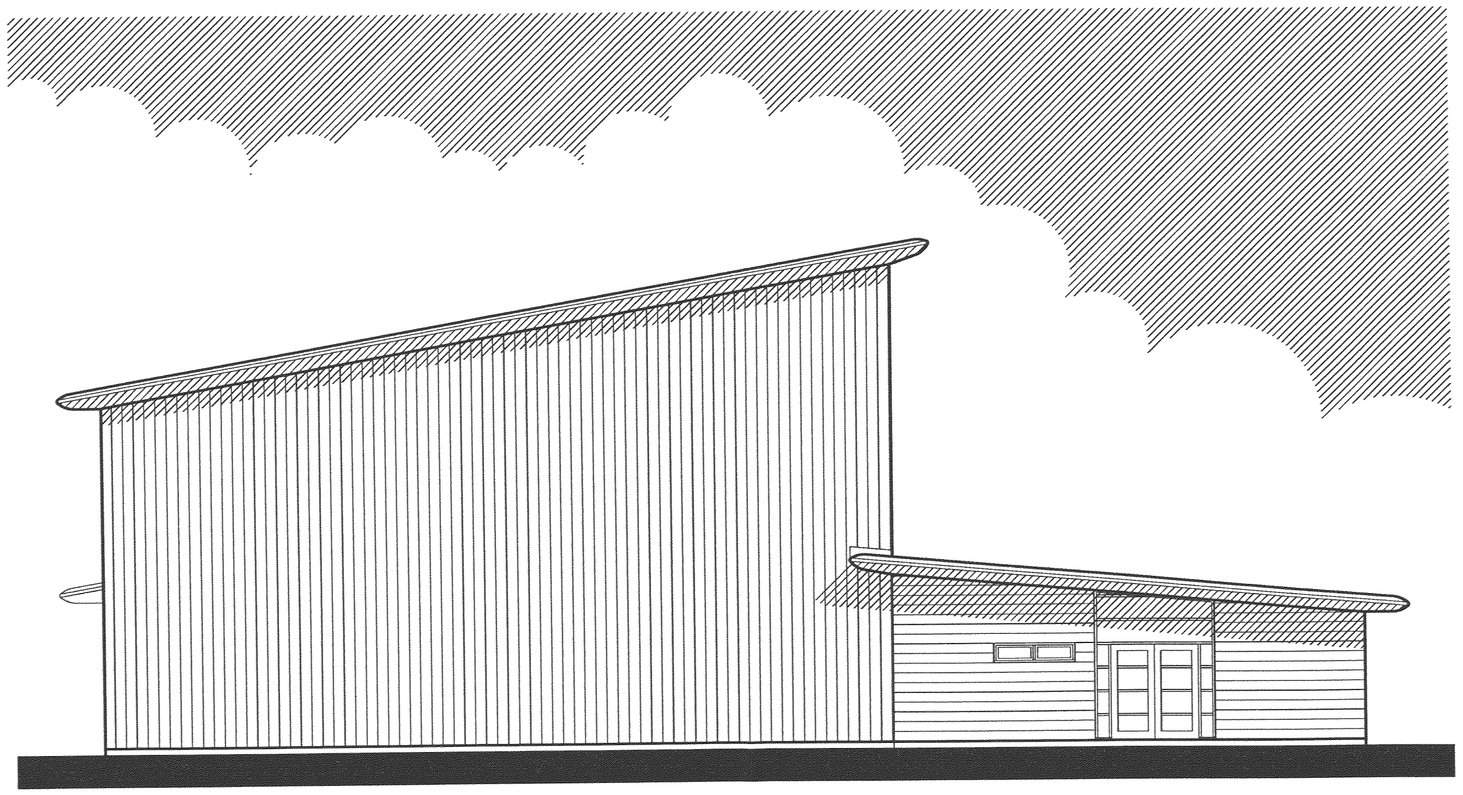

ELEVATION C

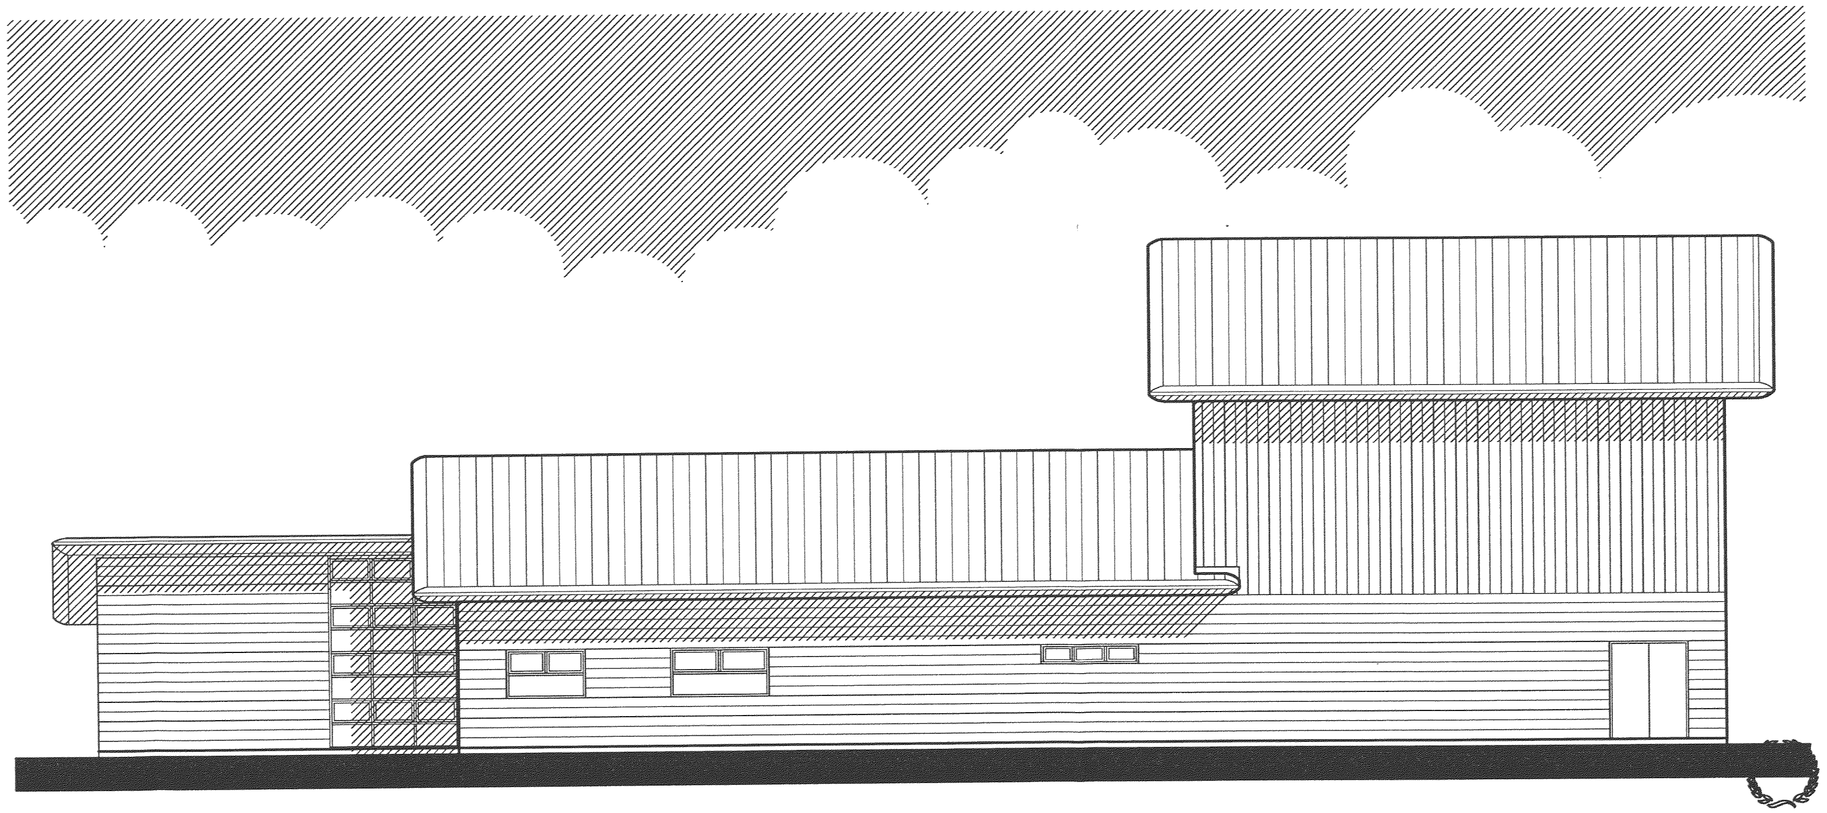

ELEVATION D

SOFFIT AND FASCIA	-	GRP
ROOFING	-	ALUMINIUM ASHZIP 400 STANDING SEAM ROOF
ENTRANCE GLAZING	-	ALUMINIUM GLAZING UNITS
WINDOW UNITS	-	ALUMINIUM GLAZING UNITS
HIGH LEVEL	-	KINGSPAN KS1000FC/50 COMPOSITE PANEL
BLOCKWORK	-	FORTICRETE SPLIT FACED BLOCK

Leicestershire County Council

FOR COMMENT
DRAWING

CLIENT: CHIEF EXECUTIVE

PROJECT: BARWELL COMMUNITY CENTRE

PLANNING
ELEVATIONS (Phase 1)

scale	drawn	checked	
1:100	SS		A1
job no.	date	drawing no.	rev.
812585	15 AUG 2008	P03	

Scale 1:100 0 1 2 3 4 5 6 7 8 9 10m

COUNTY HALL • GLENFIELD • LEICESTER • LE3 8RE
property@leics.gov.uk • Tel (0116) 3058147 • Fax 3056722

INVESTOR IN PEOPLE